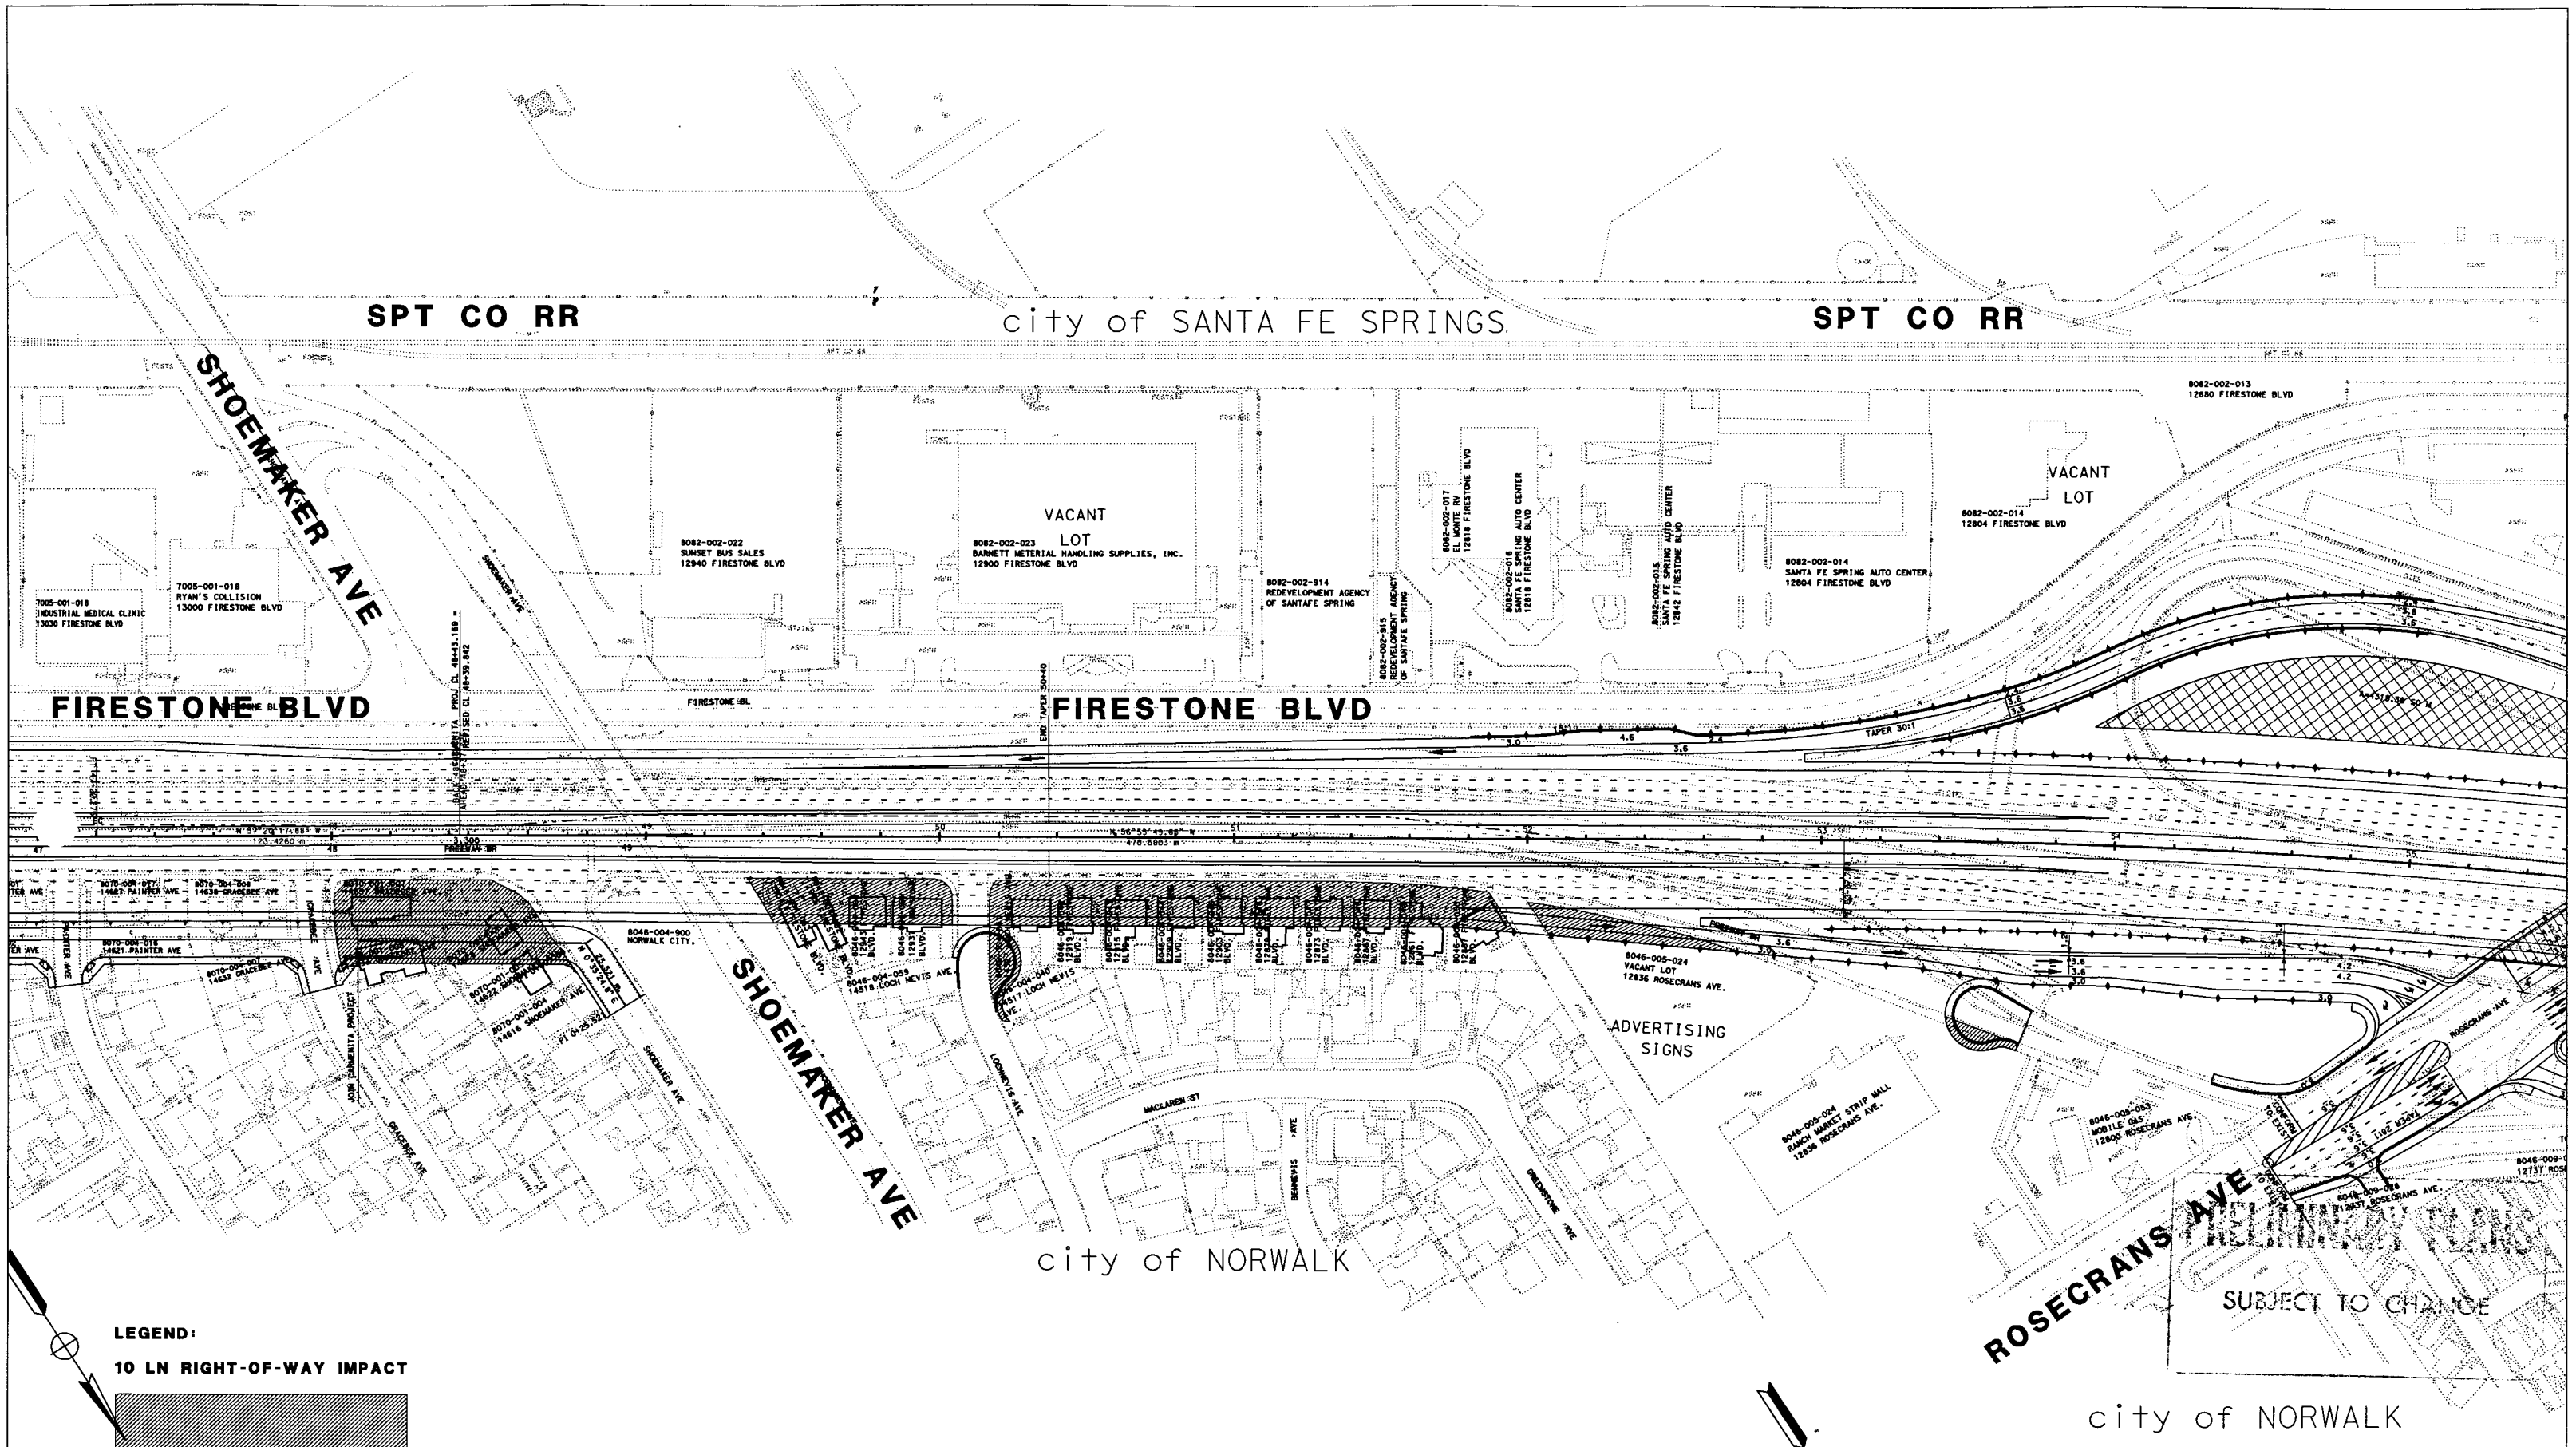

SHOEMAKER AVE (TO BE CLOSED)
END CARMENITA PROJECT
JOIN I-5 CORRIDOR PROJECT

ROUTE 5
CORRIDOR IMPROVEMENT PROJECT
10-LANE VA ALIGNMENT ALT L-12