DIST	COUNTY	ROUTE	KILOMETER POST TOTAL PROJECT	SHEET No	TOTAL SHEETS
01	Men	20	R0.4/3.9		

REGISTERED CIVIL ENGINEER 00-00-00

PLANS APPROVAL DATE

REGISTERED PROFESSIONAL ENGINEER No. 00 00 Exp. 00 CIVIL STATE OF CALIFORNIA

The State of California or its officers or agents shall not be responsible for the accuracy or completeness of electronic copies of this plan sheet.

Caltrans now has a web site! To get to the web site, go to: http://www.dot.ca.gov

Caltrans Metric

NOTES:

1. FOR COMPLETE RIGHT OF WAY AND ACCURATE ACCESS DATA, SEE RIGHT OF WAY RECORD MAPS AT DISTRICT OFFICE.
2. ALL TREES TO BE REMOVED WITHIN MAINLINE WIDENING LIMITS (L+ 13+35 TO 16+72, 19+65 TO 43+70 & R+ 11+35 TO 43+70), BETWEEN RIGHT OF WAY LINE AND EXISTING EDGE OF PAVEMENT, EXCEPT ANY TREES DELINEATED TO BE SAVED.

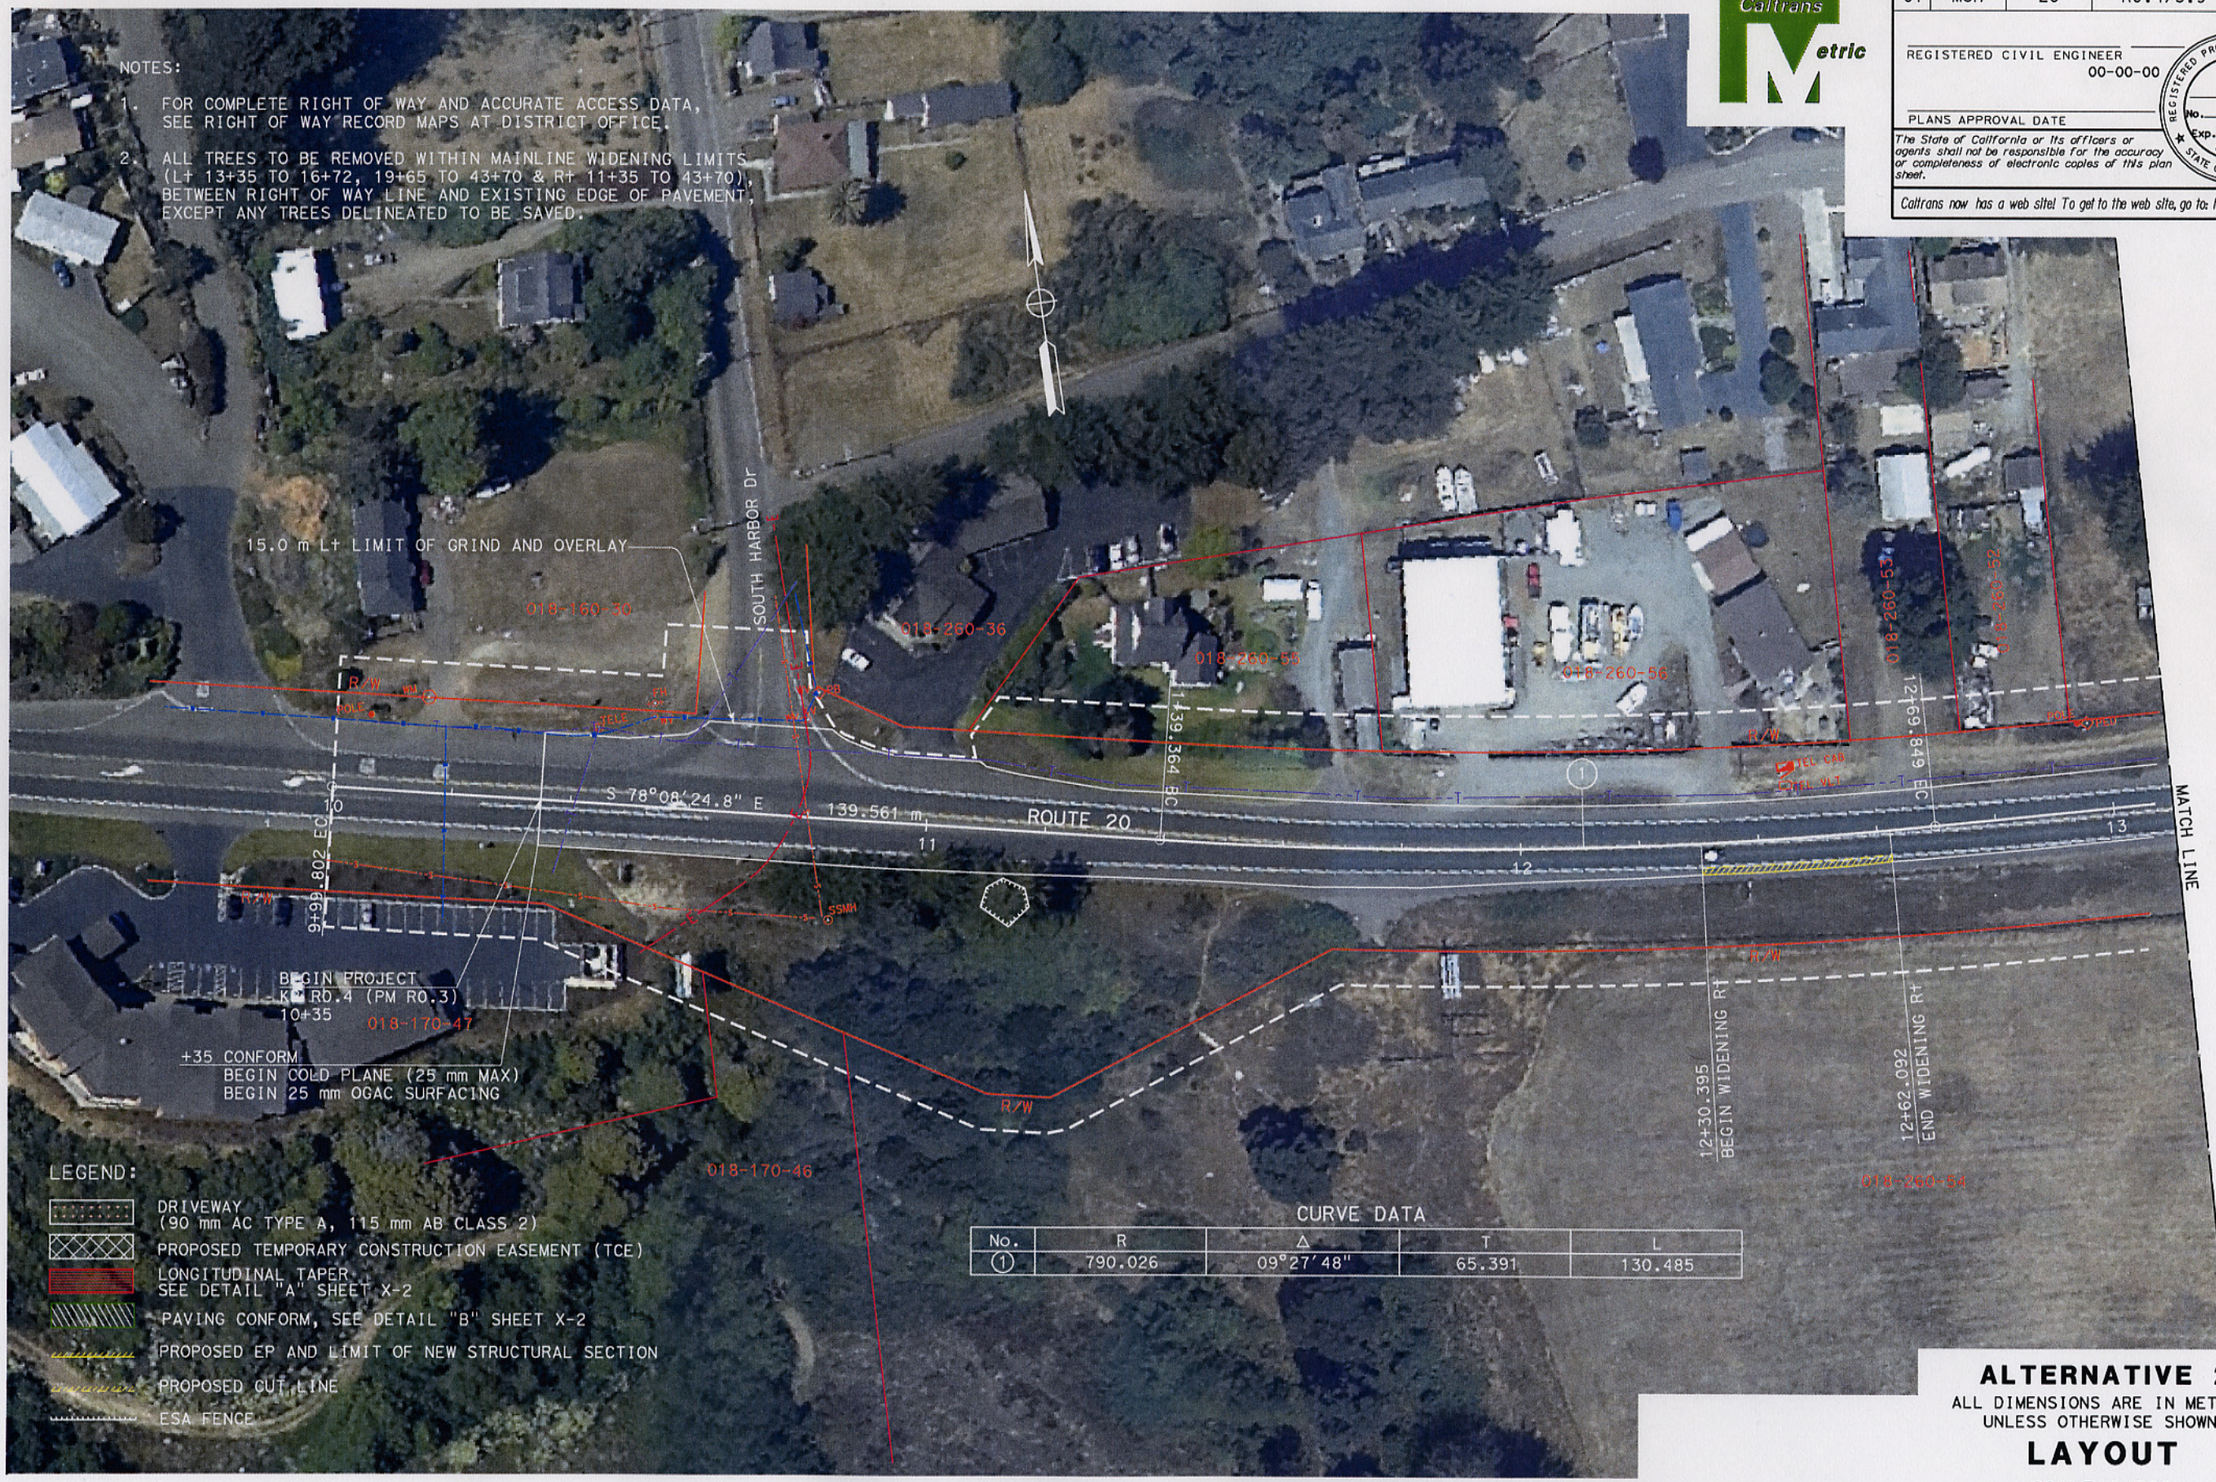

CURVE DATA

No.	R	Δ	T	L
1	790.026	09°27'48"	65.391	130.485

ALTERNATIVE 2

ALL DIMENSIONS ARE IN METERS UNLESS OTHERWISE SHOWN

LAYOUT

SCALE 1:500

L-1

DATE	REVISED BY	DATE REVISED

CALCULATED/DESIGNED BY

CHECKED BY

PROJECT ENGINEER MIKE MARTI

STATE OF CALIFORNIA - DEPARTMENT OF TRANSPORTATION
NORTH REGION
OFFICE OF DESIGN, SOUTH
DESIGN BRANCH 515

Caltrans

04-FEB-2004 t3martt DHIPPE201.dgn 11:00

LAST REVISION 00-00-00 DATE PLOTTED => 04-FEB-2004 TIME PLOTTED => 11:00

RELATIVE BORDER SCALE IS IN MILLIMETERS 0 20 40 60 80

USERNAME => t3martt
DGN FILE => DHIPPE201.dgn

CU 03265

EA 292000