FOR EARTHWORK DEVELOPMENT ONLY

All Dimensions are U.S. Survey Feet

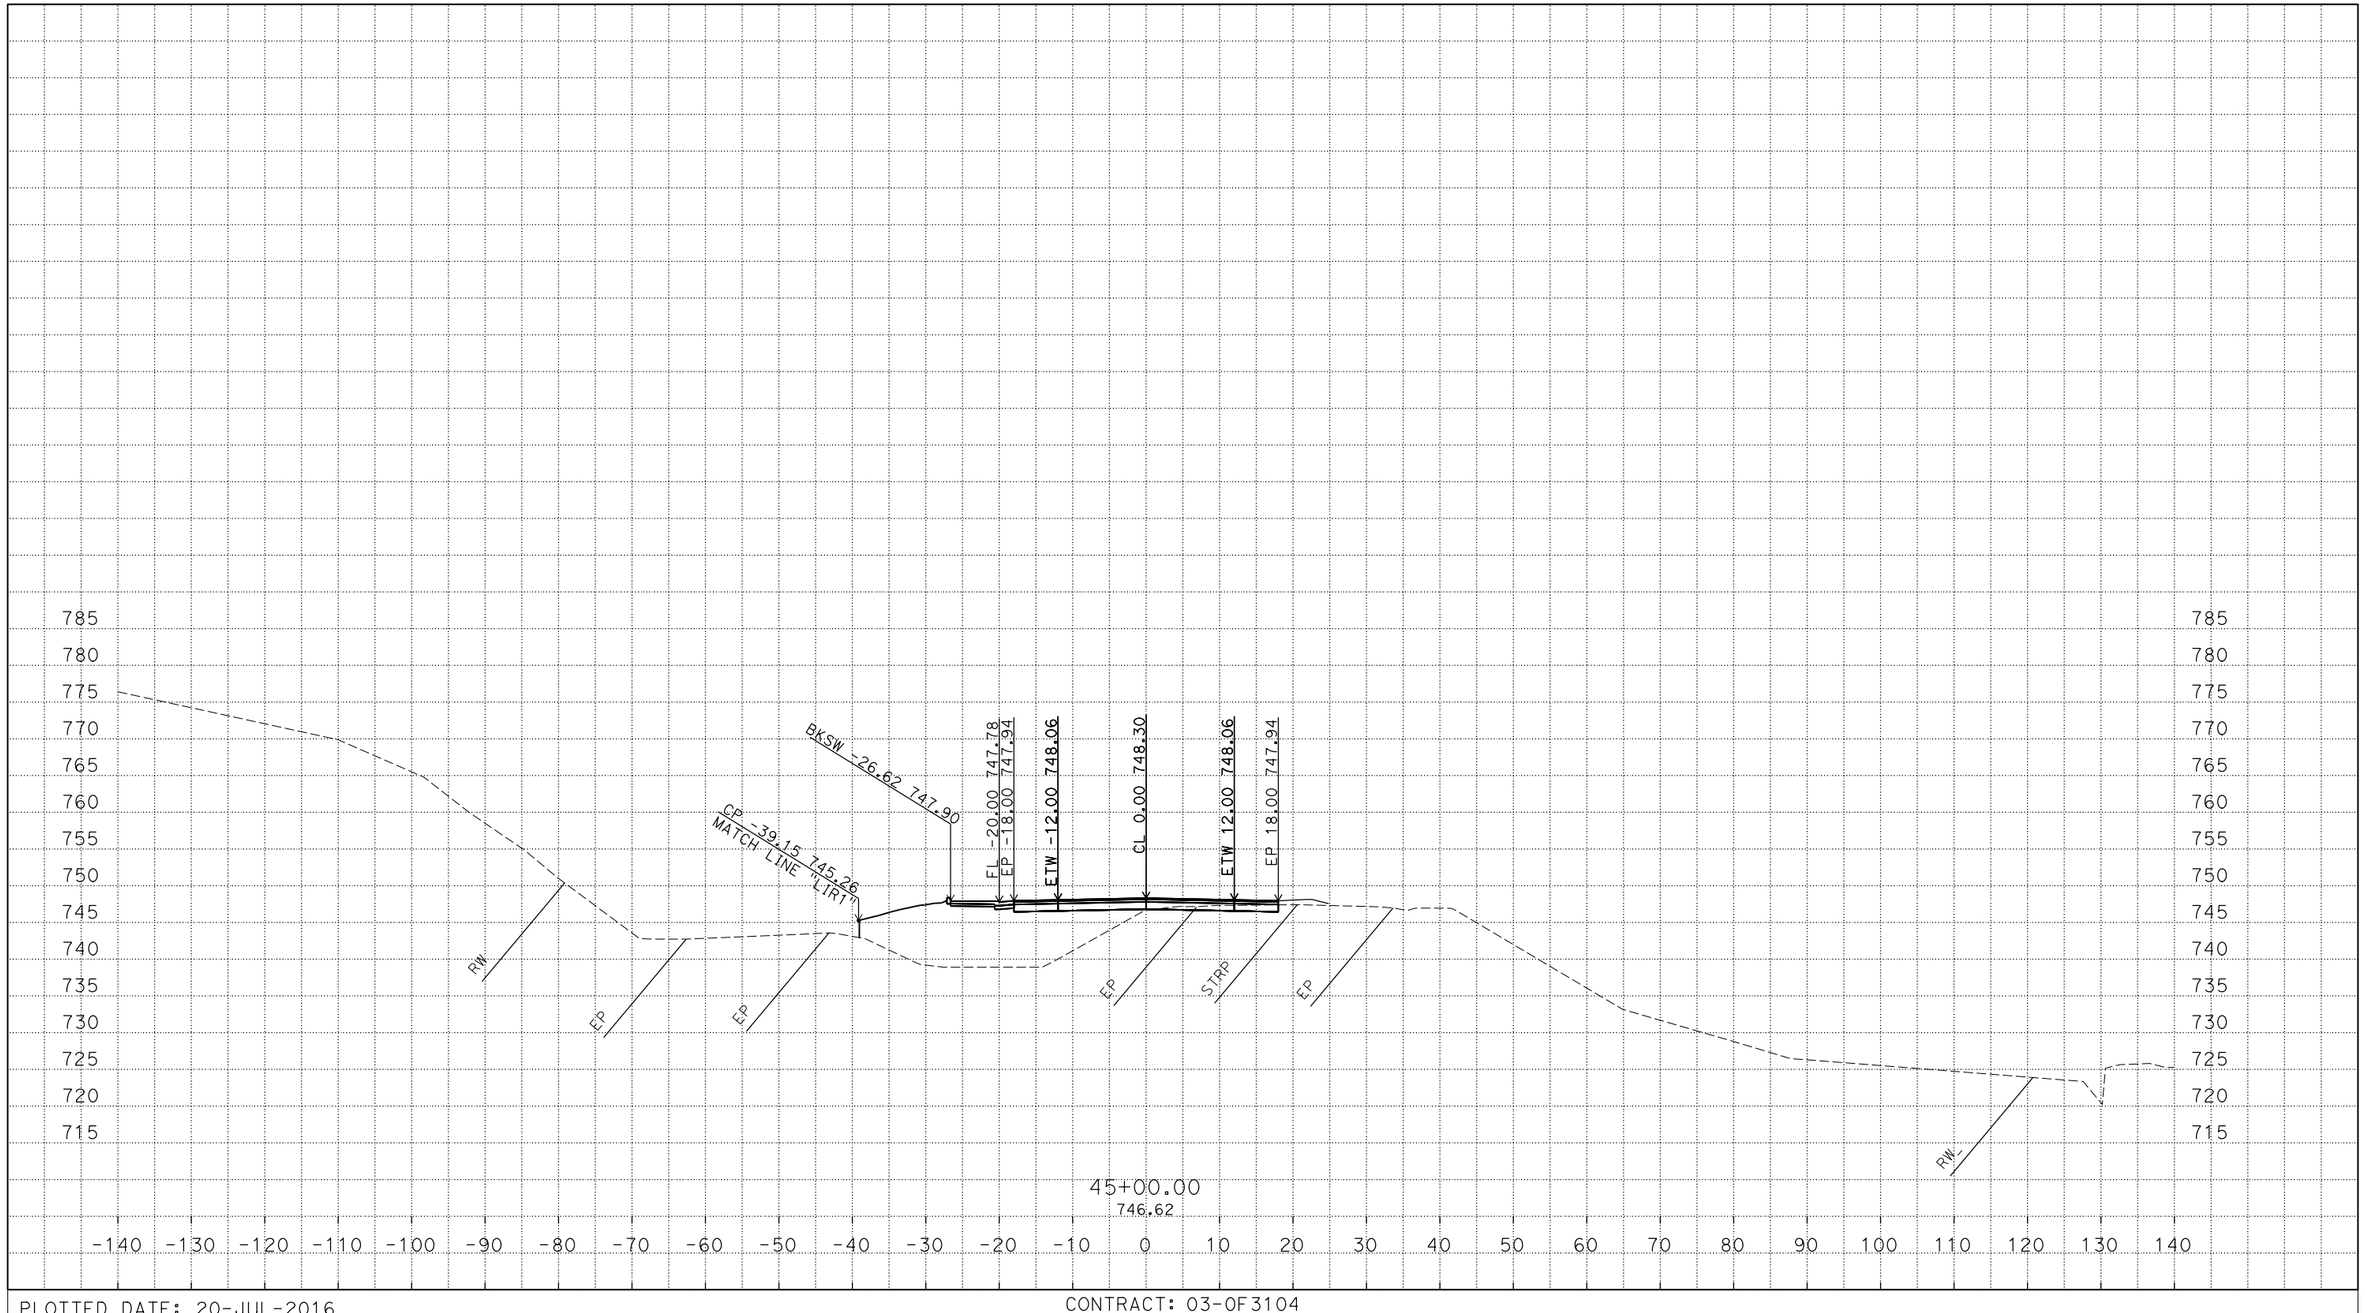

P:\proj3\03\0f310\design\c3d\xsec_qtys
XSections - CCN1-EAST_TEMP_X_C3D_DWG.dwg - 18-Jun-16 12:16 PM

PLOTTED DATE: 20-JUL-2016

SCALE: 1"=10' Horiz.
1"=10' Vert.

CREATED BY: S135264

CONTRACT: 03-0F3104

DIST/CO/RTE/PM:03/ED/49/23.7/24.4

PROJECT ID: 0300000078

"CCN1" LINE - EAST
CROSS SECTIONS
1 OF 38

FOR EARTHWORK DEVELOPMENT ONLY

All Dimensions are U.S. Survey Feet

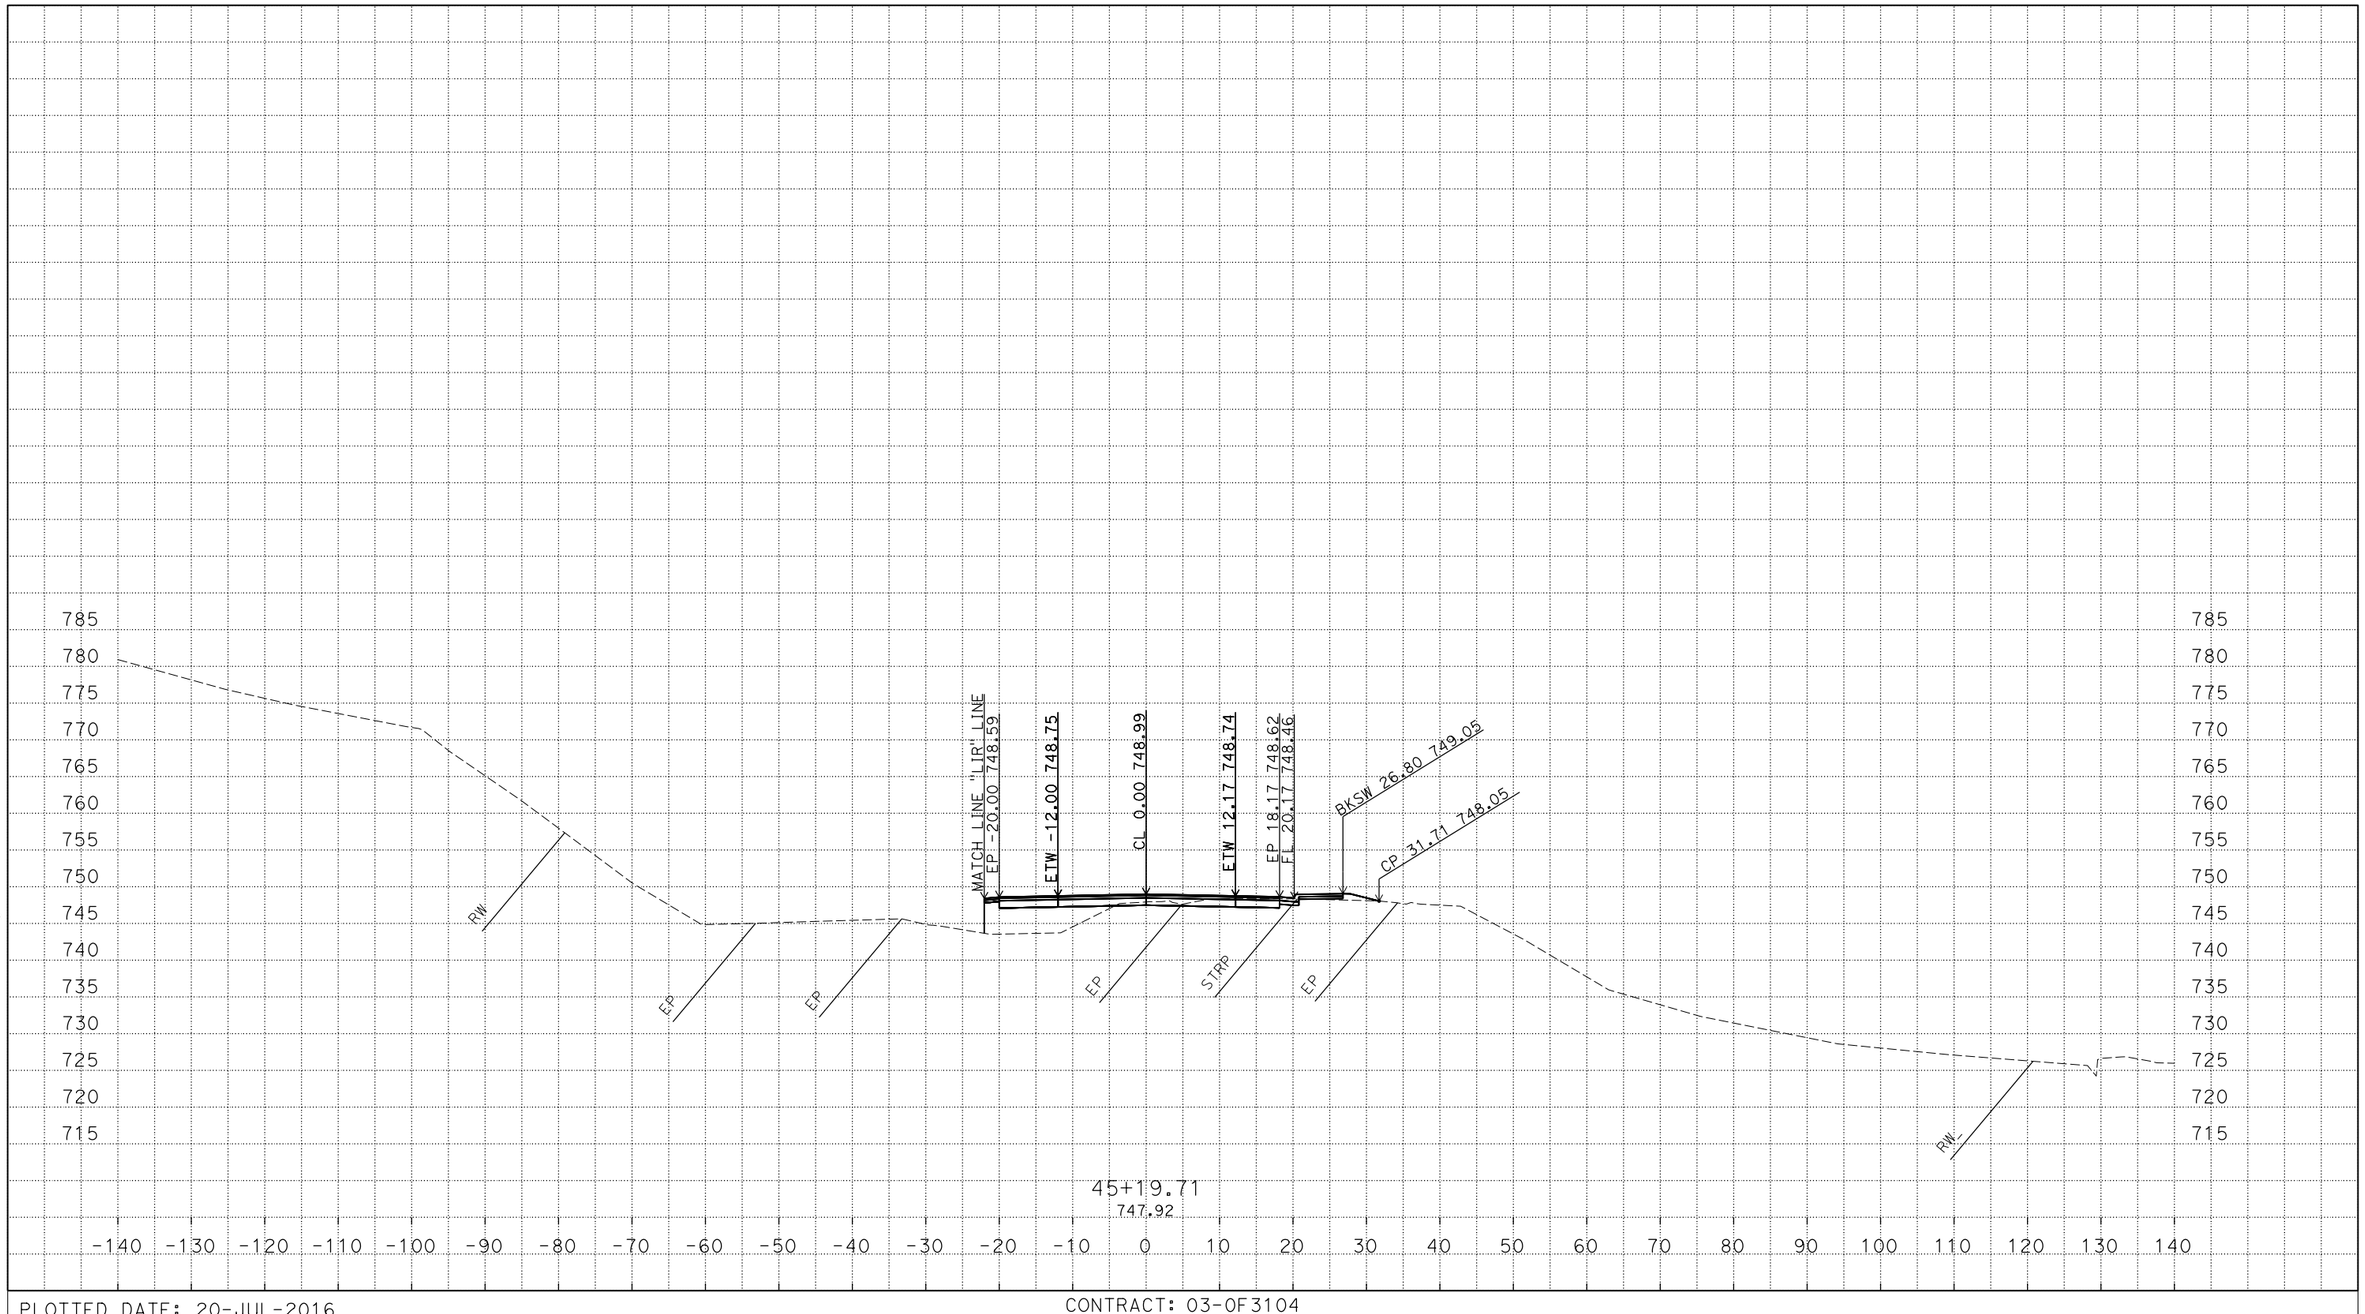

P:\proj3\03\0f310\design\c3d\xsec_qtys
XSections - CCN1-EAST_TEMP_X_C3D_DWG.dwg - 18-Jun-16 12:16 PM

PLOTTED DATE: 20-JUL-2016

SCALE: 1"=10' Horiz.
1"=10' Vert.

CREATED BY: S135264

CONTRACT: 03-0F3104

DIST/CO/RTE/PM:03/ED/49/23.7/24.4

PROJECT ID: 0300000078

"CCN1" LINE - EAST
CROSS SECTIONS
2 OF 38

FOR EARTHWORK DEVELOPMENT ONLY

All Dimensions are U.S. Survey Feet

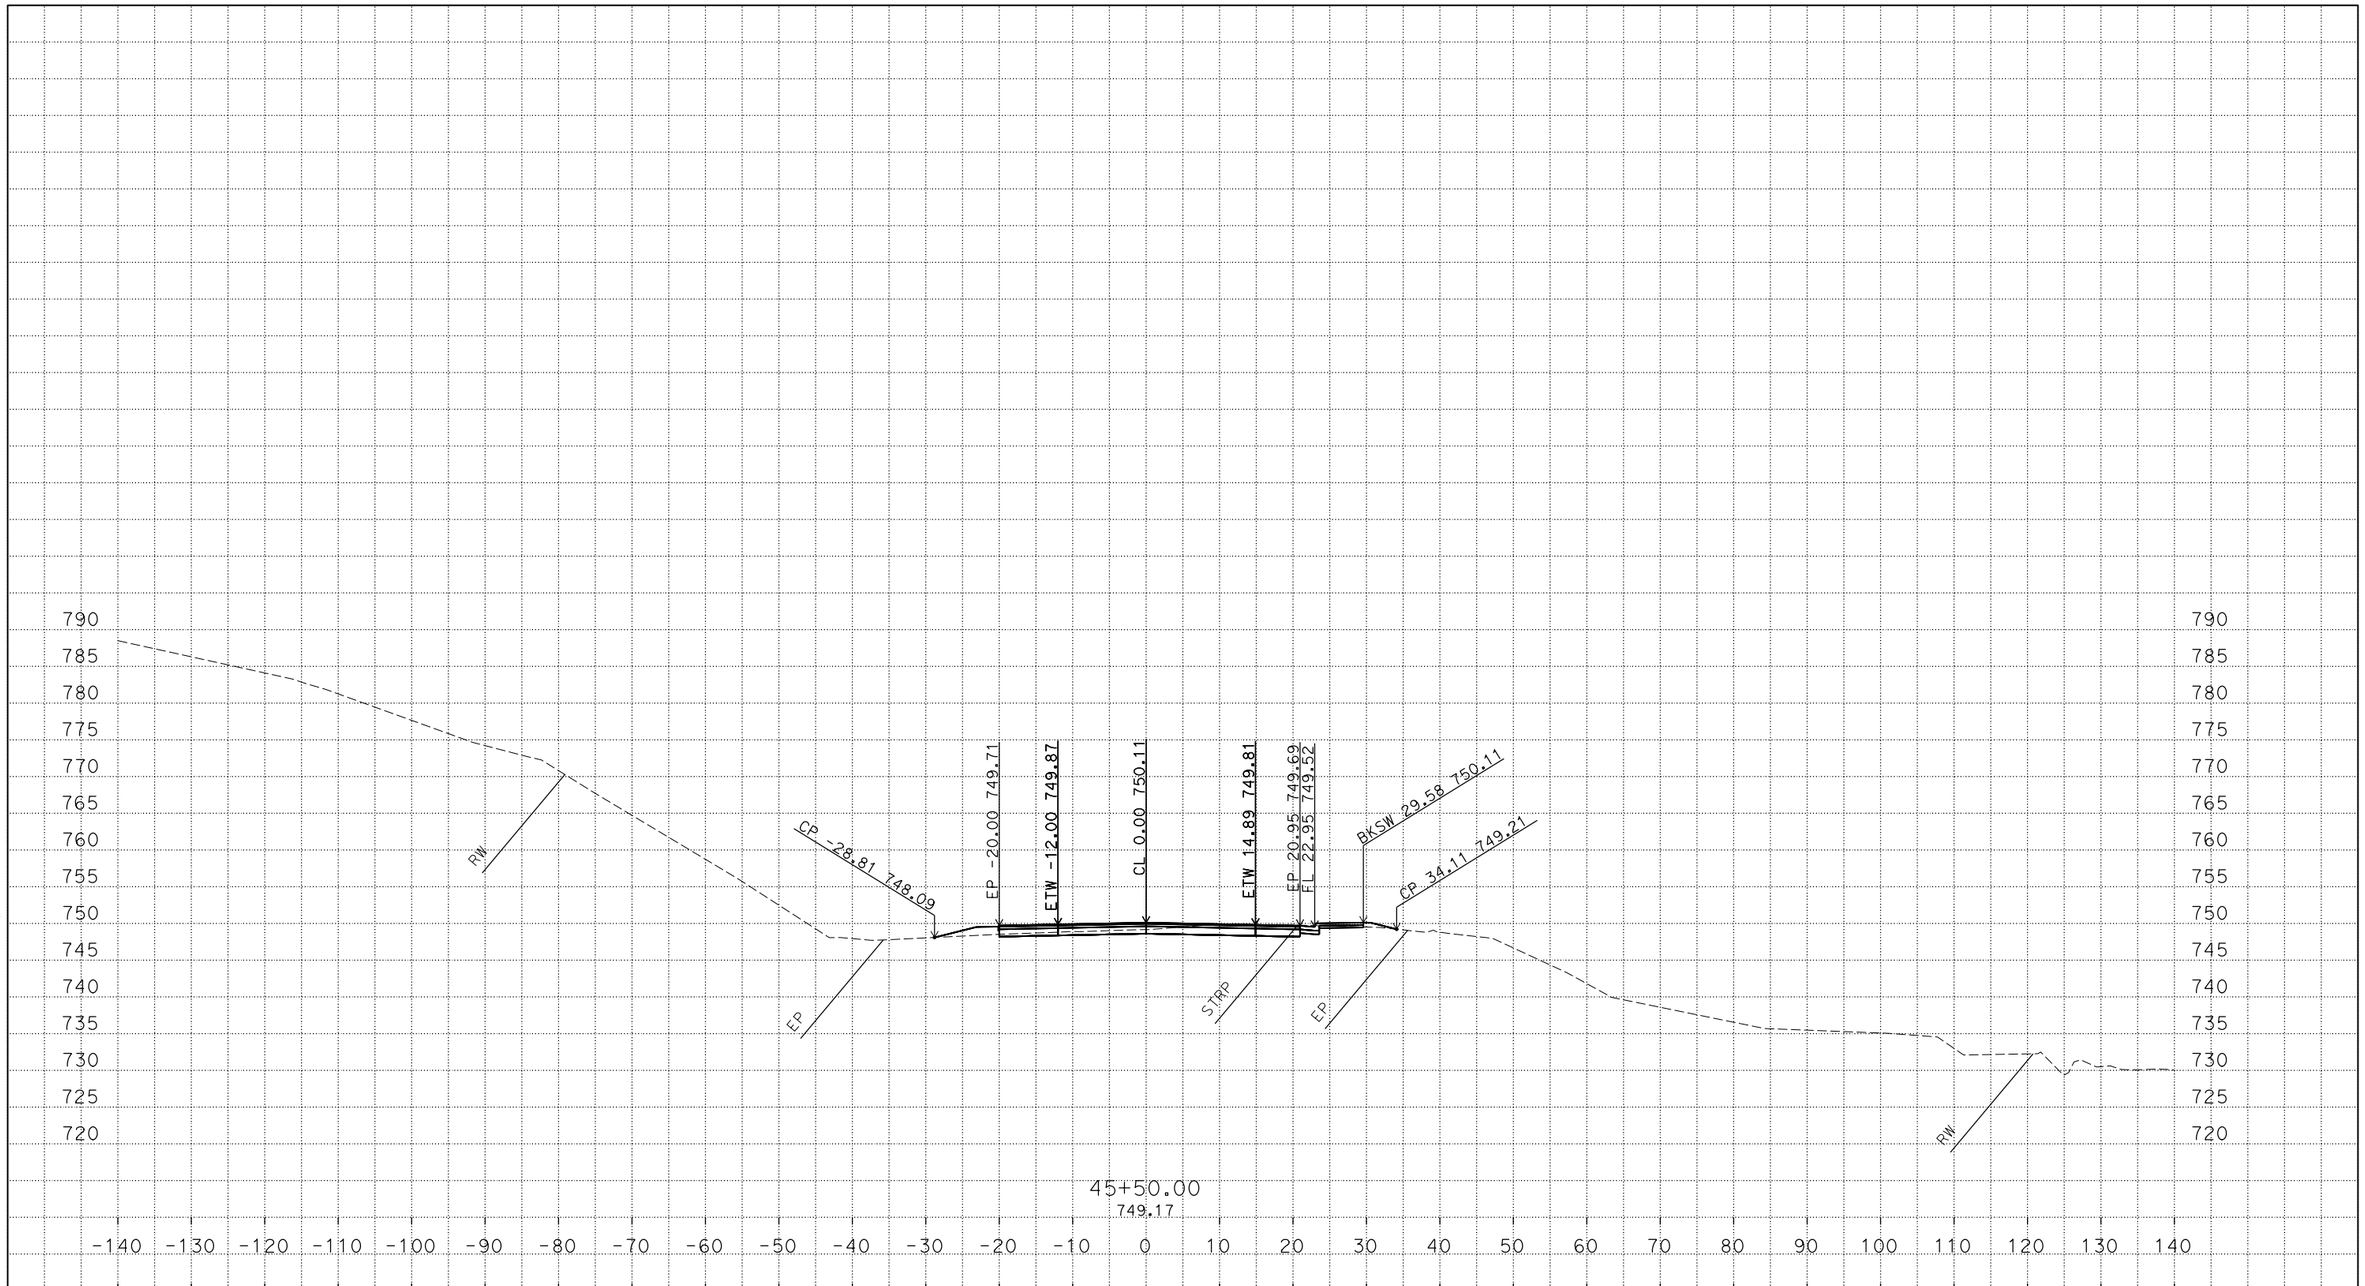

P:\proj3\03\0f310\design\c3d\xsec_qtys
XSections - CCN1-EAST_TEMP_X_C3D_DWG.dwg - 18-Jun-16 12:16 PM

PLOTTED DATE: 20-JUL-2016

SCALE: 1"=10' Horiz.
1"=10' Vert.

CREATED BY: S135264

CONTRACT: 03-0F3104

DIST/CO/RTE/PM:03/ED/49/23.7/24.4

PROJECT ID: 0300000078

"CCN1" LINE - EAST
CROSS SECTIONS
3 OF 38

FOR EARTHWORK DEVELOPMENT ONLY

All Dimensions are U.S. Survey Feet

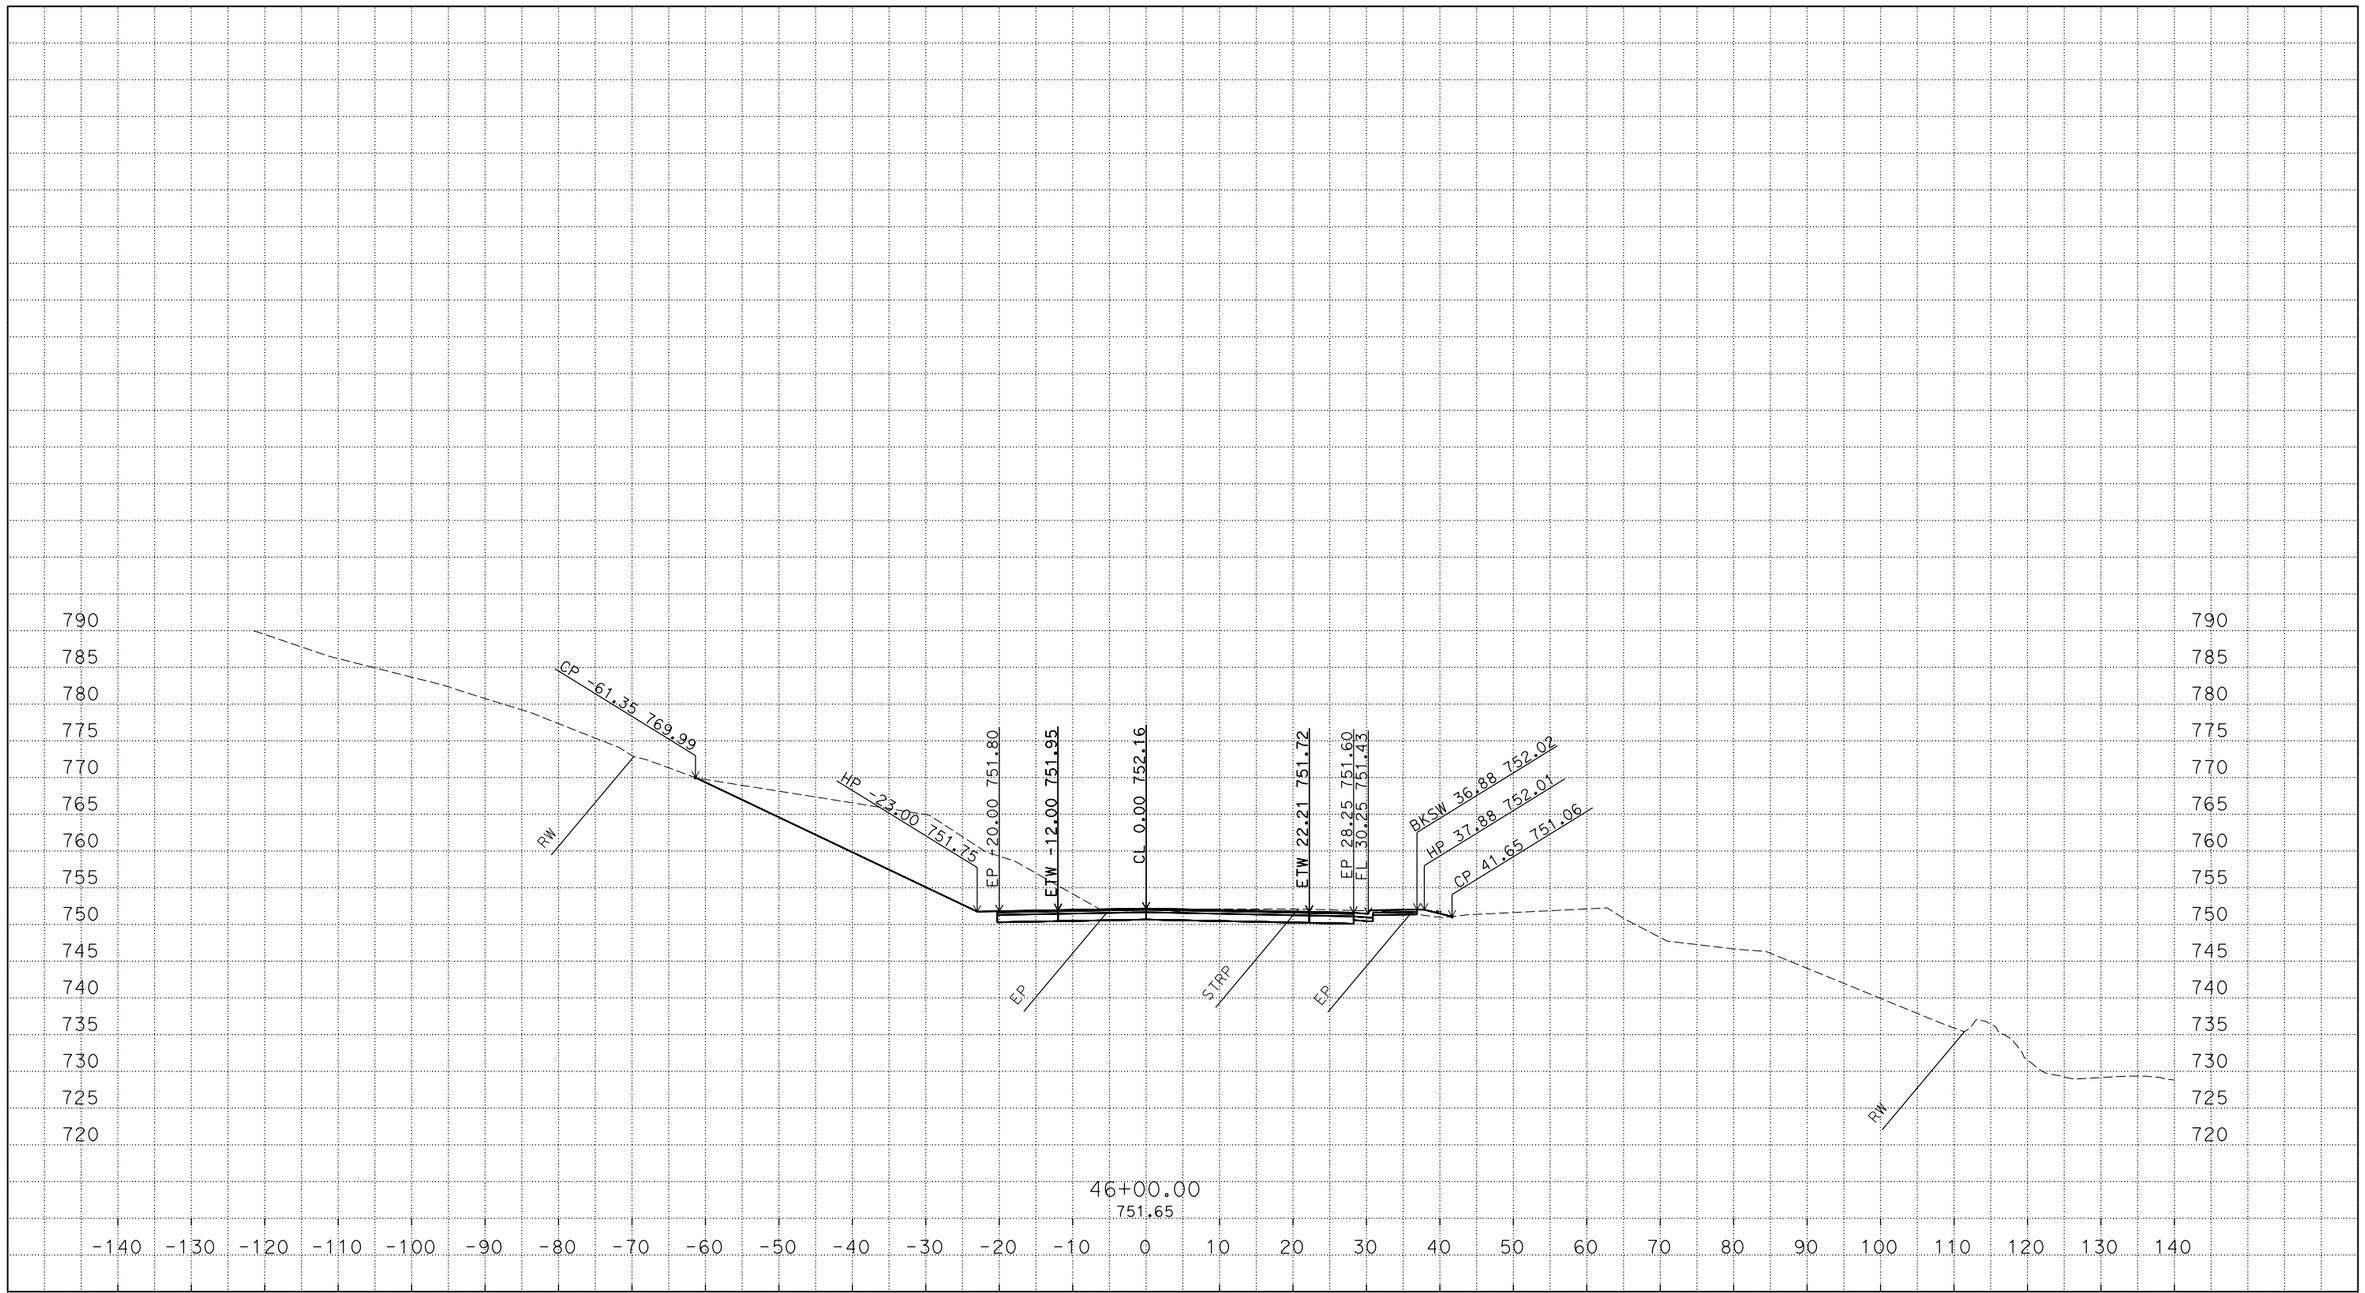

P:\proj3\03\0f310\design\c3d\xsec_qtys
XSections - CCN1-EAST_TEMP_X_C3D_DWG.dwg - 18-Jun-16 12:16 PM

PLOTTED DATE: 20-JUL-2016

SCALE: 1"=10' Horiz.
1"=10' Vert.

CREATED BY: S135264

CONTRACT: 03-0F3104

DIST/CO/RTE/PM:03/ED/49/23.7/24.4

PROJECT ID: 0300000078

"CCN1" LINE - EAST
CROSS SECTIONS
4 OF 38

FOR EARTHWORK DEVELOPMENT ONLY

All Dimensions are U.S. Survey Feet

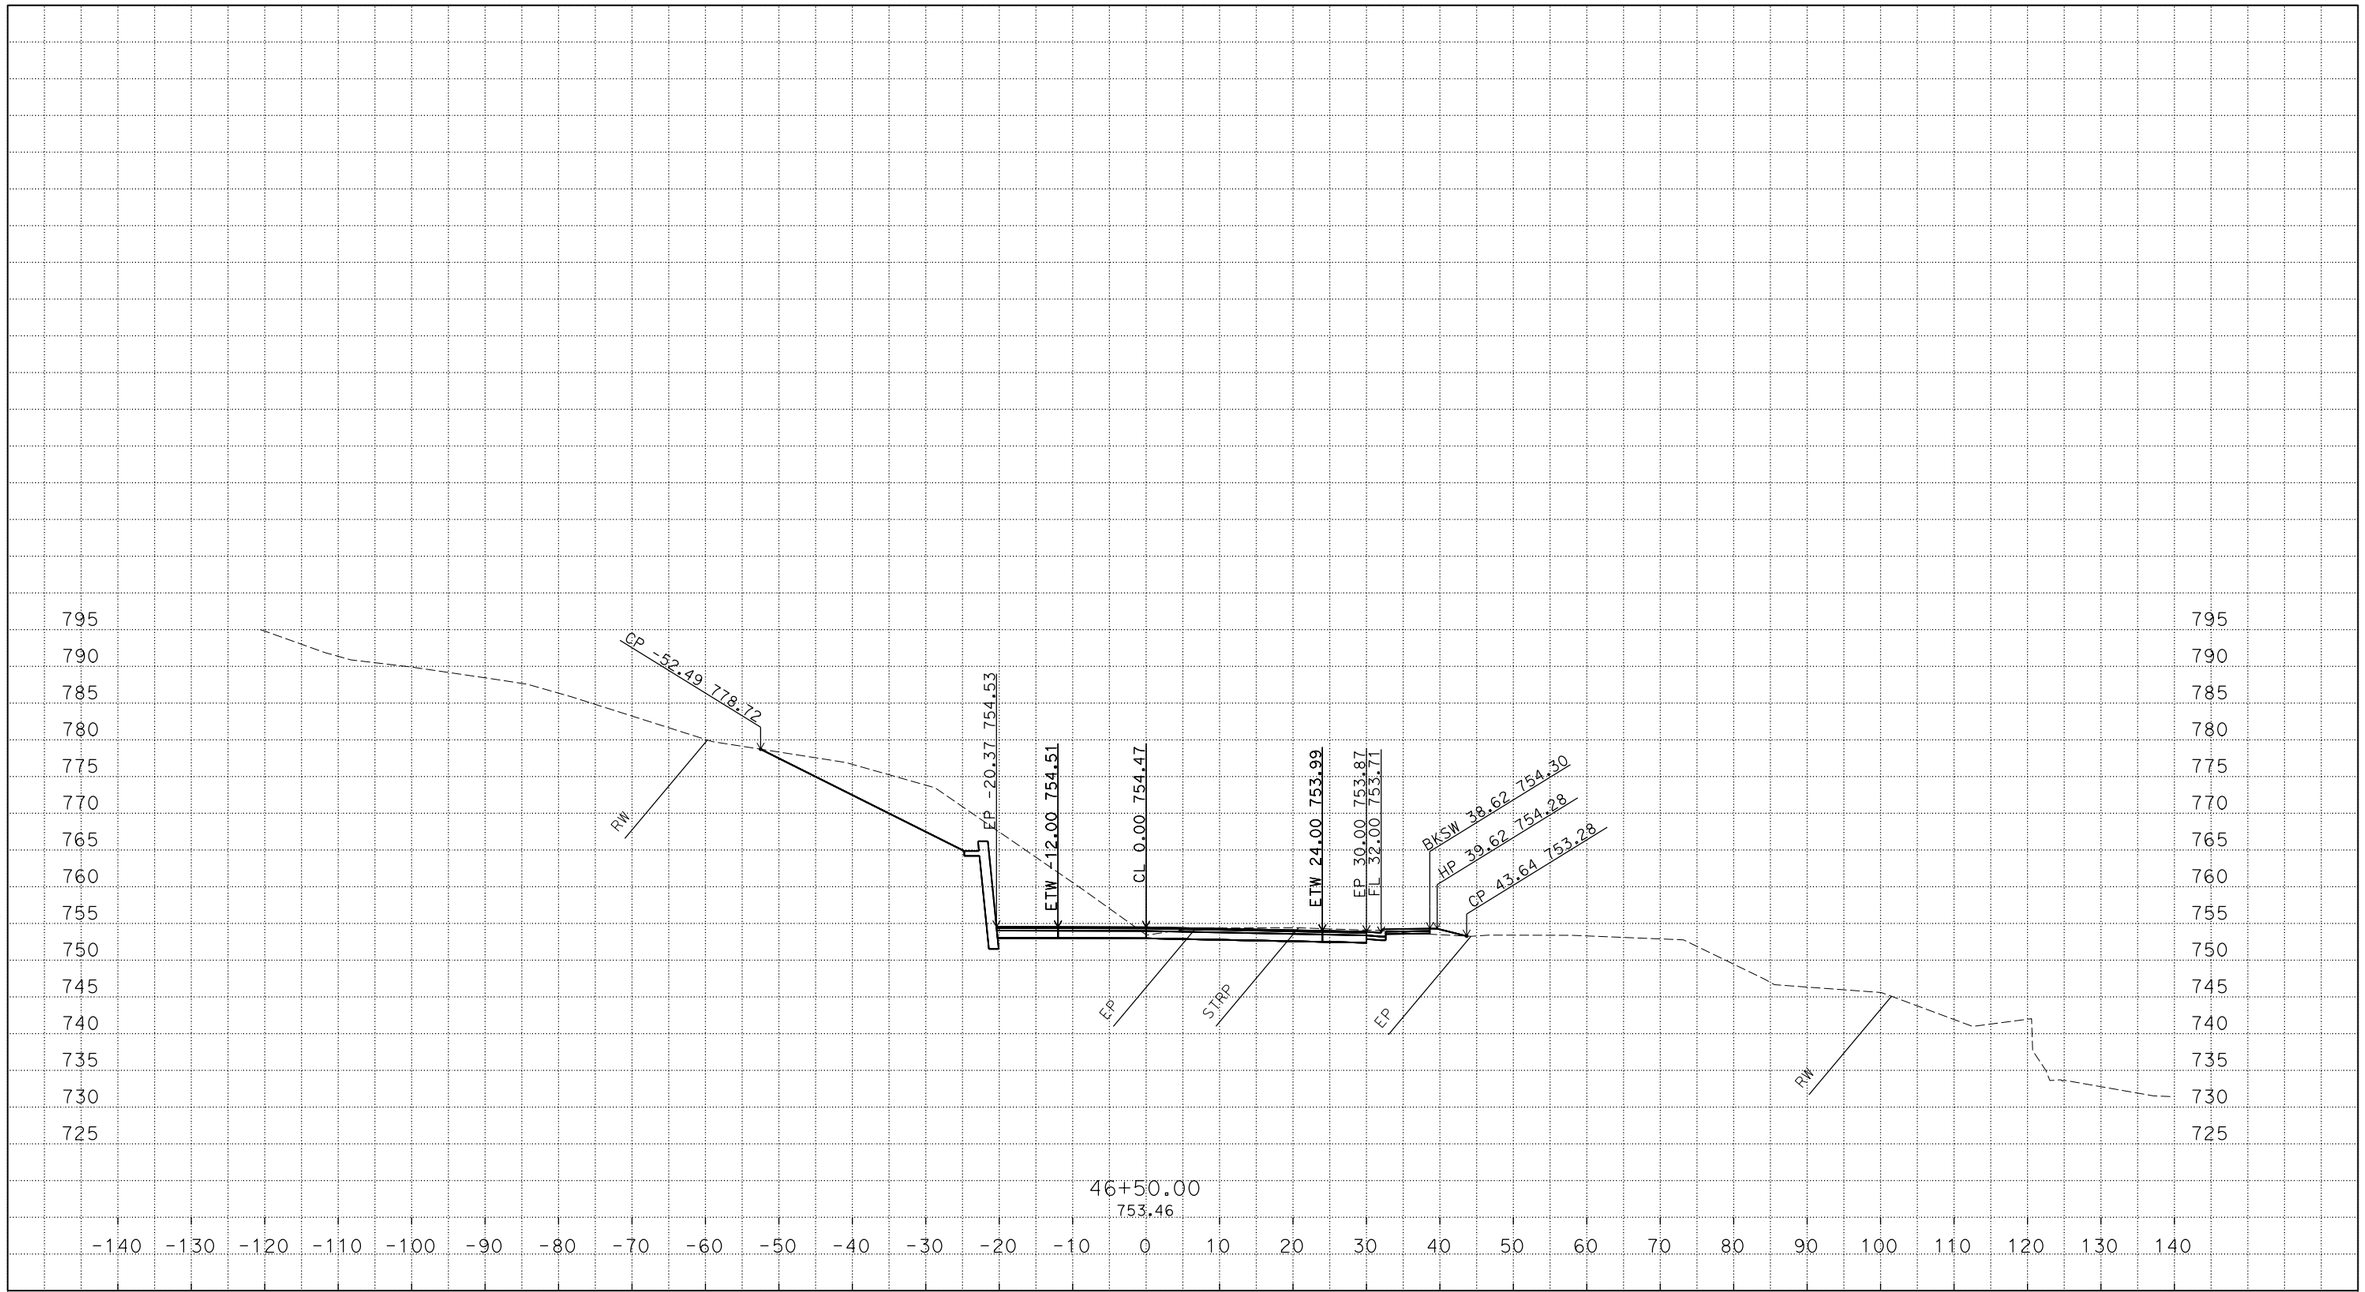

P:\proj3\03\0f310\design\c3d\xsec_qtys
XSections - CCN1-EAST_TEMP_X_C3D_DWG.dwg - 18-Jun-16 12:16 PM

PLOTTED DATE: 20-JUL-2016

SCALE: 1"=10' Horiz.
1"=10' Vert.

CREATED BY: S135264

CONTRACT: 03-0F3104

DIST/CO/RTE/PM:03/ED/49/23.7/24.4

PROJECT ID: 0300000078

"CCN1" LINE - EAST
CROSS SECTIONS
5 OF 38

FOR EARTHWORK DEVELOPMENT ONLY

All Dimensions are U.S. Survey Feet

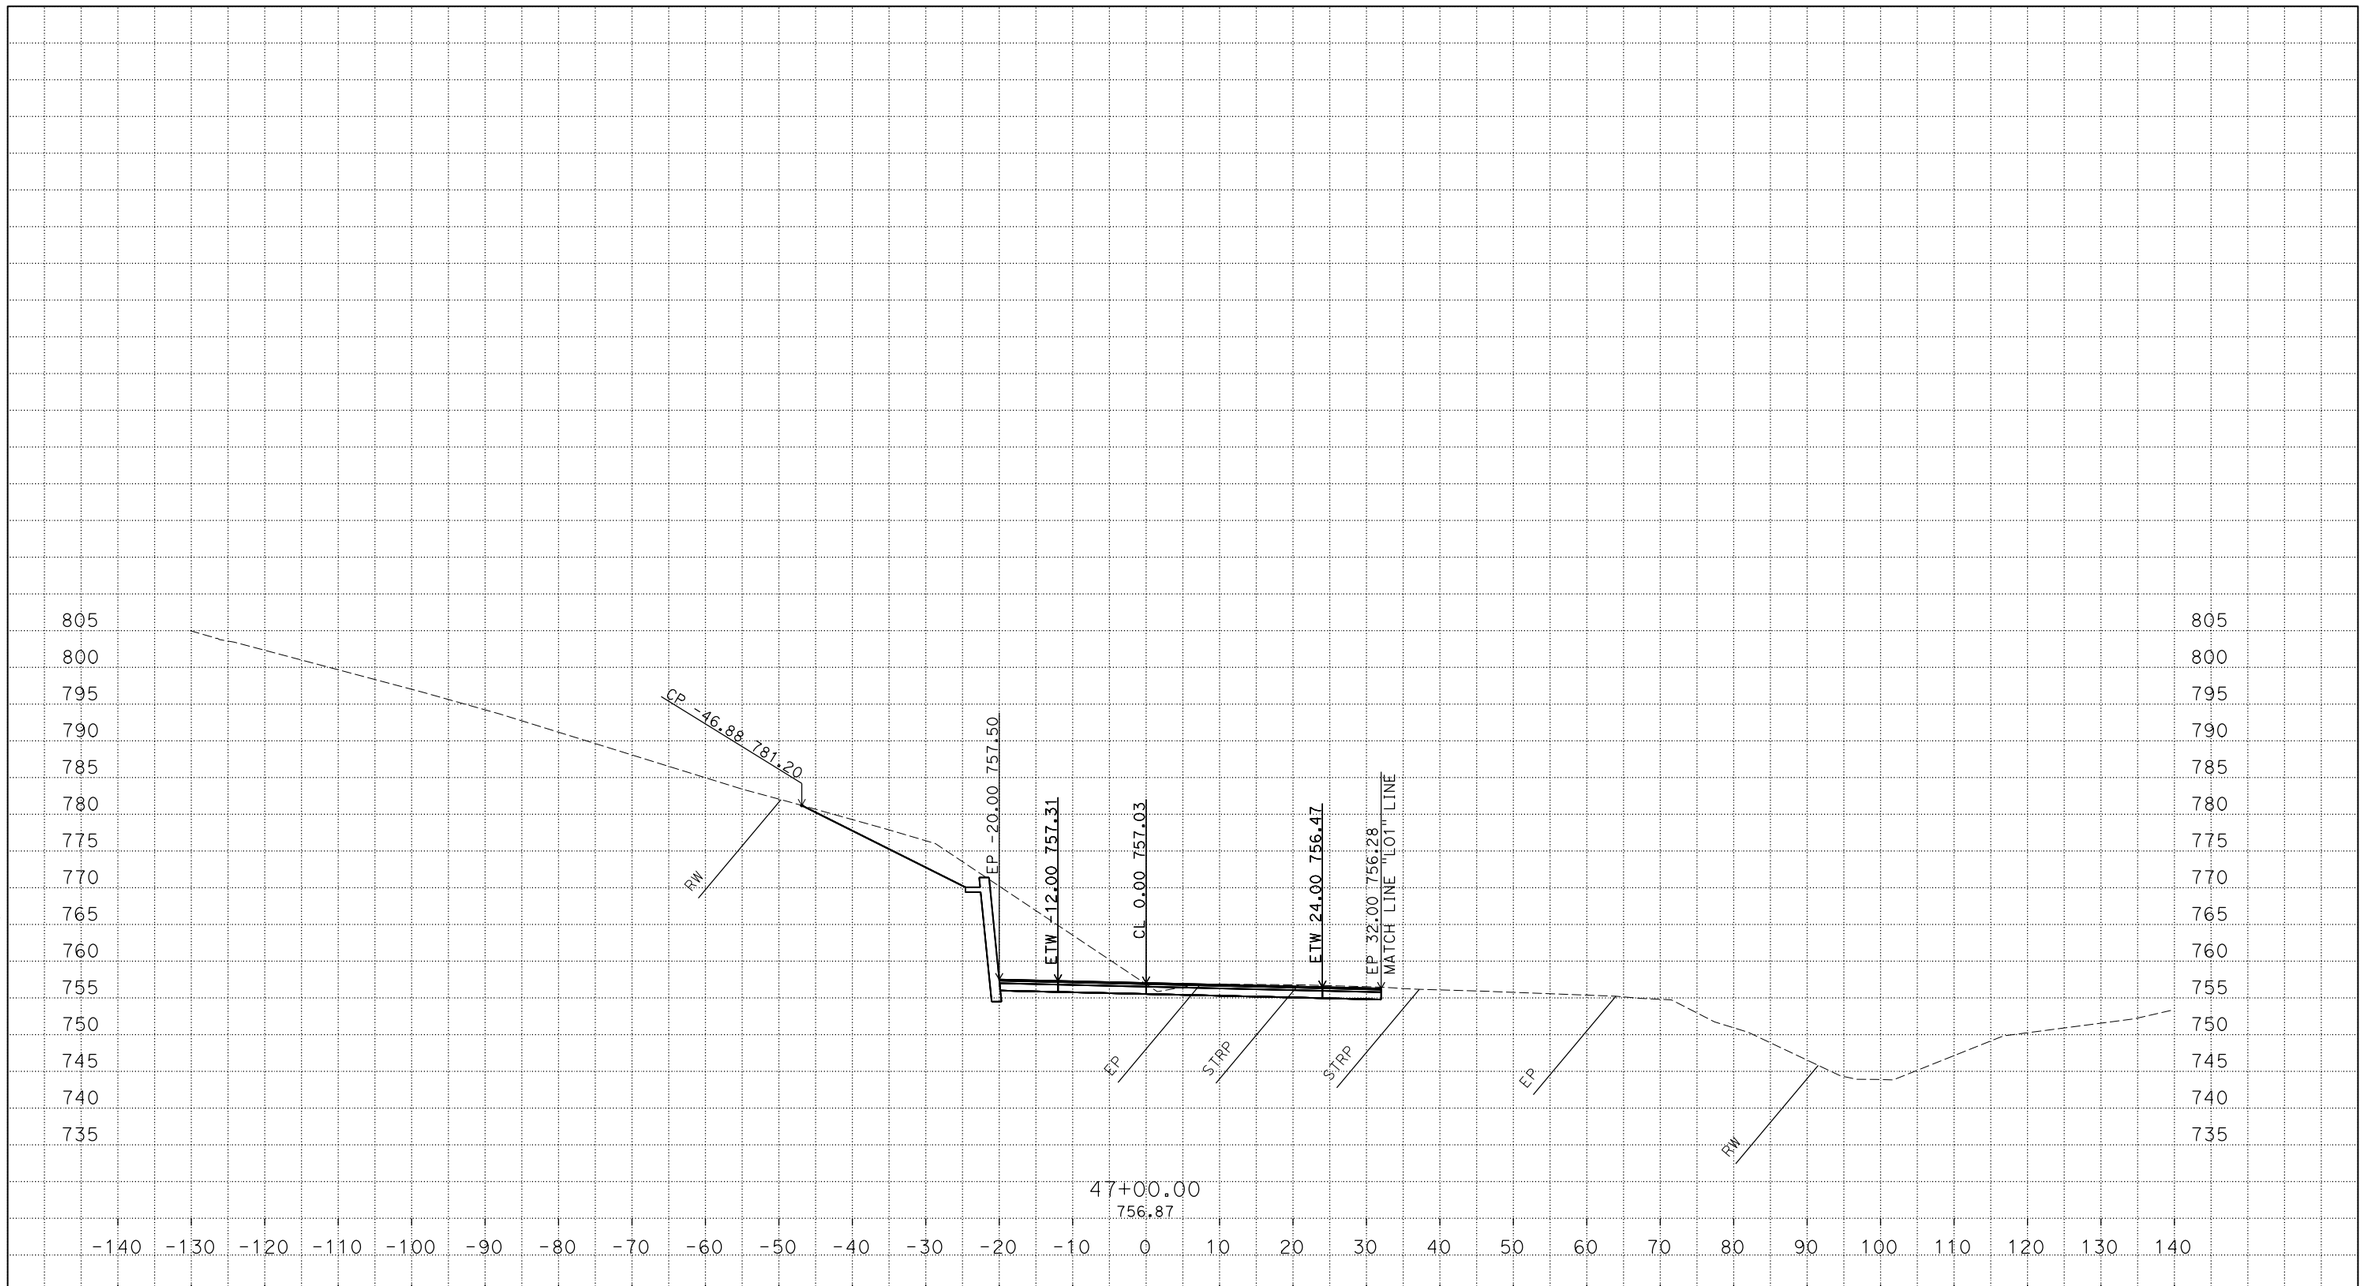

P:\proj3\03\0f310\design\c3d\xsec_qtys
XSections - CCN1-EAST_TEMP_X_C3D_DWG.dwg - 18-Jun-16 12:16 PM

PLOTTED DATE: 20-JUL-2016

SCALE: 1"=10' Horiz.
1"=10' Vert.

CREATED BY: S135264

CONTRACT: 03-0F3104

DIST/CO/RTE/PM:03/ED/49/23.7/24.4

PROJECT ID: 0300000078

"CCN1" LINE - EAST
CROSS SECTIONS
6 OF 38

FOR EARTHWORK DEVELOPMENT ONLY

All Dimensions are U.S. Survey Feet

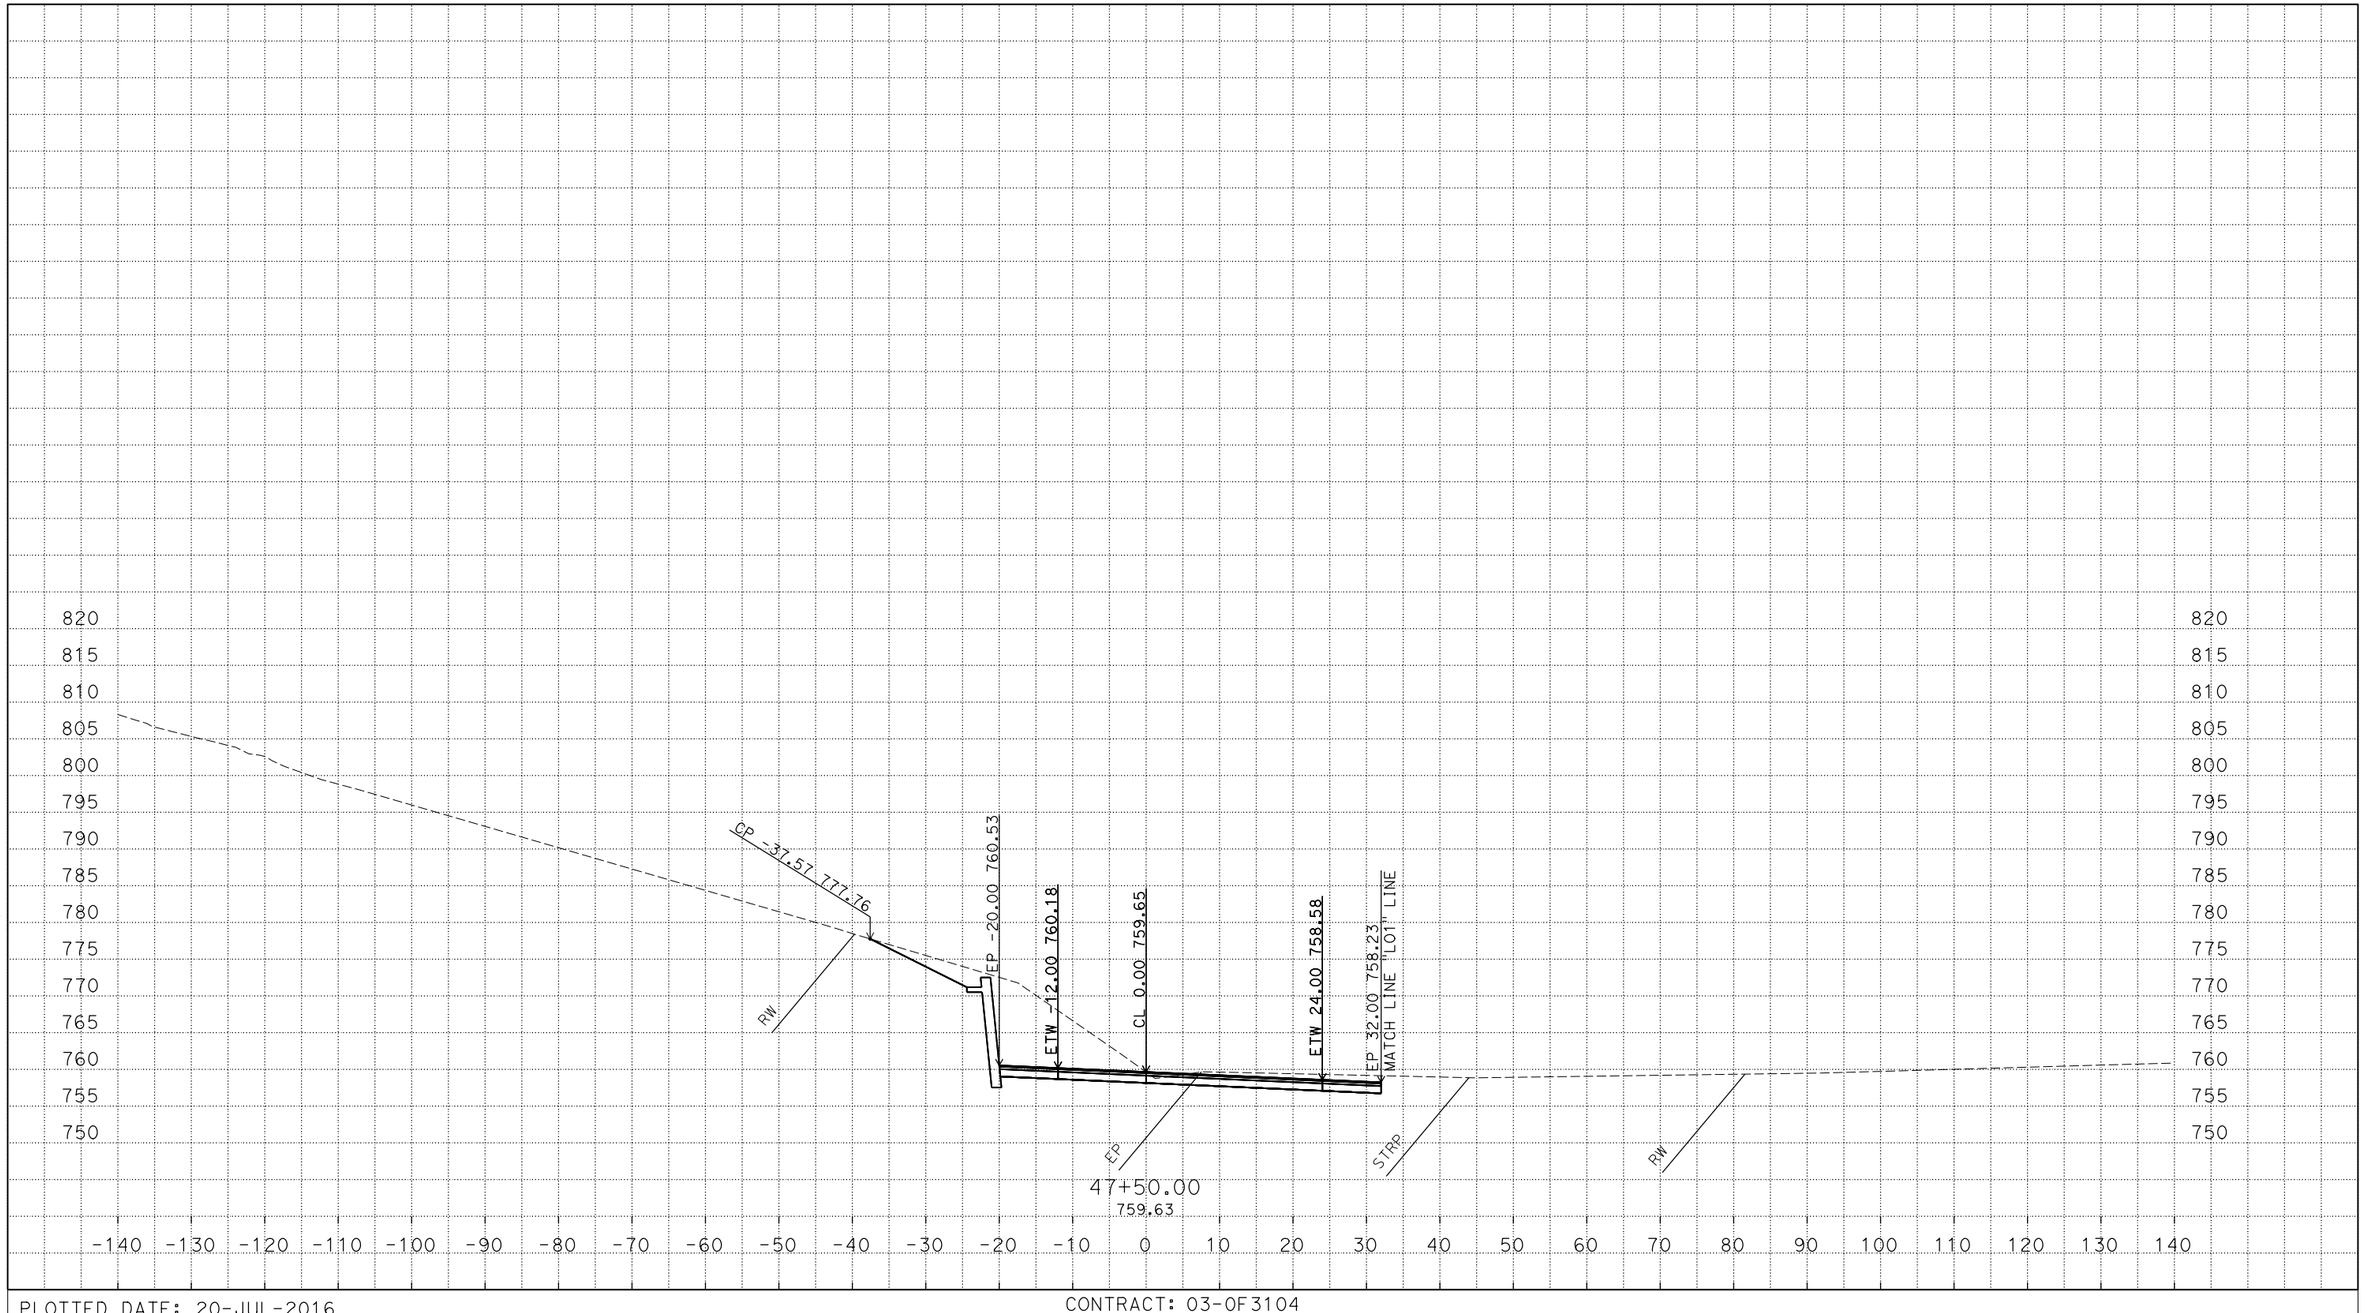

P:\proj3\03\0f310\design\c3d\xsec_qtys
XSections - CCN1-EAST_TEMP_X_C3D_DWG.dwg - 18-Jun-16 12:16 PM

PLOTTED DATE: 20-JUL-2016

SCALE: 1"=10' Horiz.
1"=10' Vert.

CREATED BY: S135264

CONTRACT: 03-0F3104

DIST/CO/RTE/PM:03/ED/49/23.7/24.4

PROJECT ID: 0300000078

"CCN1" LINE - EAST
CROSS SECTIONS
7 OF 38

FOR EARTHWORK DEVELOPMENT ONLY

All Dimensions are U.S. Survey Feet

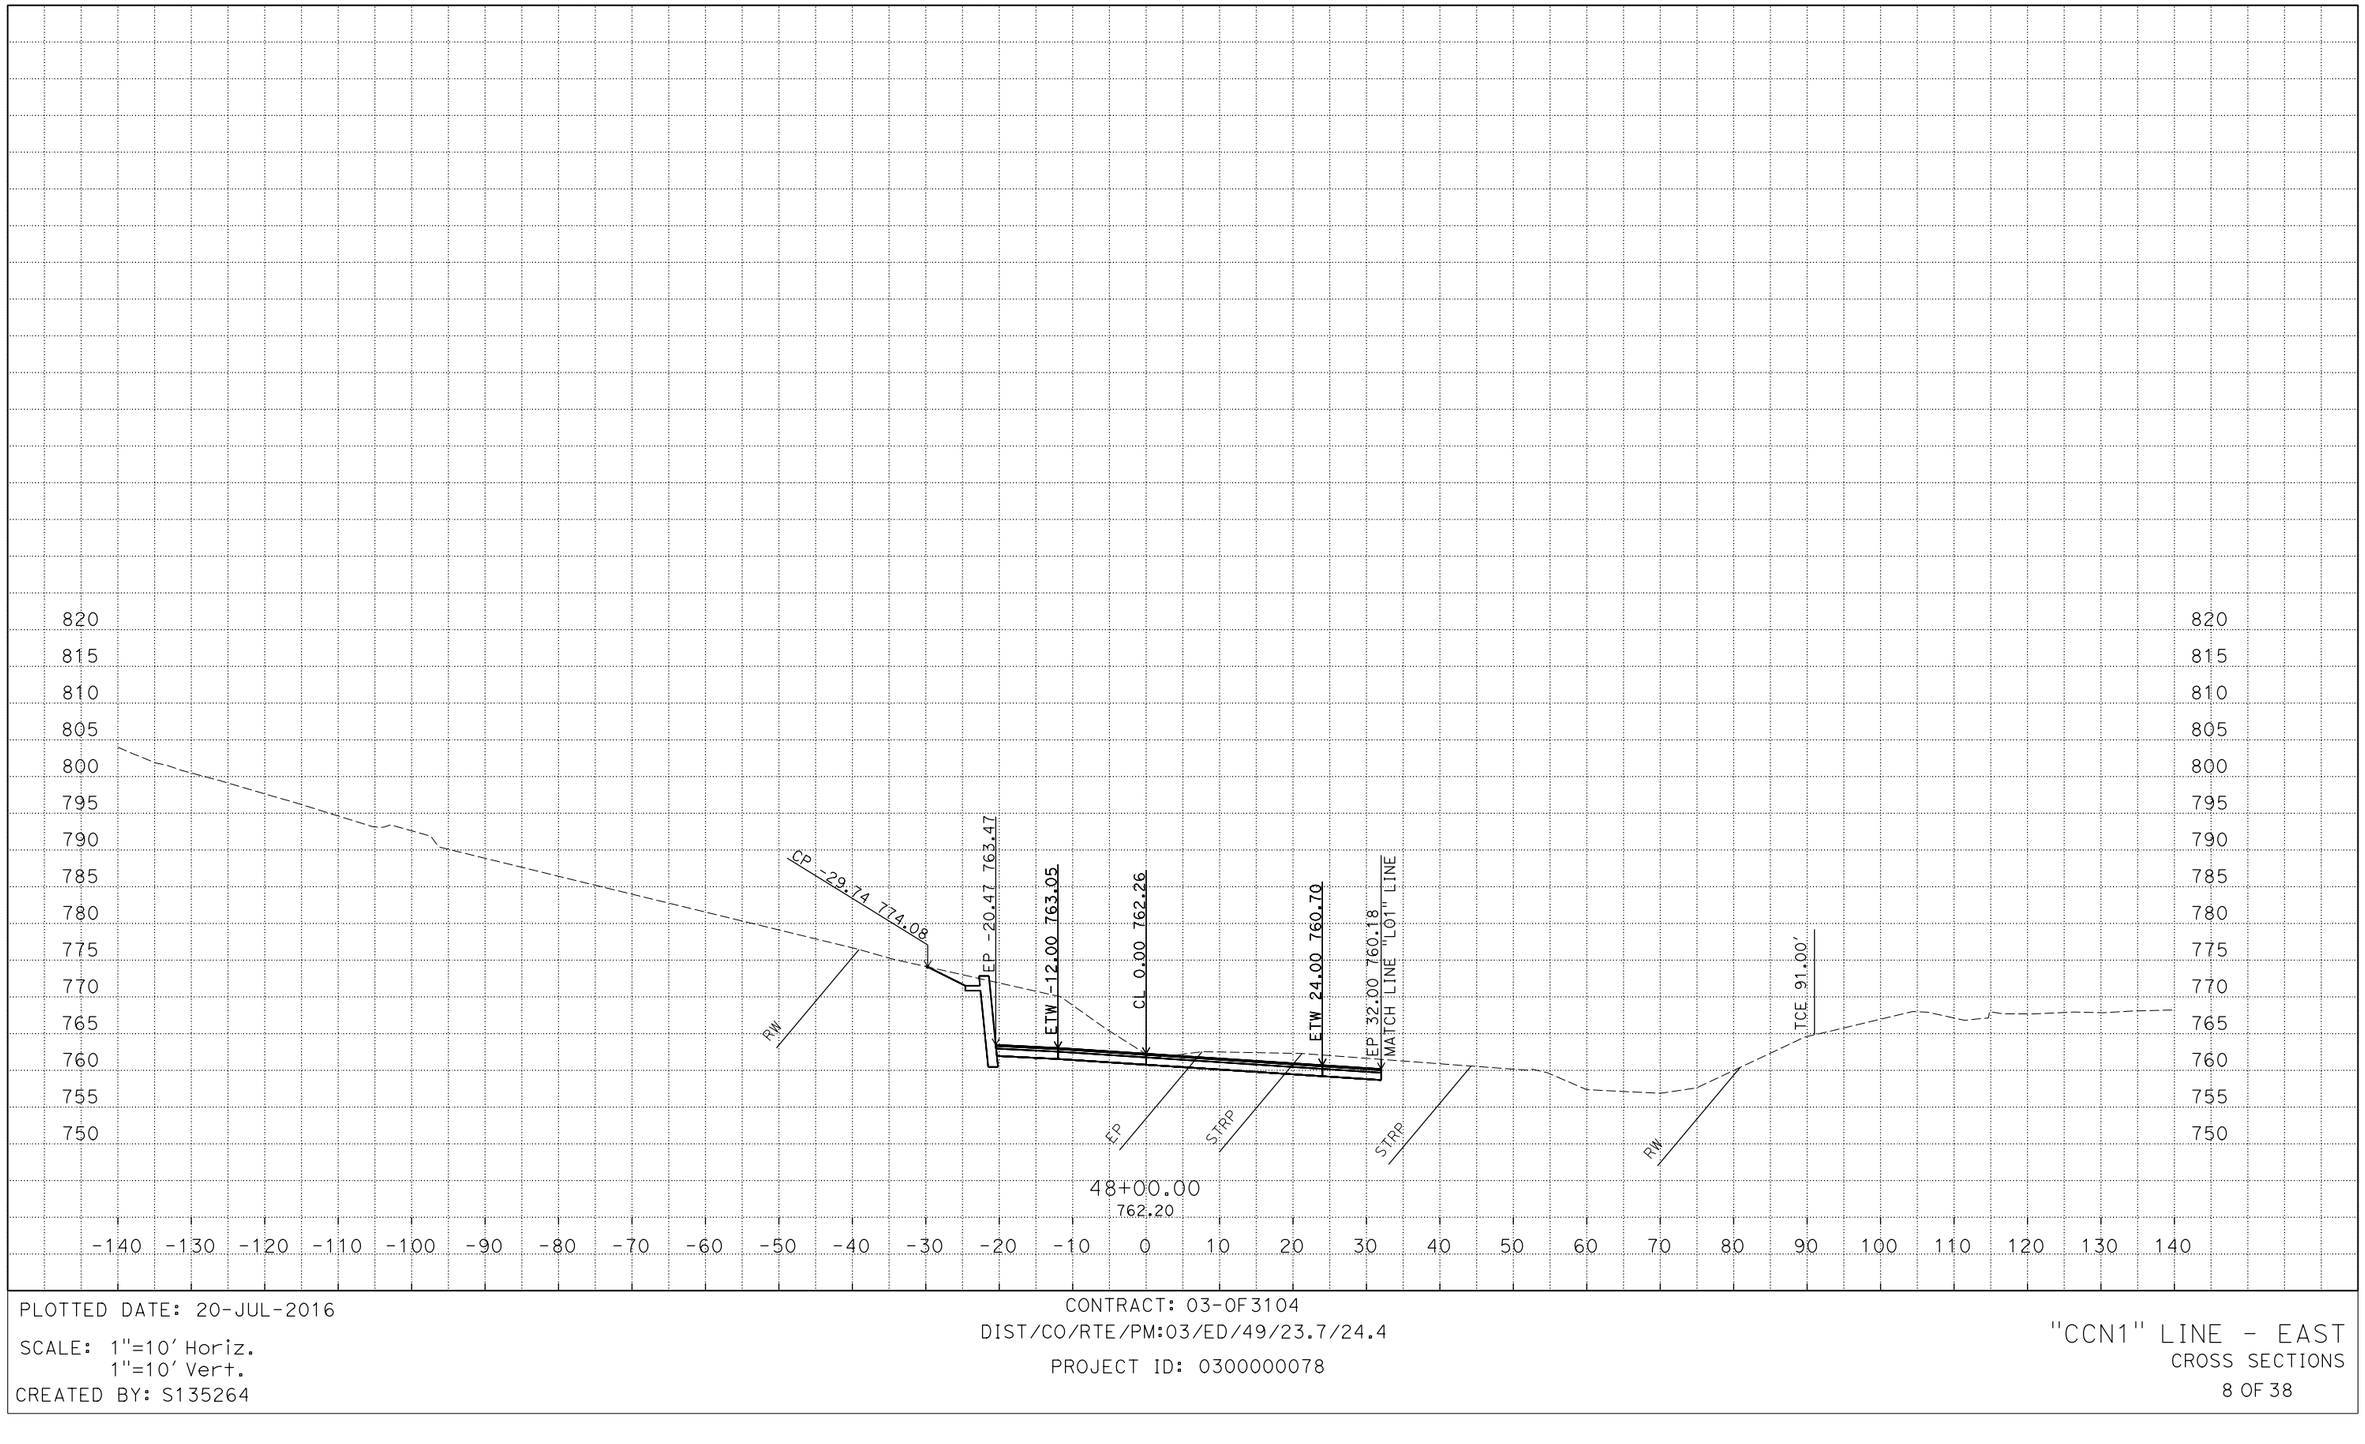

P:\proj3\03\0f310\design\c3d\xsec_qtys
XSections - CCN1-EAST_TEMP_X_C3D_DWG.dwg - 18-Jun-16 12:16 PM

PLOTTED DATE: 20-JUL-2016

SCALE: 1"=10' Horiz.
1"=10' Vert.

CREATED BY: S135264

CONTRACT: 03-0F3104

DIST/CO/RTE/PM:03/ED/49/23.7/24.4

PROJECT ID: 0300000078

"CCN1" LINE - EAST
CROSS SECTIONS

FOR EARTHWORK DEVELOPMENT ONLY

All Dimensions are U.S. Survey Feet

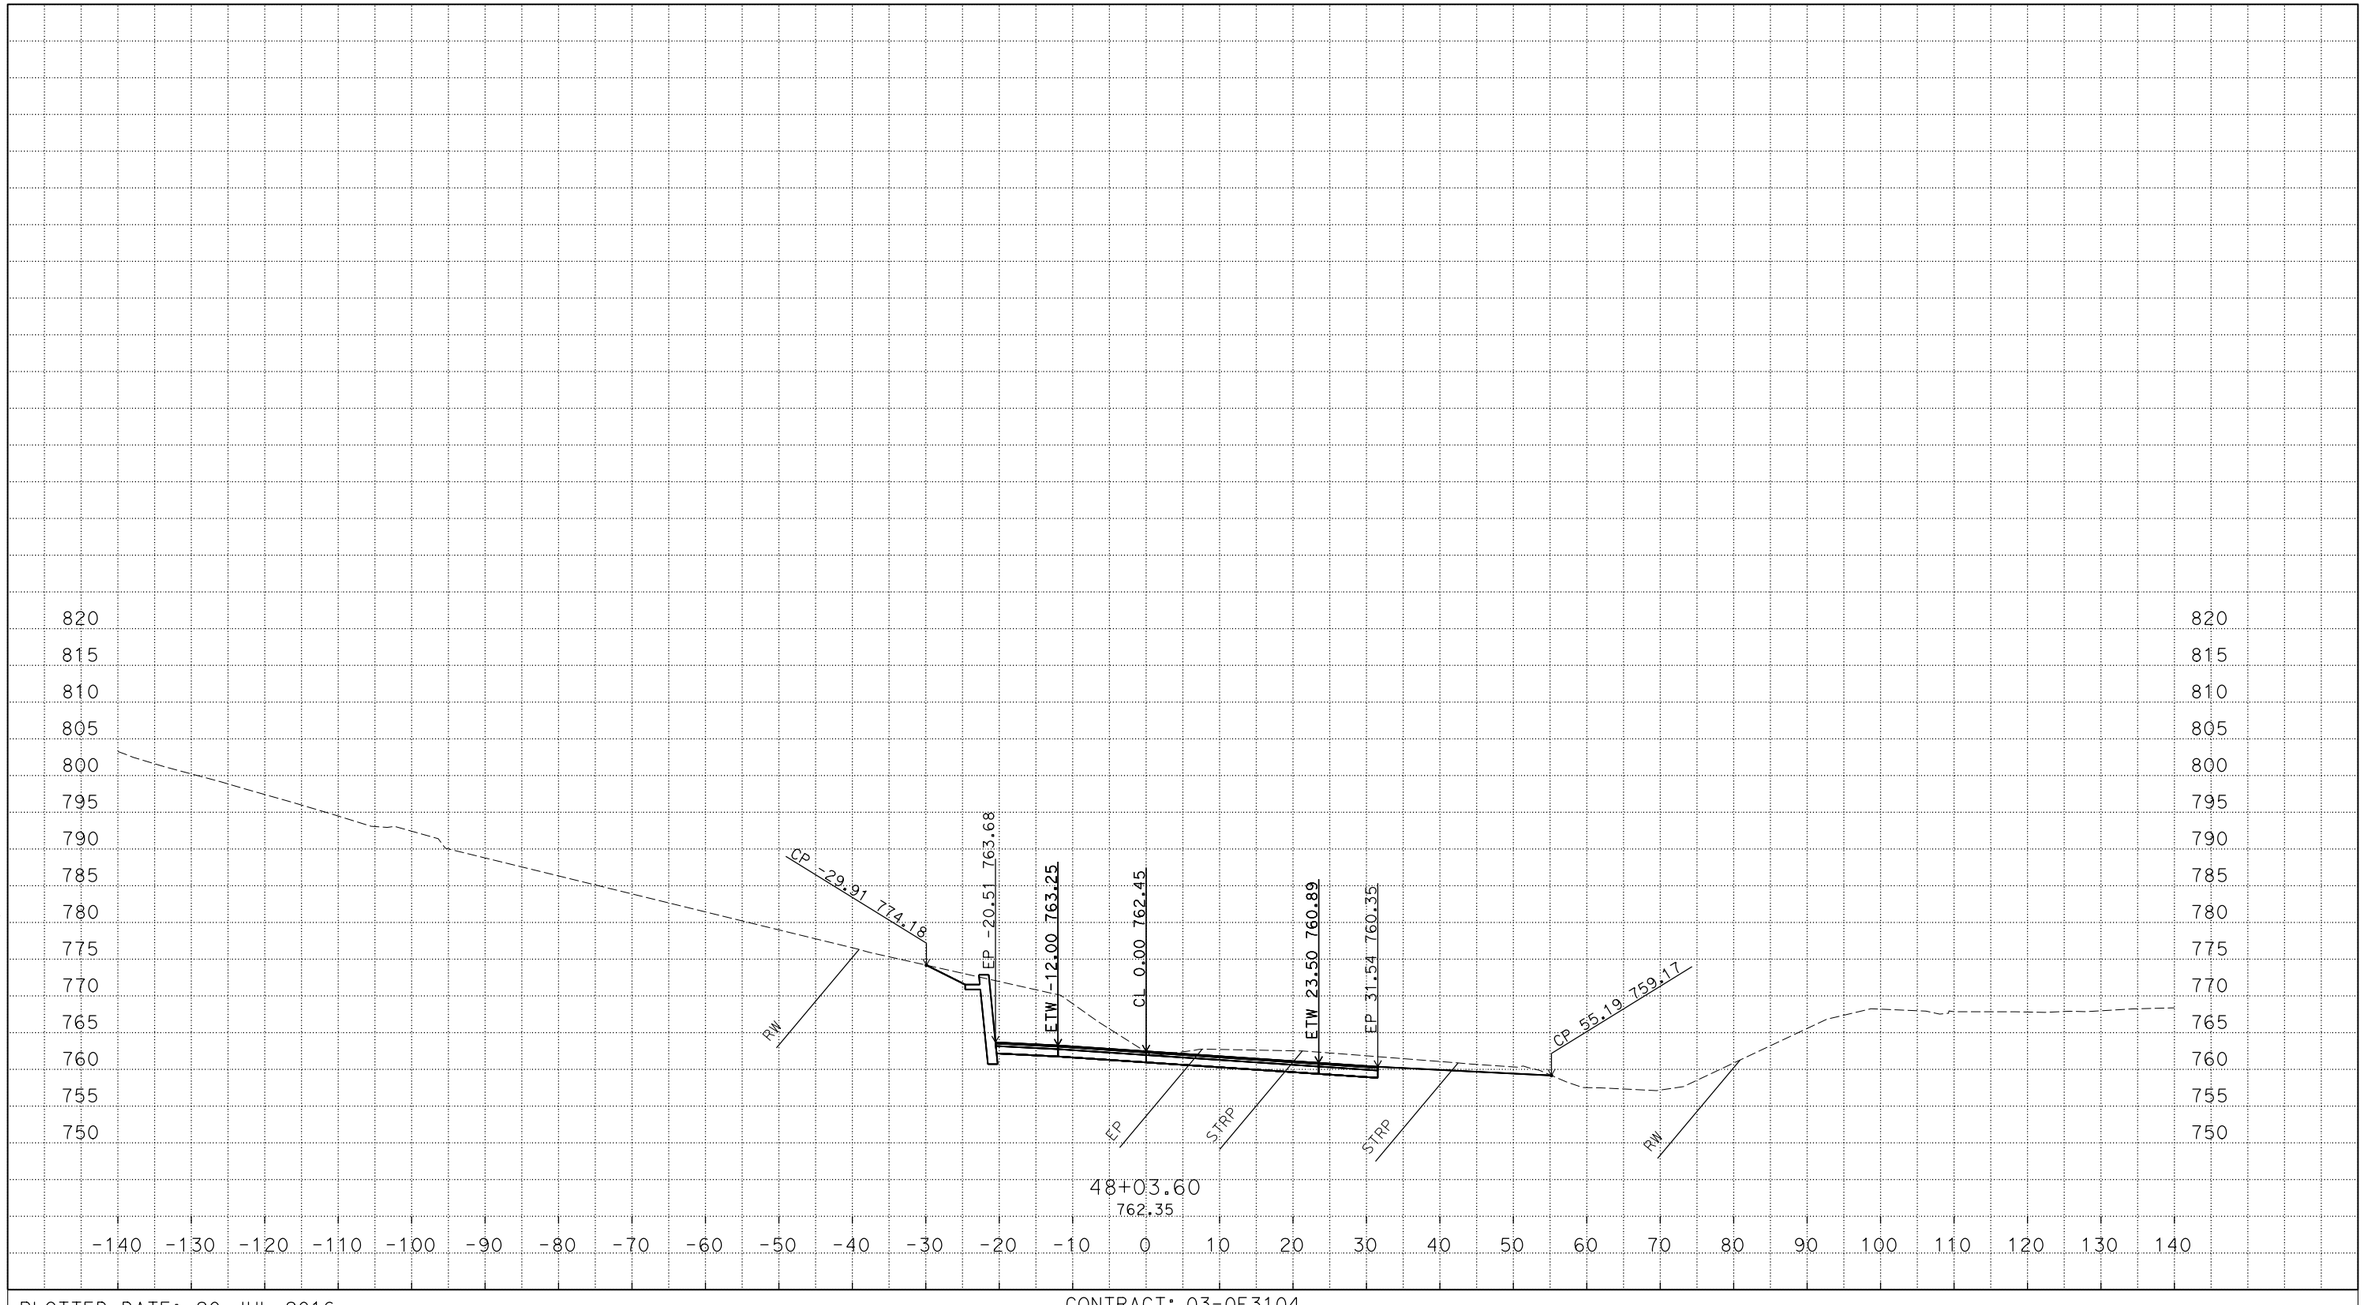

P:\proj3\03\0f310\design\c3d\xsec_qtys
XSections - CCN1-EAST_TEMP_X_C3D_DWG.dwg - 18-Jun-16 12:16 PM

PLOTTED DATE: 20-JUL-2016

SCALE: 1"=10' Horiz.
1"=10' Vert.

CREATED BY: S135264

CONTRACT: 03-0F3104

DIST/CO/RTE/PM:03/ED/49/23.7/24.4

PROJECT ID: 0300000078

"CCN1" LINE - EAST
CROSS SECTIONS
9 OF 38

FOR EARTHWORK DEVELOPMENT ONLY

All Dimensions are U.S. Survey Feet

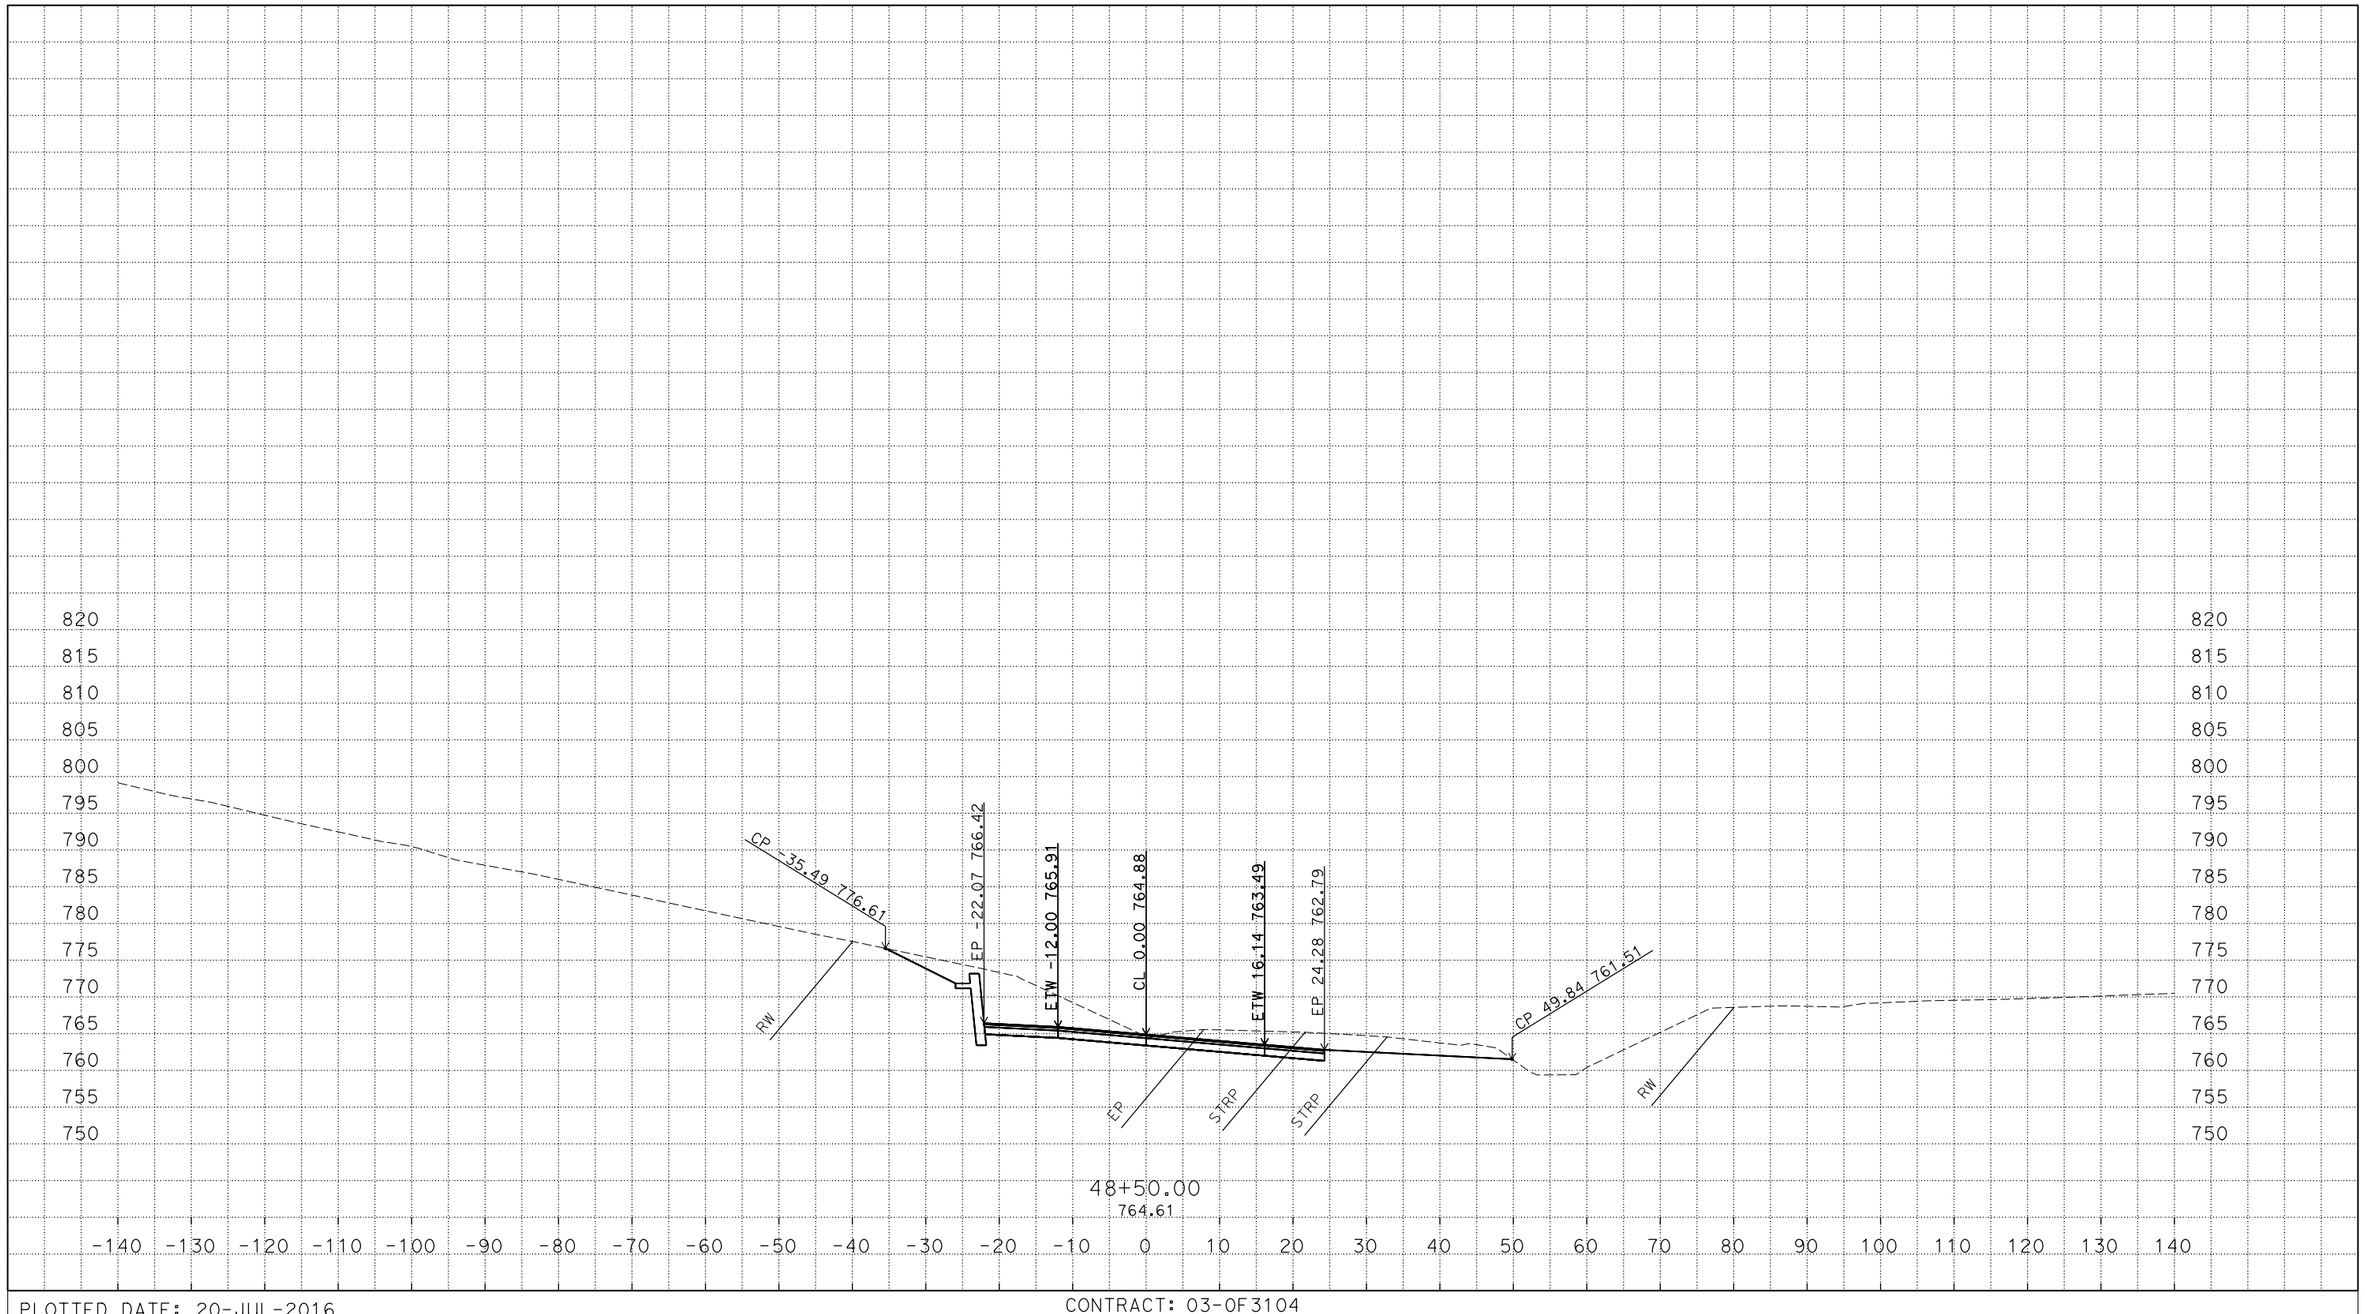

P:\proj3\03\0f310\design\c3d\xsec_qtys
XSections - CCN1-EAST_TEMP_X_C3D_DWG.dwg - 18-Jun-16 12:16 PM

PLOTTED DATE: 20-JUL-2016

SCALE: 1"=10' Horiz.
1"=10' Vert.

CREATED BY: S135264

CONTRACT: 03-0F3104

DIST/CO/RTE/PM:03/ED/49/23.7/24.4

PROJECT ID: 0300000078

"CCN1" LINE - EAST
CROSS SECTIONS
10 OF 38

FOR EARTHWORK DEVELOPMENT ONLY

All Dimensions are U.S. Survey Feet

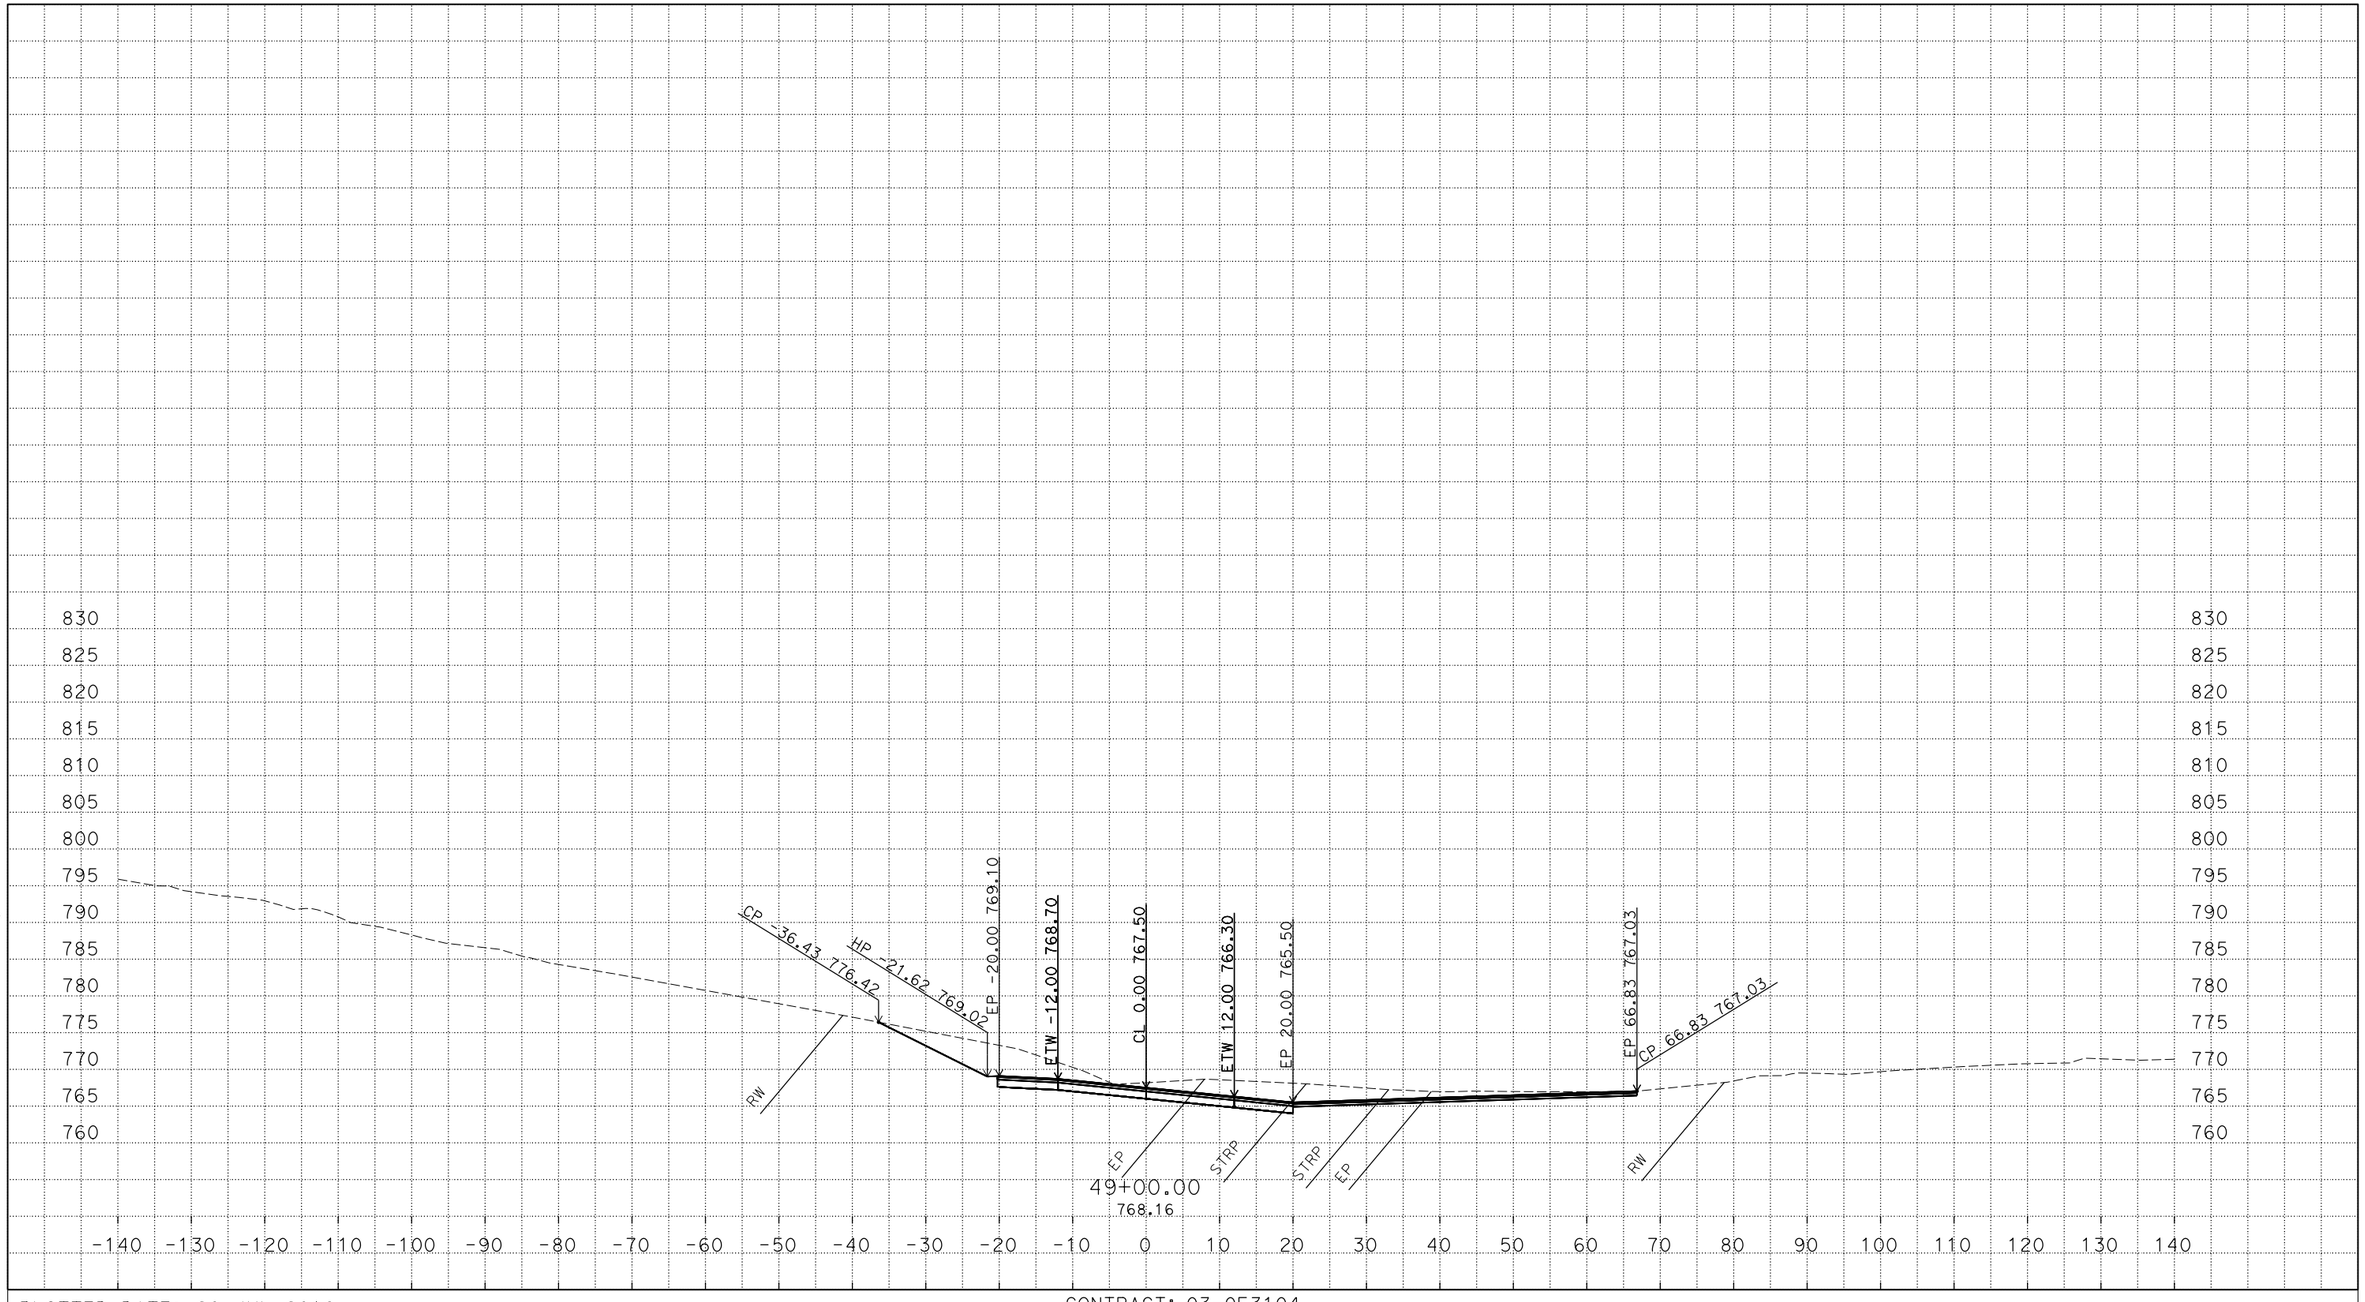

P:\proj3\03\0f310\design\c3d\xsec_qtys
XSections - CCN1-EAST_TEMP_X_C3D_DWG.dwg - 18-Jun-16 12:16 PM

PLOTTED DATE: 20-JUL-2016

SCALE: 1"=10' Horiz.
1"=10' Vert.

CREATED BY: S135264

CONTRACT: 03-0F3104

DIST/CO/RTE/PM:03/ED/49/23.7/24.4

PROJECT ID: 0300000078

"CCN1" LINE - EAST
CROSS SECTIONS
11 OF 38

FOR EARTHWORK DEVELOPMENT ONLY

All Dimensions are U.S. Survey Feet

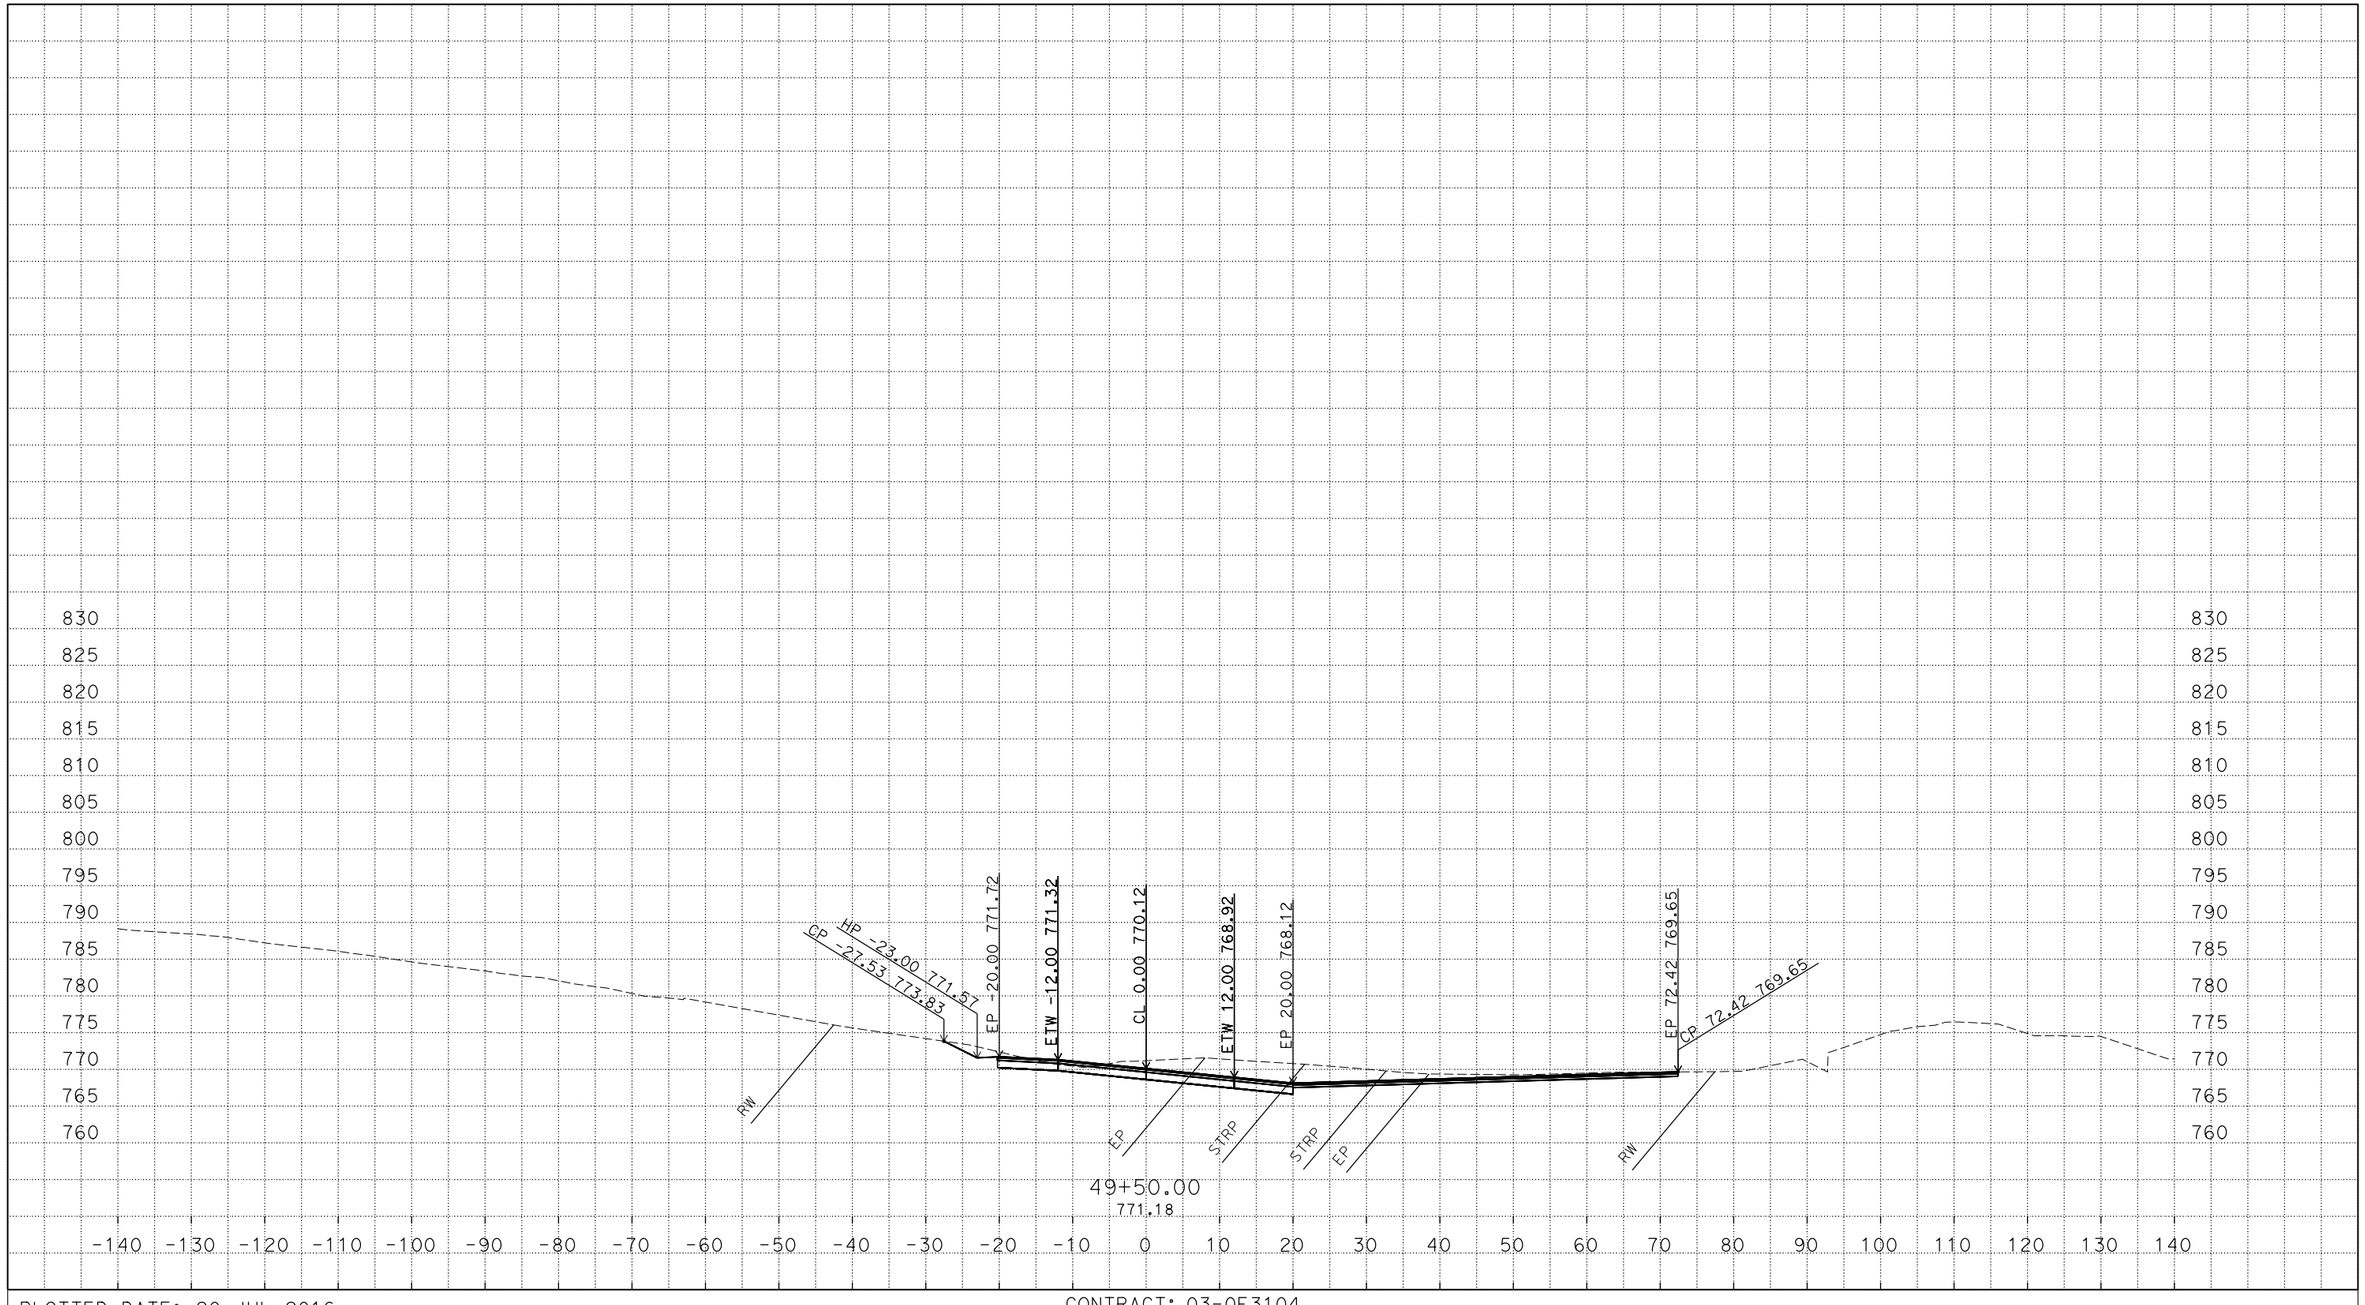

P:\proj3\03\0f310\design\c3d\xsec_qtys
XSections - CCN1-EAST_TEMP_X_C3D_DWG.dwg - 18-Jun-16 12:16 PM

PLOTTED DATE: 20-JUL-2016

SCALE: 1"=10' Horiz.
1"=10' Vert.

CREATED BY: S135264

CONTRACT: 03-0F3104

DIST/CO/RTE/PM:03/ED/49/23.7/24.4

PROJECT ID: 0300000078

"CCN1" LINE - EAST
CROSS SECTIONS
12 OF 38

FOR EARTHWORK DEVELOPMENT ONLY

All Dimensions are U.S. Survey Feet

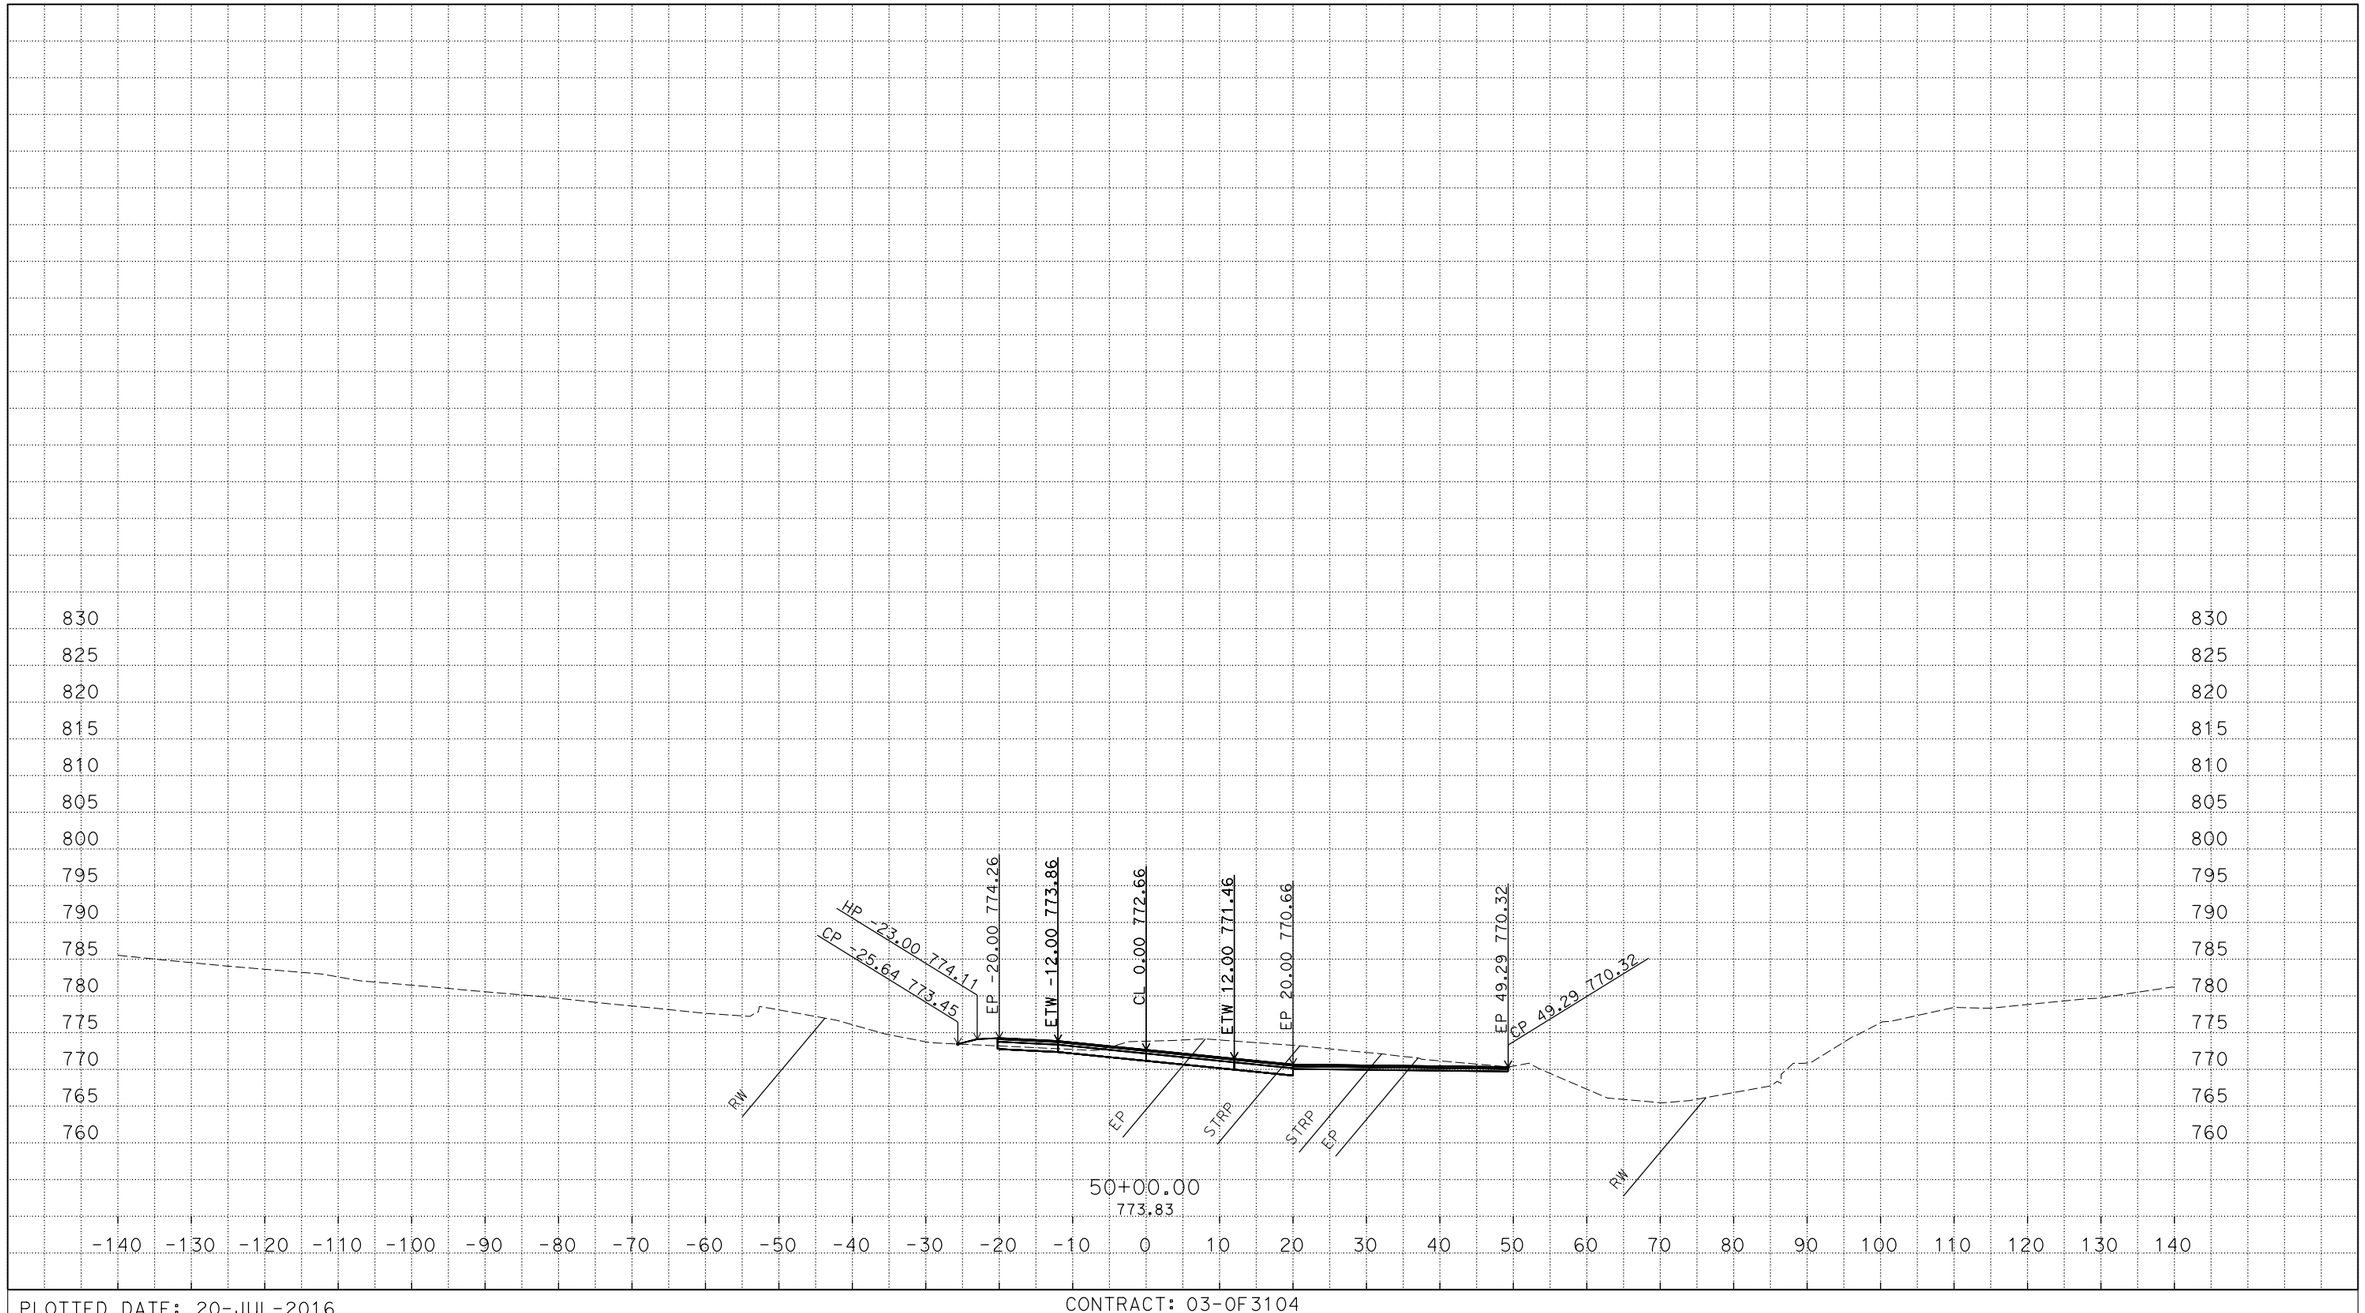

P:\proj3\03\0f310\design\c3d\xsec_qtys
XSections - CCN1-EAST_TEMP_X_C3D_DWG.dwg - 18-Jun-16 12:16 PM

PLOTTED DATE: 20-JUL-2016

SCALE: 1"=10' Horiz.
1"=10' Vert.

CREATED BY: S135264

CONTRACT: 03-0F3104

DIST/CO/RTE/PM:03/ED/49/23.7/24.4

PROJECT ID: 0300000078

"CCN1" LINE - EAST
CROSS SECTIONS
13 OF 38

FOR EARTHWORK DEVELOPMENT ONLY

All Dimensions are U.S. Survey Feet

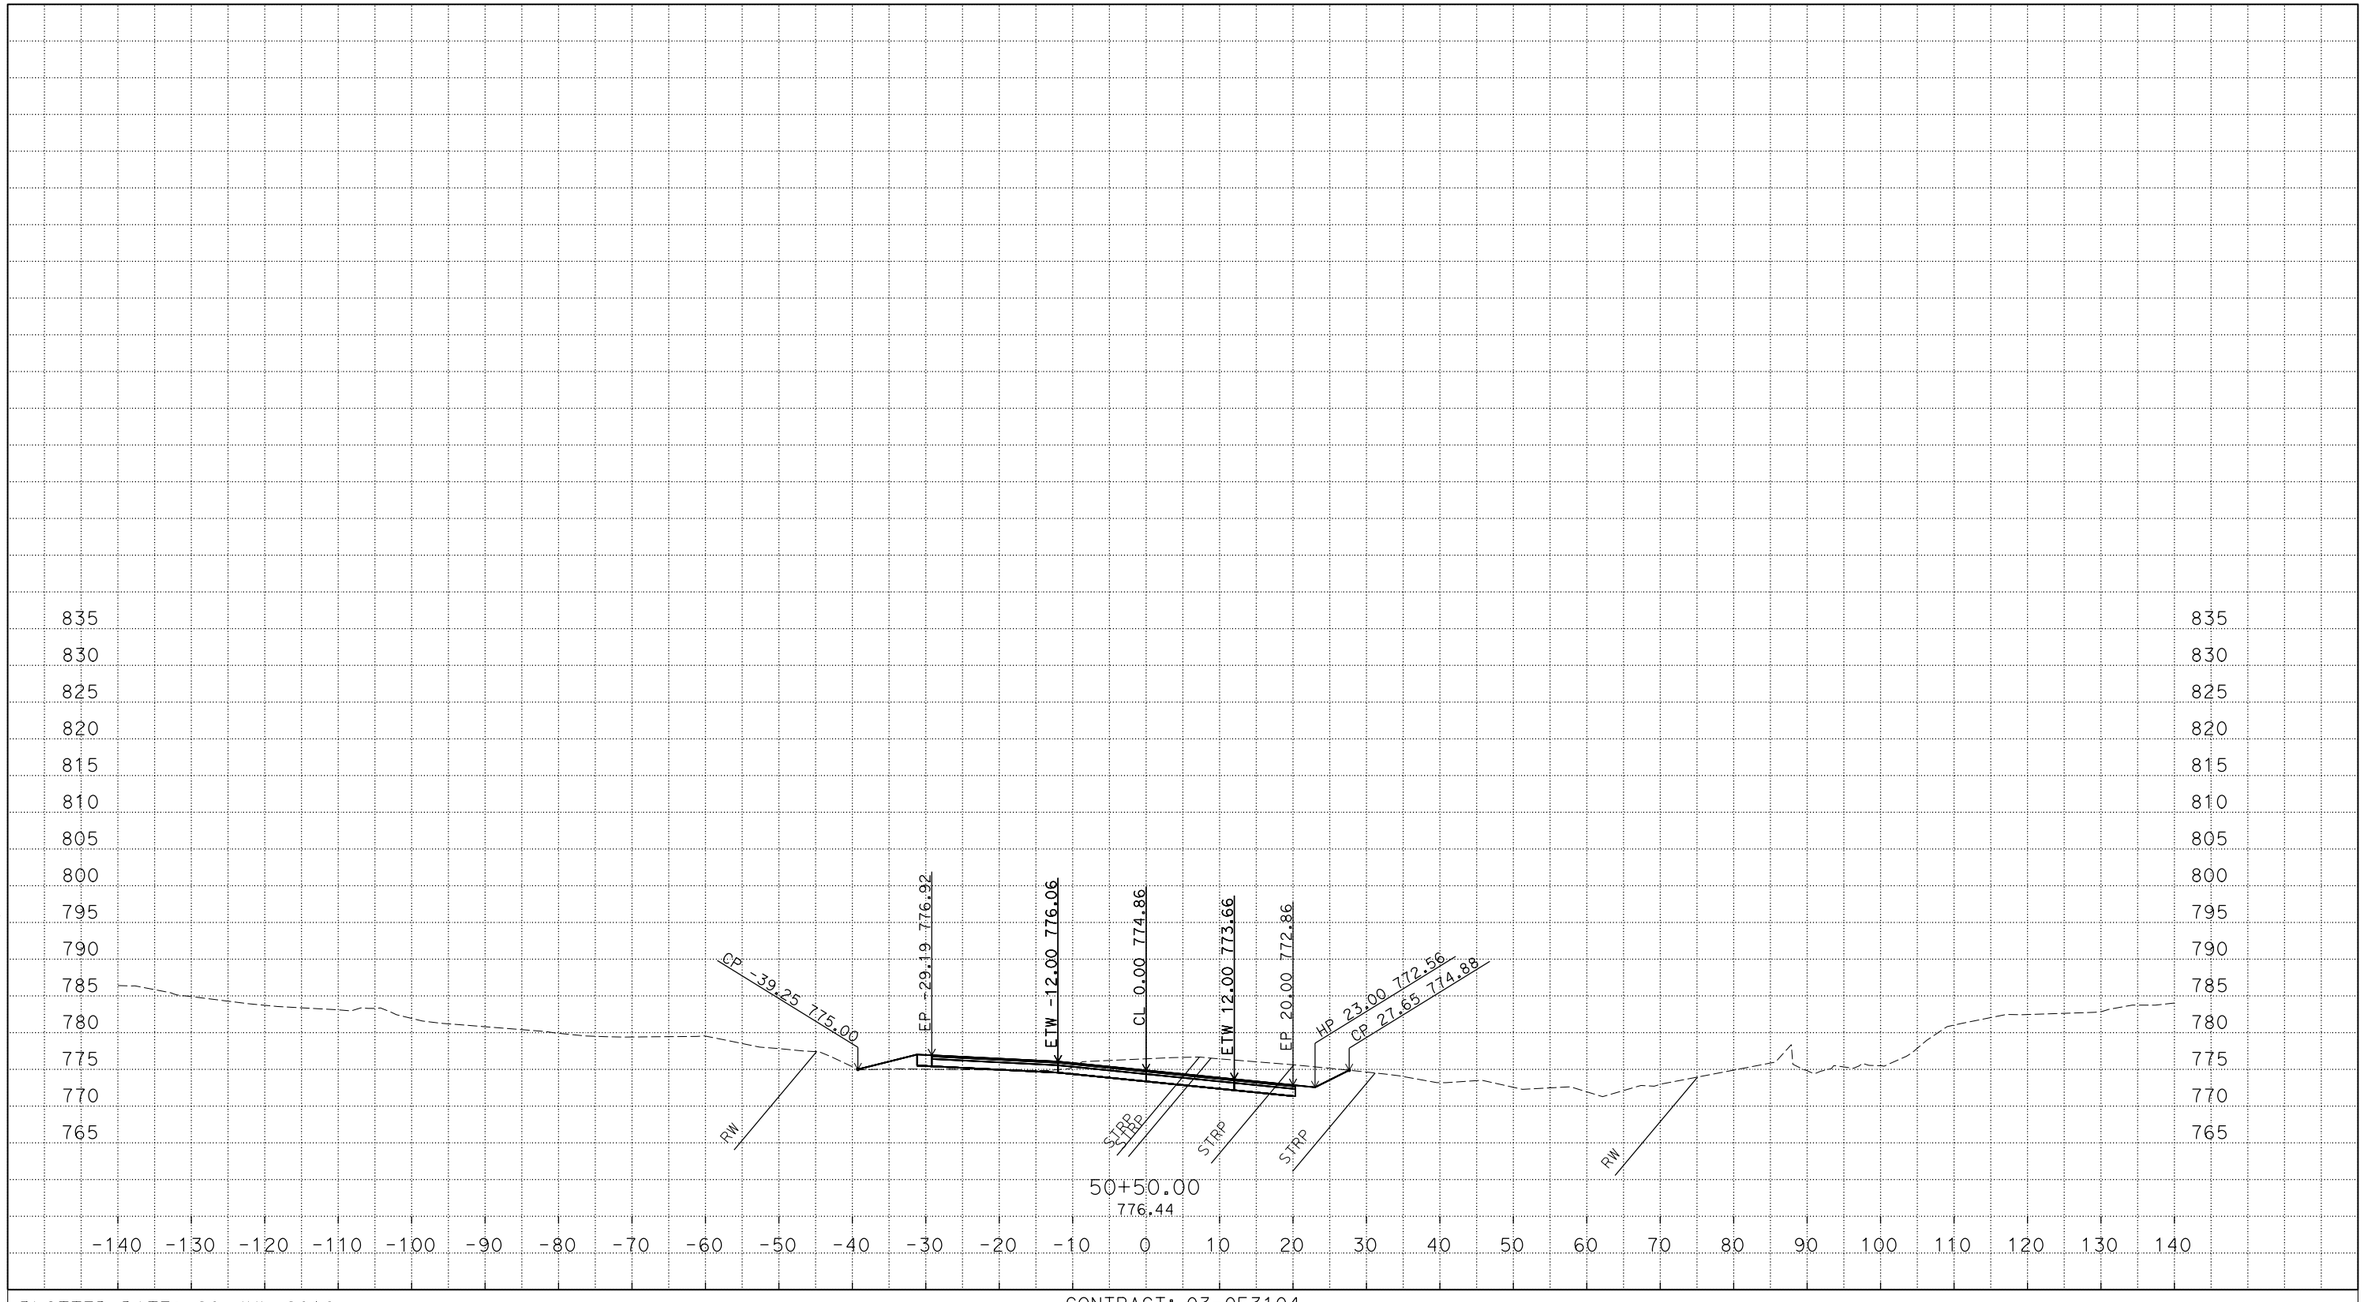

P:\proj3\03\0f310\design\c3d\xsec_qtys
XSections - CCN1-EAST_TEMP_X_C3D_DWG.dwg - 18-Jun-16 12:16 PM

PLOTTED DATE: 20-JUL-2016

SCALE: 1"=10' Horiz.
1"=10' Vert.

CREATED BY: S135264

CONTRACT: 03-0F3104

DIST/CO/RTE/PM:03/ED/49/23.7/24.4

PROJECT ID: 0300000078

"CCN1" LINE - EAST
CROSS SECTIONS
14 OF 38

FOR EARTHWORK DEVELOPMENT ONLY

All Dimensions are U.S. Survey Feet

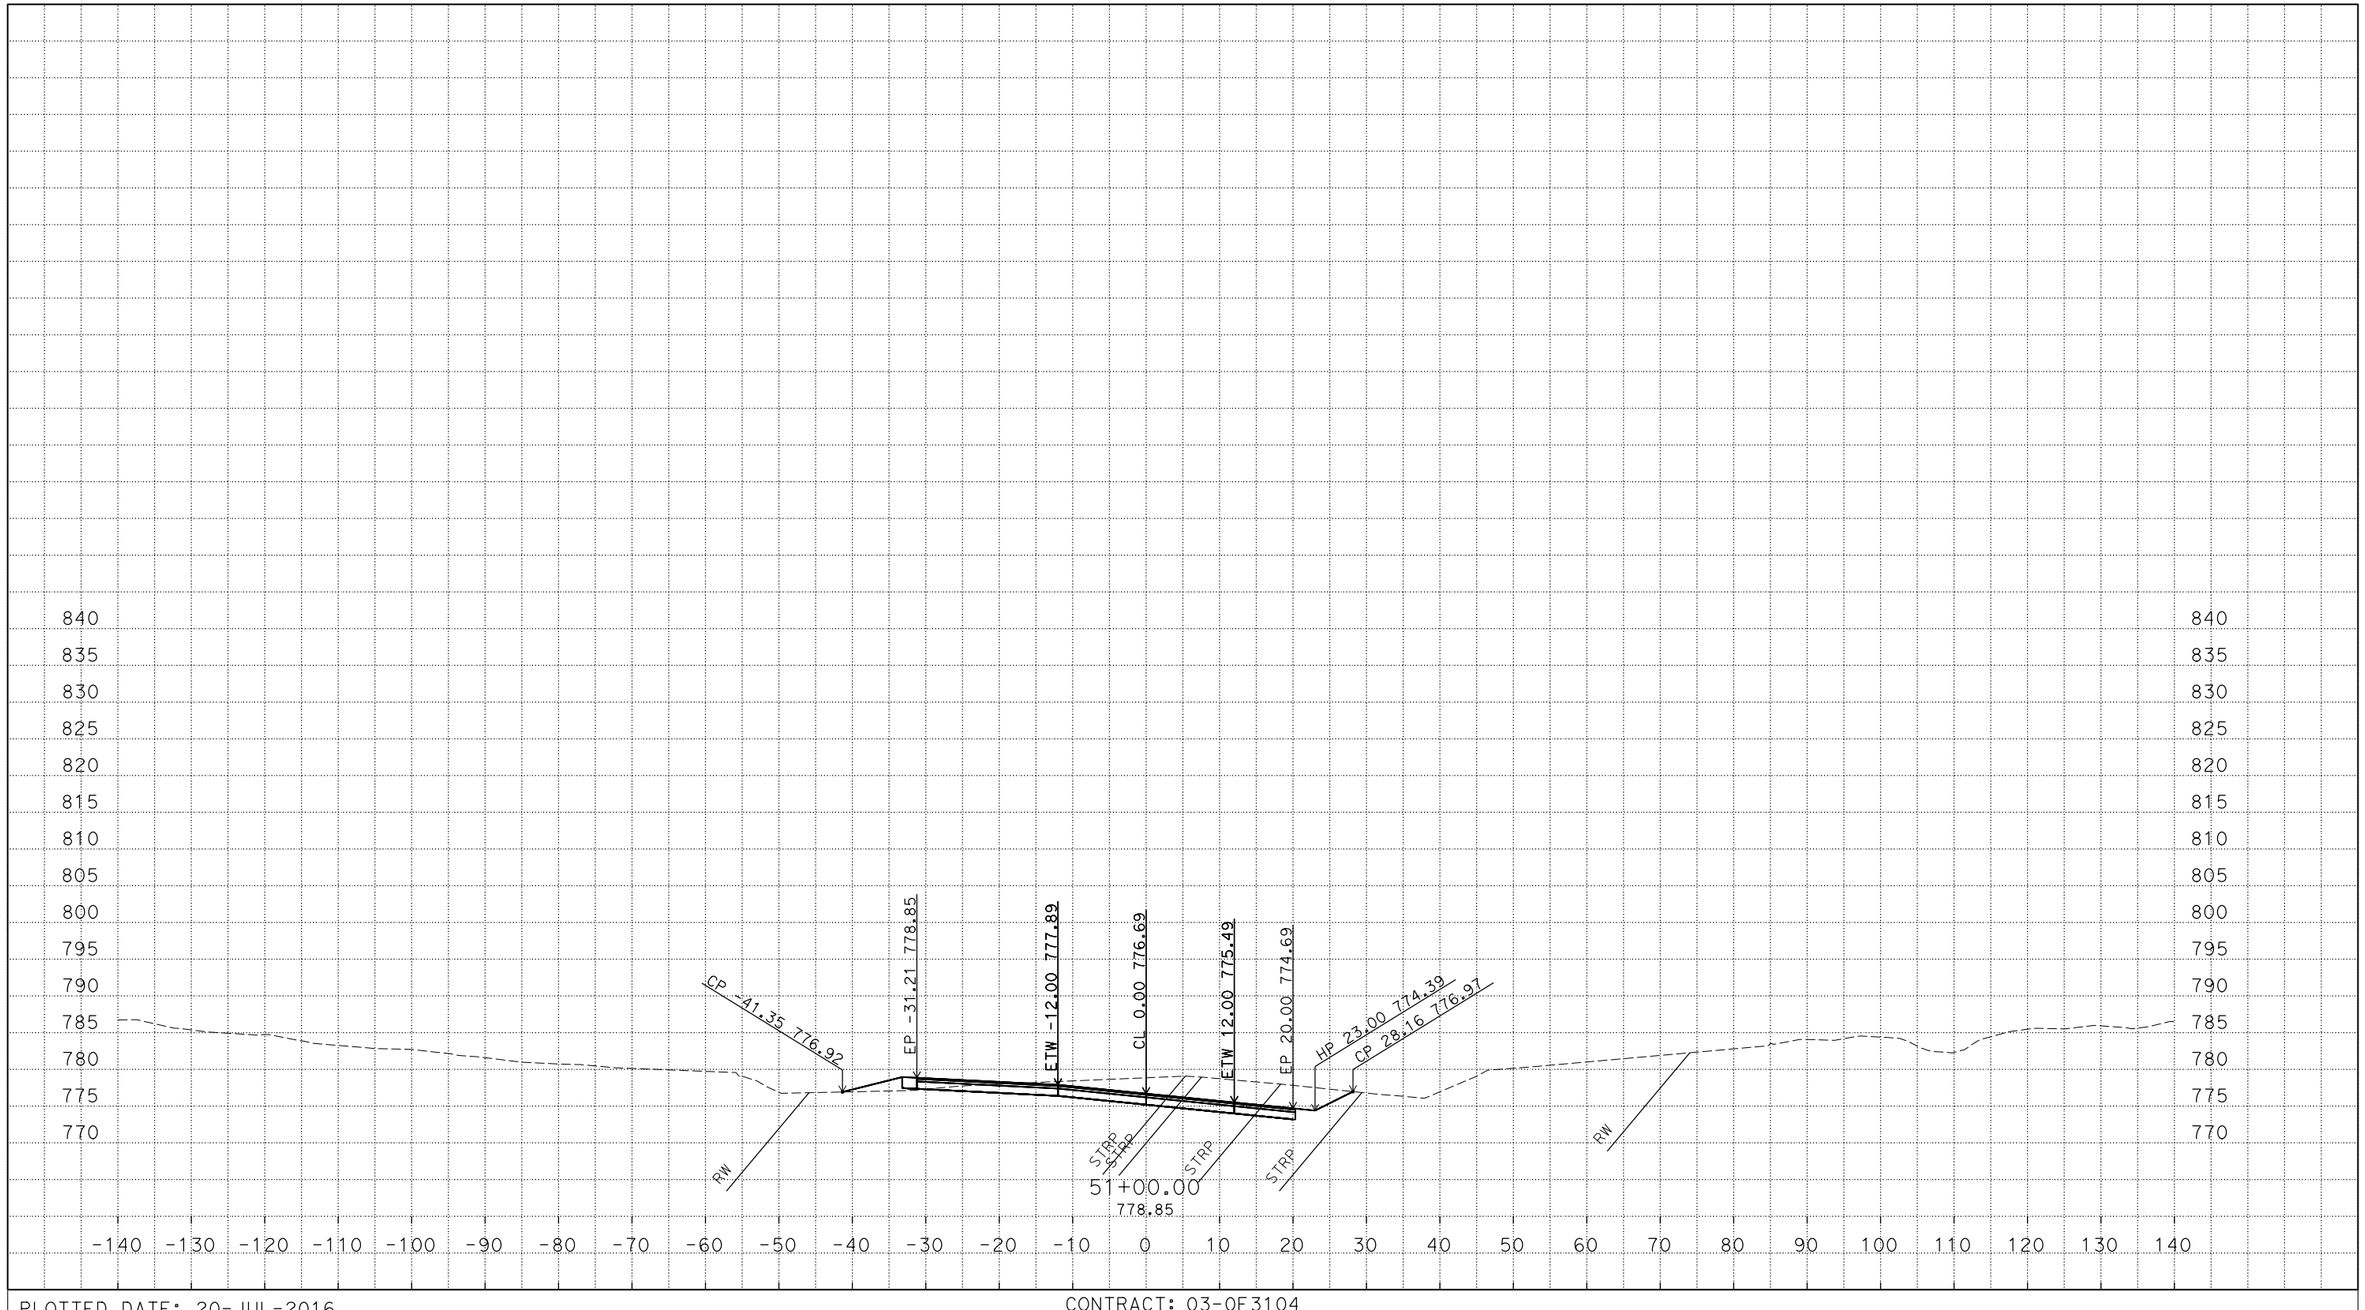

P:\proj3\03\0f310\design\c3d\xsec_qtys
XSections - CCN1-EAST_TEMP_X_C3D_DWG.dwg - 18-Jun-16 12:16 PM

PLOTTED DATE: 20-JUL-2016

SCALE: 1"=10' Horiz.
1"=10' Vert.

CREATED BY: S135264

CONTRACT: 03-0F3104

DIST/CO/RTE/PM:03/ED/49/23.7/24.4

PROJECT ID: 0300000078

"CCN1" LINE - EAST
CROSS SECTIONS
15 OF 38

FOR EARTHWORK DEVELOPMENT ONLY

All Dimensions are U.S. Survey Feet

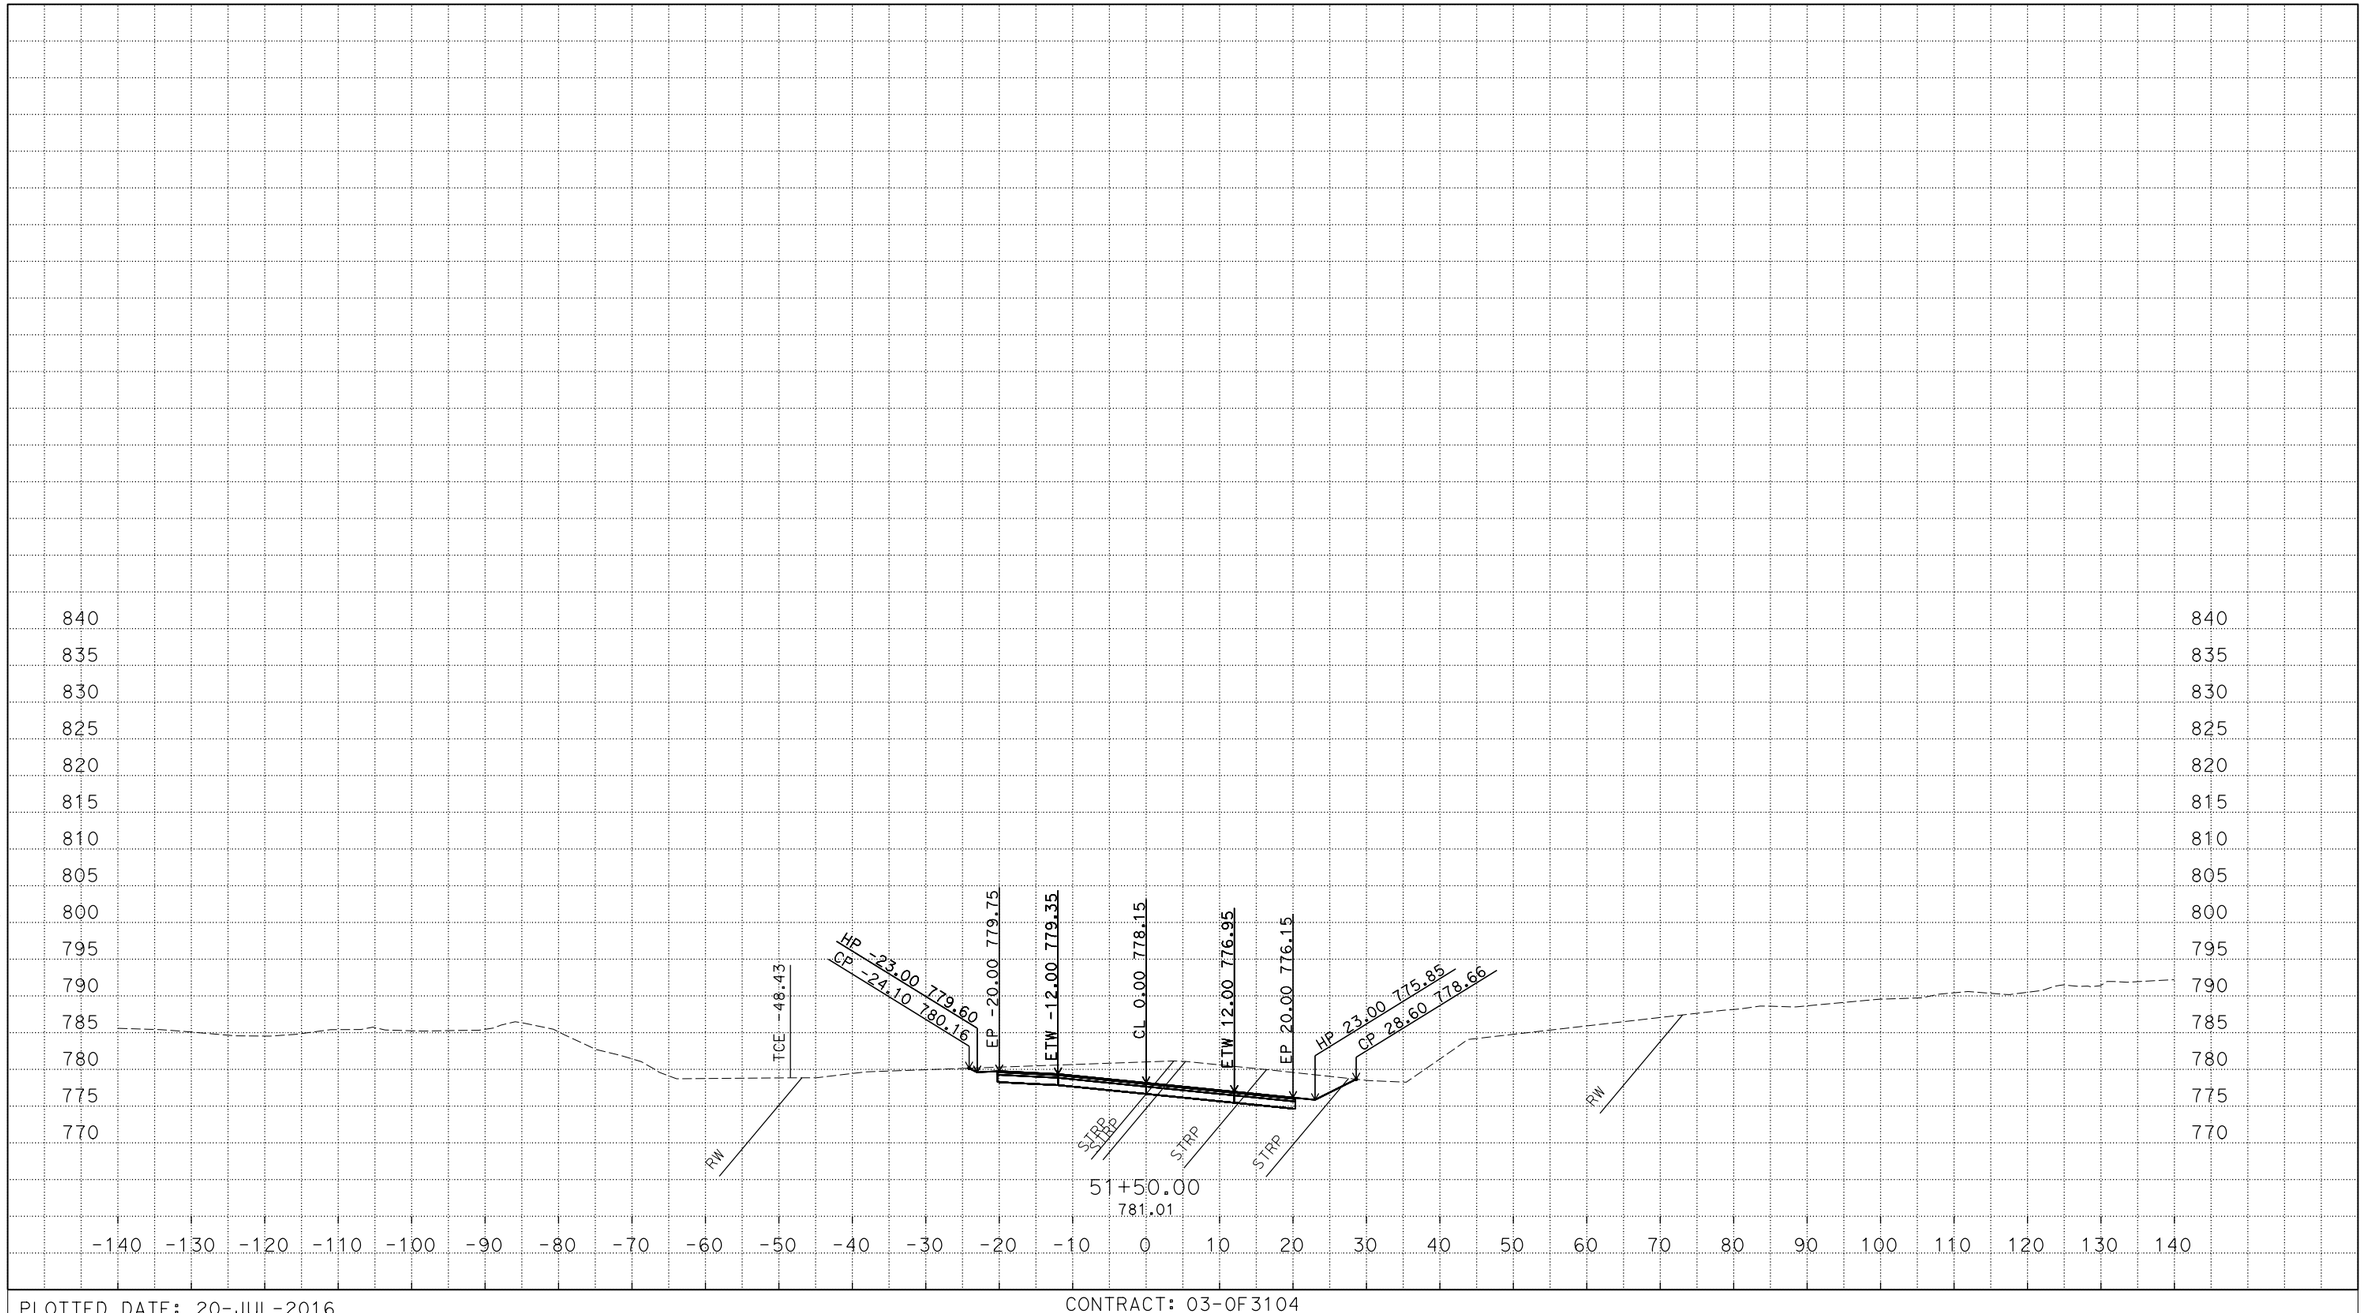

P:\proj3\03\0f310\design\c3d\xsec_qtys
XSections - CCN1-EAST_TEMP_X_C3D_DWG.dwg - 18-Jun-16 12:16 PM

PLOTTED DATE: 20-JUL-2016

SCALE: 1"=10' Horiz.
1"=10' Vert.

CREATED BY: S135264

CONTRACT: 03-0F3104

DIST/CO/RTE/PM:03/ED/49/23.7/24.4

PROJECT ID: 0300000078

"CCN1" LINE - EAST
CROSS SECTIONS
16 OF 38

FOR EARTHWORK DEVELOPMENT ONLY

All Dimensions are U.S. Survey Feet

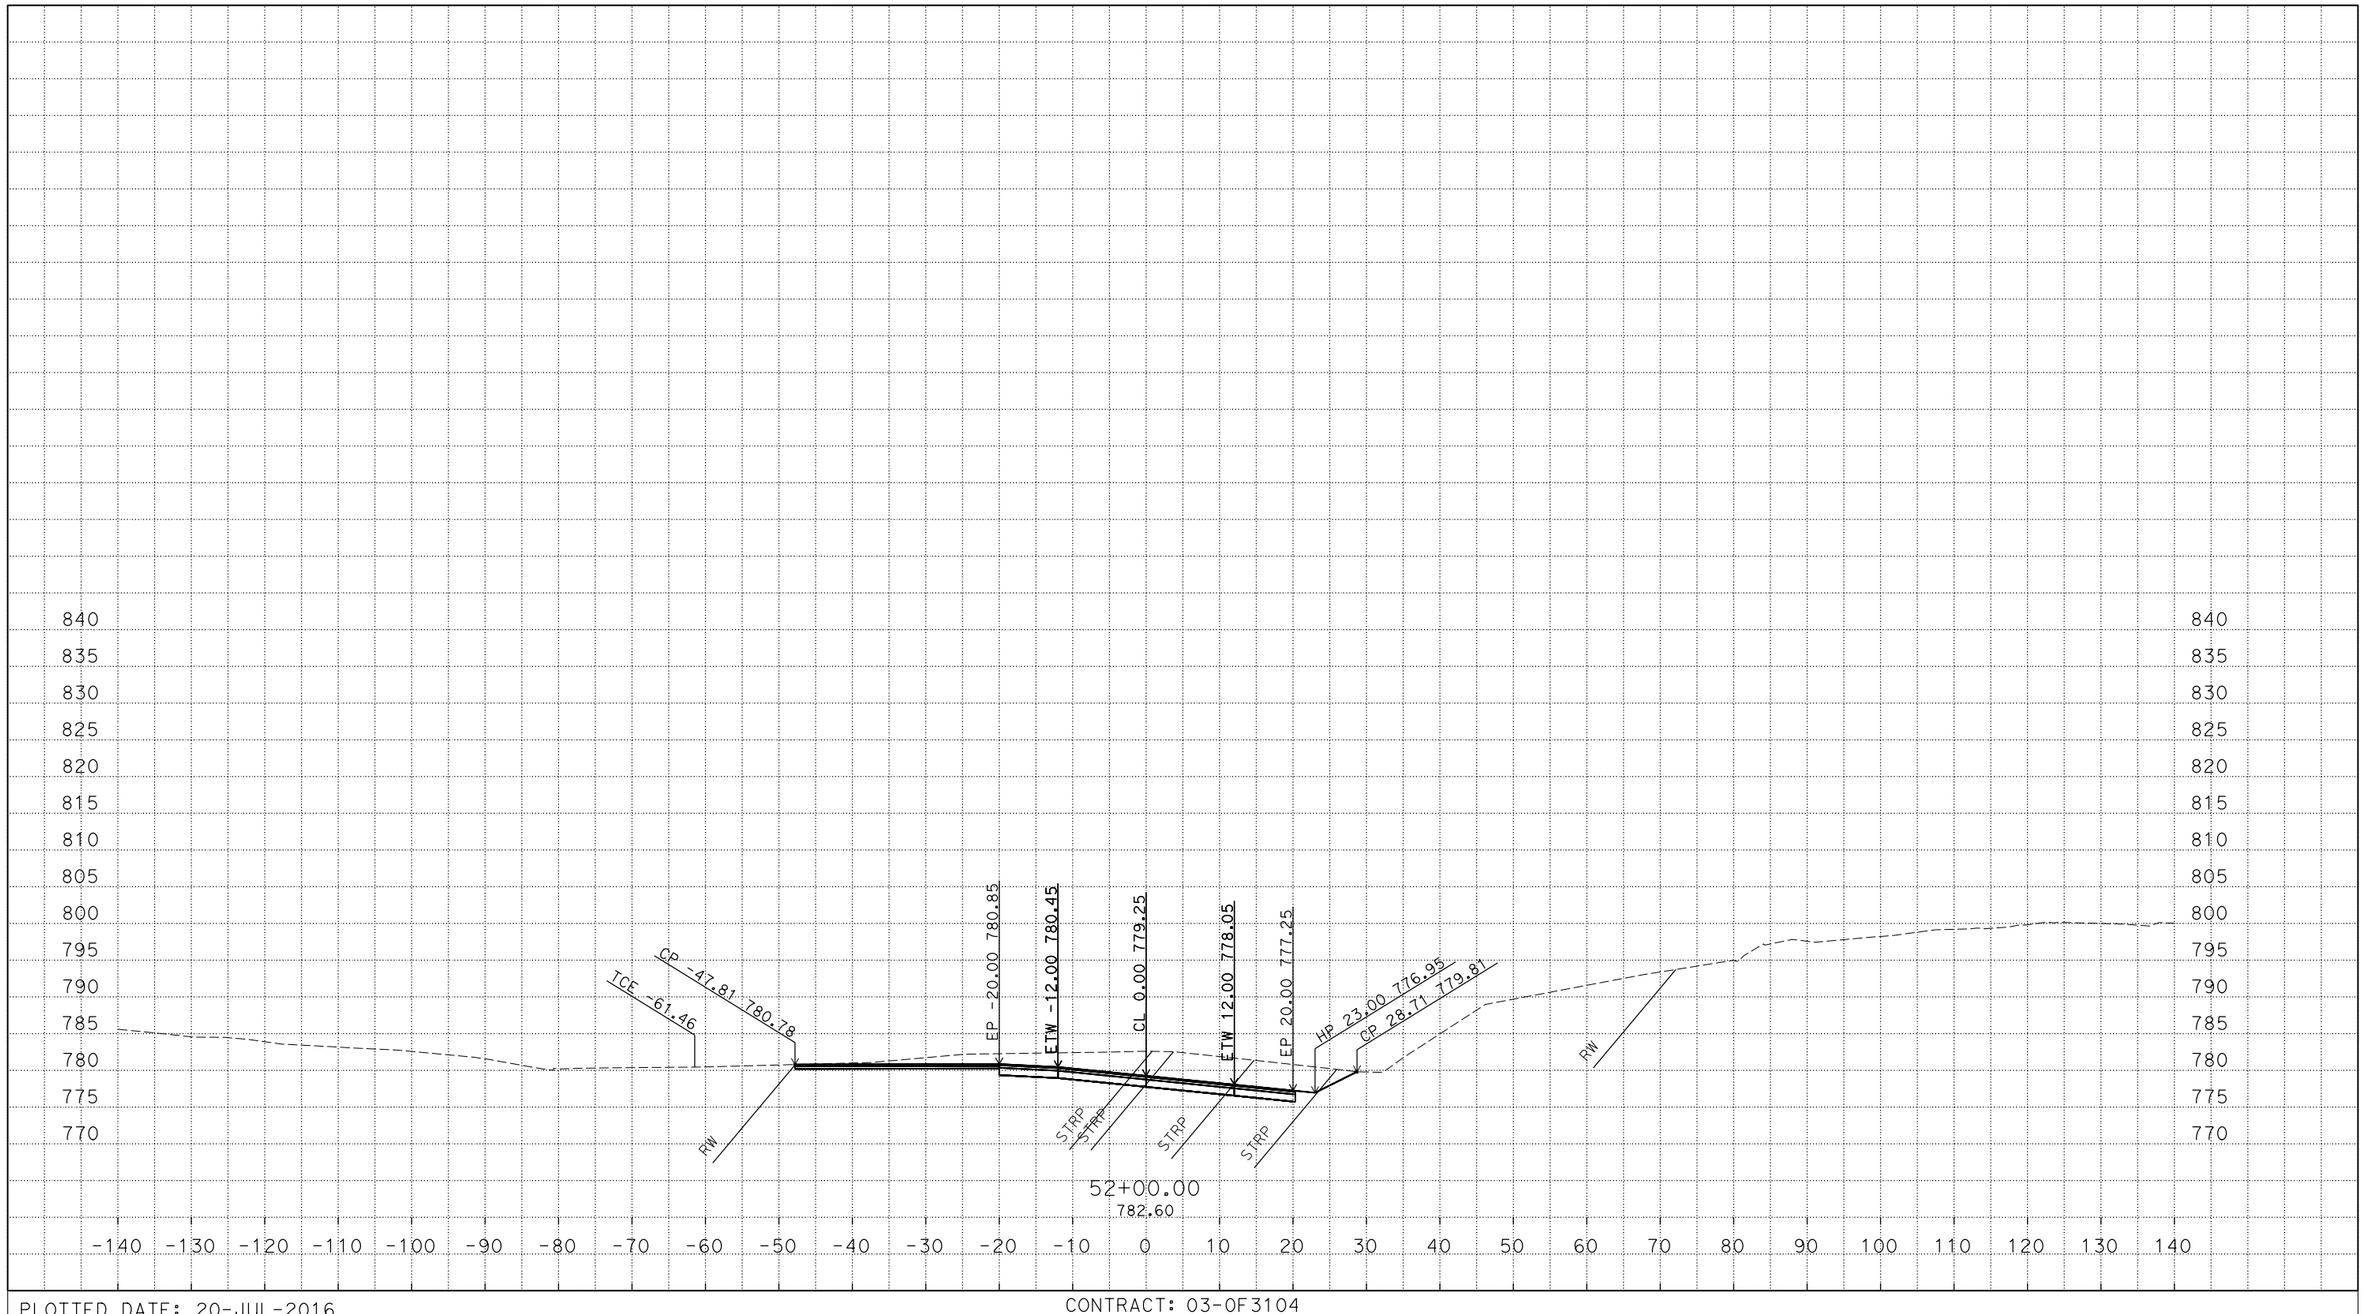

P:\proj3\03\0f310\design\c3d\xsec_qtys
XSections - CCN1-EAST_TEMP_X_C3D_DWG.dwg - 18-Jun-16 12:16 PM

PLOTTED DATE: 20-JUL-2016

SCALE: 1"=10' Horiz.
1"=10' Vert.

CREATED BY: S135264

CONTRACT: 03-0F3104

DIST/CO/RTE/PM:03/ED/49/23.7/24.4

PROJECT ID: 0300000078

"CCN1" LINE - EAST
CROSS SECTIONS
17 OF 38

FOR EARTHWORK DEVELOPMENT ONLY

All Dimensions are U.S. Survey Feet

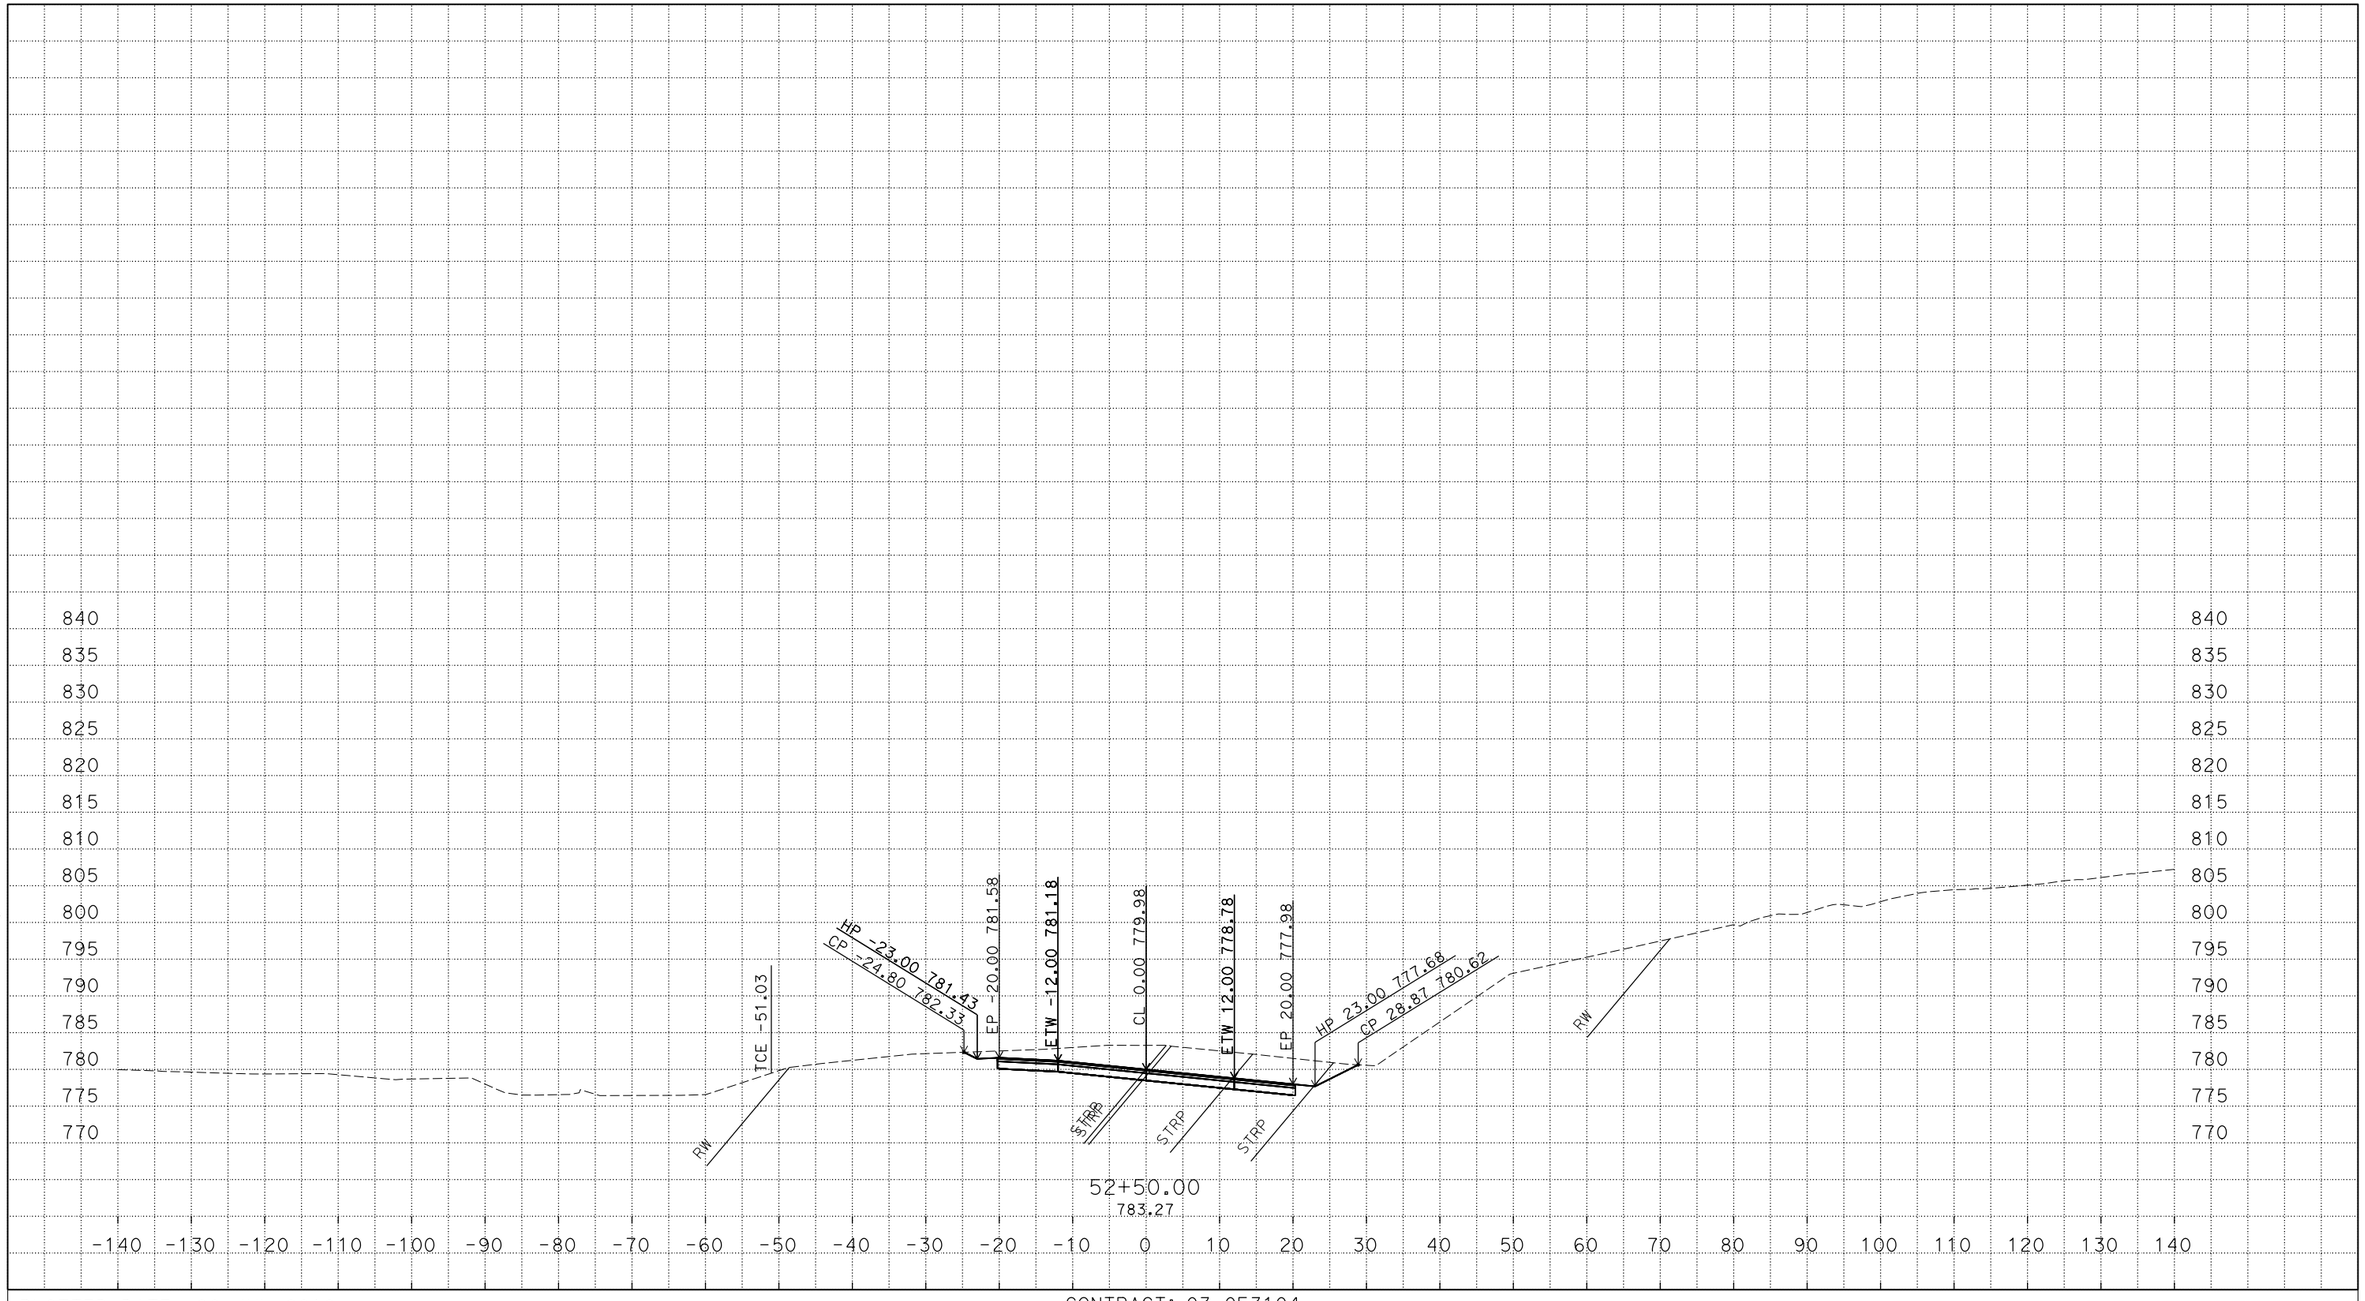

P:\proj3\03\0f310\design\c3d\xsec_qtys
XSections - CCN1-EAST_TEMP_X_C3D_DWG.dwg - 18-Jun-16 12:16 PM

PLOTTED DATE: 20-JUL-2016

SCALE: 1"=10' Horiz.
1"=10' Vert.

CREATED BY: S135264

CONTRACT: 03-0F3104

DIST/CO/RTE/PM:03/ED/49/23.7/24.4

PROJECT ID: 0300000078

"CCN1" LINE - EAST
CROSS SECTIONS
18 OF 38

FOR EARTHWORK DEVELOPMENT ONLY

All Dimensions are U.S. Survey Feet

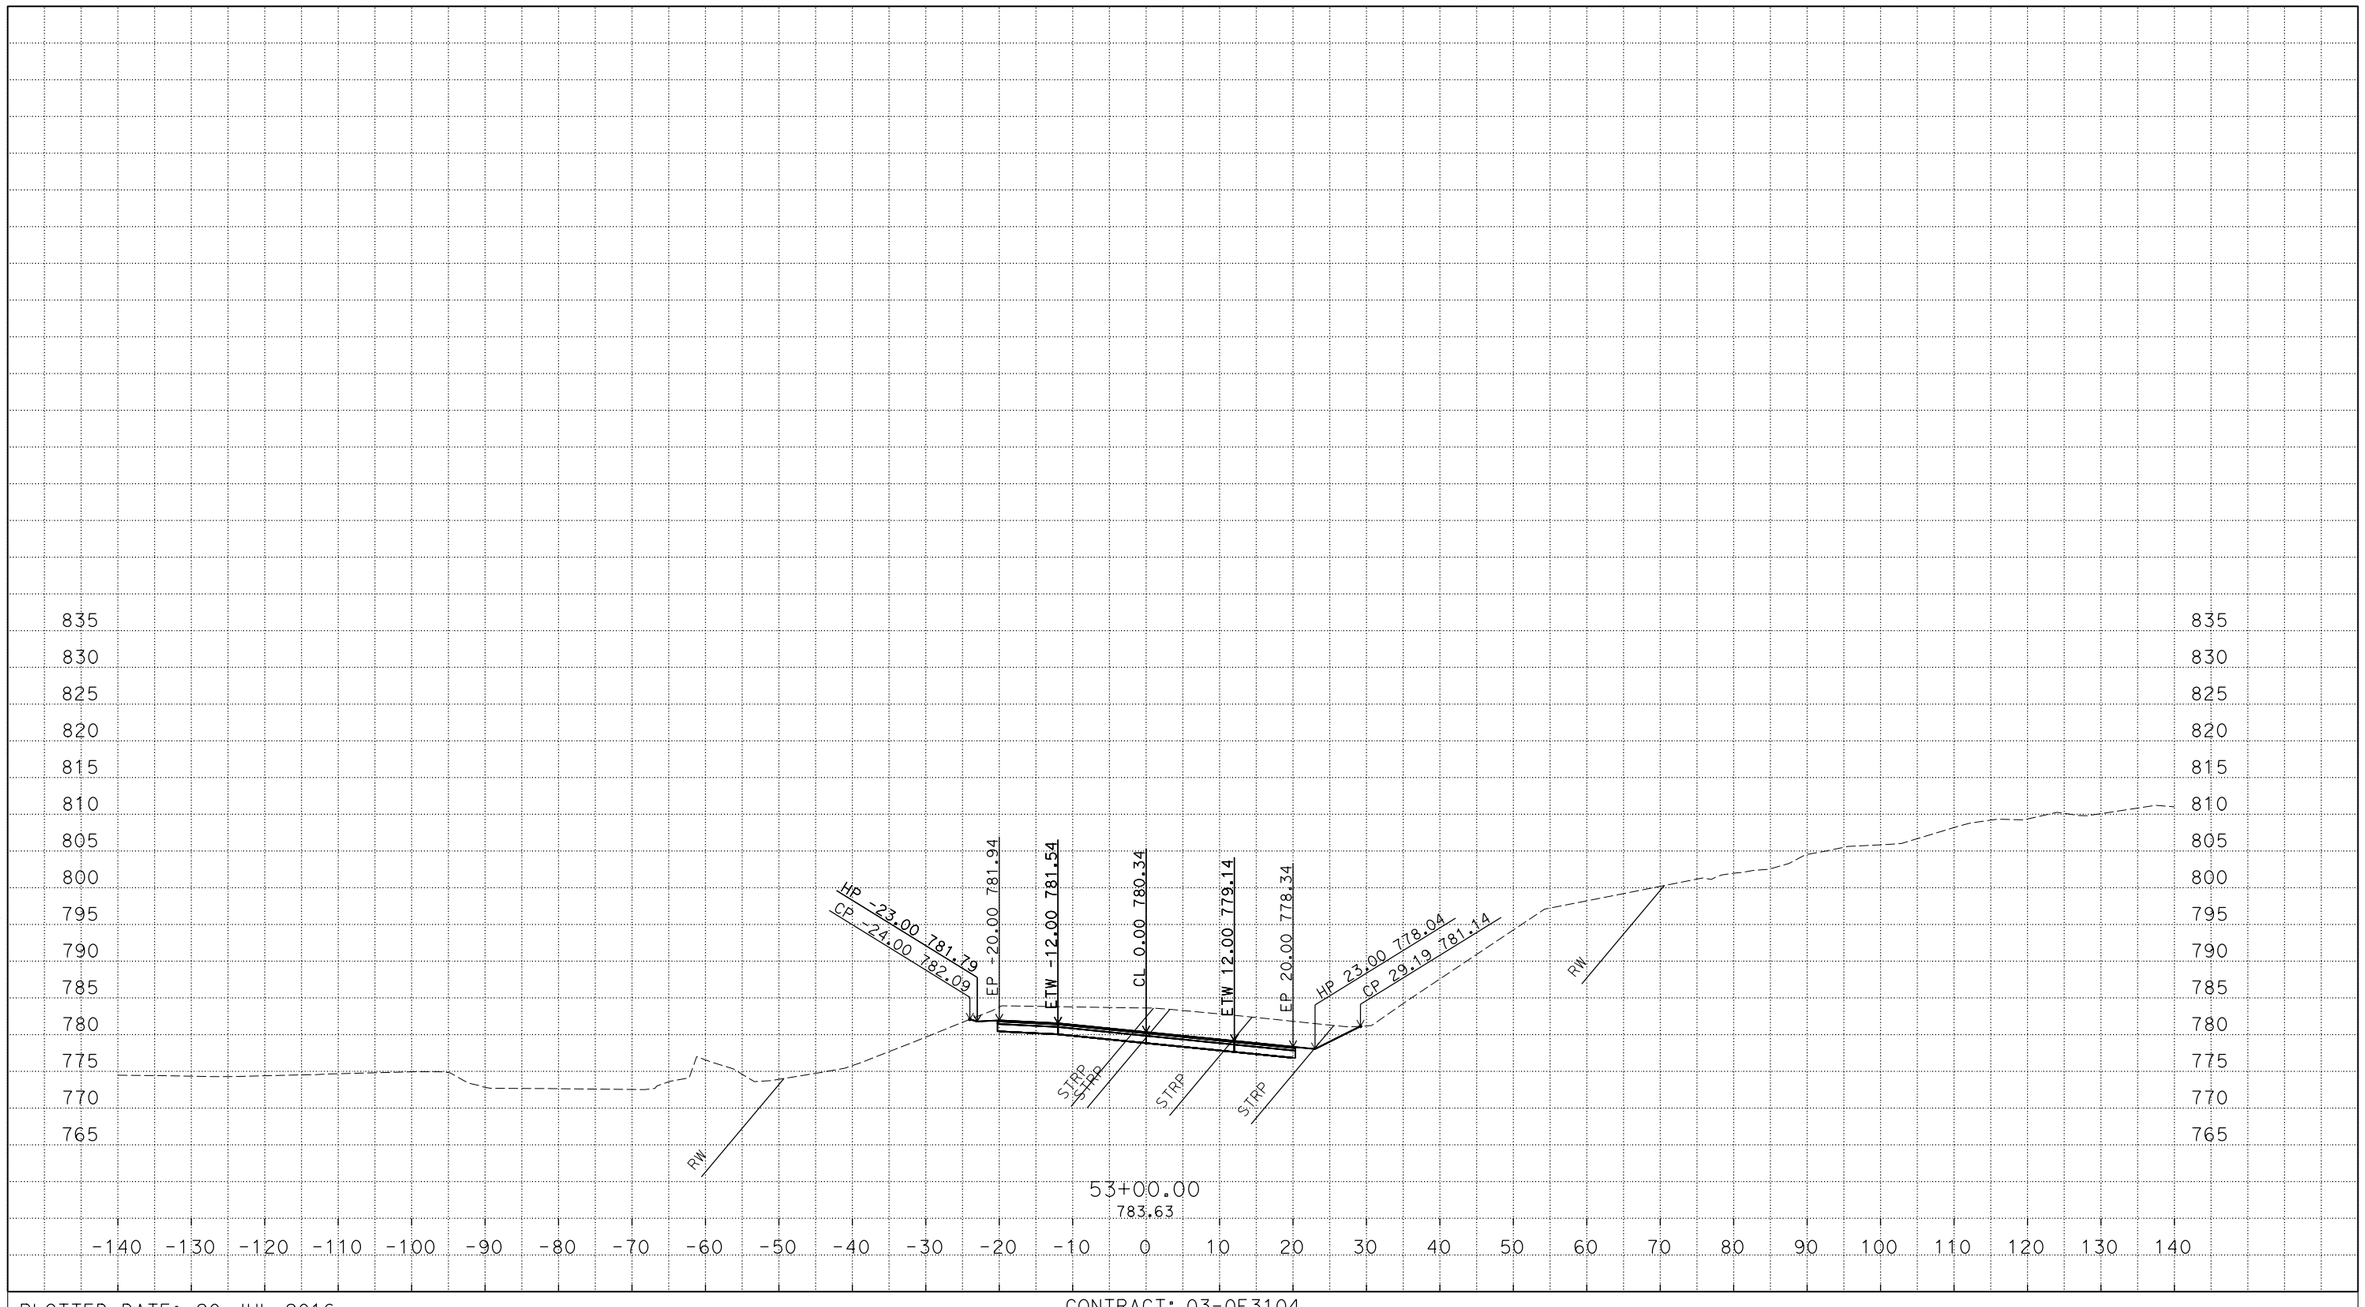

P:\proj3\03\0f310\design\c3d\xsec_qtys
XSections - CCN1-EAST_TEMP_X_C3D_DWG.dwg - 18-Jun-16 12:16 PM

PLOTTED DATE: 20-JUL-2016

SCALE: 1"=10' Horiz.
1"=10' Vert.

CREATED BY: S135264

CONTRACT: 03-0F3104

DIST/CO/RTE/PM:03/ED/49/23.7/24.4

PROJECT ID: 0300000078

"CCN1" LINE - EAST
CROSS SECTIONS
19 OF 38

FOR EARTHWORK DEVELOPMENT ONLY

All Dimensions are U.S. Survey Feet

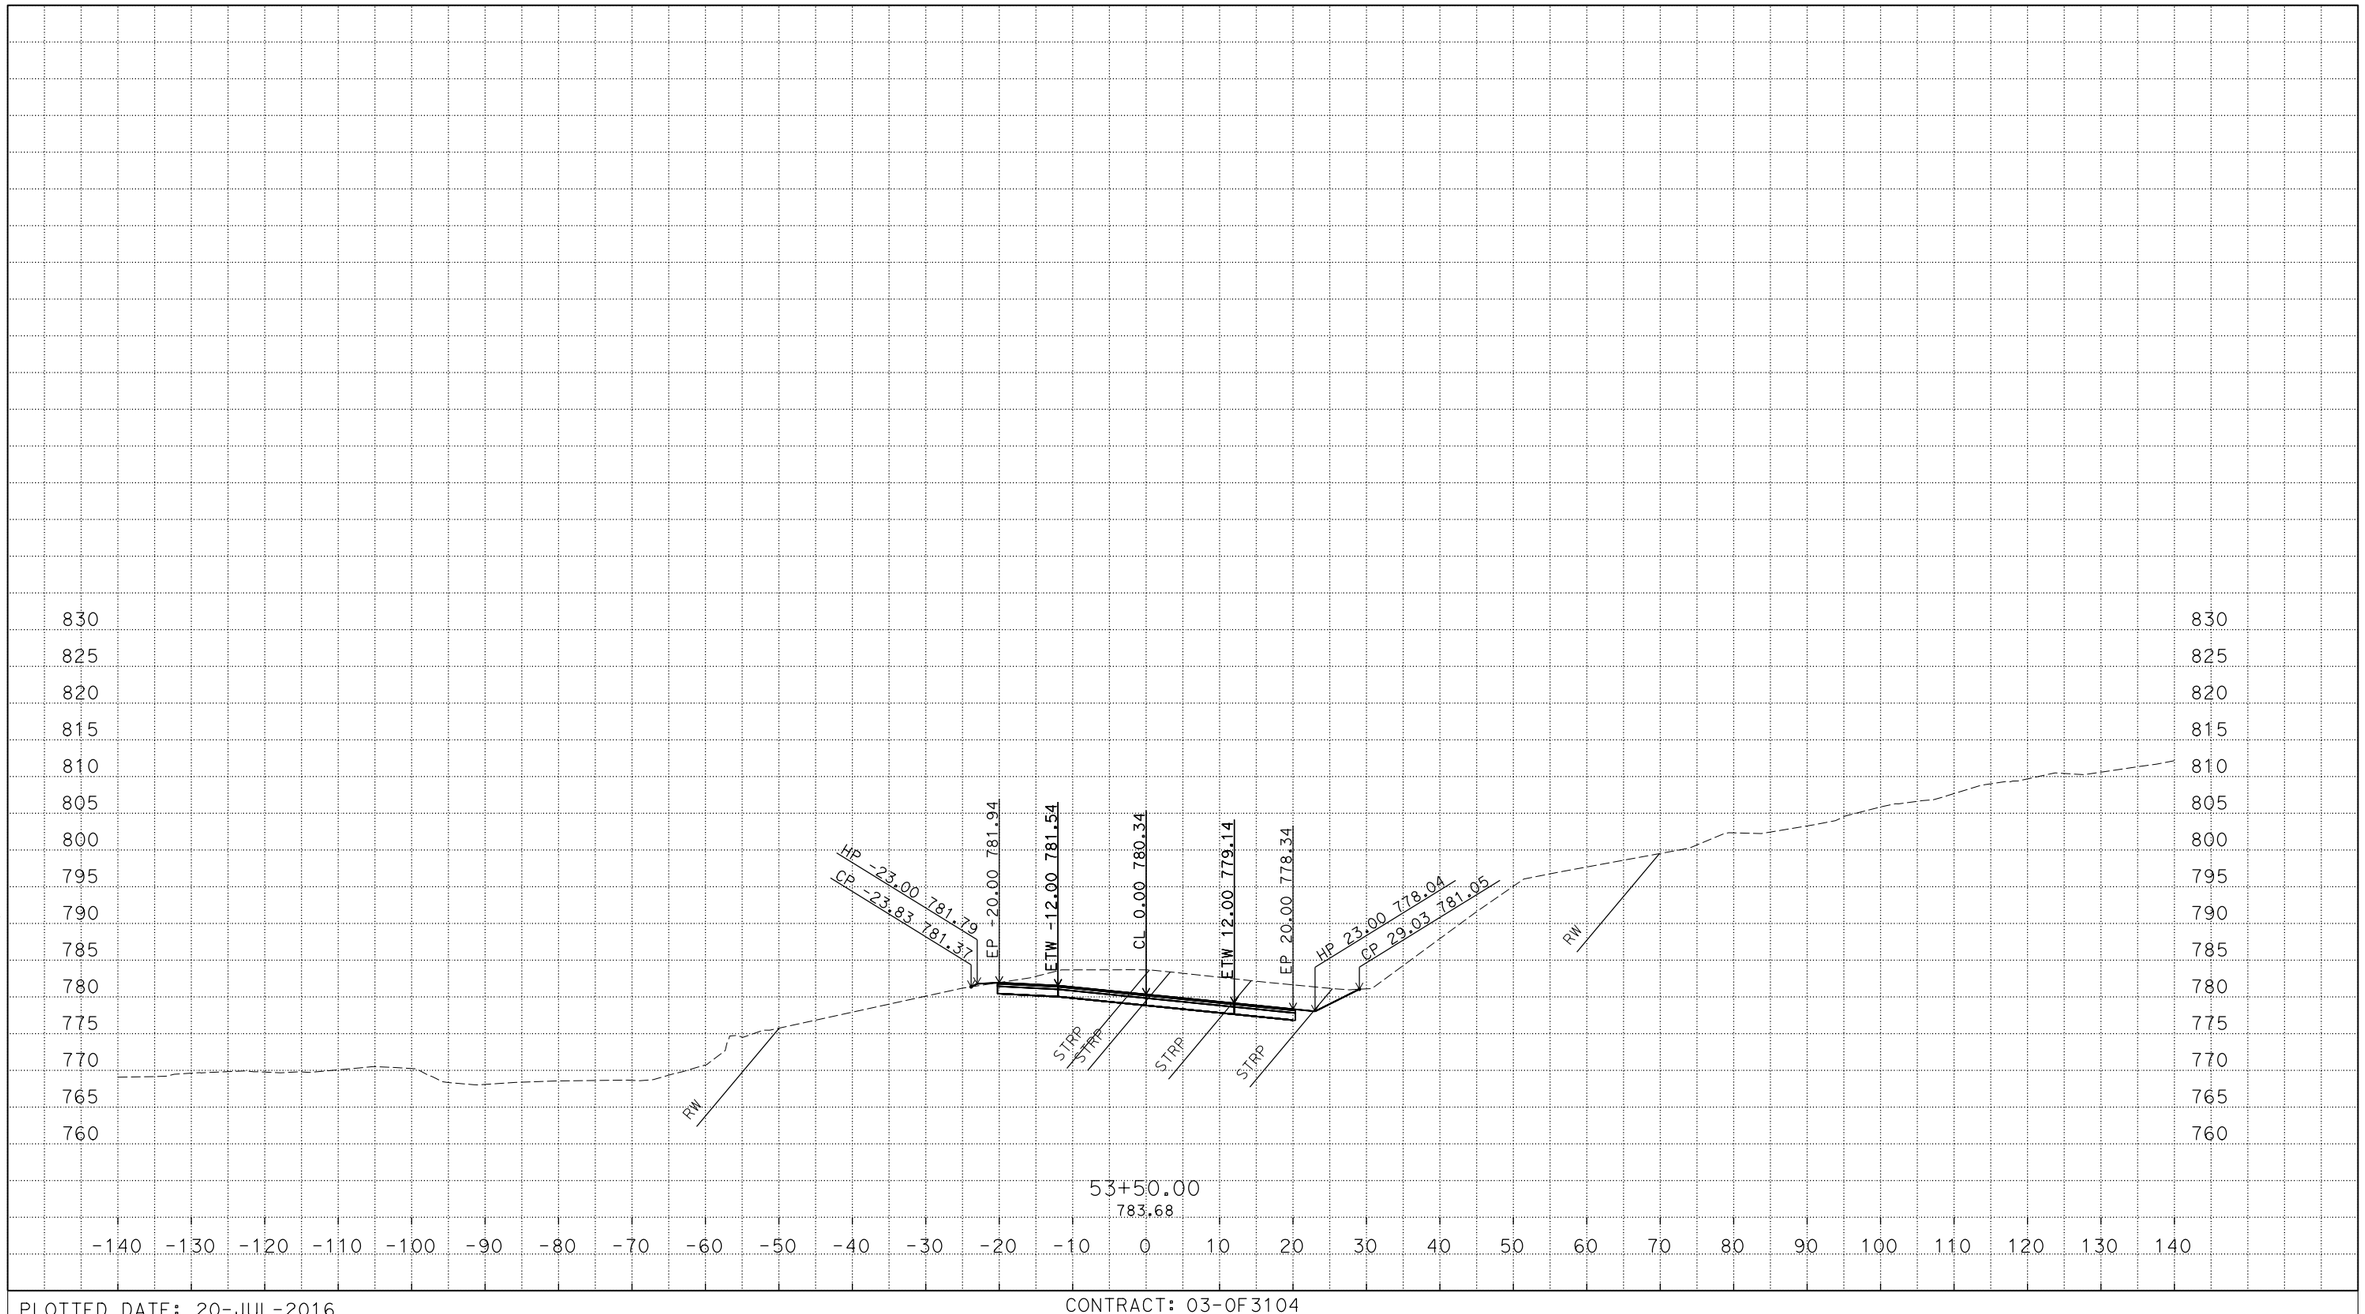

P:\proj3\03\0f310\design\c3d\xsec_qtys
XSections - CCN1-EAST_TEMP_X_C3D_DWG.dwg - 18-Jun-16 12:16 PM

PLOTTED DATE: 20-JUL-2016

SCALE: 1"=10' Horiz.
1"=10' Vert.

CREATED BY: S135264

CONTRACT: 03-0F3104

DIST/CO/RTE/PM:03/ED/49/23.7/24.4

PROJECT ID: 0300000078

"CCN1" LINE - EAST
CROSS SECTIONS
20 OF 38

FOR EARTHWORK DEVELOPMENT ONLY

All Dimensions are U.S. Survey Feet

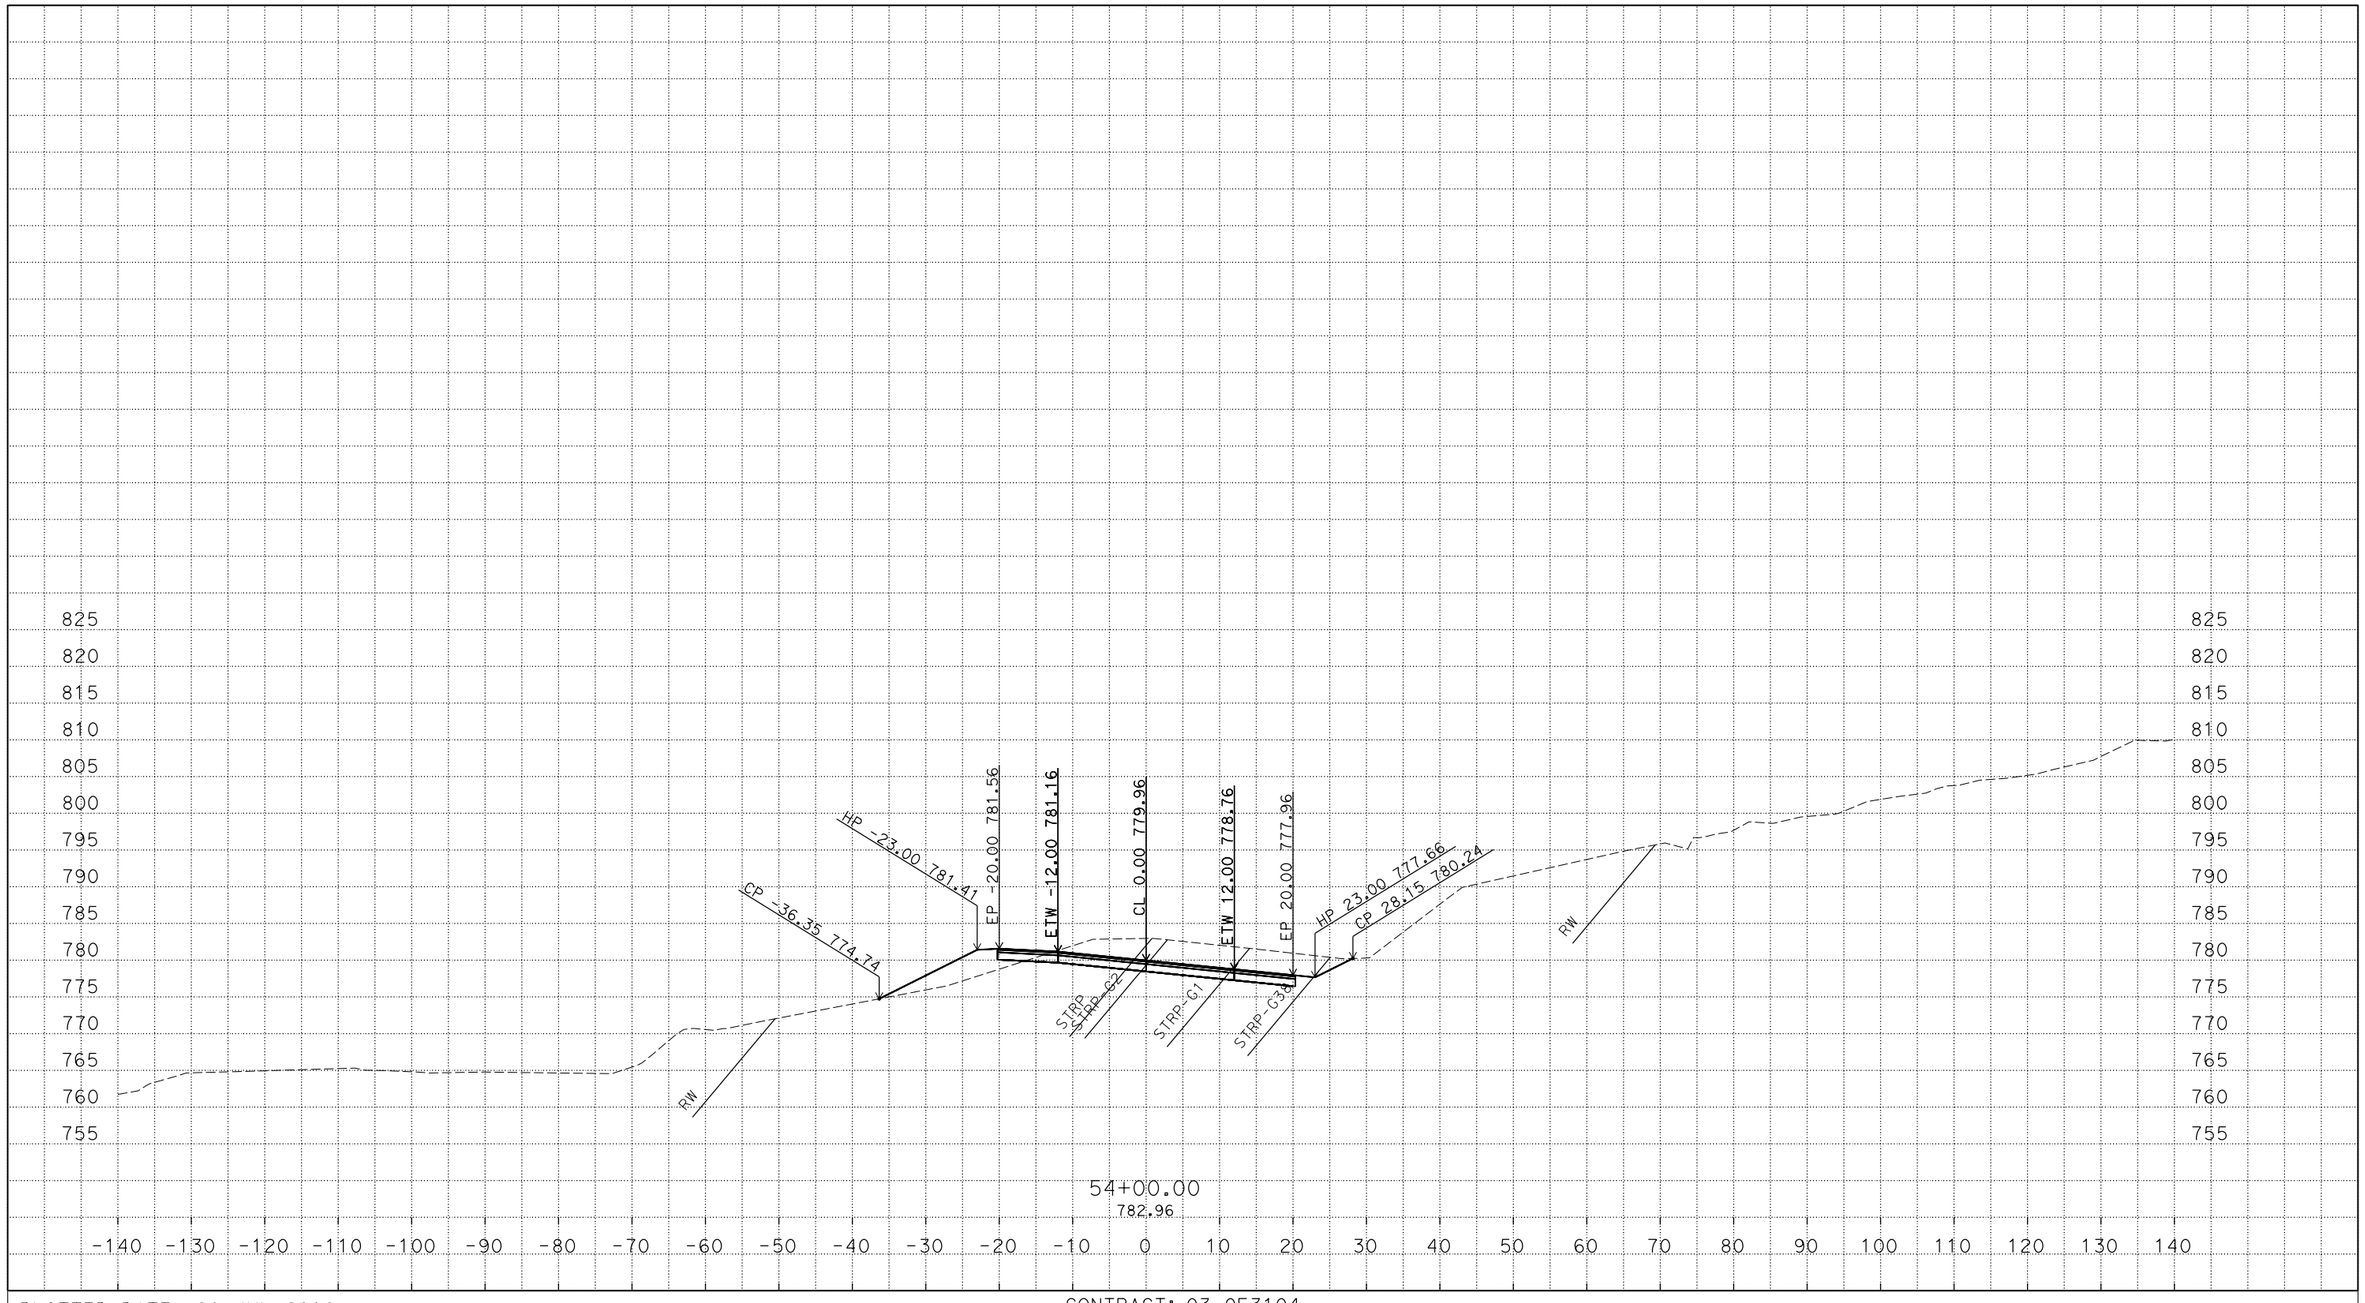

P:\proj3\03\0f310\design\c3d\xsec_qtys
XSections - CCN1-EAST_TEMP_X_C3D_DWG.dwg - 18-Jun-16 12:16 PM

PLOTTED DATE: 20-JUL-2016

SCALE: 1"=10' Horiz.
1"=10' Vert.

CREATED BY: S135264

CONTRACT: 03-0F3104

DIST/CO/RTE/PM:03/ED/49/23.7/24.4

PROJECT ID: 0300000078

"CCN1" LINE - EAST
CROSS SECTIONS
21 OF 38

FOR EARTHWORK DEVELOPMENT ONLY

All Dimensions are U.S. Survey Feet

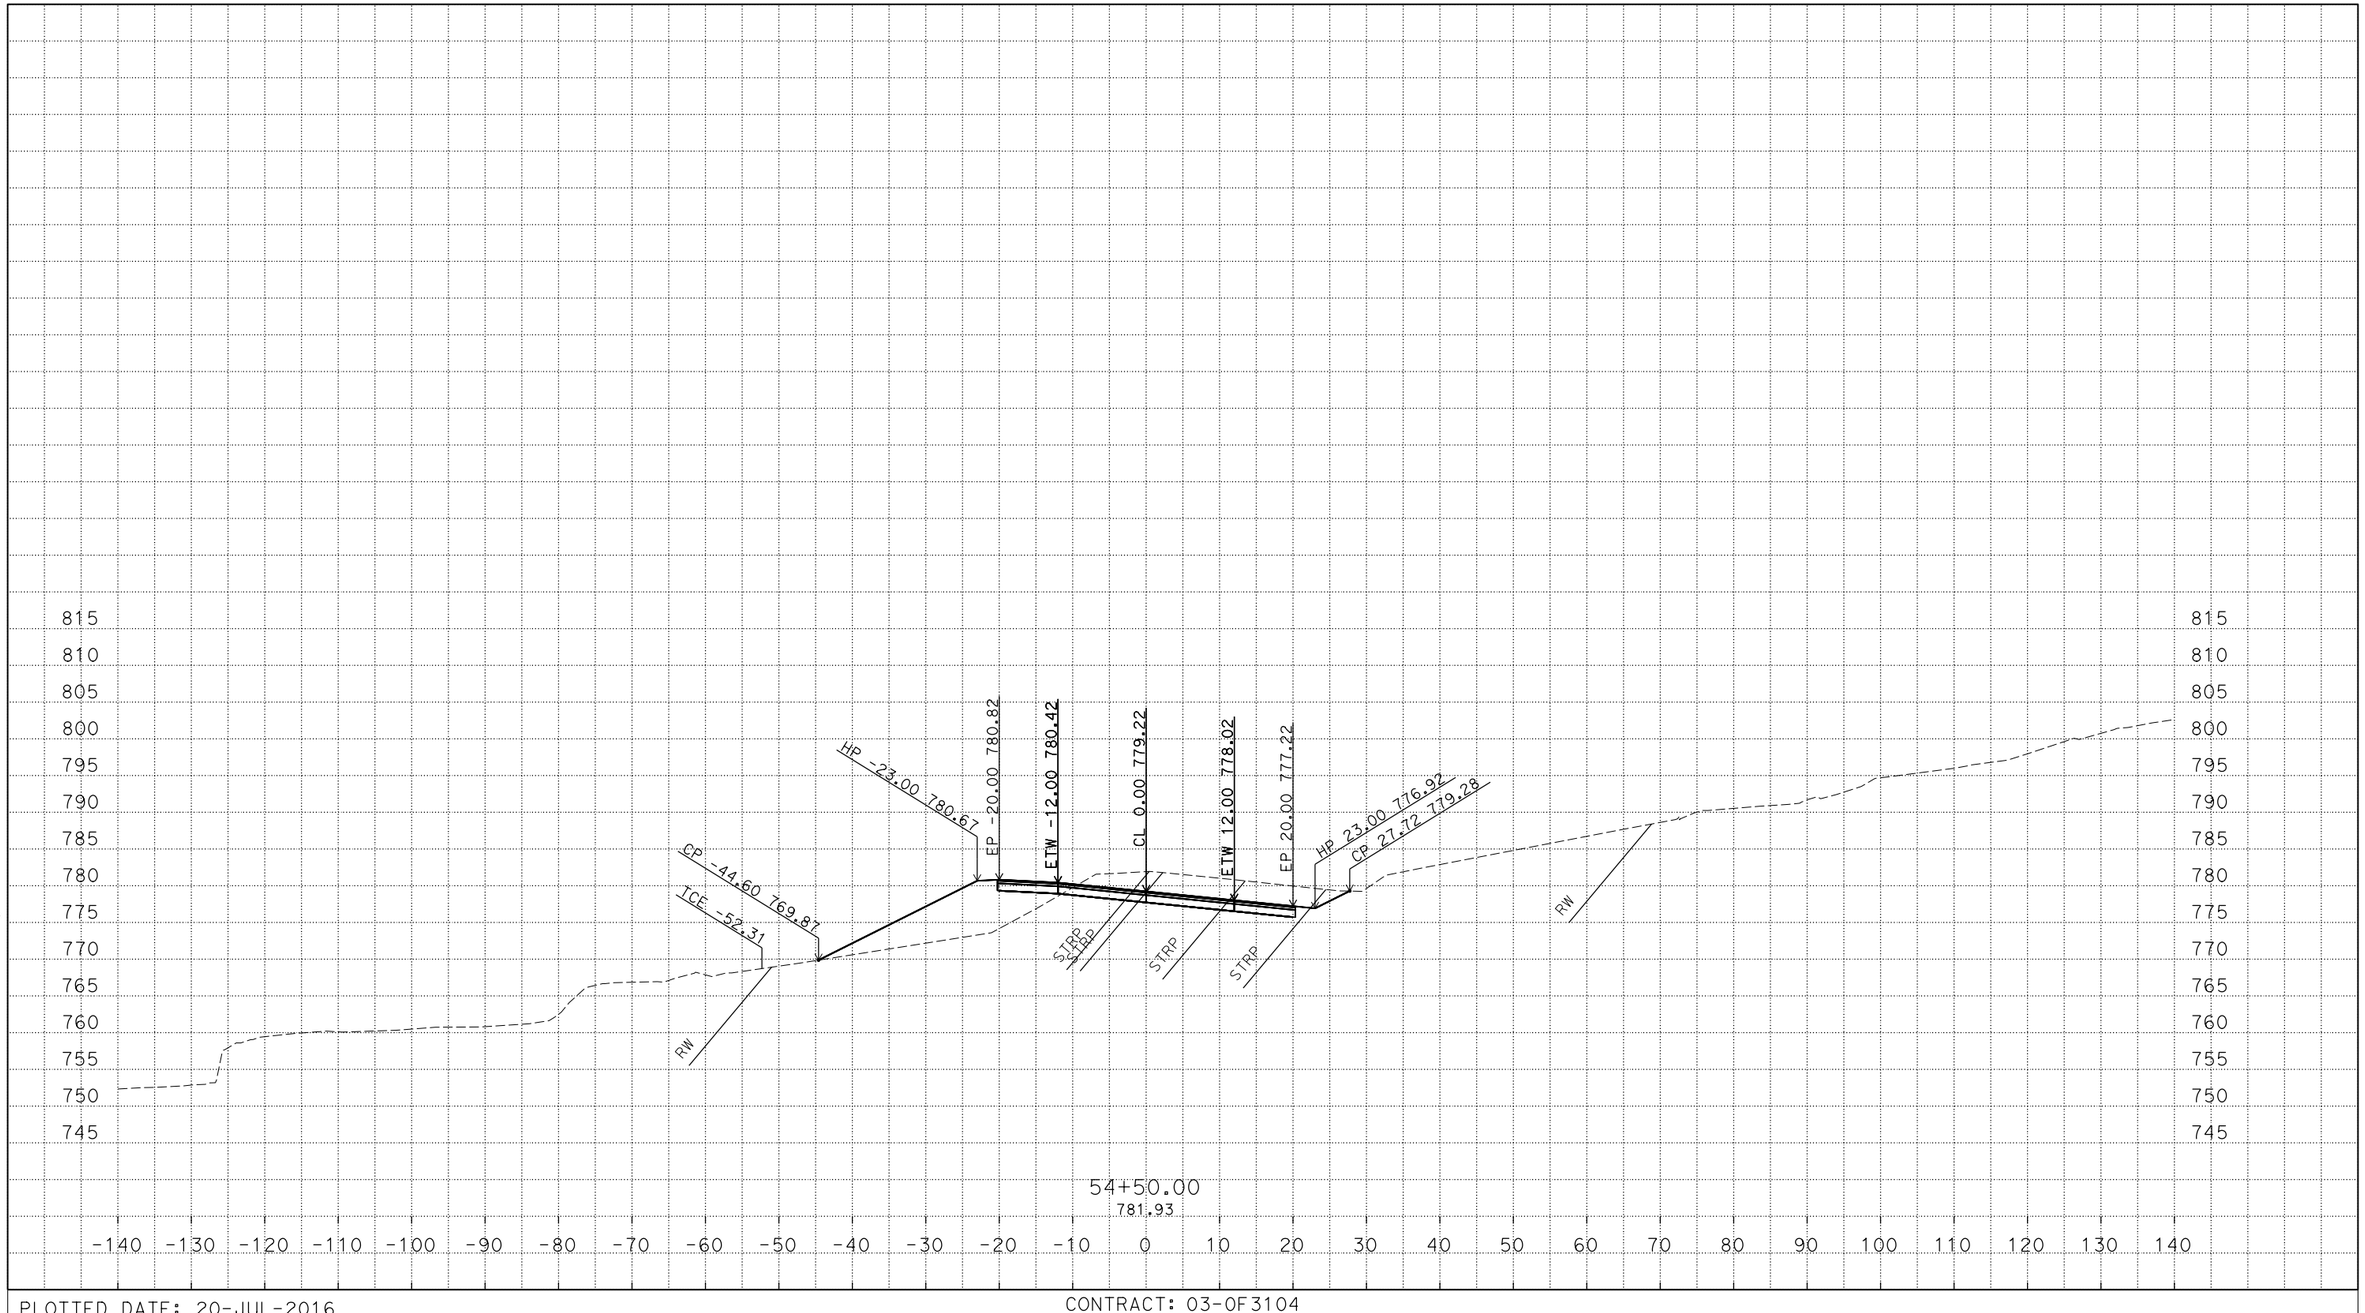

P:\proj3\03\0f310\design\c3d\xsec_qtys
XSections - CCN1-EAST_TEMP_X_C3D_DWG.dwg - 18-Jun-16 12:16 PM

PLOTTED DATE: 20-JUL-2016

SCALE: 1"=10' Horiz.
1"=10' Vert.

CREATED BY: S135264

CONTRACT: 03-0F3104

DIST/CO/RTE/PM:03/ED/49/23.7/24.4

PROJECT ID: 0300000078

"CCN1" LINE - EAST
CROSS SECTIONS
22 OF 38

FOR EARTHWORK DEVELOPMENT ONLY

All Dimensions are U.S. Survey Feet

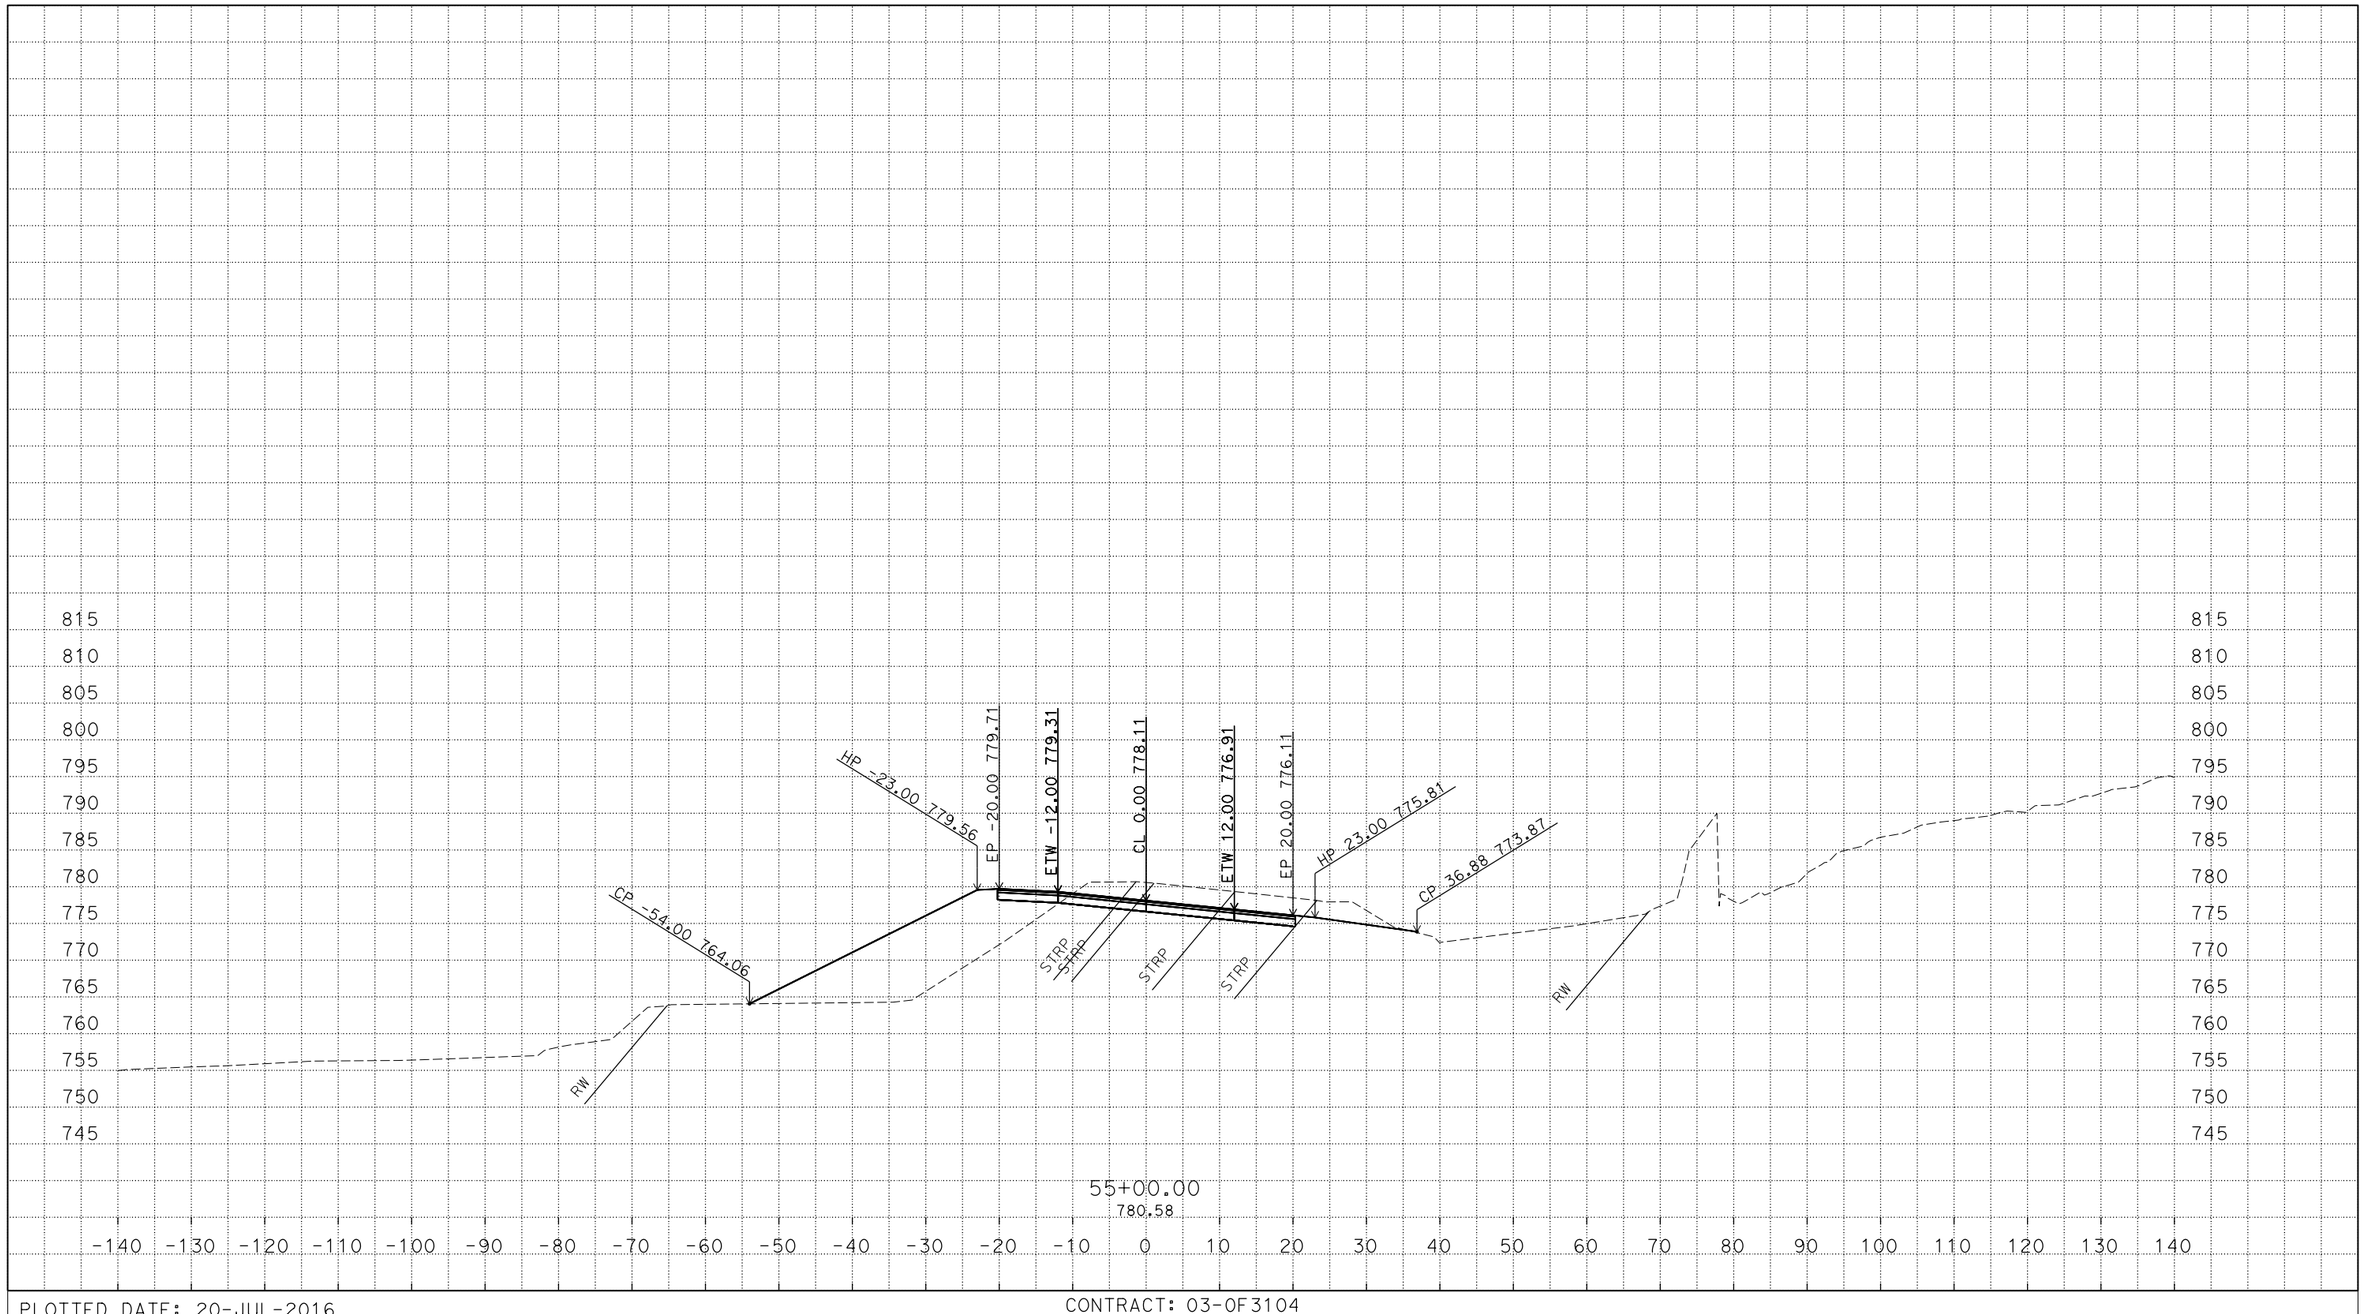

P:\proj3\03\0f310\design\c3d\xsec_qtys
XSections - CCN1-EAST_TEMP_X_C3D_DWG.dwg - 18-Jun-16 12:16 PM

PLOTTED DATE: 20-JUL-2016

SCALE: 1"=10' Horiz.
1"=10' Vert.

CREATED BY: S135264

CONTRACT: 03-0F3104

DIST/CO/RTE/PM:03/ED/49/23.7/24.4

PROJECT ID: 0300000078

"CCN1" LINE - EAST - EAST
CROSS SECTIONS
23 OF 38

FOR EARTHWORK DEVELOPMENT ONLY

All Dimensions are U.S. Survey Feet

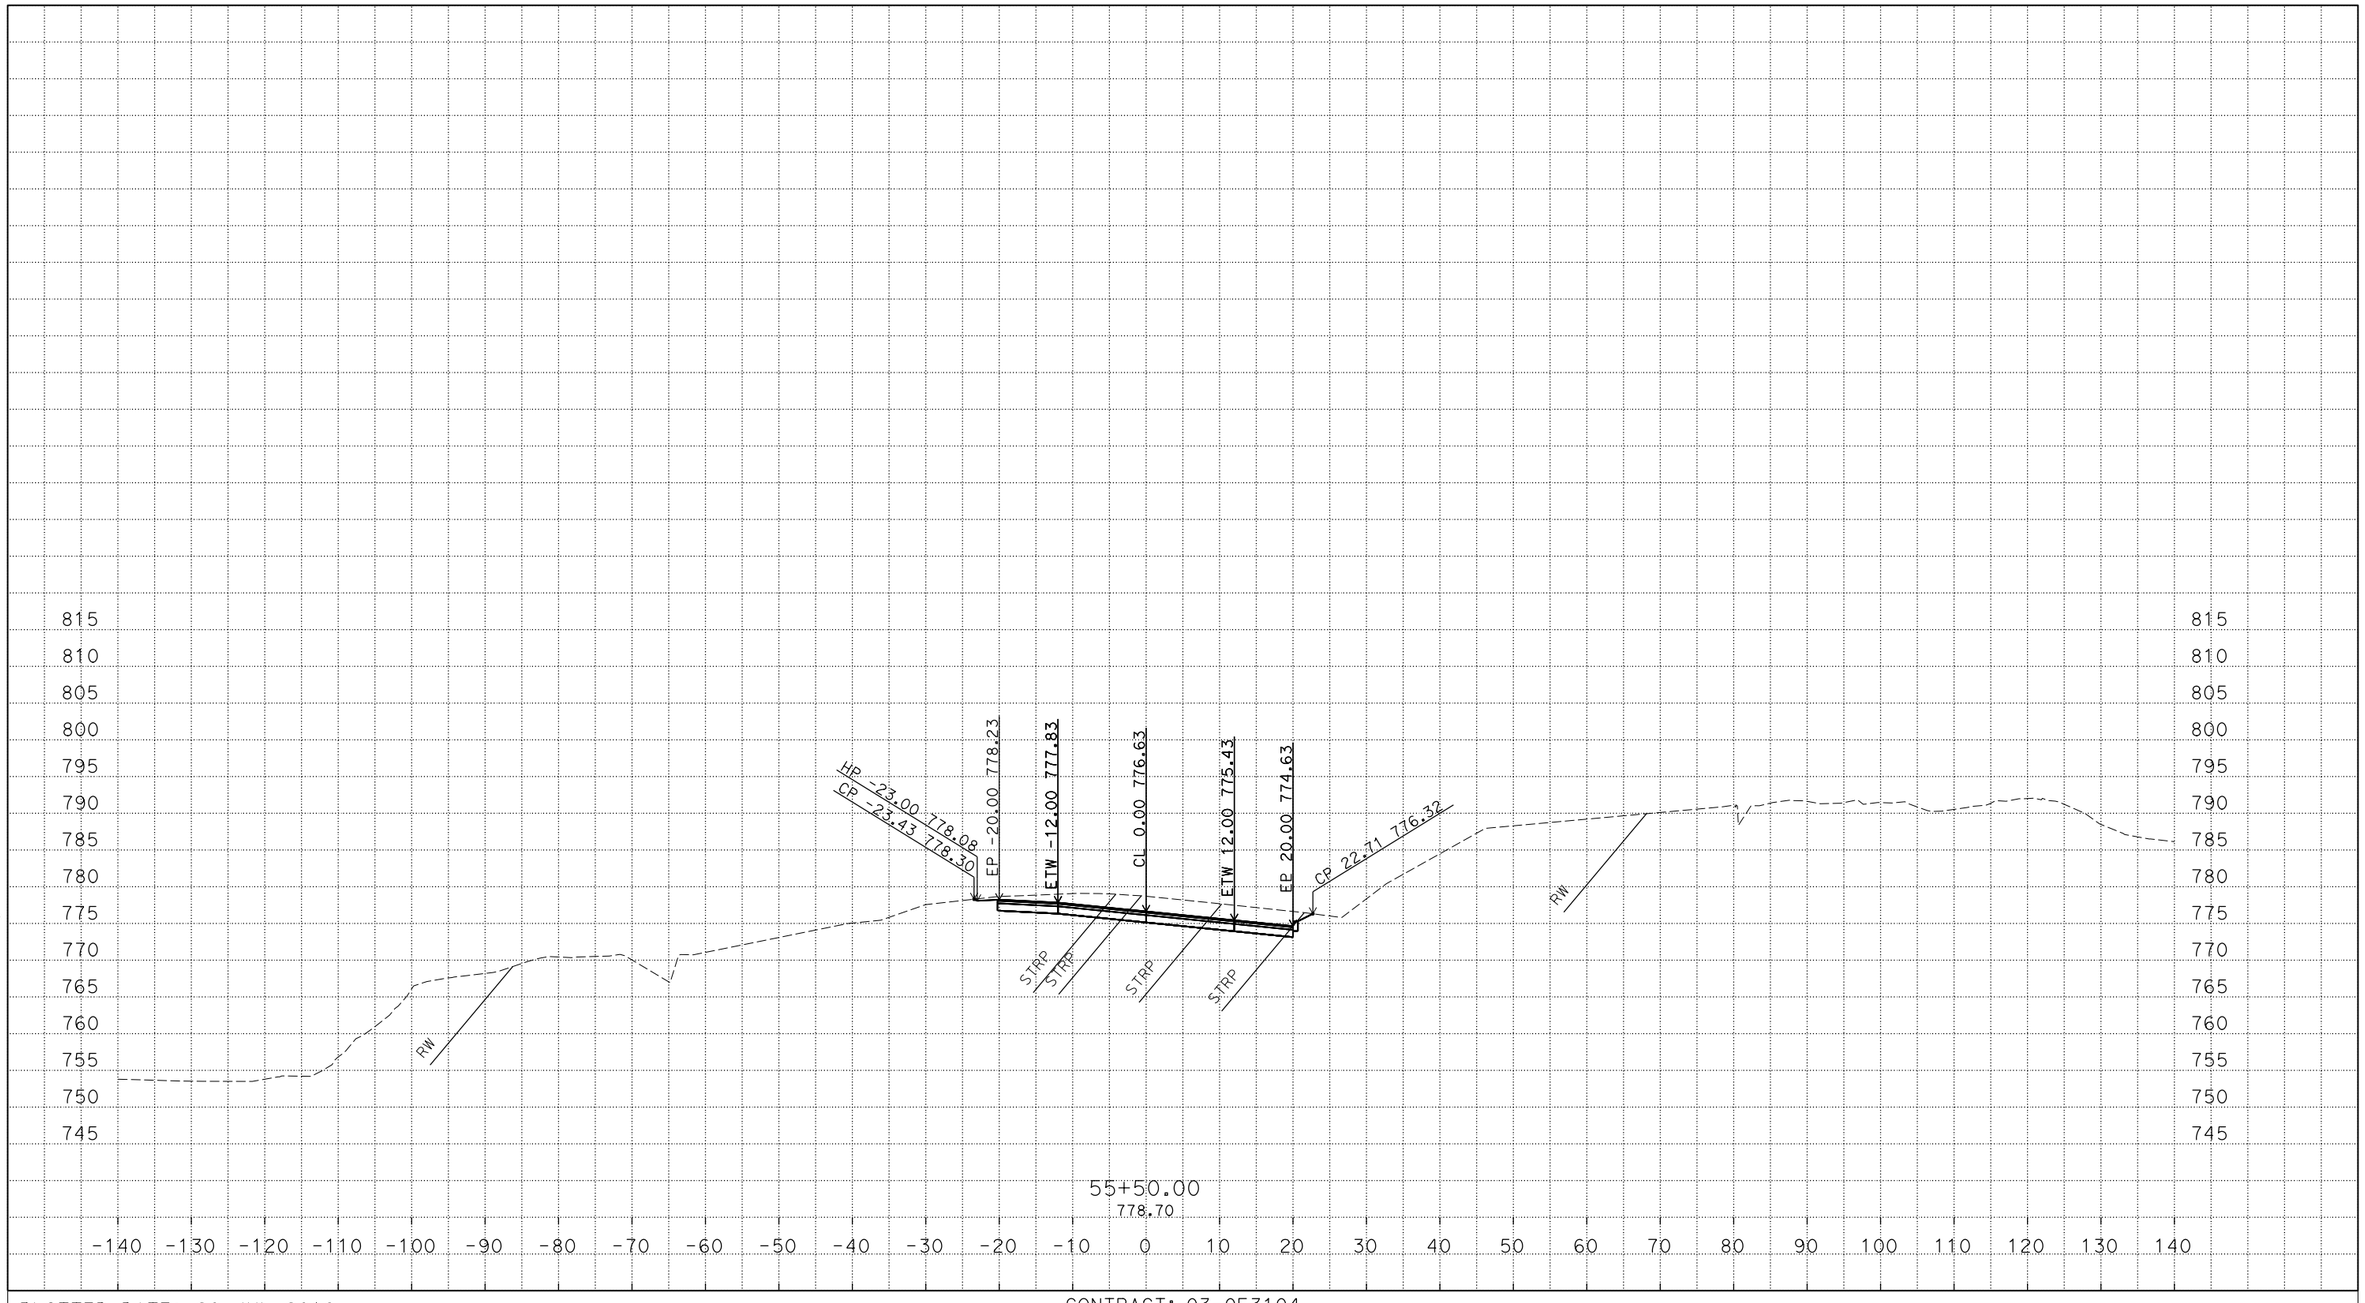

P:\proj3\03\0f310\design\c3d\xsec_qtys
XSections - CCN1-EAST_TEMP_X_C3D_DWG.dwg - 18-Jun-16 12:16 PM

PLOTTED DATE: 20-JUL-2016

SCALE: 1"=10' Horiz.
1"=10' Vert.

CREATED BY: S135264

CONTRACT: 03-0F3104

DIST/CO/RTE/PM:03/ED/49/23.7/24.4

PROJECT ID: 0300000078

"CCN1" LINE - EAST
CROSS SECTIONS
24 OF 38

FOR EARTHWORK DEVELOPMENT ONLY

All Dimensions are U.S. Survey Feet

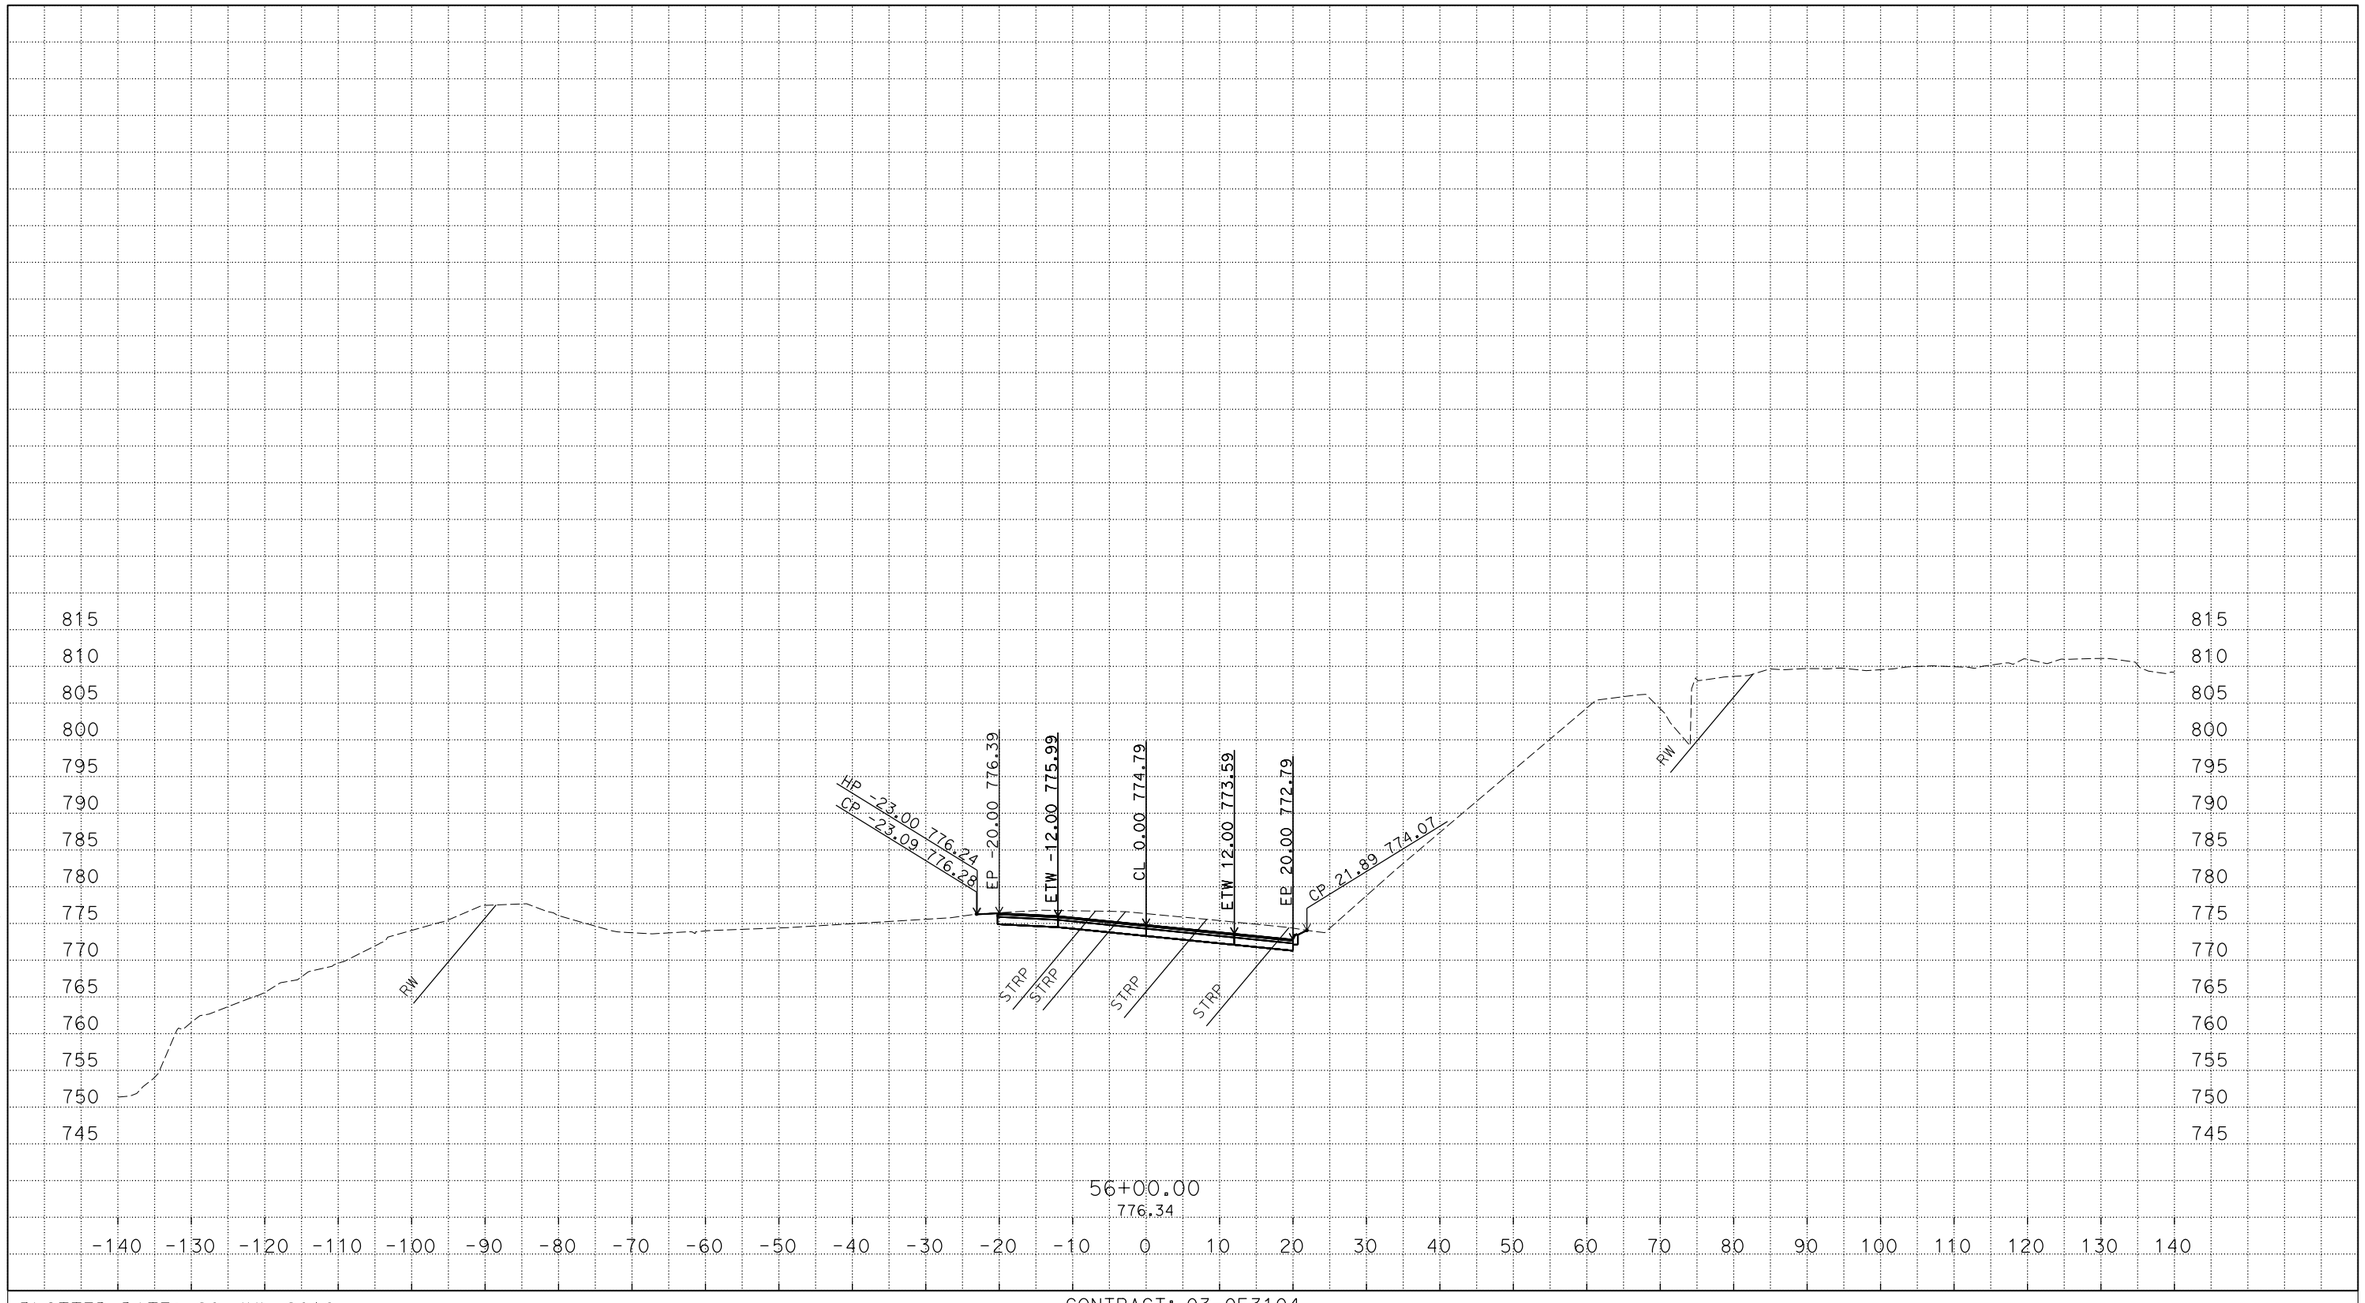

P:\proj3\03\0f310\design\c3d\xsec_qtys
XSections - CCN1-EAST_TEMP_X_C3D_DWG.dwg - 18-Jun-16 12:16 PM

PLOTTED DATE: 20-JUL-2016

SCALE: 1"=10' Horiz.
1"=10' Vert.

CREATED BY: S135264

CONTRACT: 03-0F3104

DIST/CO/RTE/PM:03/ED/49/23.7/24.4

PROJECT ID: 0300000078

"CCN1" LINE - EAST
CROSS SECTIONS
25 OF 38

FOR EARTHWORK DEVELOPMENT ONLY

All Dimensions are U.S. Survey Feet

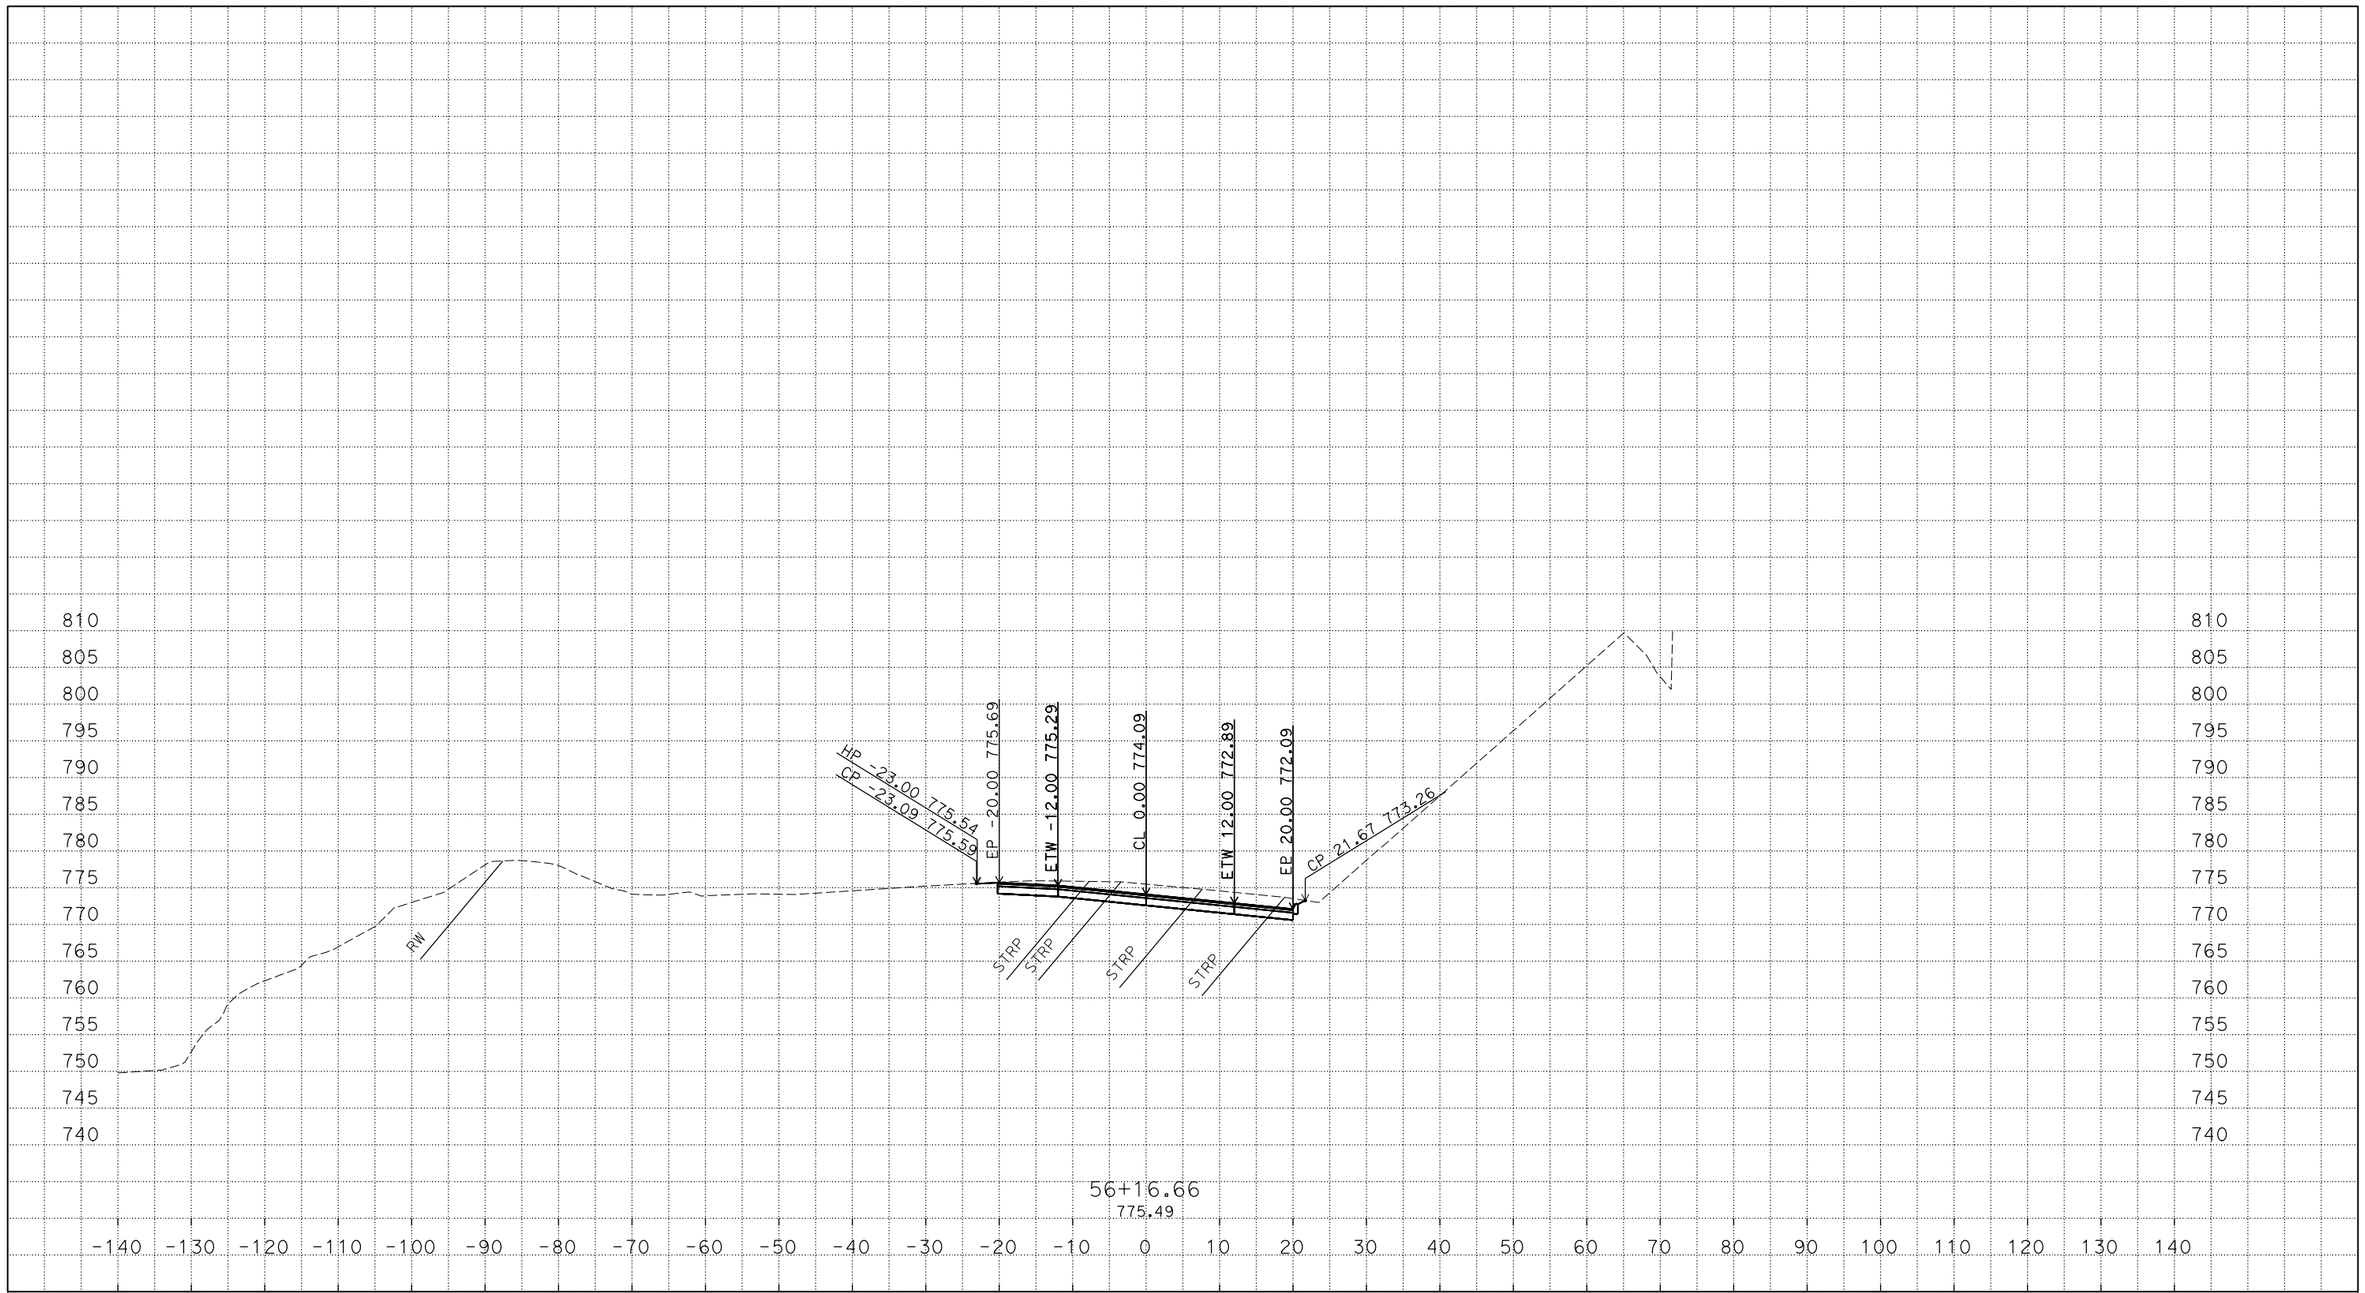

P:\proj3\03\0f310\design\c3d\xsec_qtys
XSections - CCN1-EAST_TEMP_X_C3D_DWG.dwg - 18-Jun-16 12:16 PM

PLOTTED DATE: 20-JUL-2016

SCALE: 1"=10' Horiz.
1"=10' Vert.

CREATED BY: S135264

CONTRACT: 03-0F3104

DIST/CO/RTE/PM:03/ED/49/23.7/24.4

PROJECT ID: 0300000078

"CCN1" LINE - EAST
CROSS SECTIONS
26 OF 38

FOR EARTHWORK DEVELOPMENT ONLY

All Dimensions are U.S. Survey Feet

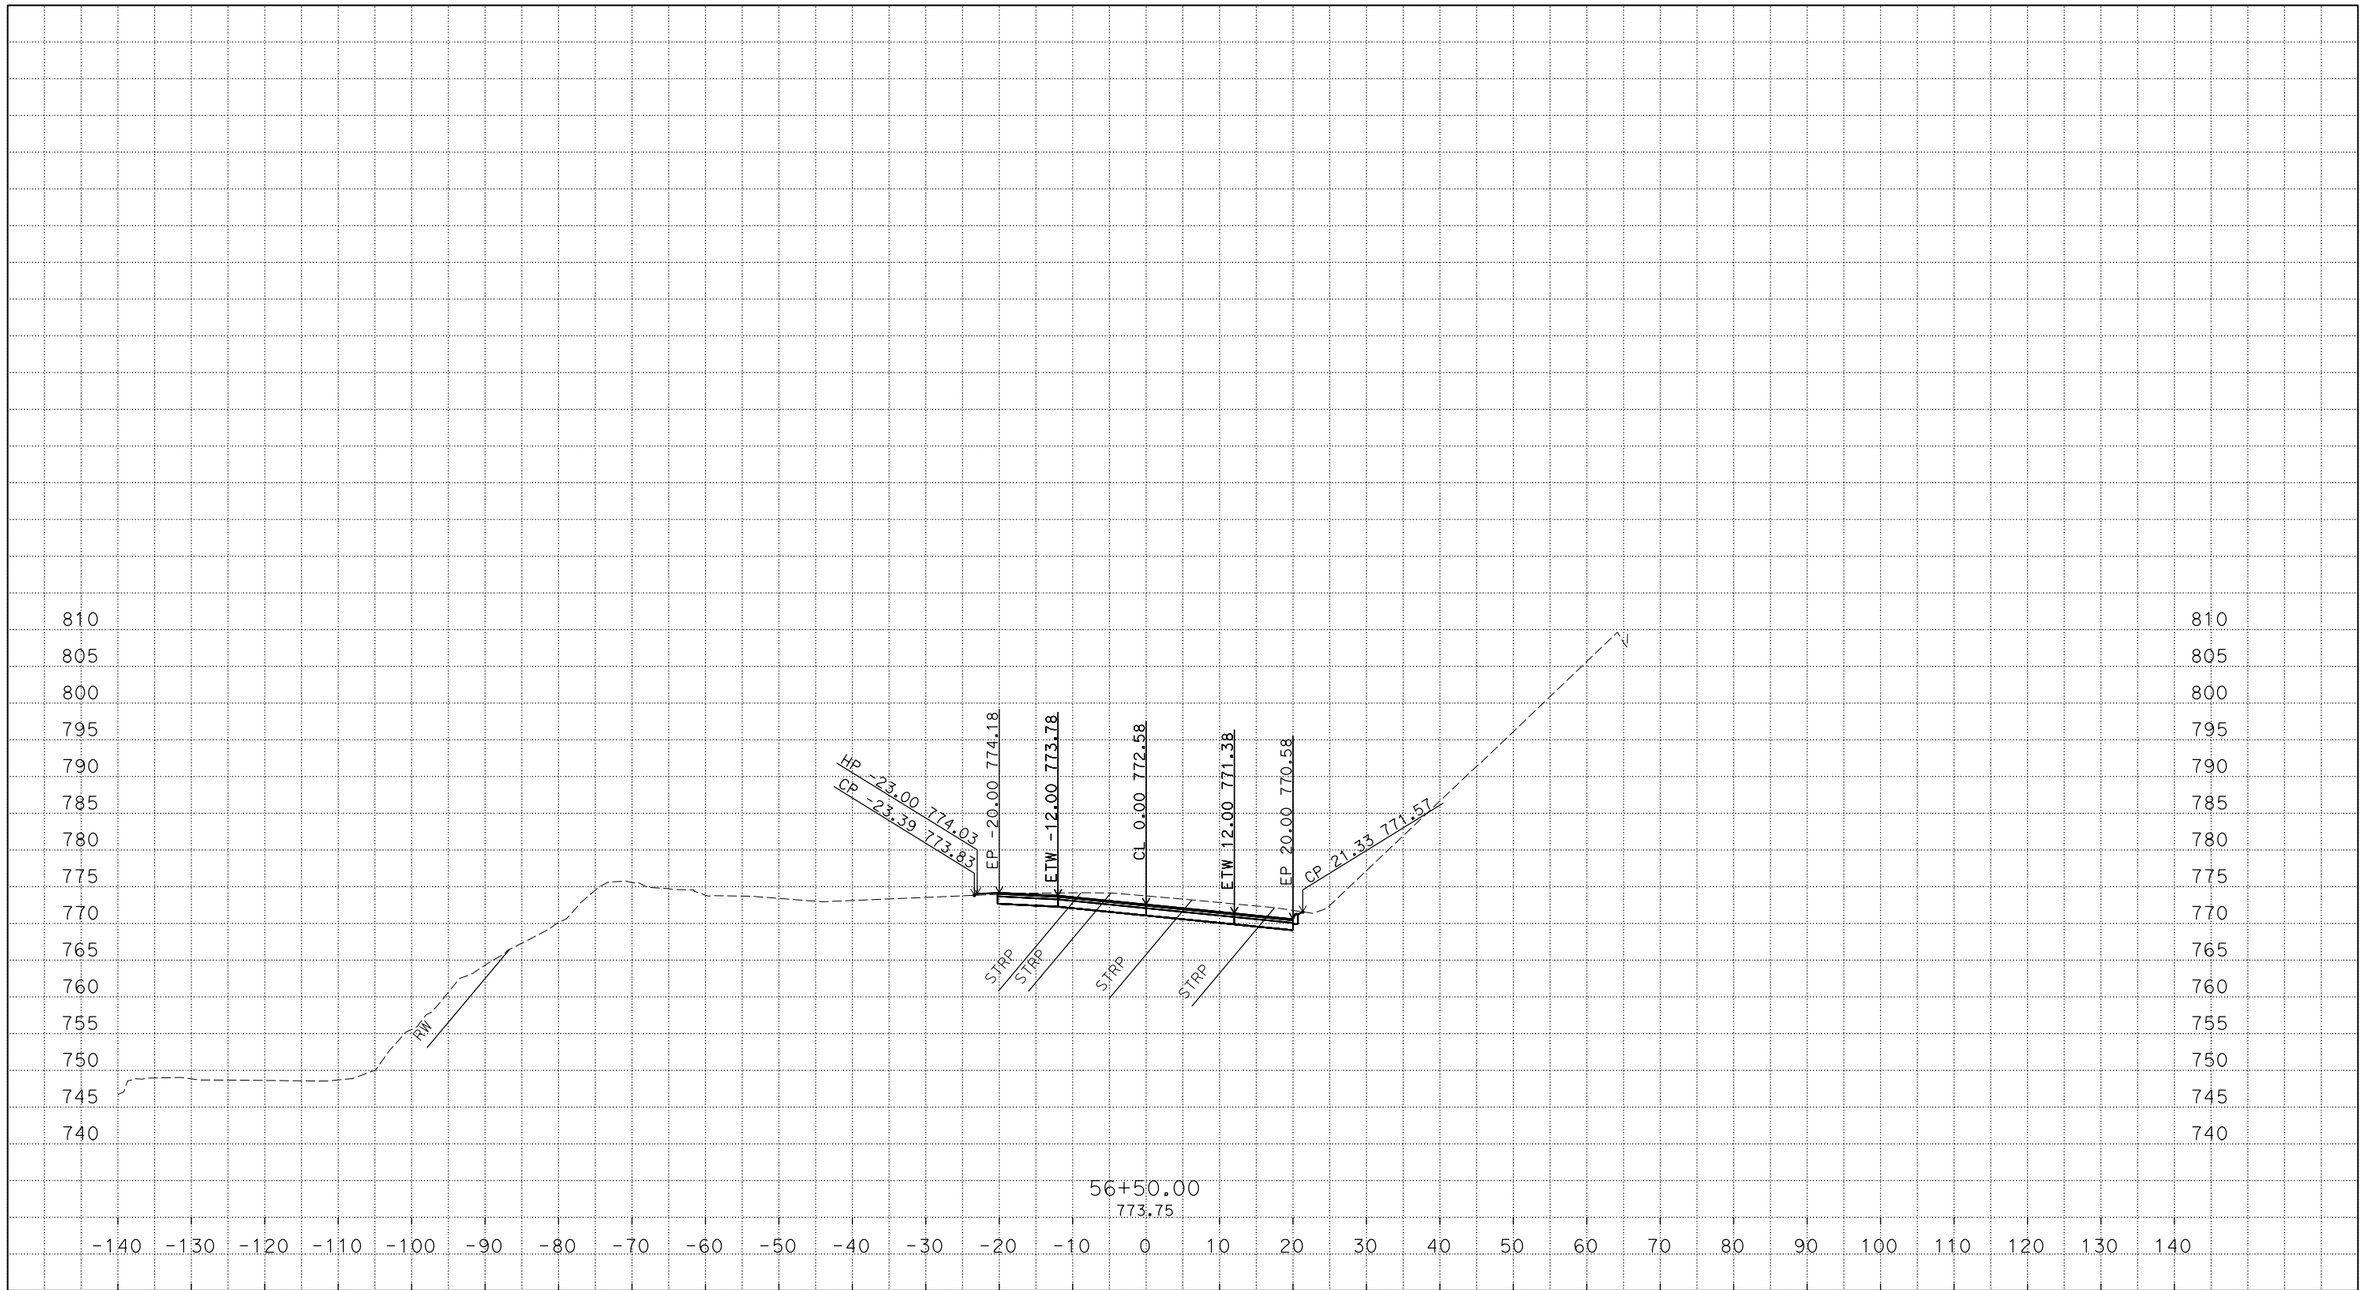

P:\proj3\03\0f310\design\c3d\xsec_qtys
XSections - CCN1-EAST_TEMP_X_C3D_DWG.dwg - 18-Jun-16 12:16 PM

PLOTTED DATE: 20-JUL-2016

SCALE: 1"=10' Horiz.
1"=10' Vert.

CREATED BY: S135264

CONTRACT: 03-0F3104

DIST/CO/RTE/PM:03/ED/49/23.7/24.4

PROJECT ID: 0300000078

"CCN1" LINE - EAST

CROSS SECTIONS

27 OF 38

FOR EARTHWORK DEVELOPMENT ONLY

All Dimensions are U.S. Survey Feet

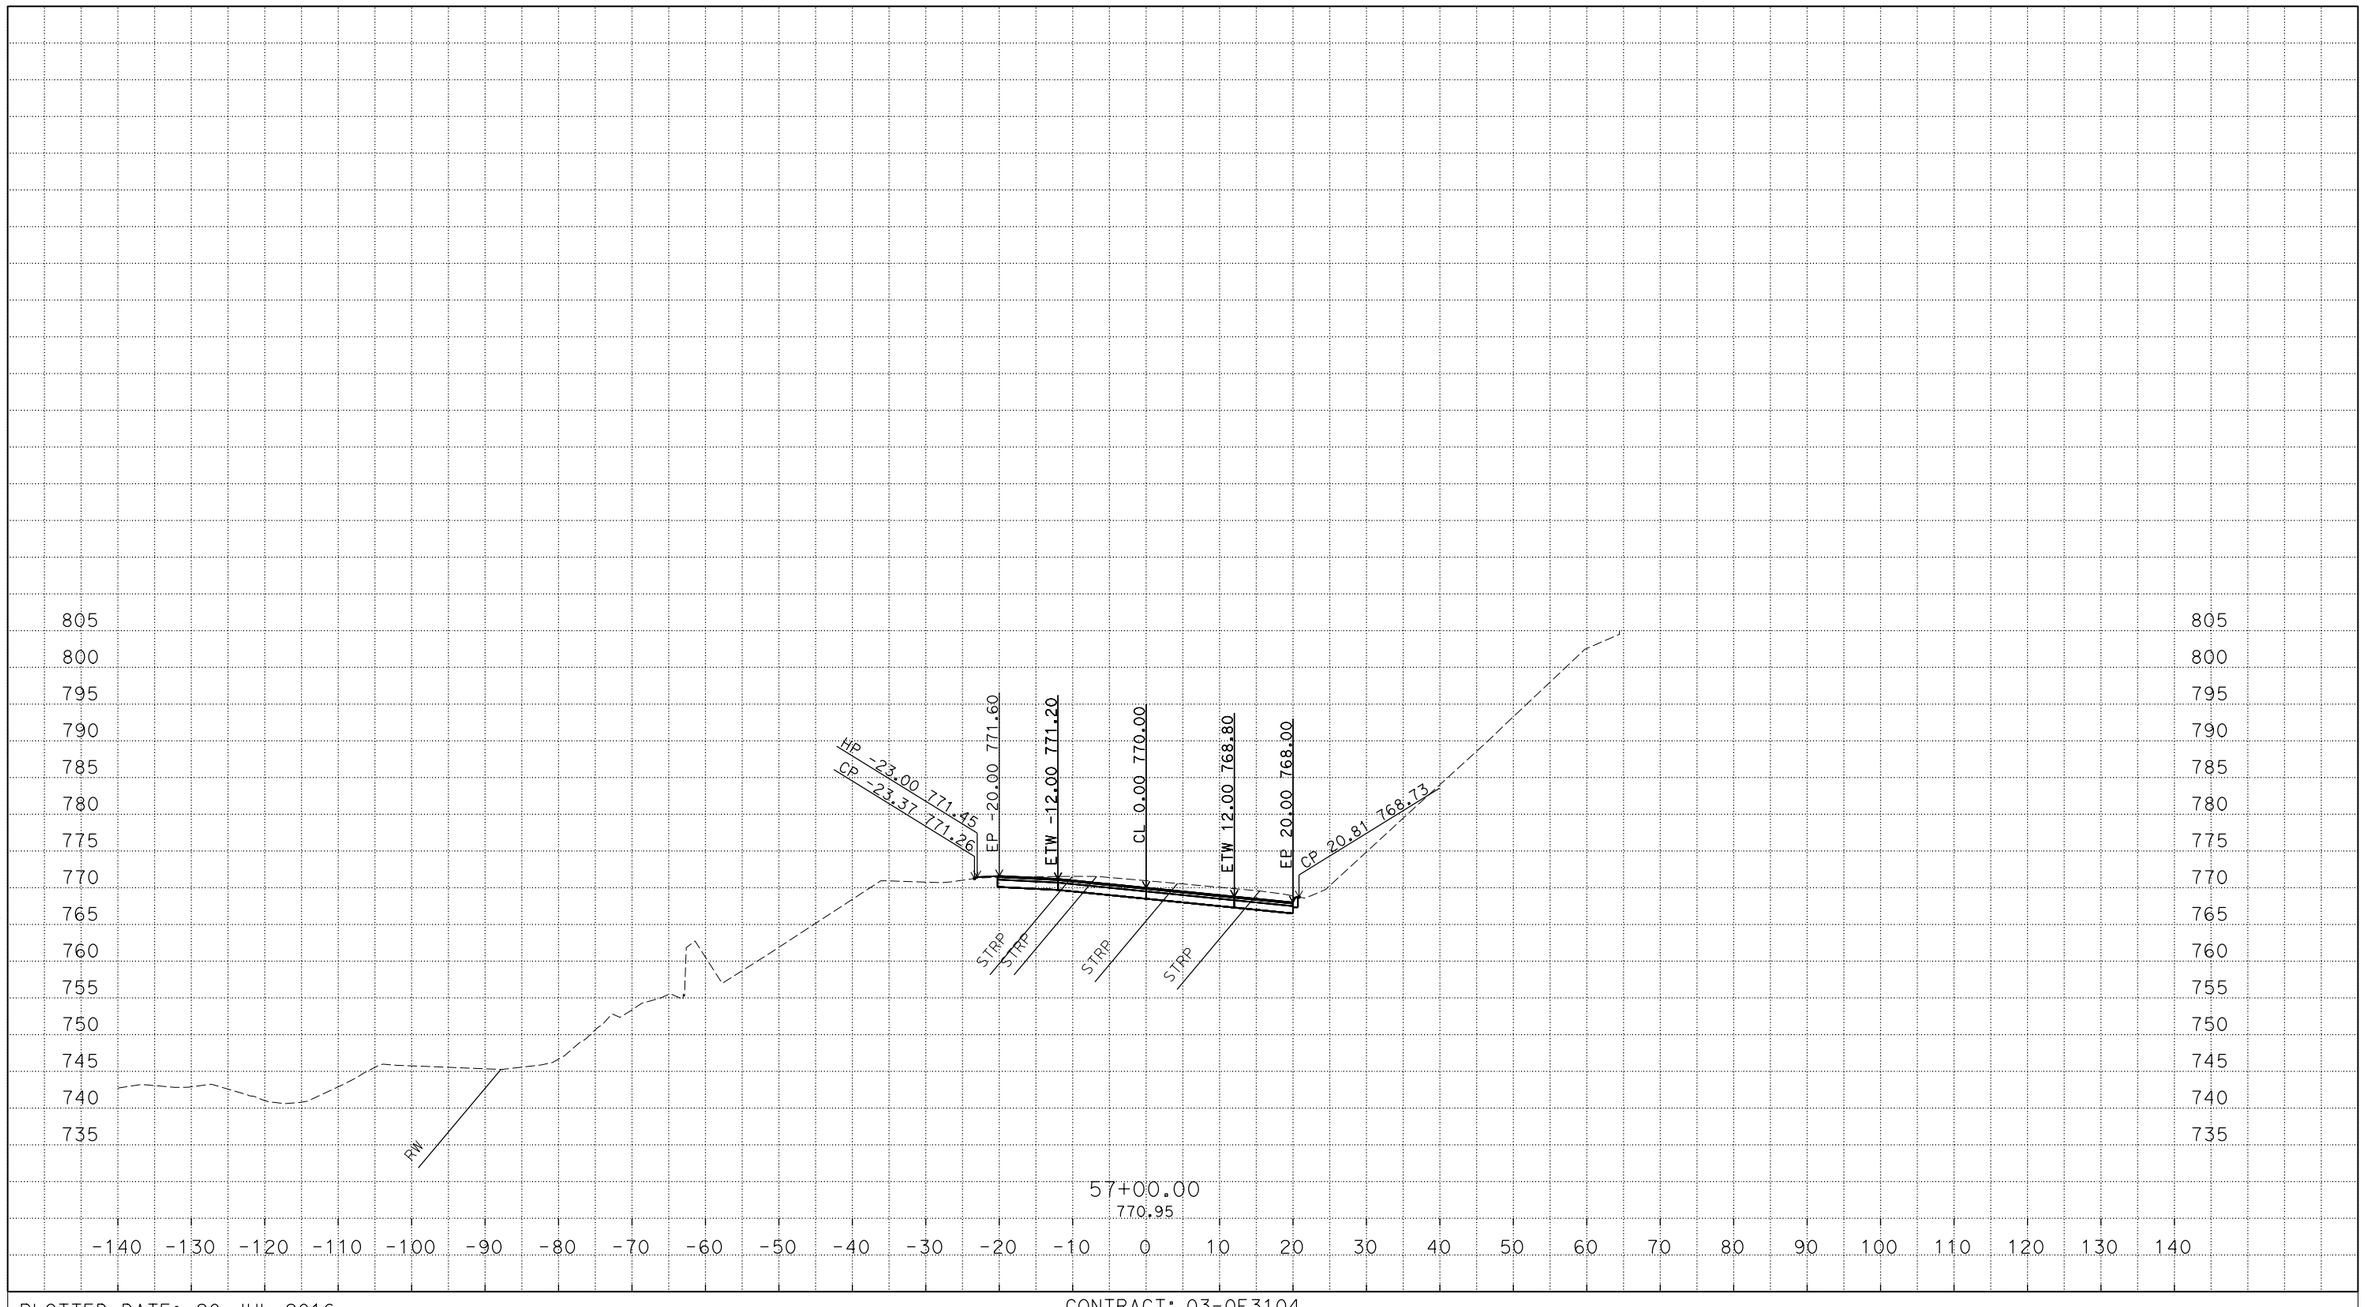

P:\proj3\03\0f310\design\c3d\xsec_qtys
XSections - CCN1-EAST_TEMP_X_C3D_DWG.dwg - 18-Jun-16 12:16 PM

PLOTTED DATE: 20-JUL-2016

SCALE: 1"=10' Horiz.
1"=10' Vert.

CREATED BY: S135264

CONTRACT: 03-0F3104

DIST/CO/RTE/PM:03/ED/49/23.7/24.4

PROJECT ID: 0300000078

"CCN1" LINE - EAST
CROSS SECTIONS
28 OF 38

FOR EARTHWORK DEVELOPMENT ONLY

All Dimensions are U.S. Survey Feet

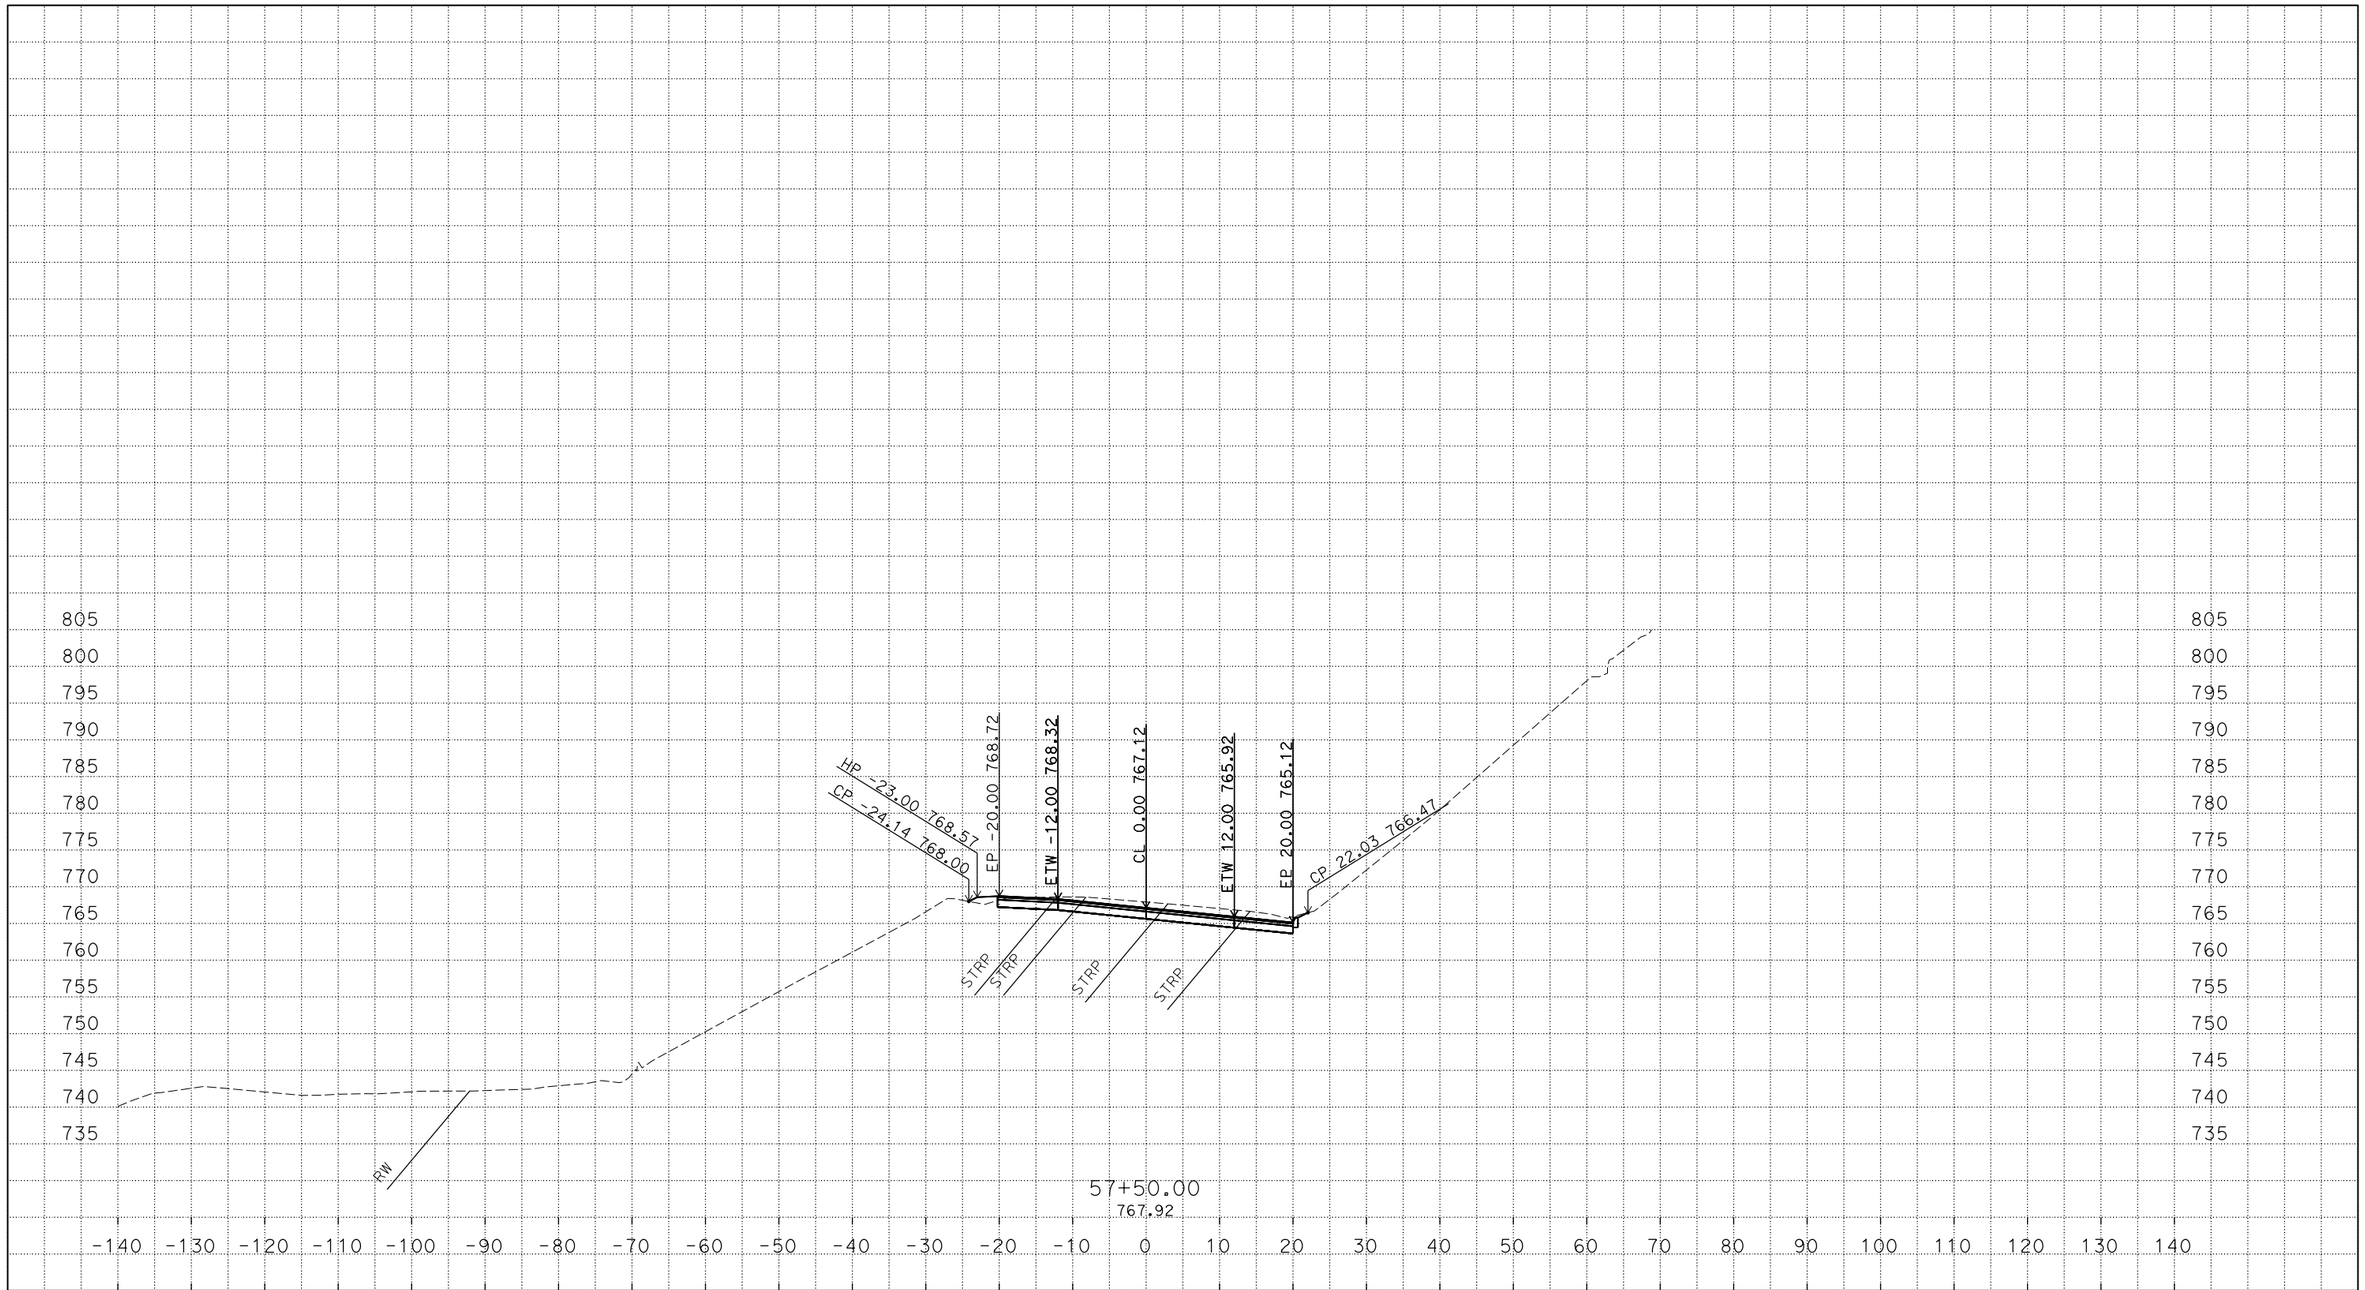

P:\proj3\03\0f310\design\c3d\xsec_qtys
XSections - CCN1-EAST_TEMP_X_C3D_DWG.dwg - 18-Jun-16 12:16 PM

PLOTTED DATE: 20-JUL-2016

SCALE: 1"=10' Horiz.
1"=10' Vert.

CREATED BY: S135264

CONTRACT: 03-0F3104

DIST/CO/RTE/PM:03/ED/49/23.7/24.4

PROJECT ID: 0300000078

"CCN1" LINE - EAST
CROSS SECTIONS
29 OF 38

FOR EARTHWORK DEVELOPMENT ONLY

All Dimensions are U.S. Survey Feet

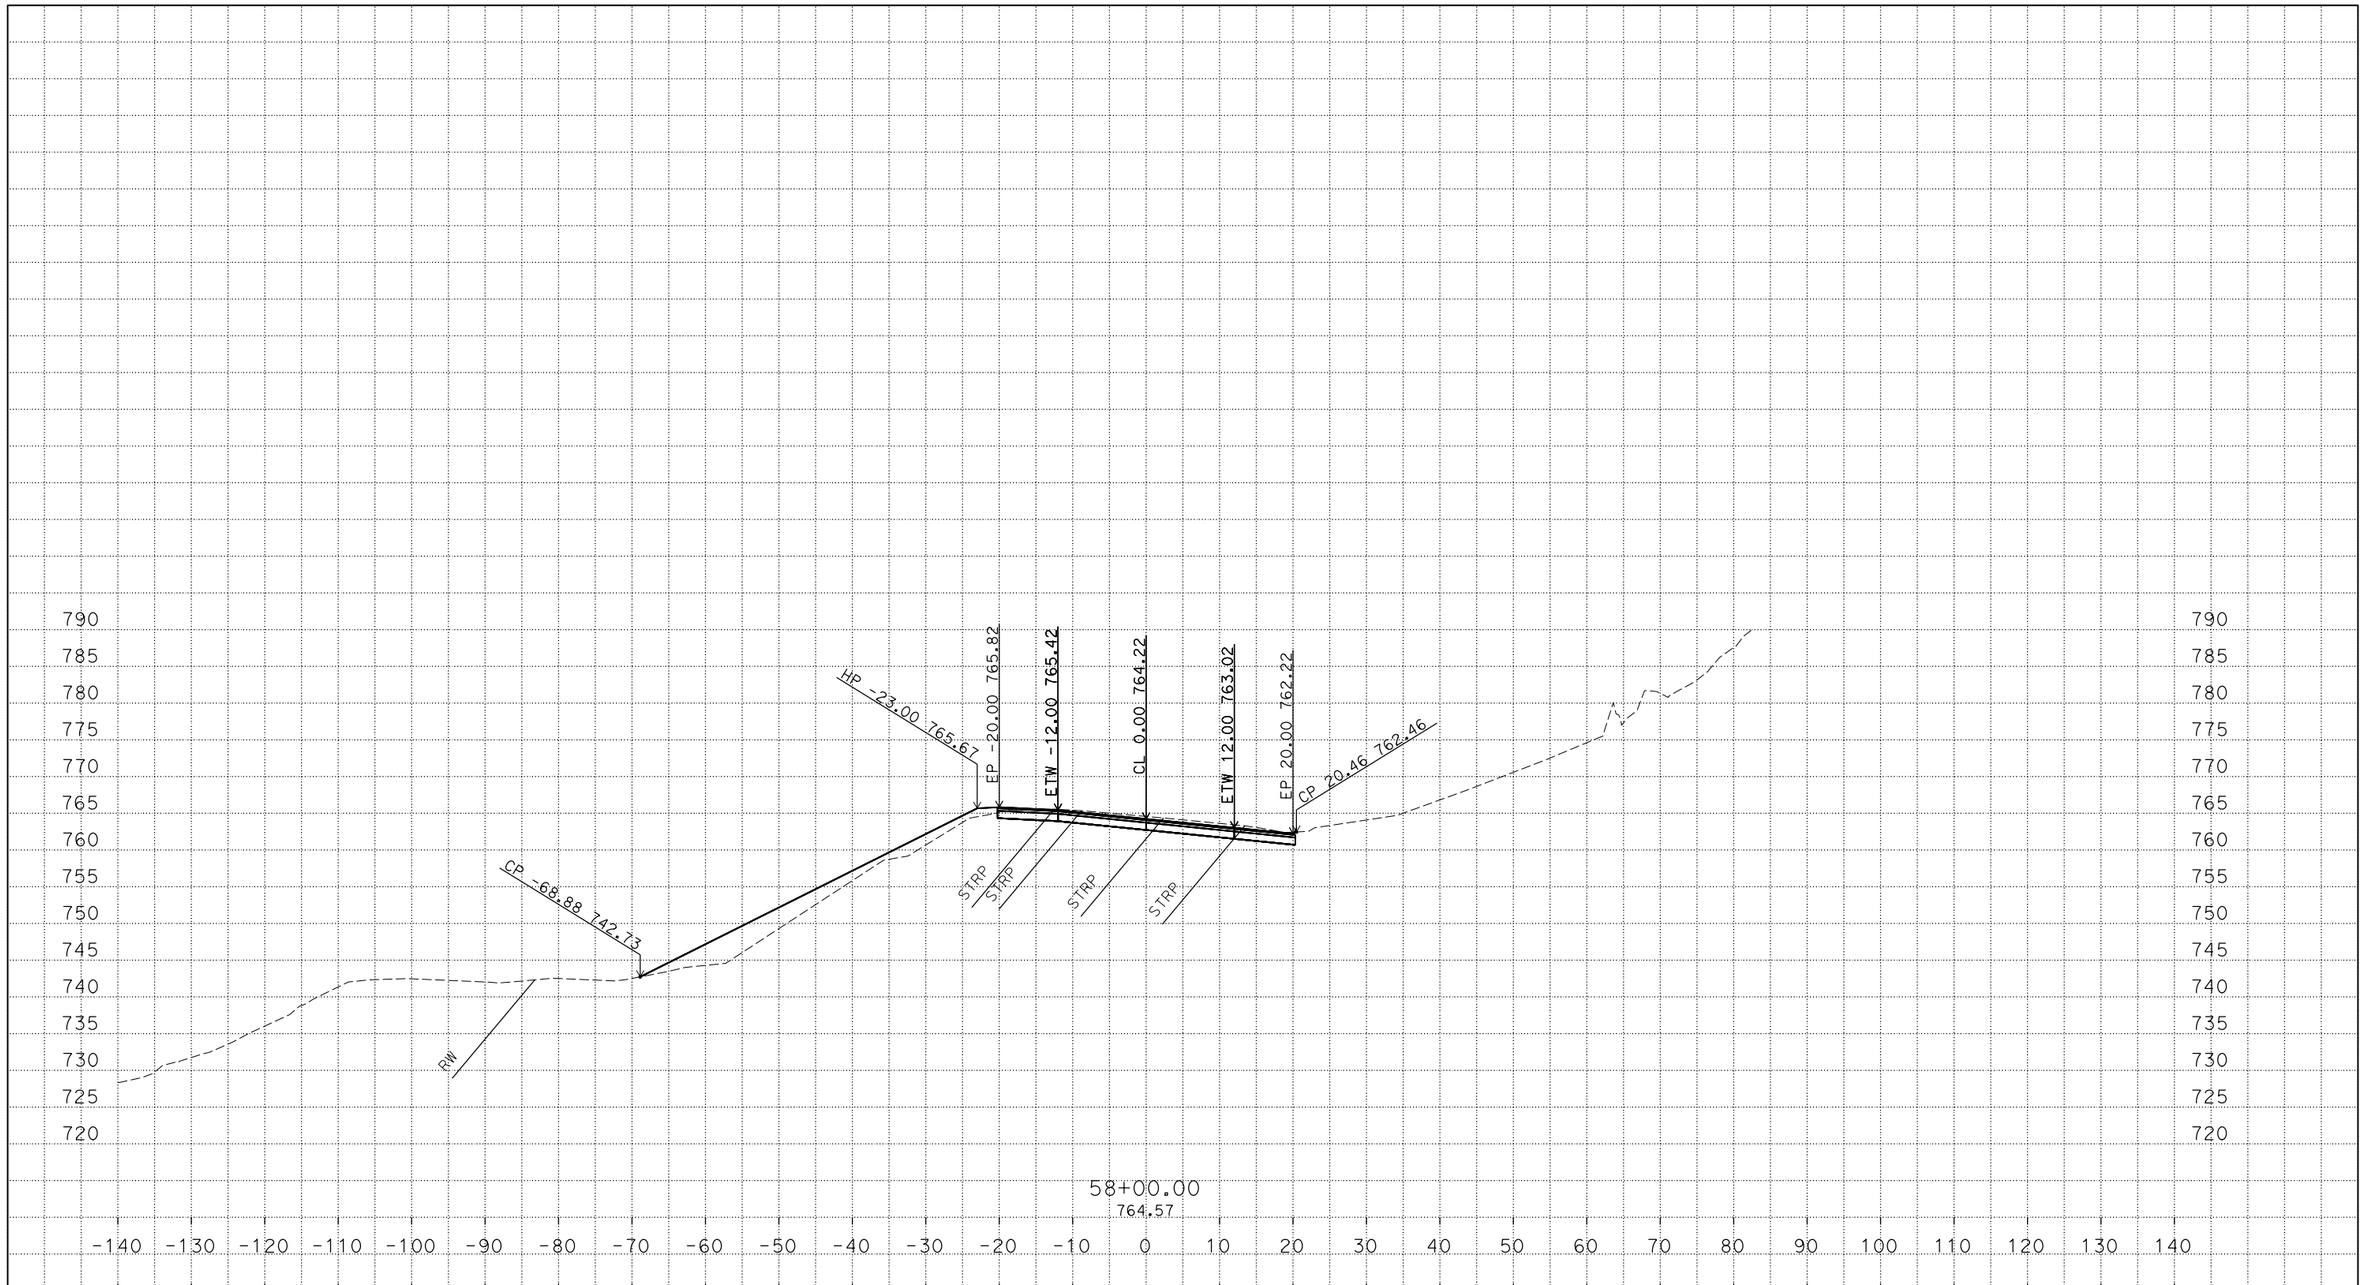

P:\proj3\03\0f310\design\c3d\xsec_qtys
XSections - CCN1-EAST_TEMP_X_C3D_DWG.dwg - 18-Jun-16 12:16 PM

PLOTTED DATE: 20-JUL-2016

SCALE: 1"=10' Horiz.
1"=10' Vert.

CREATED BY: S135264

CONTRACT: 03-0F3104

DIST/CO/RTE/PM:03/ED/49/23.7/24.4

PROJECT ID: 0300000078

"CCN1" LINE - EAST
CROSS SECTIONS
30 OF 38

FOR EARTHWORK DEVELOPMENT ONLY

All Dimensions are U.S. Survey Feet

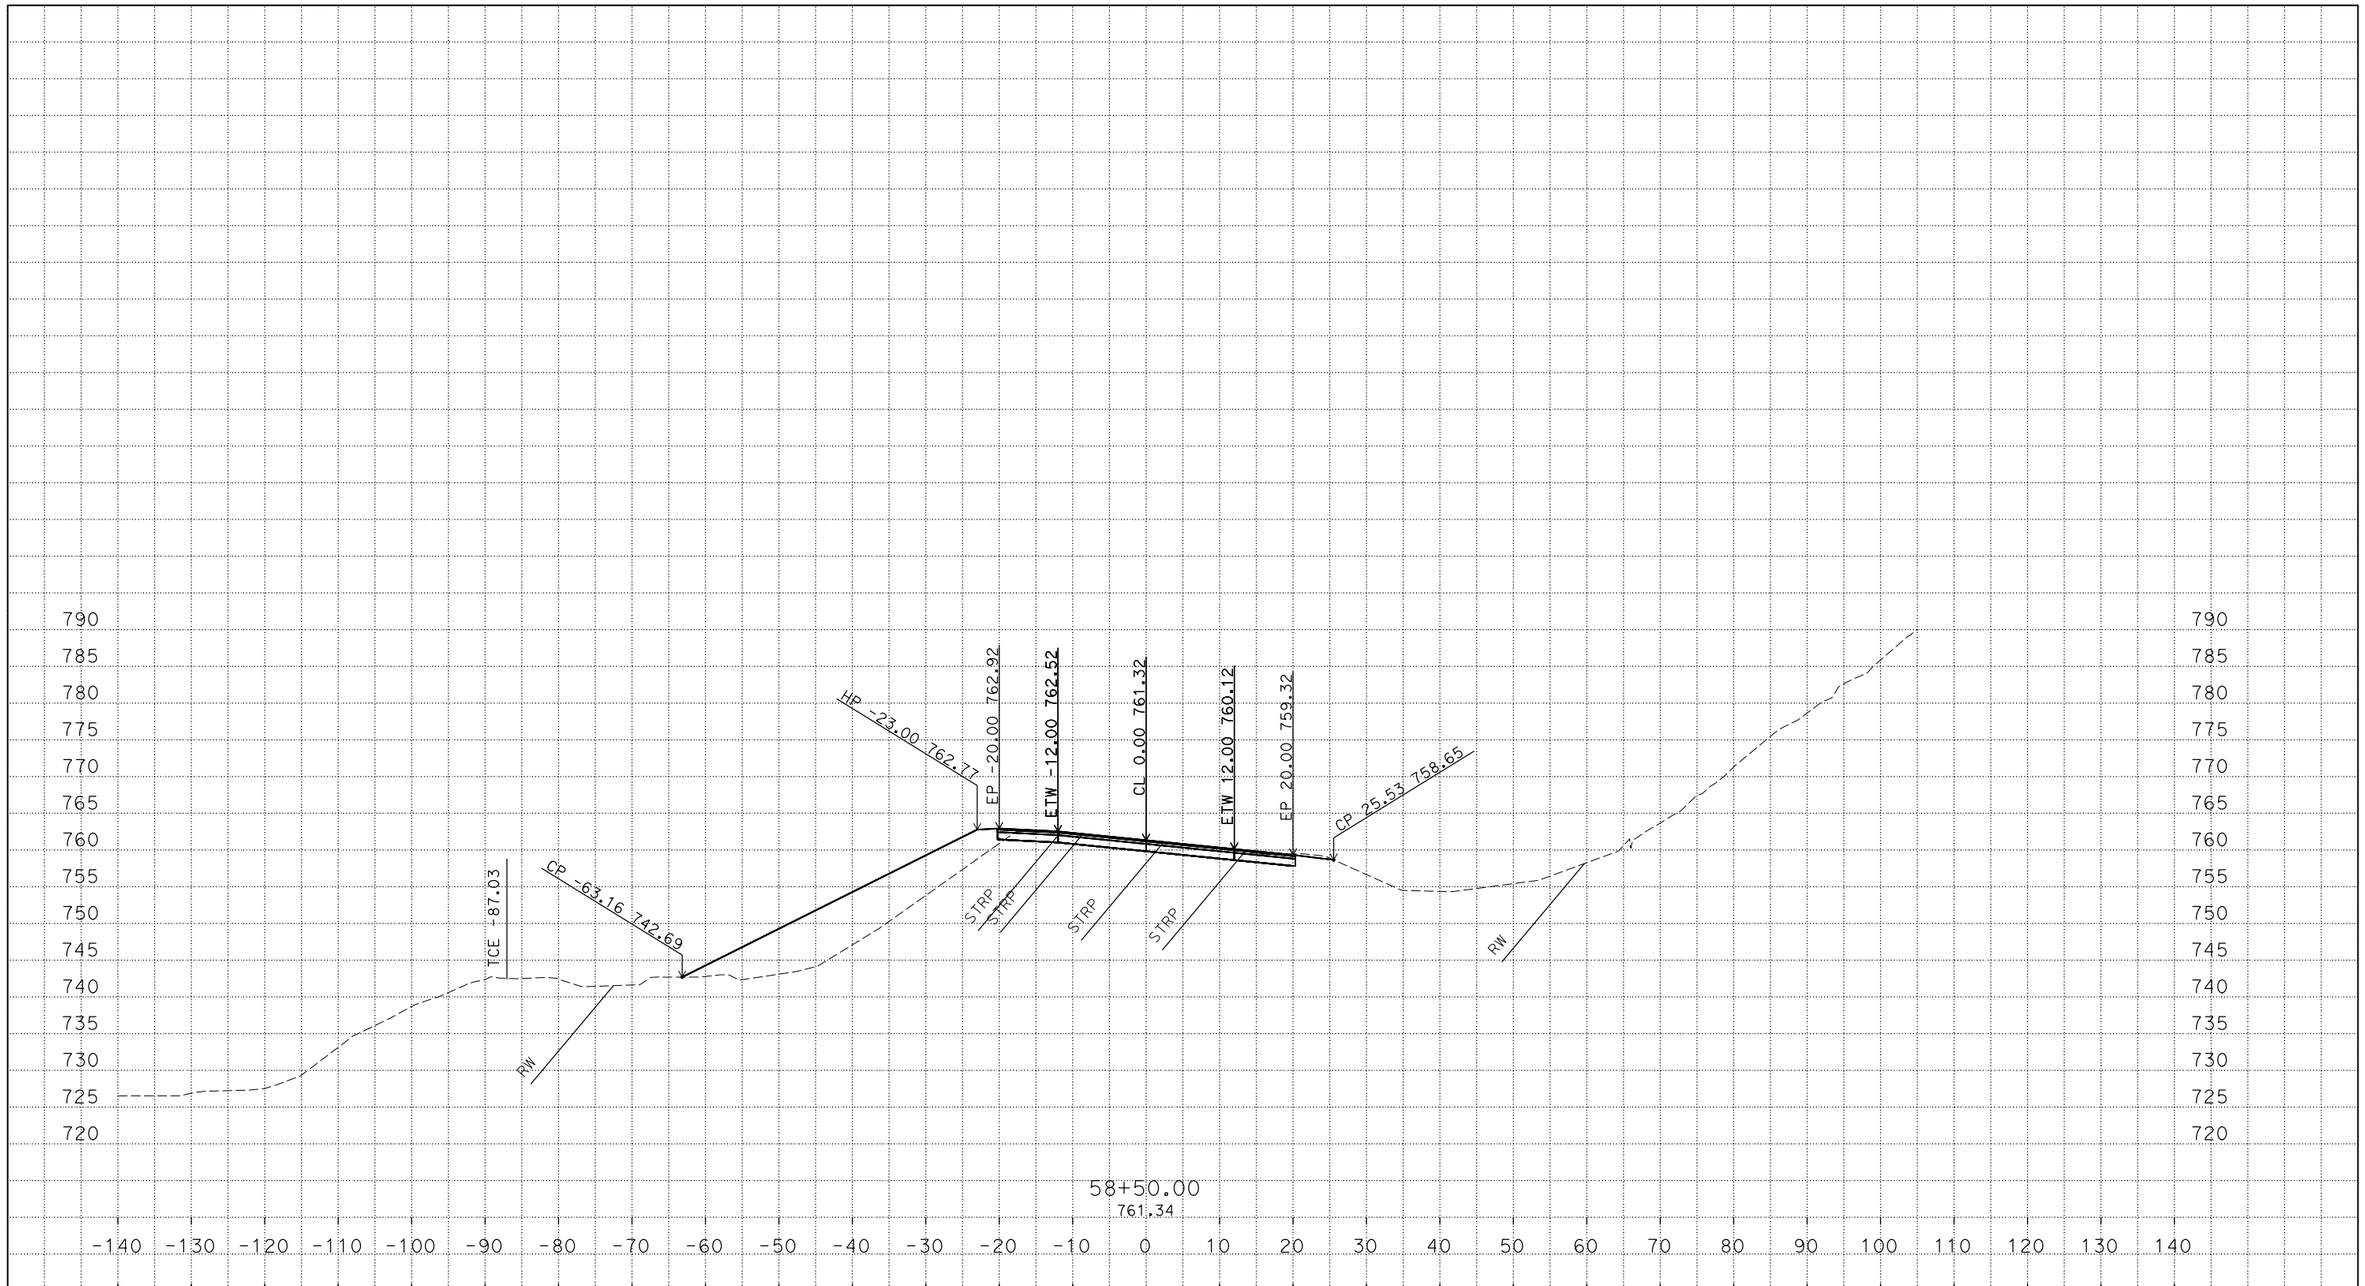

P:\proj3\03\0f310\design\c3d\xsec_qtys
XSections - CCN1-EAST_TEMP_X_C3D_DWG.dwg - 18-Jun-16 12:16 PM

PLOTTED DATE: 20-JUL-2016

SCALE: 1"=10' Horiz.
1"=10' Vert.

CREATED BY: S135264

CONTRACT: 03-0F3104

DIST/CO/RTE/PM:03/ED/49/23.7/24.4

PROJECT ID: 0300000078

"CCN1" LINE - EAST
CROSS SECTIONS
31 OF 38

FOR EARTHWORK DEVELOPMENT ONLY

All Dimensions are U.S. Survey Feet

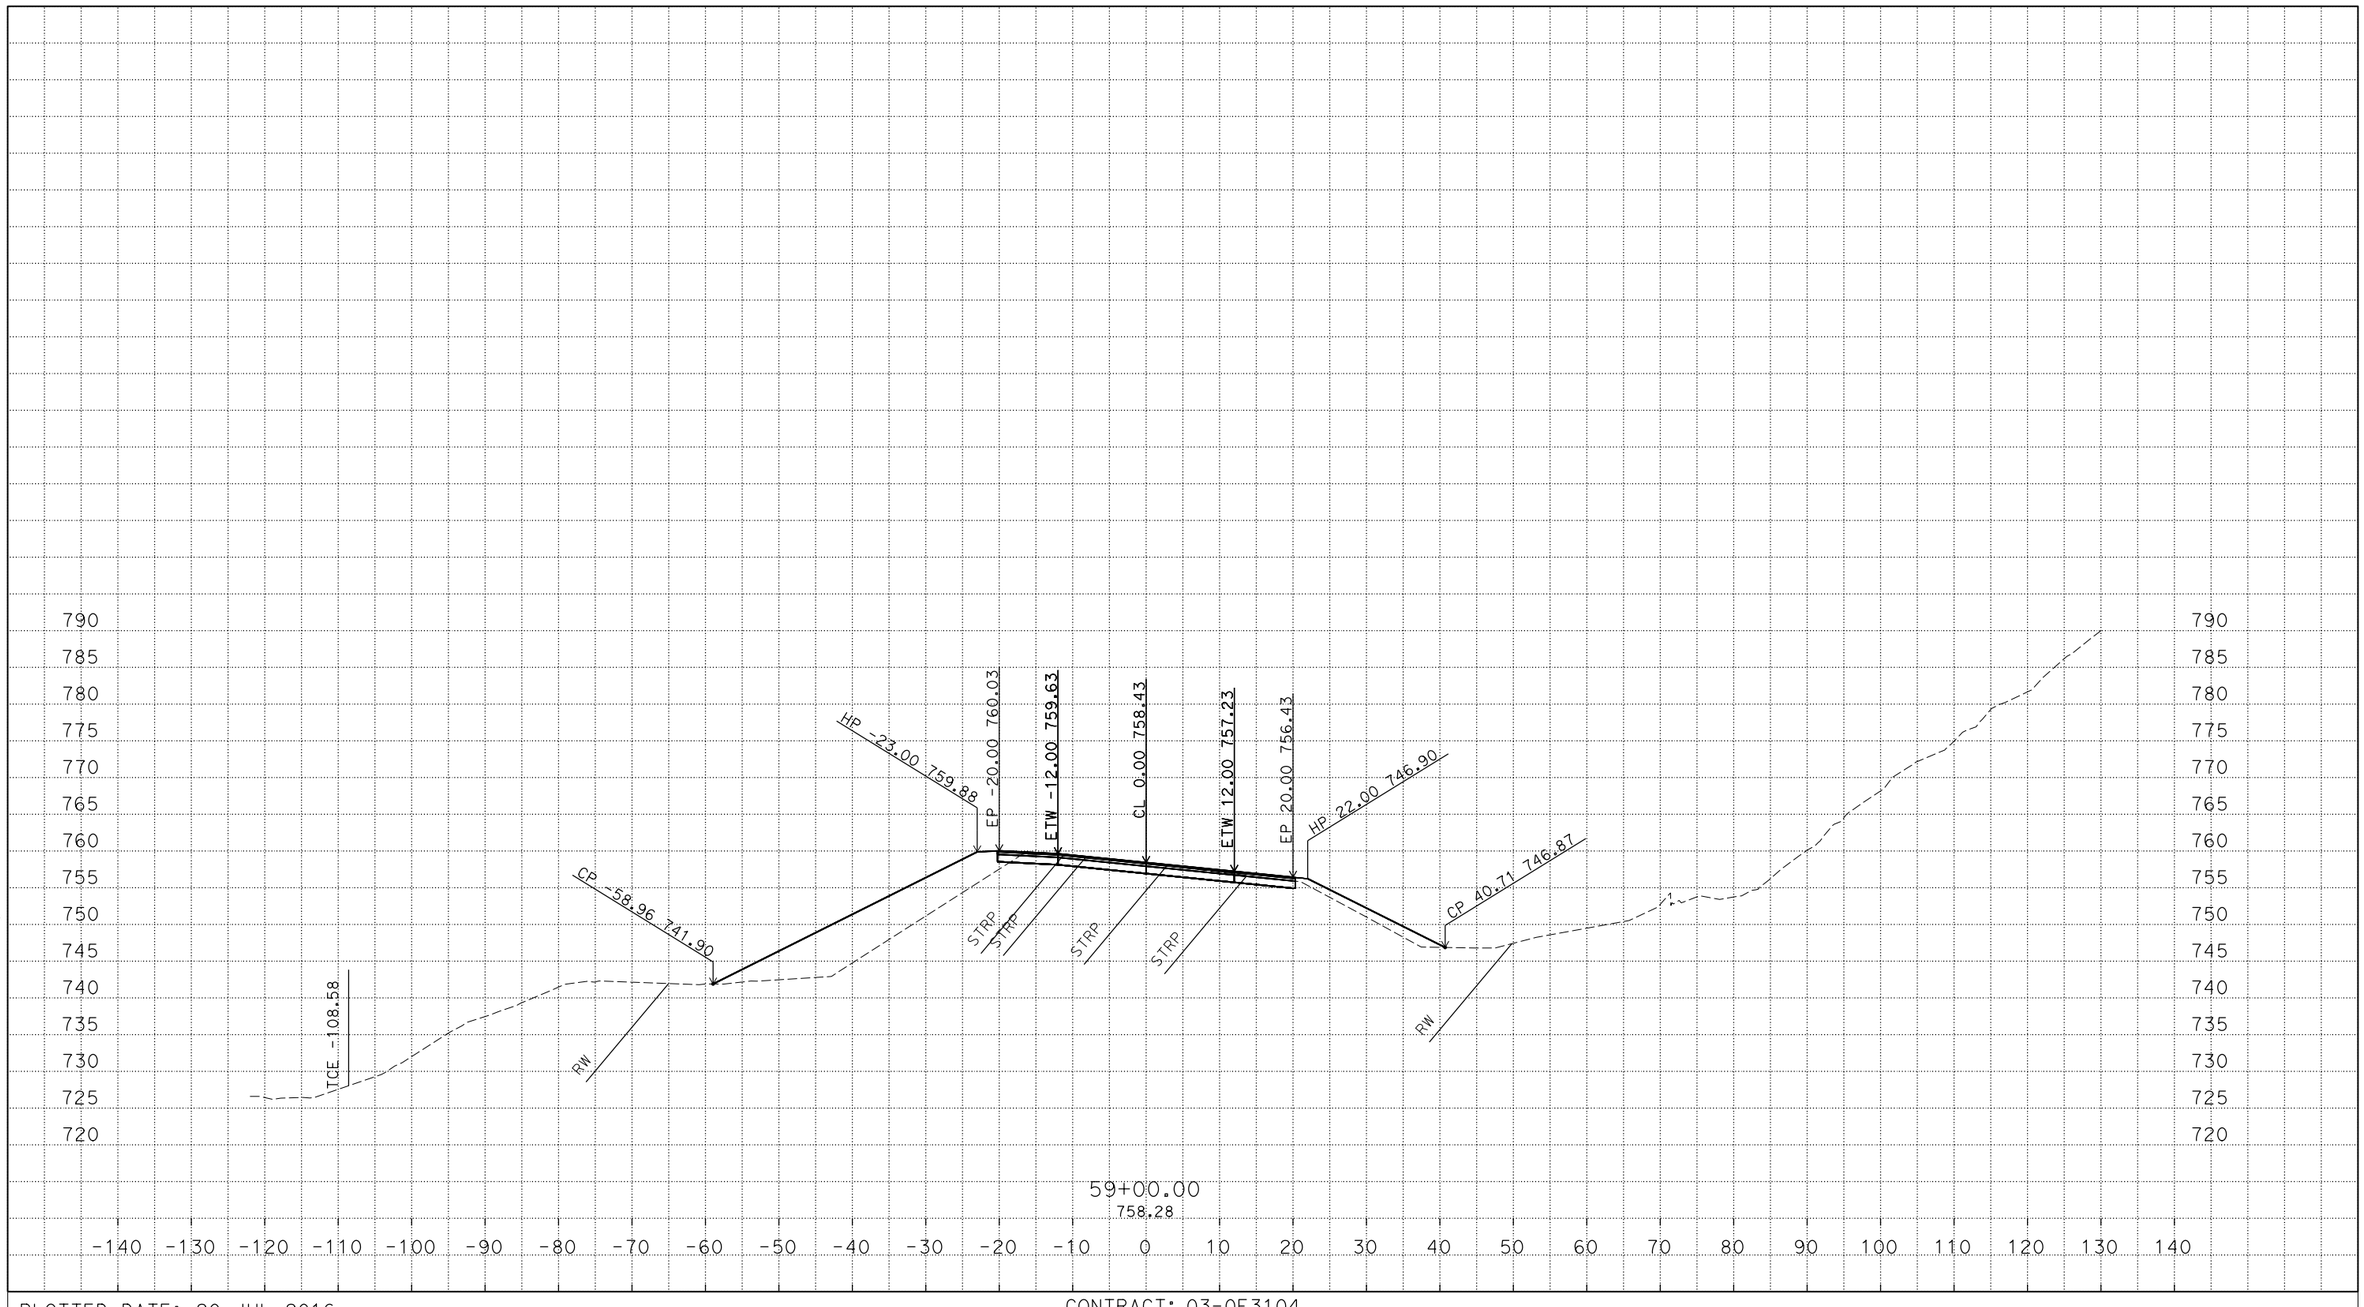

P:\proj3\03\0f310\design\c3d\xsec_qtys
XSections - CCN1-EAST_TEMP_X_C3D_DWG.dwg - 18-Jun-16 12:16 PM

PLOTTED DATE: 20-JUL-2016

SCALE: 1"=10' Horiz.
1"=10' Vert.

CREATED BY: S135264

CONTRACT: 03-0F3104

DIST/CO/RTE/PM:03/ED/49/23.7/24.4

PROJECT ID: 0300000078

"CCN1" LINE - EAST
CROSS SECTIONS
32 OF 38

FOR EARTHWORK DEVELOPMENT ONLY

All Dimensions are U.S. Survey Feet

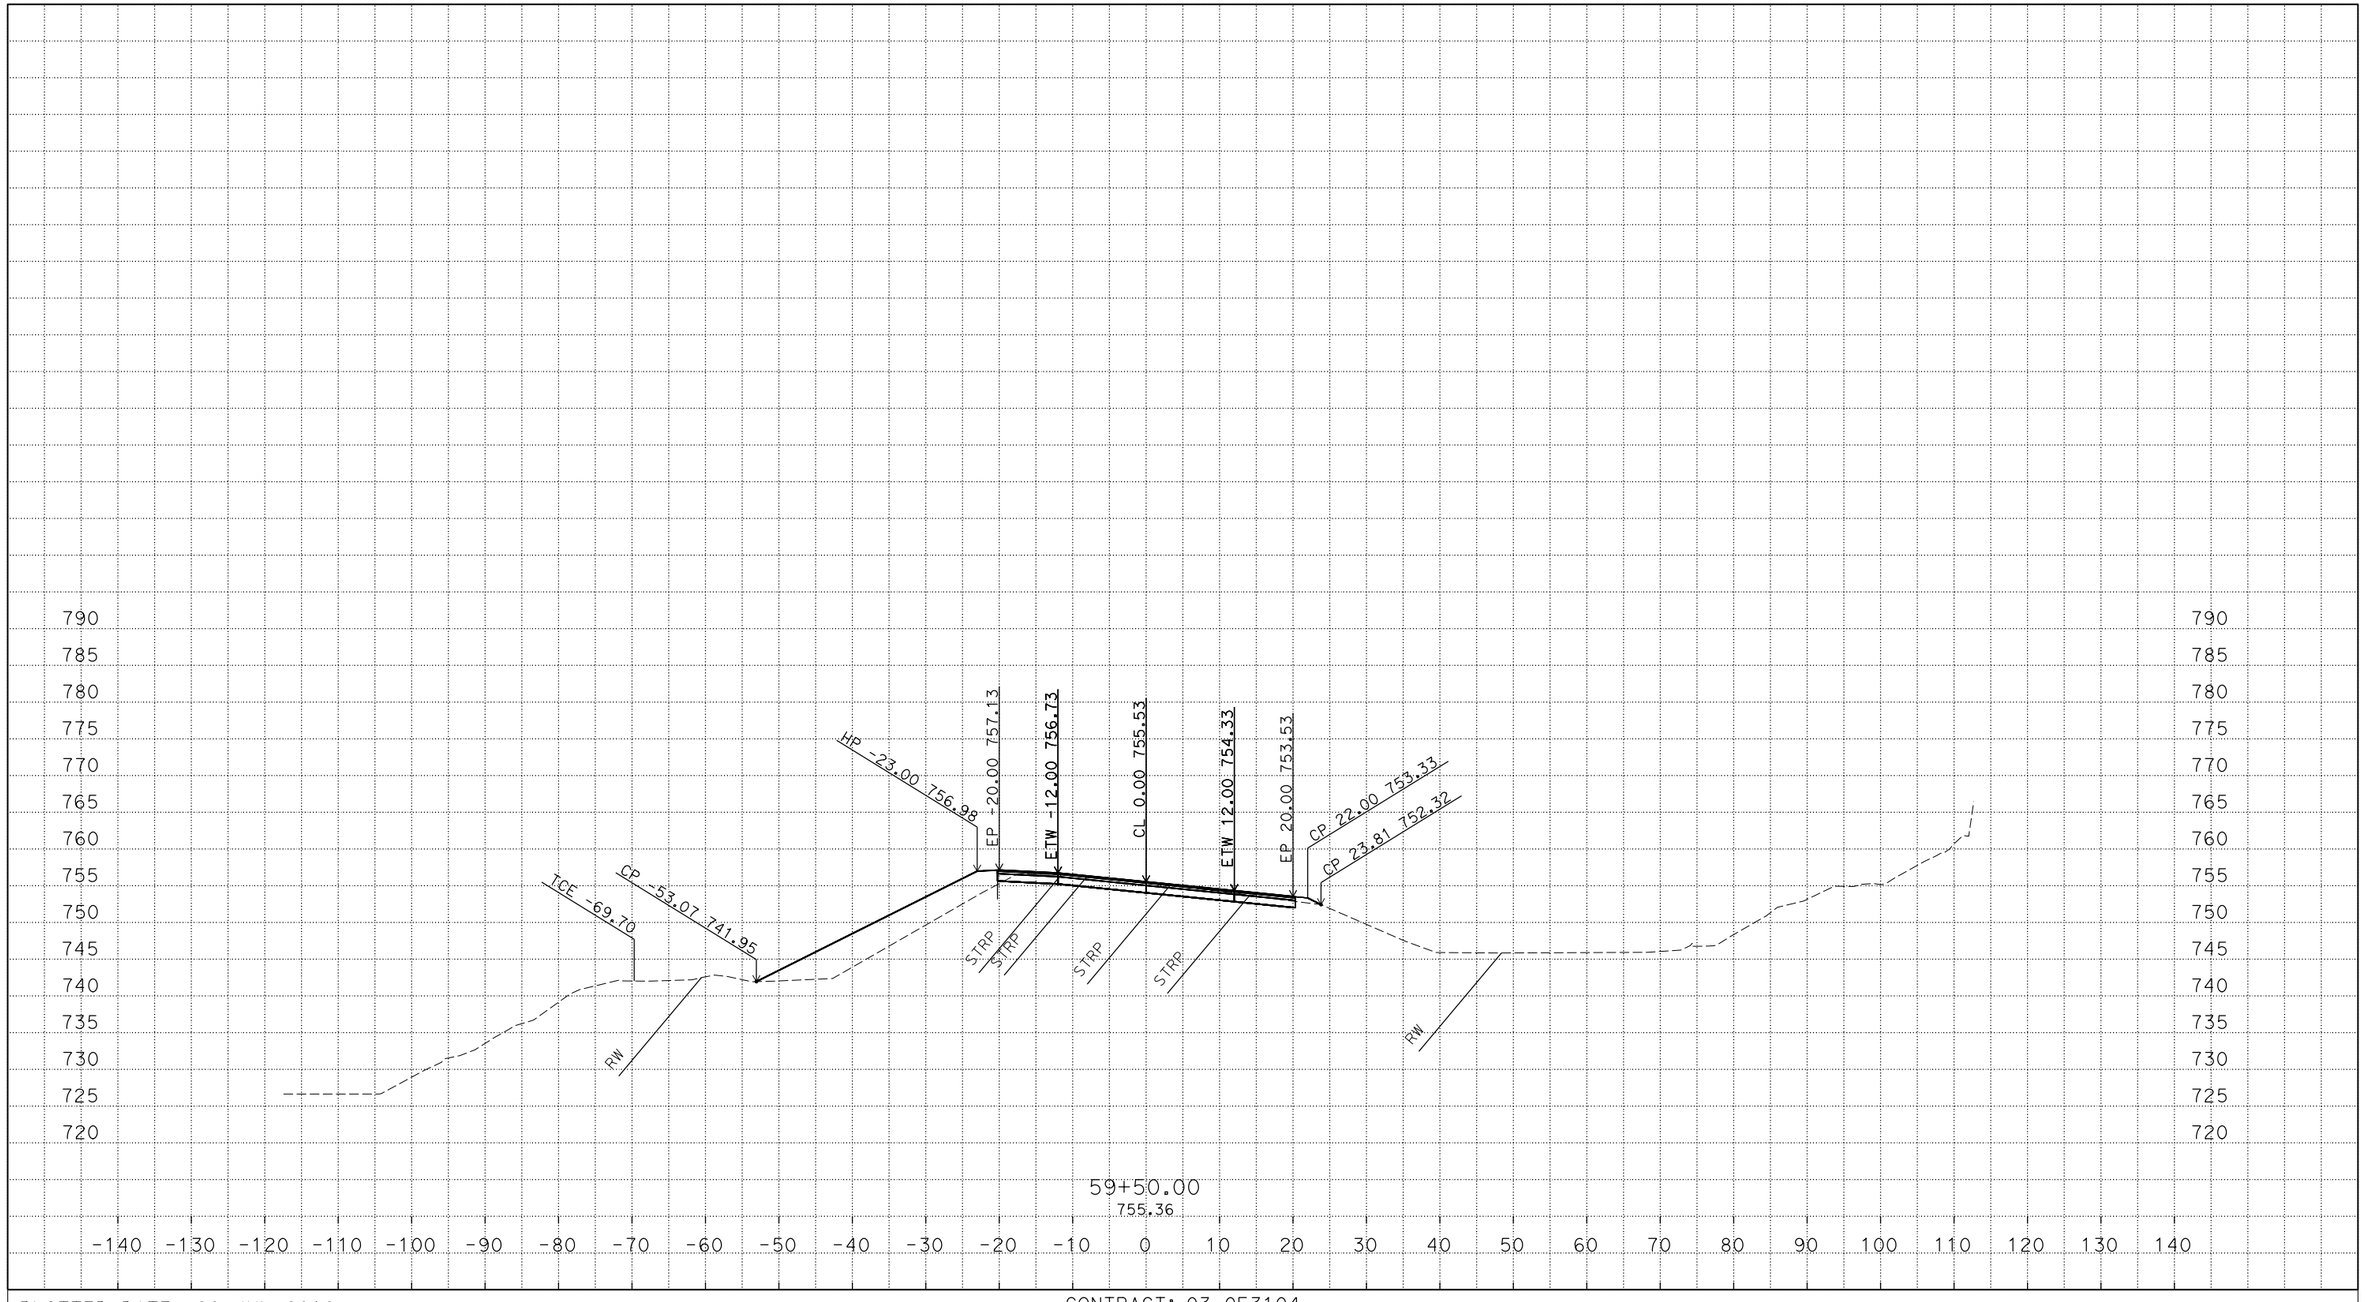

P:\proj3\03\0f310\design\c3d\xsec_qtys
XSections - CCN1-EAST_TEMP_X_C3D_DWG.dwg - 18-Jun-16 12:16 PM

PLOTTED DATE: 20-JUL-2016

SCALE: 1"=10' Horiz.
1"=10' Vert.

CREATED BY: S135264

CONTRACT: 03-0F3104

DIST/CO/RTE/PM:03/ED/49/23.7/24.4

PROJECT ID: 0300000078

"CCN1" LINE - EAST
CROSS SECTIONS
33 OF 38

FOR EARTHWORK DEVELOPMENT ONLY

All Dimensions are U.S. Survey Feet

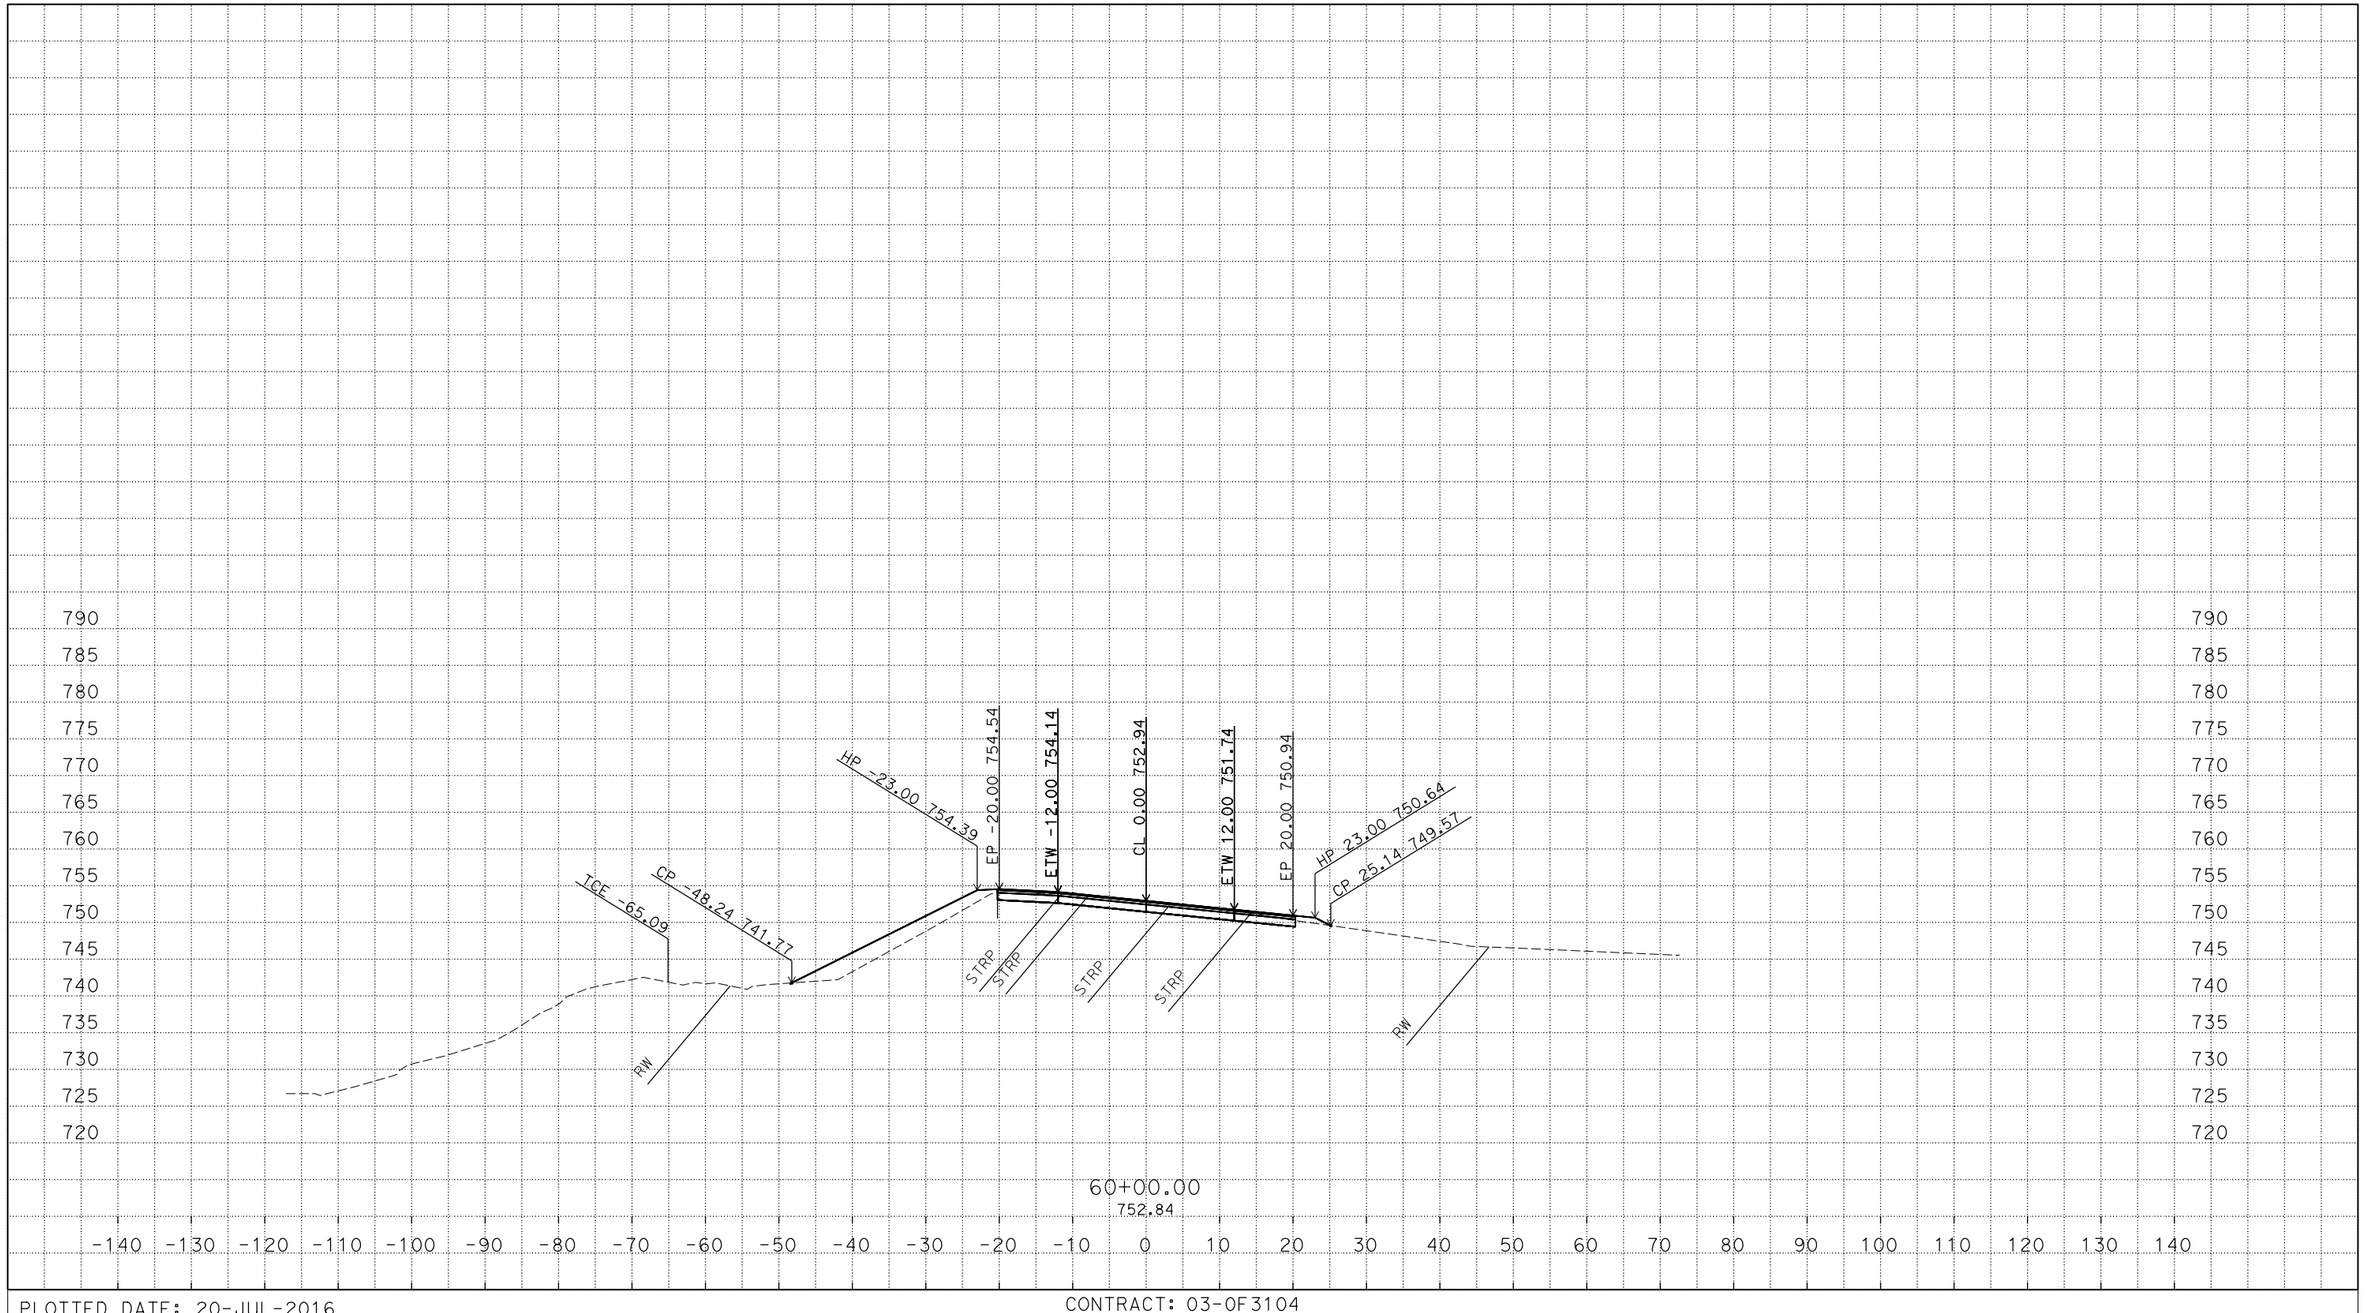

P:\proj3\03\0f310\design\c3d\xsec_qtys
XSections - CCN1-EAST_TEMP_X_C3D_DWG.dwg - 18-Jun-16 12:16 PM

PLOTTED DATE: 20-JUL-2016

SCALE: 1"=10' Horiz.
1"=10' Vert.

CREATED BY: S135264

CONTRACT: 03-0F3104

DIST/CO/RTE/PM:03/ED/49/23.7/24.4

PROJECT ID: 0300000078

"CCN1" LINE - EAST
CROSS SECTIONS
34 OF 38

FOR EARTHWORK DEVELOPMENT ONLY

All Dimensions are U.S. Survey Feet

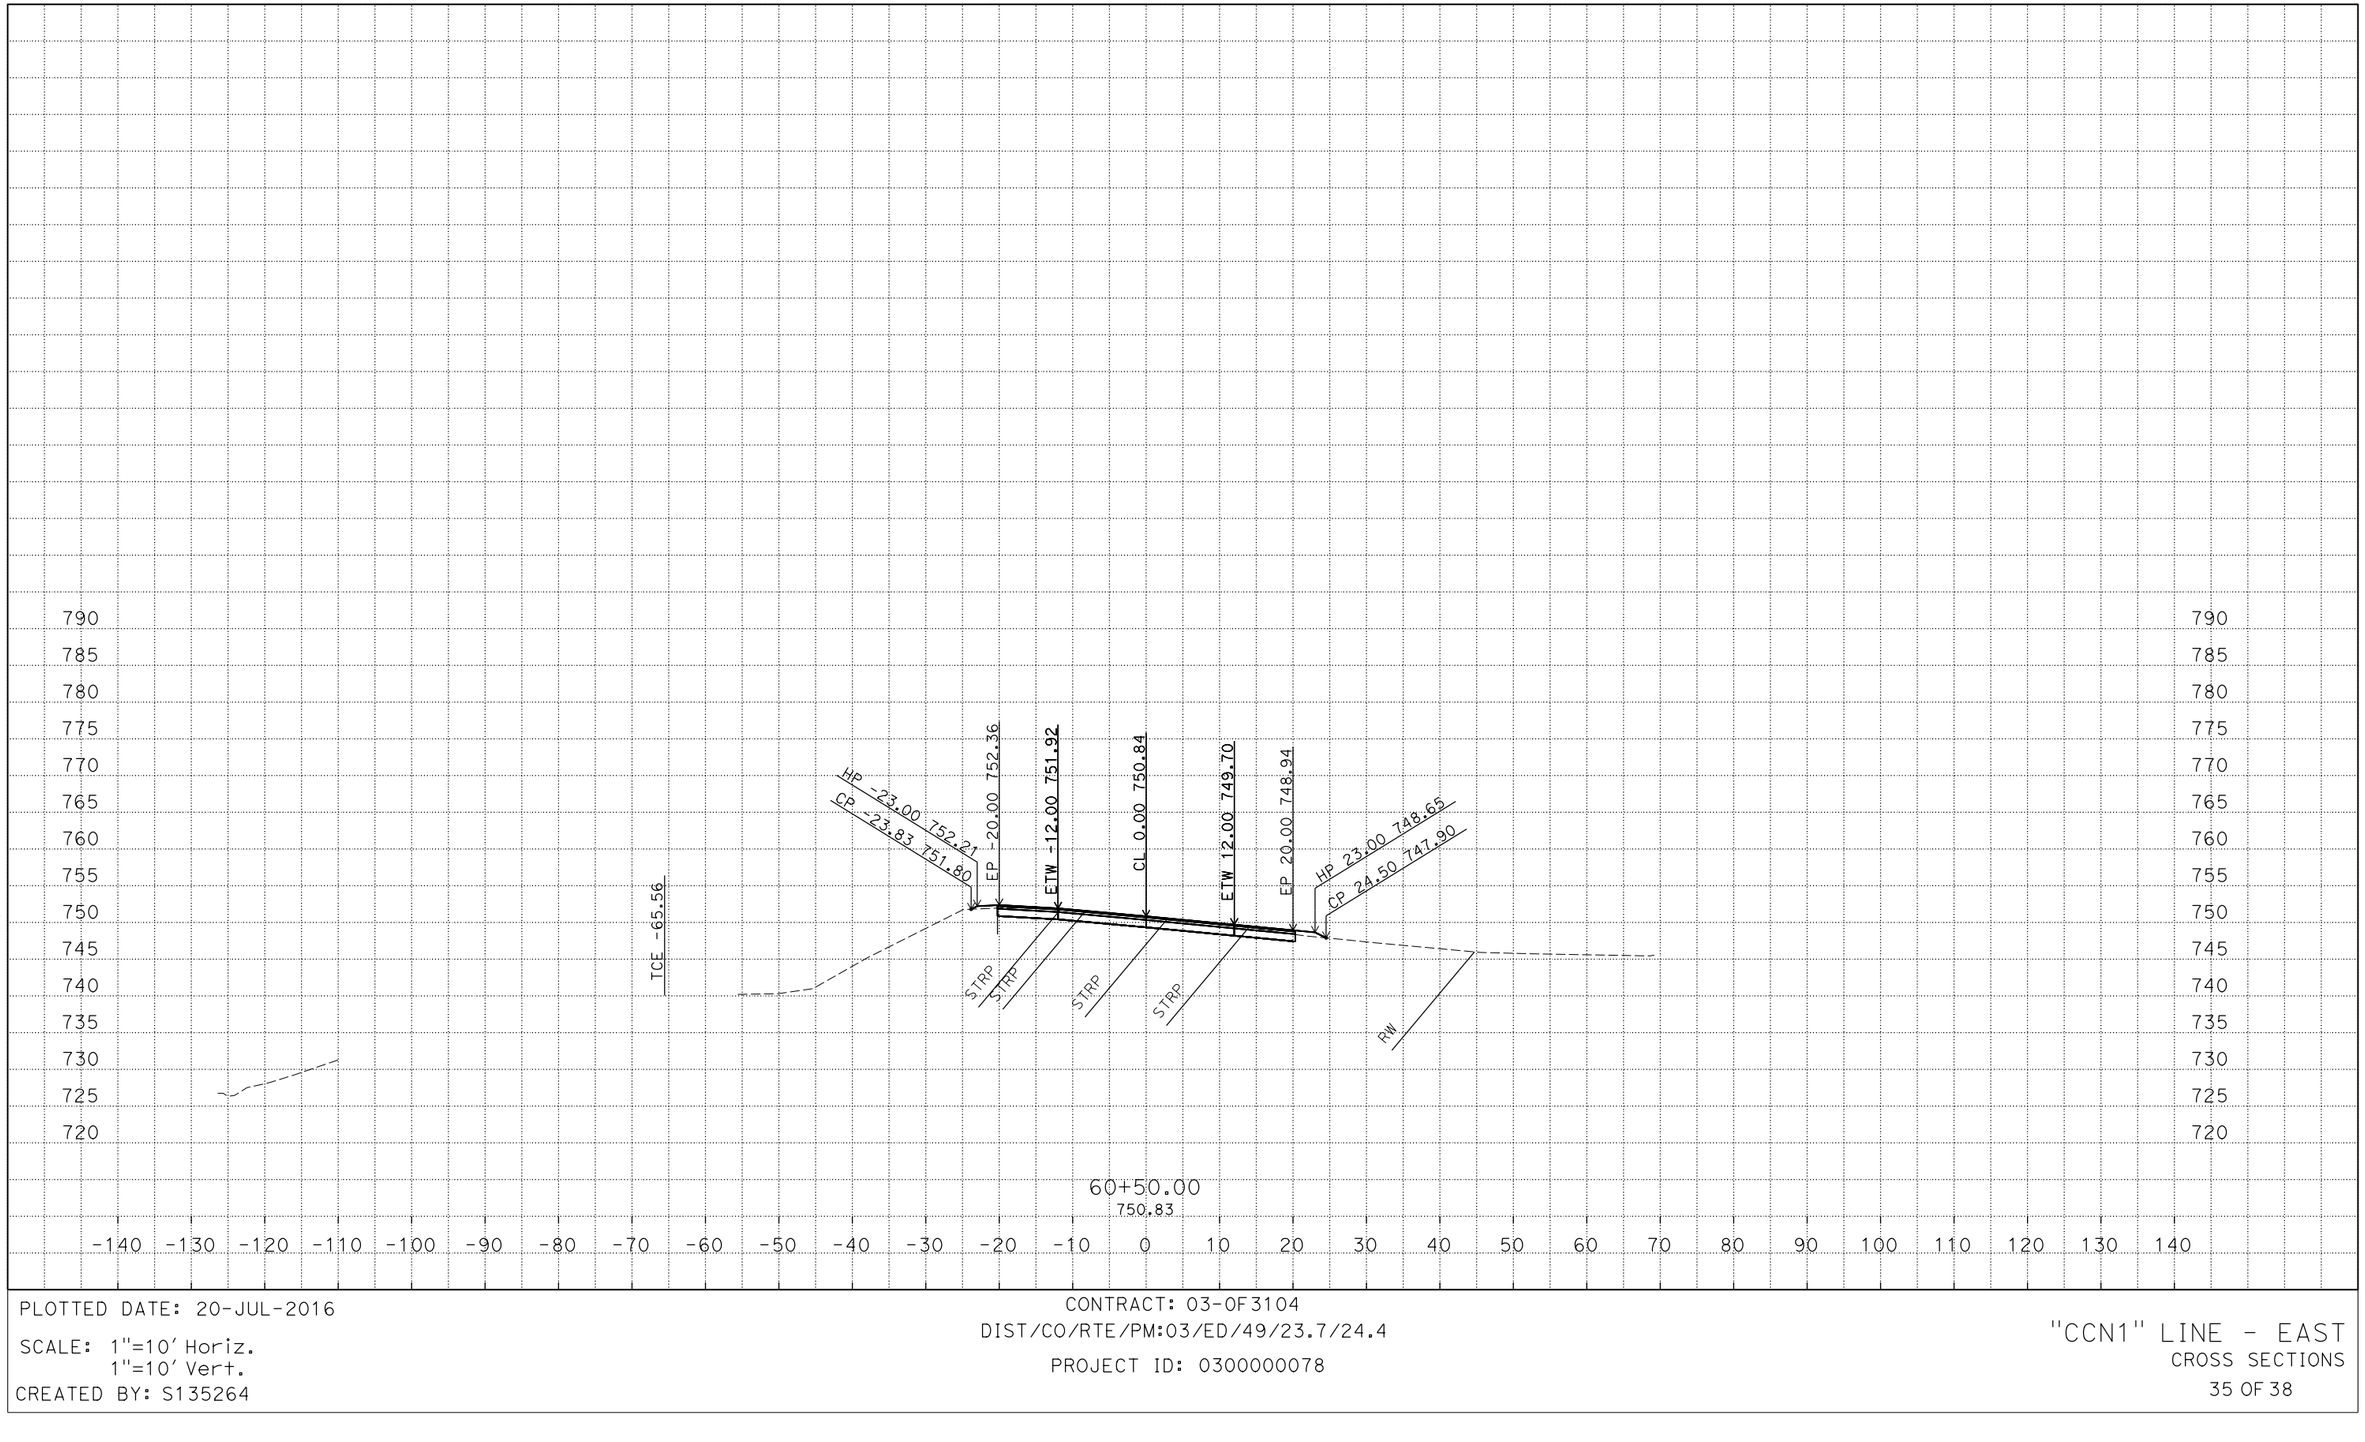

P:\proj3\03\0f310\design\c3d\xsec_qtys
XSections - CCN1-EAST_TEMP_X_C3D_DWG.dwg - 18-Jun-16 12:16 PM

PLOTTED DATE: 20-JUL-2016

SCALE: 1"=10' Horiz.
1"=10' Vert.

CREATED BY: S135264

CONTRACT: 03-0F3104

DIST/CO/RTE/PM:03/ED/49/23.7/24.4

PROJECT ID: 0300000078

"CCN1" LINE - EAST
CROSS SECTIONS
35 OF 38

FOR EARTHWORK DEVELOPMENT ONLY

All Dimensions are U.S. Survey Feet

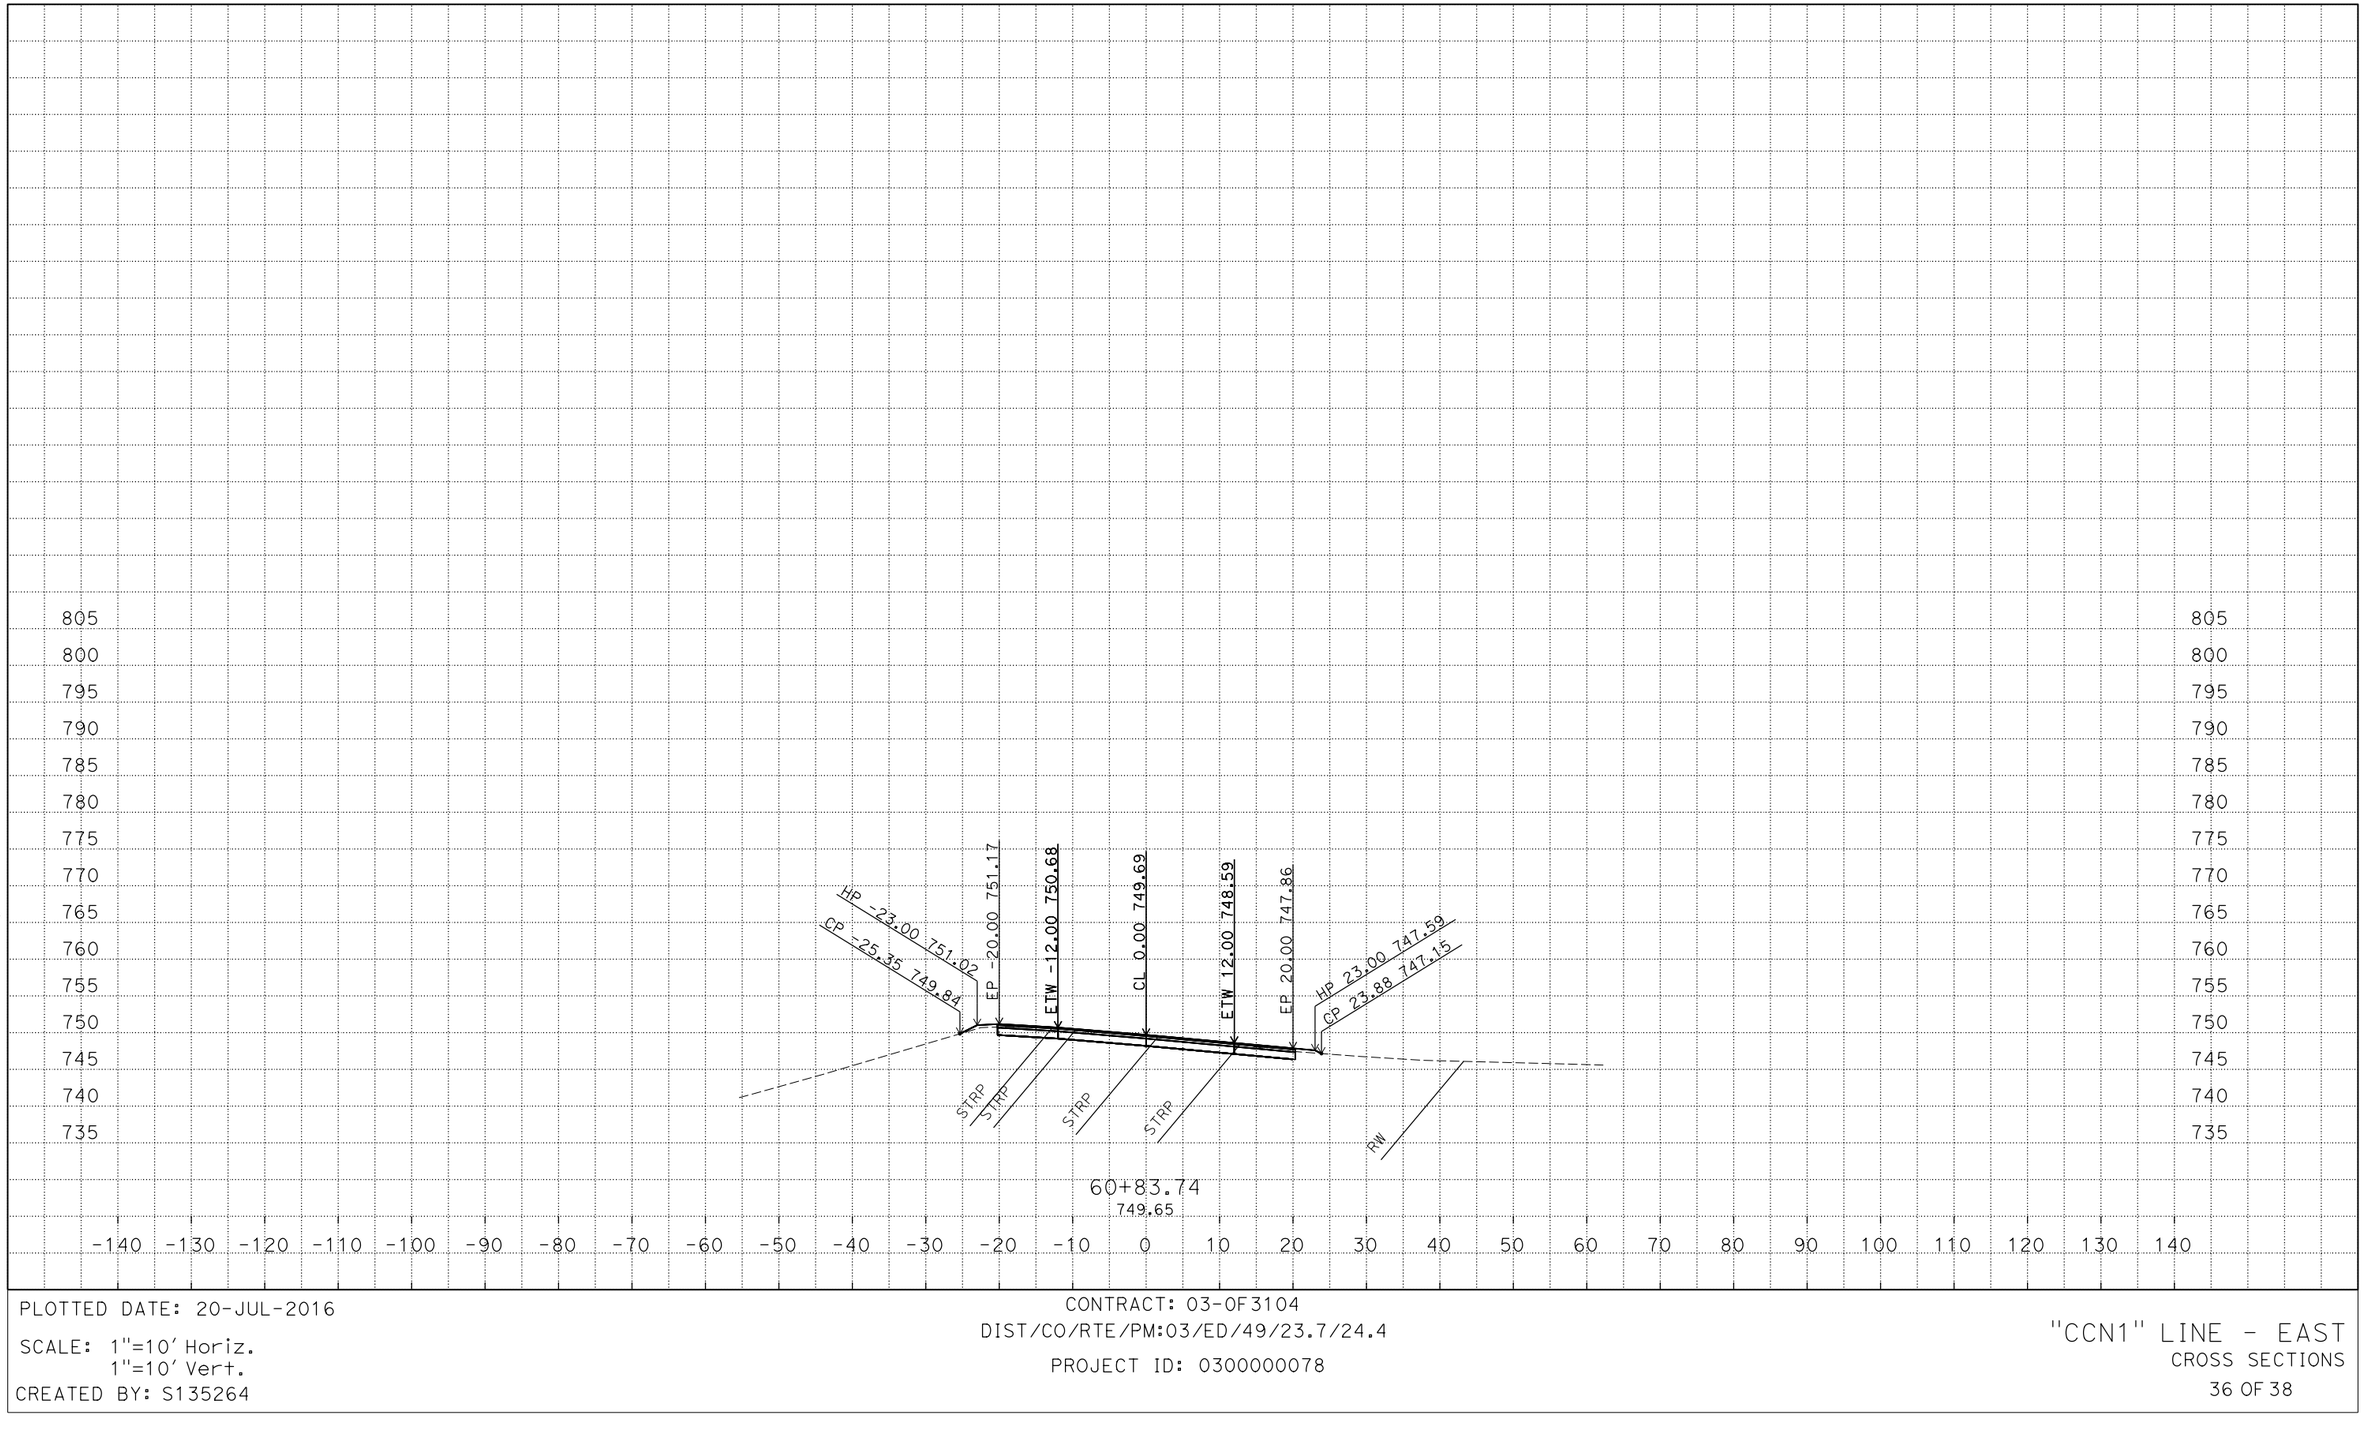

P:\proj3\03\0f310\design\c3d\xsec_qtys
XSections - CCN1-EAST_TEMP_X_C3D_DWG.dwg - 18-Jun-16 12:16 PM

PLOTTED DATE: 20-JUL-2016

SCALE: 1"=10' Horiz.
1"=10' Vert.

CREATED BY: S135264

CONTRACT: 03-0F3104

DIST/CO/RTE/PM:03/ED/49/23.7/24.4

PROJECT ID: 0300000078

"CCN1" LINE - EAST
CROSS SECTIONS
36 OF 38

FOR EARTHWORK DEVELOPMENT ONLY

All Dimensions are U.S. Survey Feet

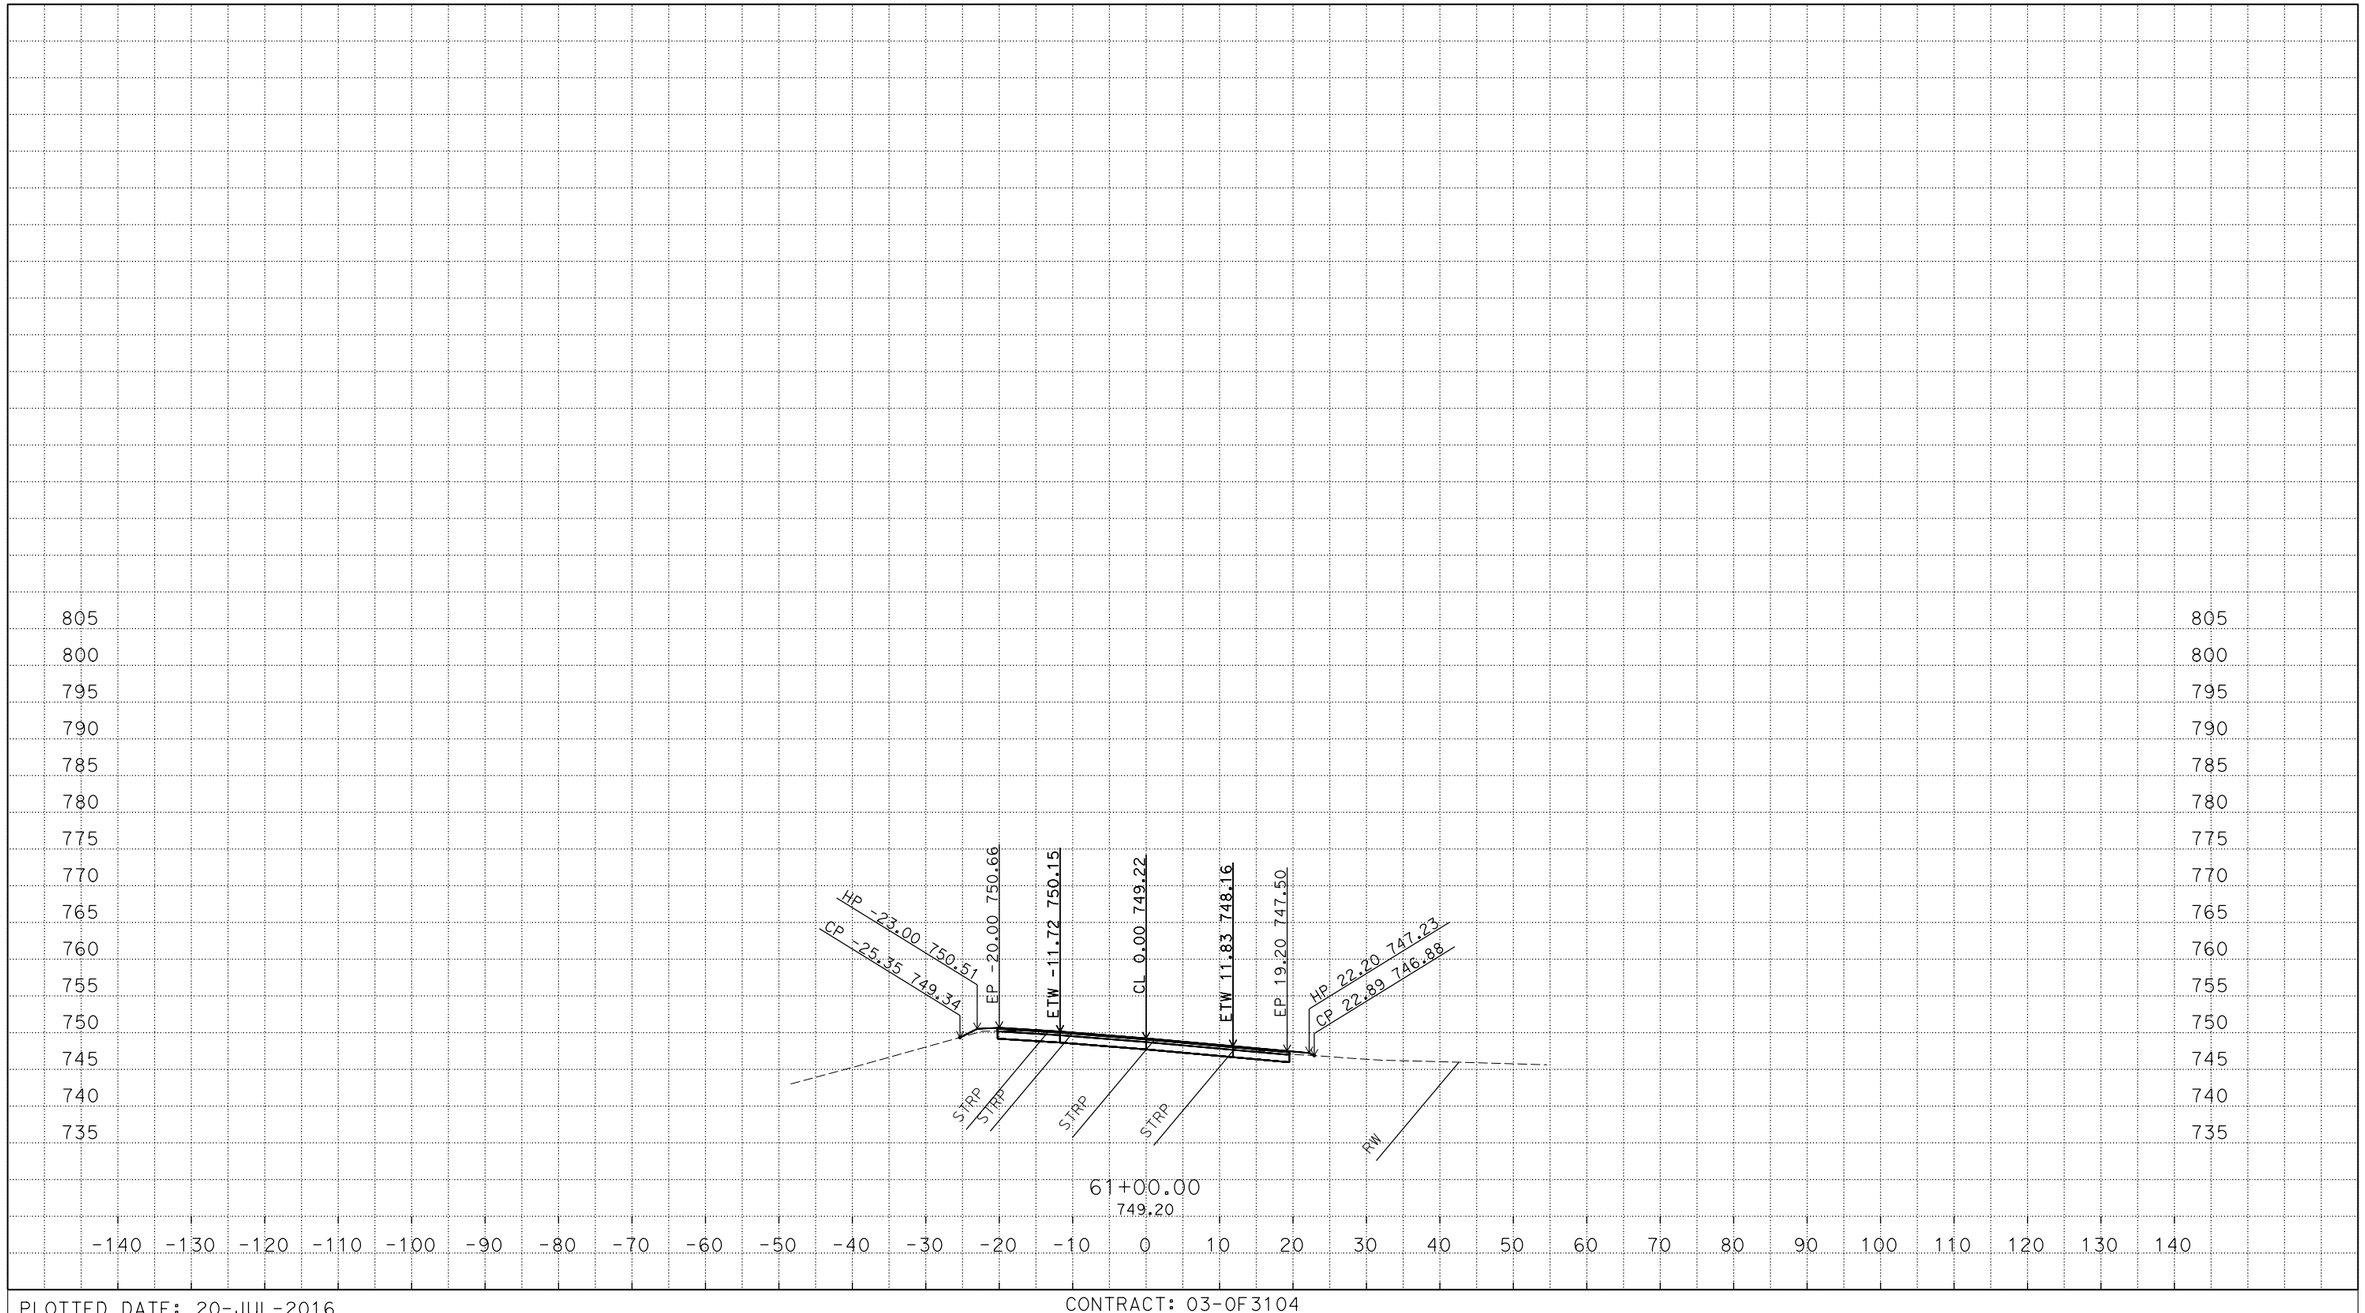

P:\proj3\03\0f310\design\c3d\xsec_qtys
XSections - CCN1-EAST_TEMP_X_C3D_DWG.dwg - 18-Jun-16 12:16 PM

PLOTTED DATE: 20-JUL-2016

SCALE: 1"=10' Horiz.
1"=10' Vert.

CREATED BY: S135264

CONTRACT: 03-0F3104

DIST/CO/RTE/PM:03/ED/49/23.7/24.4

PROJECT ID: 0300000078

"CCN1" LINE - EAST
CROSS SECTIONS
37 OF 38

FOR EARTHWORK DEVELOPMENT ONLY

All Dimensions are U.S. Survey Feet

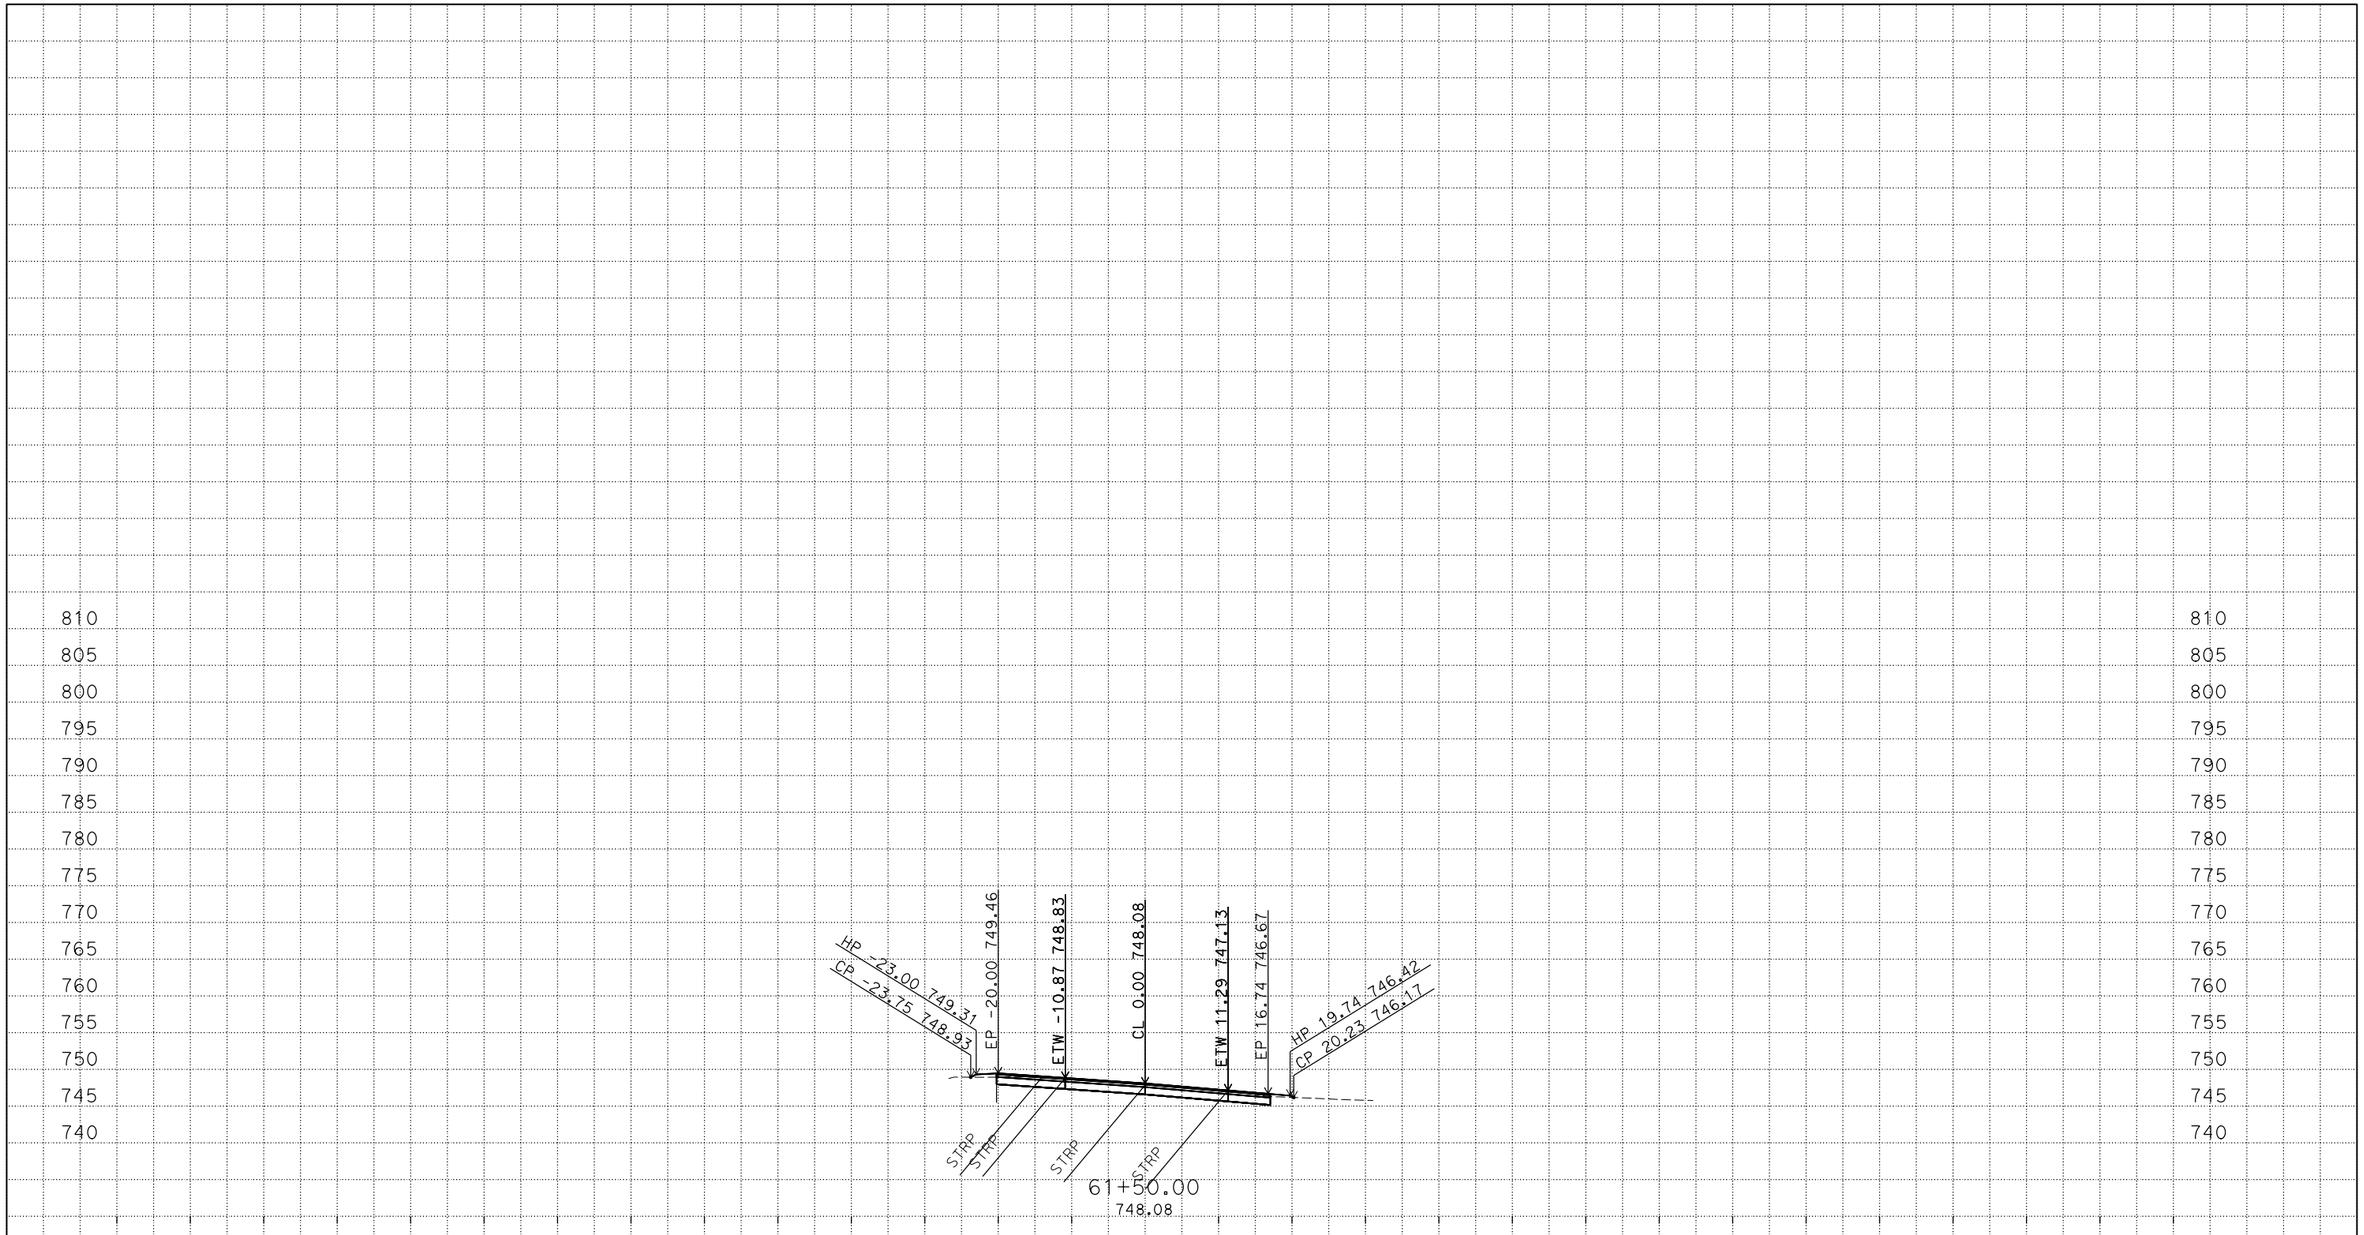

P:\proj3\03\0f310\design\c3d\xsec_qtys
XSections - CCN1-EAST_TEMP_X_C3D_DWG.dwg - 18-Jun-16 12:16 PM

PLOTTED DATE: 20-JUL-2016

SCALE: 1"=10' Horiz.
1"=10' Vert.

CREATED BY: S135264

CONTRACT: 03-0F3104

DIST/CO/RTE/PM:03/ED/49/23.7/24.4

PROJECT ID: 0300000078

"CCN1" LINE - EAST
CROSS SECTIONS
38 OF 38

FOR EARTHWORK DEVELOPMENT ONLY

All Dimensions are U.S. Survey Feet

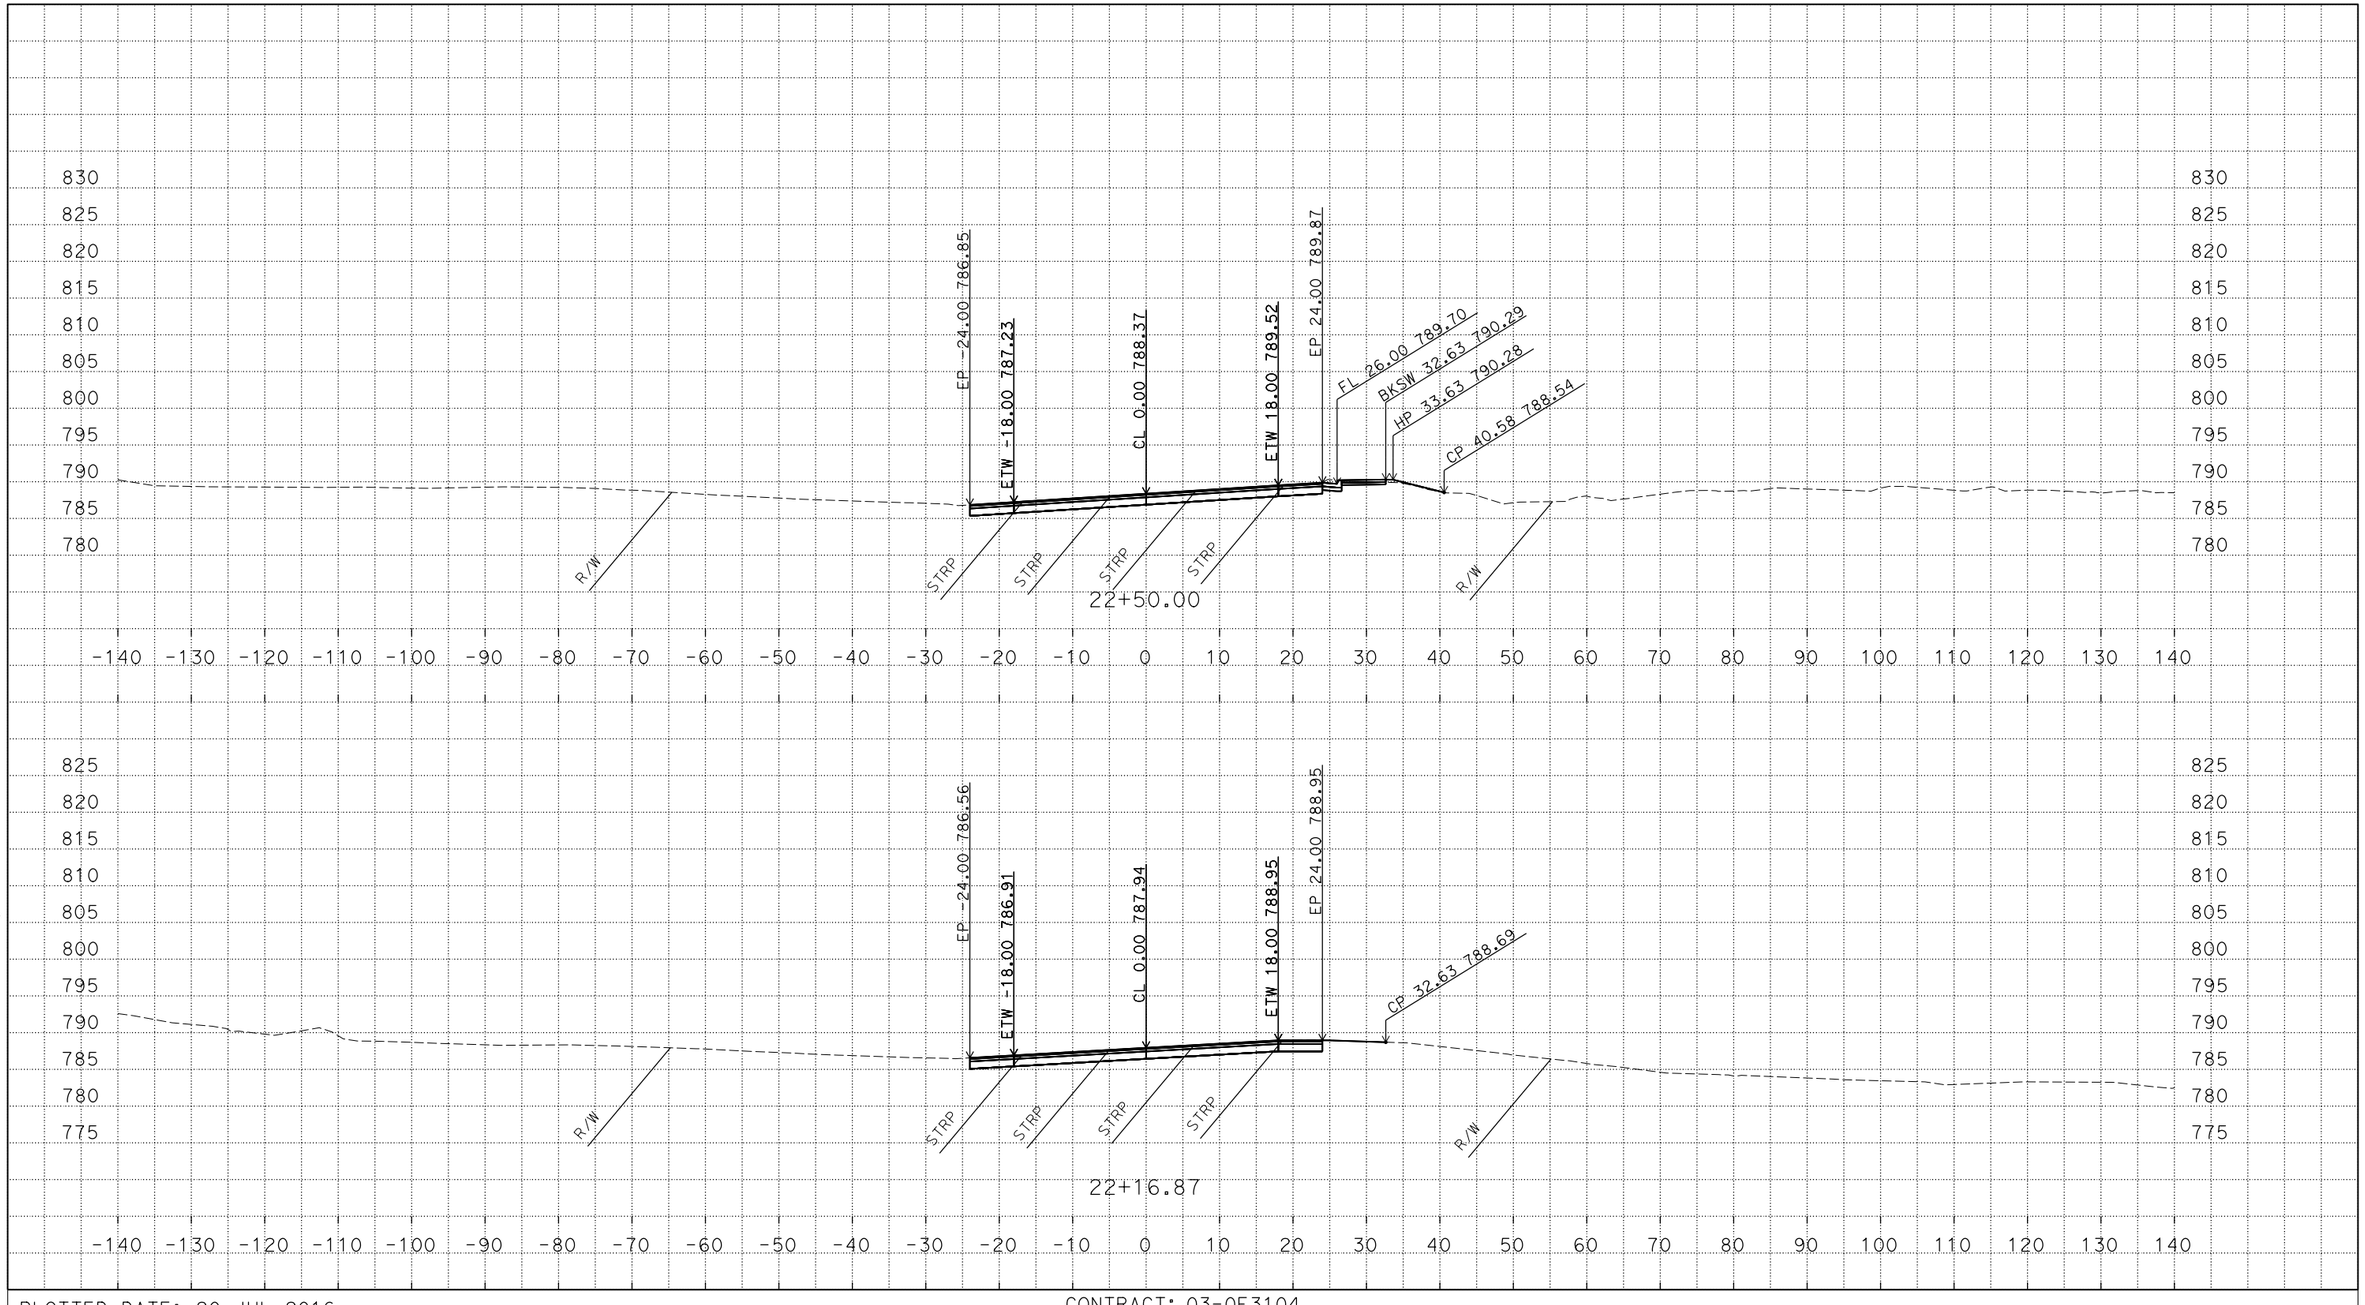

P:\proj3\03\0f310\design\c3d\xsec_qtys
XSections - CCN1-EAST_TEMP_X_C3D_DWG.dwg - 18-Jun-16 12:16 PM

PLOTTED DATE: 20-JUL-2016

SCALE: 1"=10' Horiz.
1"=10' Vert.

CREATED BY: S135264

CONTRACT: 03-0F3104

DIST/CO/RTE/PM:03/ED/49/23.7/24.4

PROJECT ID: 0300000078

"CCN1" LINE - WEST
CROSS SECTIONS
1 OF 33

FOR EARTHWORK DEVELOPMENT ONLY

All Dimensions are U.S. Survey Feet

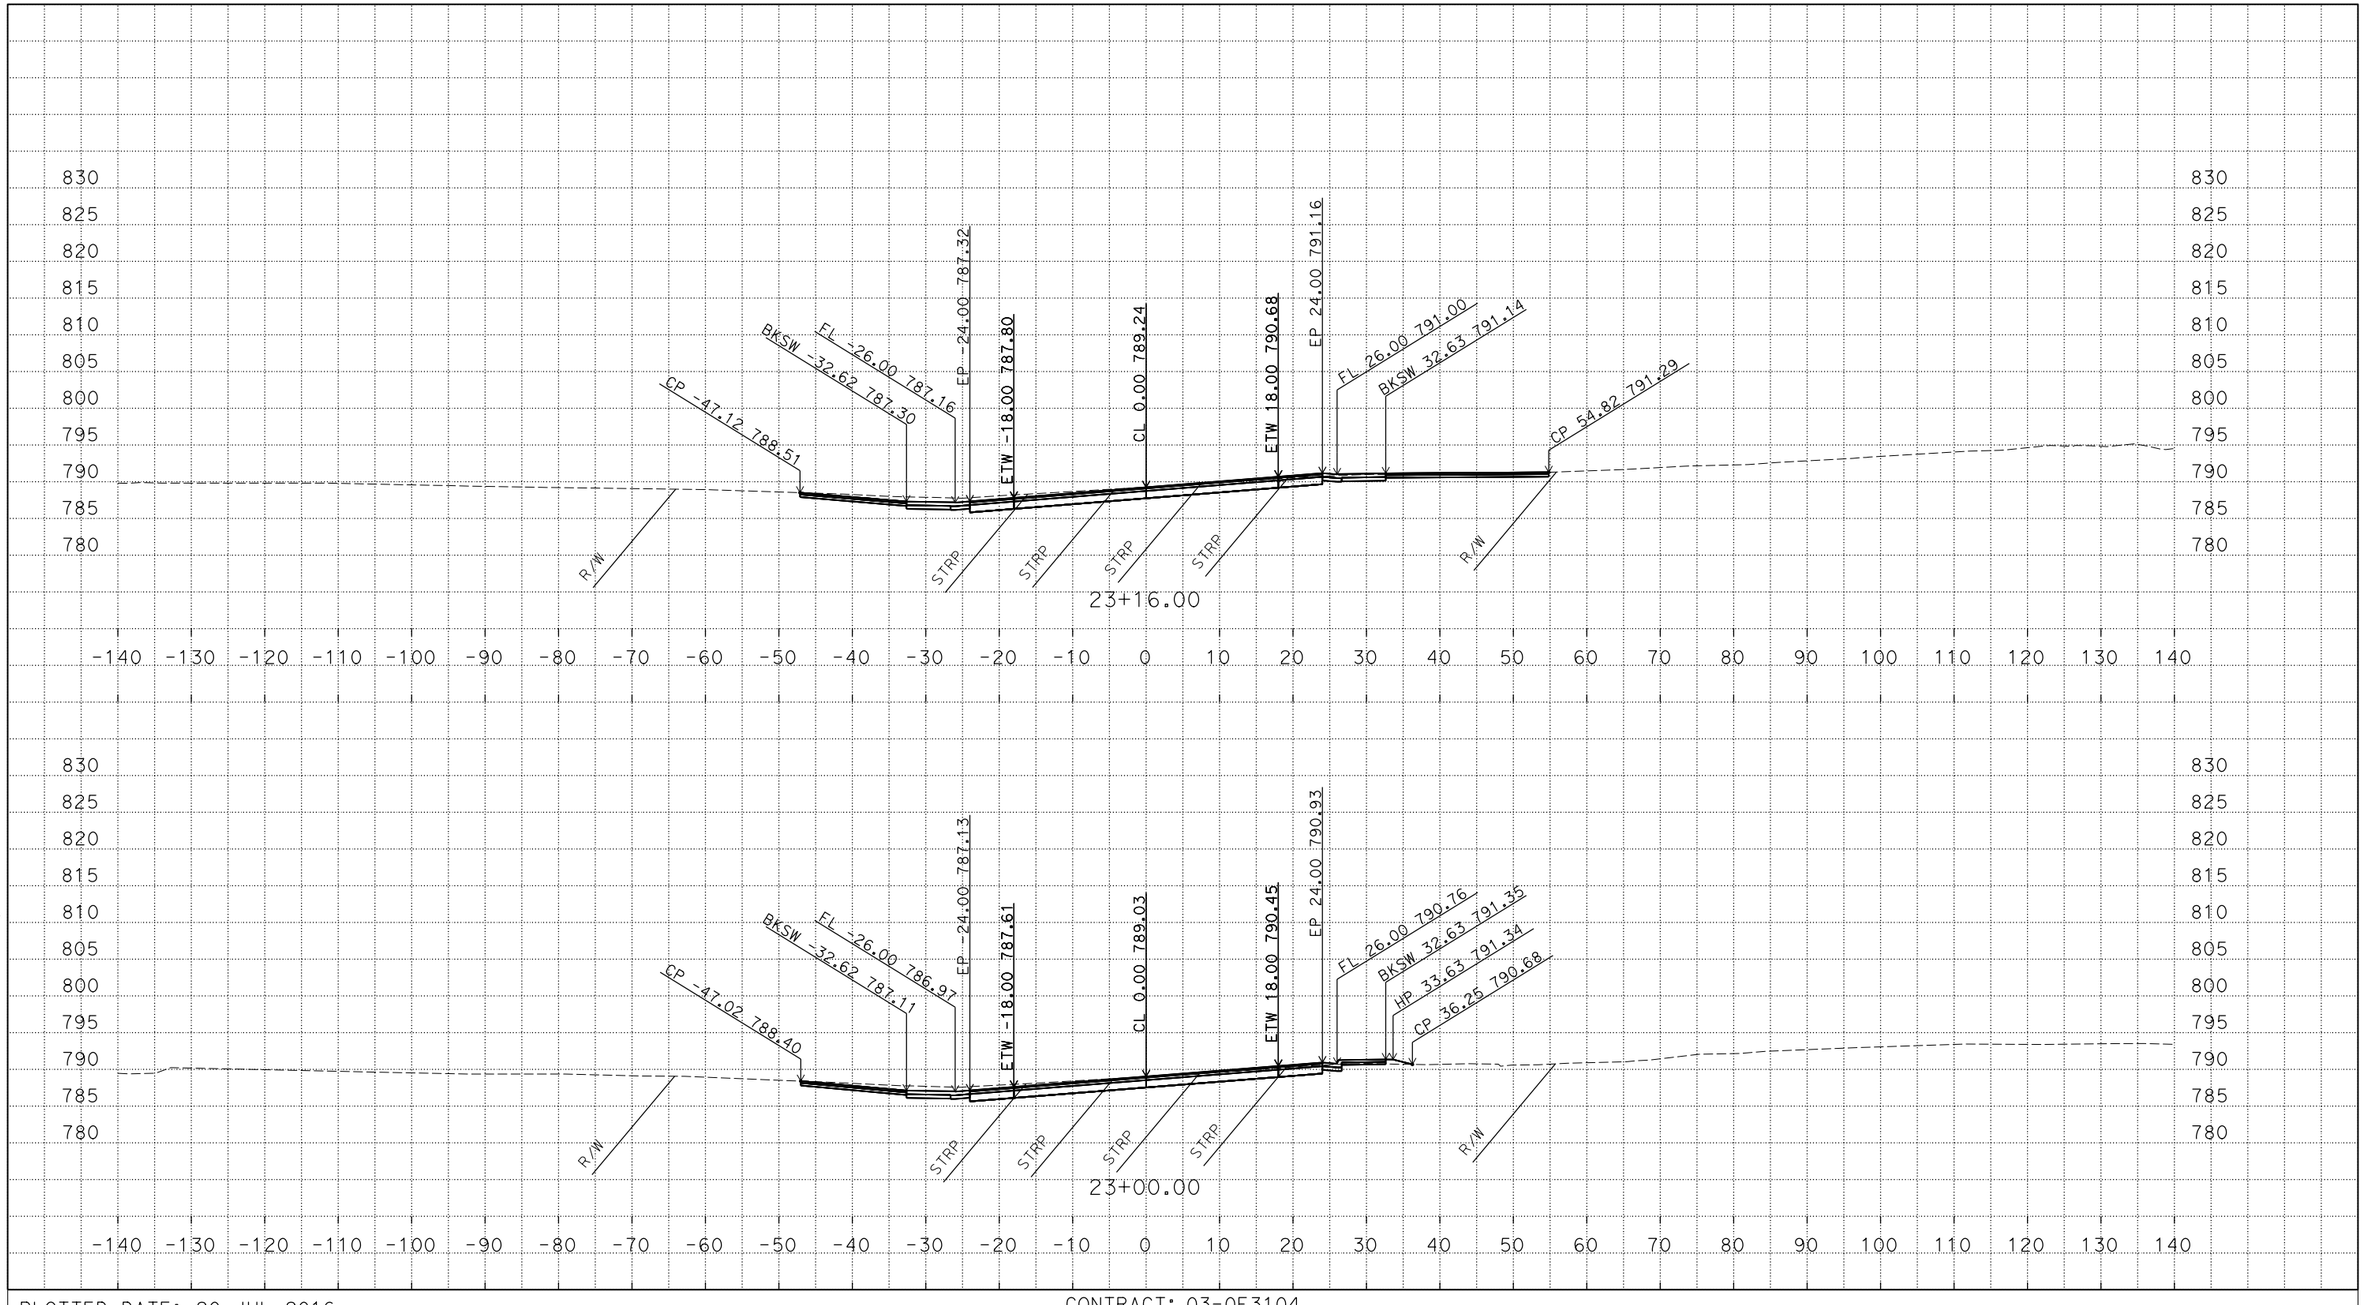

P:\proj3\03\0f310\design\c3d\xsec_qtys
XSections - CCN1-EAST_TEMP_X_C3D_DWG.dwg - 18-Jun-16 12:16 PM

PLOTTED DATE: 20-JUL-2016

SCALE: 1"=10' Horiz.
1"=10' Vert.

CREATED BY: S135264

CONTRACT: 03-0F3104

DIST/CO/RTE/PM:03/ED/49/23.7/24.4

PROJECT ID: 0300000078

"CCN1" LINE - WEST
CROSS SECTIONS
2 OF 33

FOR EARTHWORK DEVELOPMENT ONLY

All Dimensions are U.S. Survey Feet

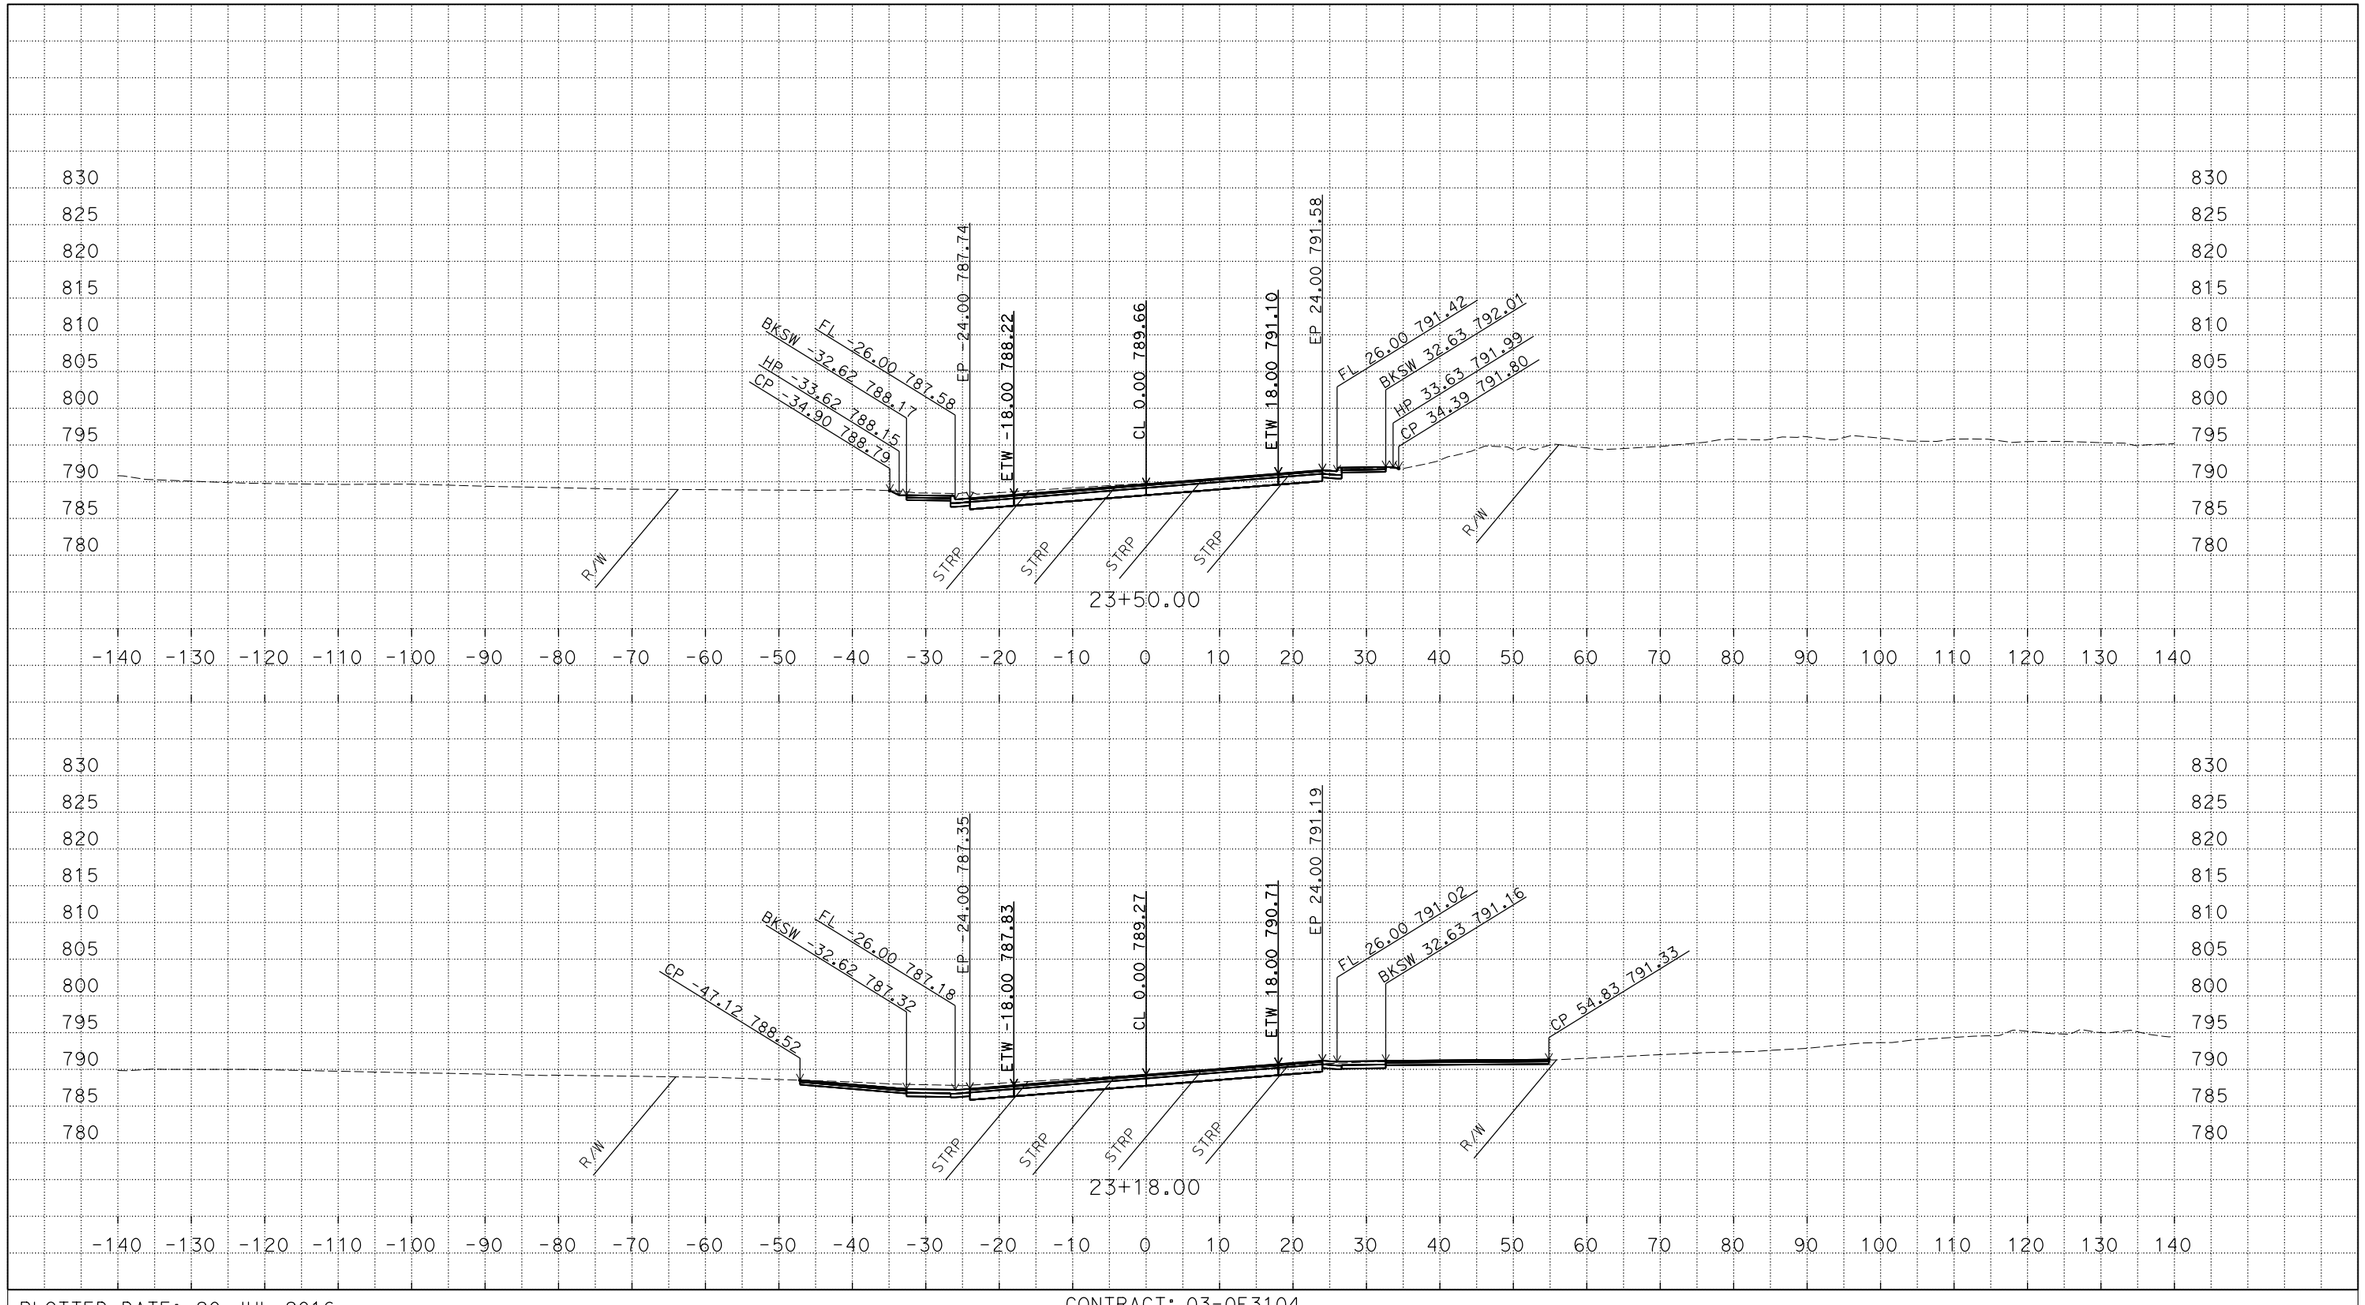

P:\proj3\03\0f310\design\c3d\xsec_qtys
XSections - CCN1-EAST_TEMP_X_C3D_DWG.dwg - 18-Jun-16 12:16 PM

PLOTTED DATE: 20-JUL-2016

SCALE: 1"=10' Horiz.
1"=10' Vert.

CREATED BY: S135264

CONTRACT: 03-0F3104

DIST/CO/RTE/PM:03/ED/49/23.7/24.4

PROJECT ID: 0300000078

"CCN1" LINE - WEST
CROSS SECTIONS
3 OF 33

FOR EARTHWORK DEVELOPMENT ONLY

All Dimensions are U.S. Survey Feet

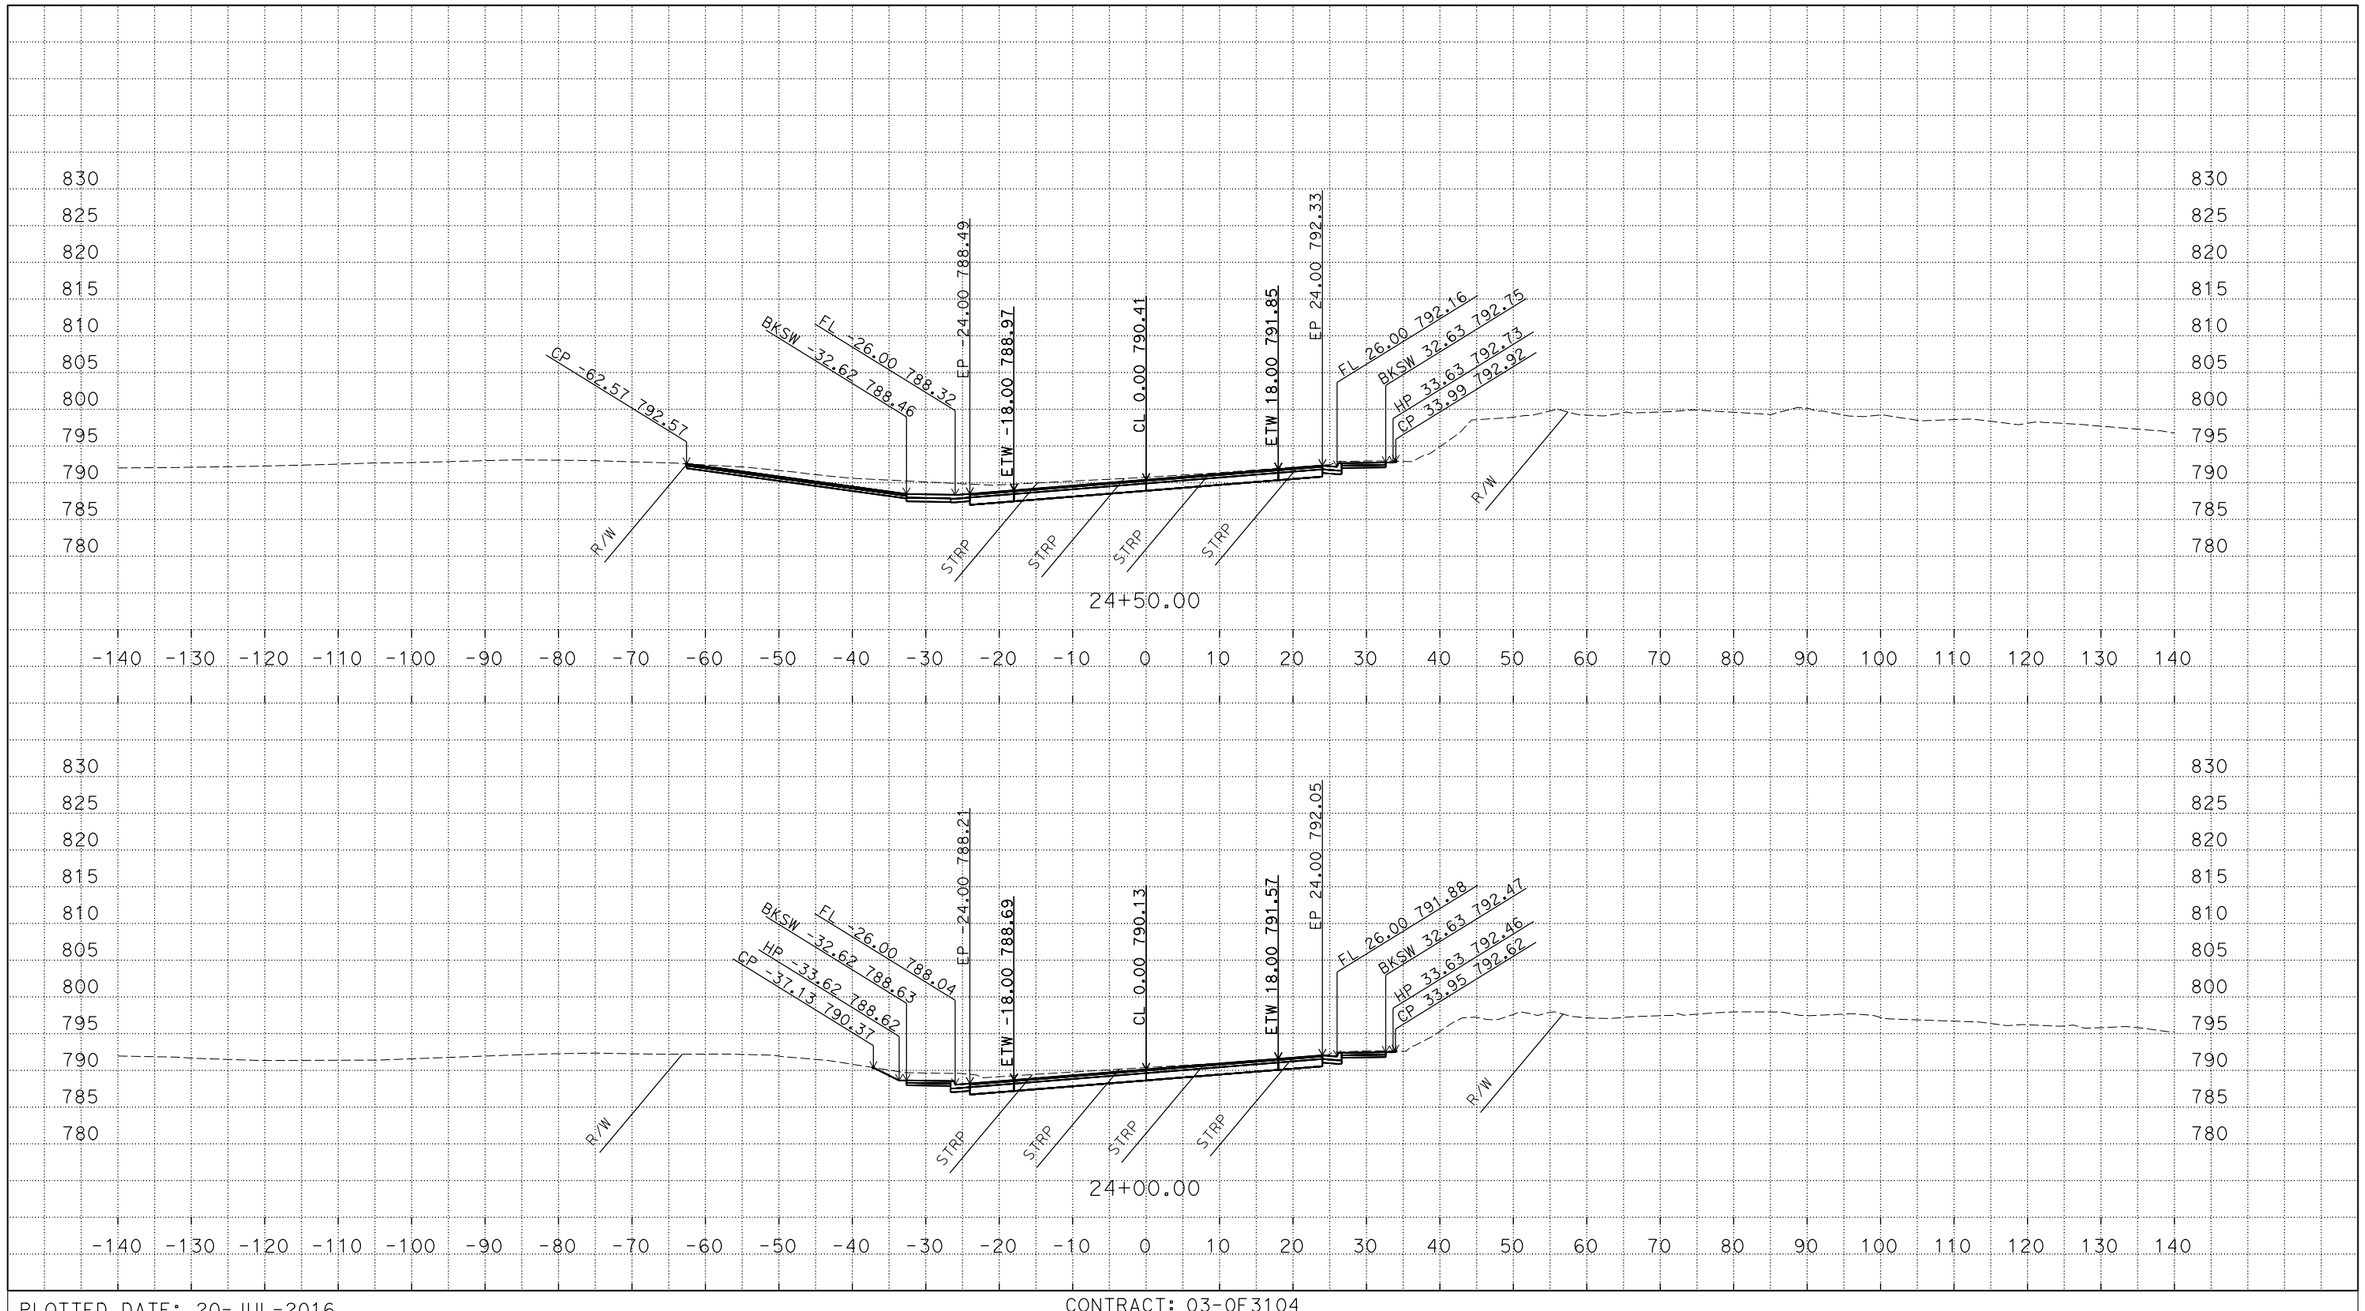

P:\proj3\03\0f310\design\c3d\xsec_qtys
XSections - CCN1-EAST_TEMP_X_C3D_DWG.dwg - 18-Jun-16 12:16 PM

PLOTTED DATE: 20-JUL-2016

SCALE: 1"=10' Horiz.
1"=10' Vert.

CREATED BY: S135264

CONTRACT: 03-0F3104

DIST/CO/RTE/PM:03/ED/49/23.7/24.4

PROJECT ID: 0300000078

"CCN1" LINE - WEST
CROSS SECTIONS
4 OF 33

FOR EARTHWORK DEVELOPMENT ONLY

All Dimensions are U.S. Survey Feet

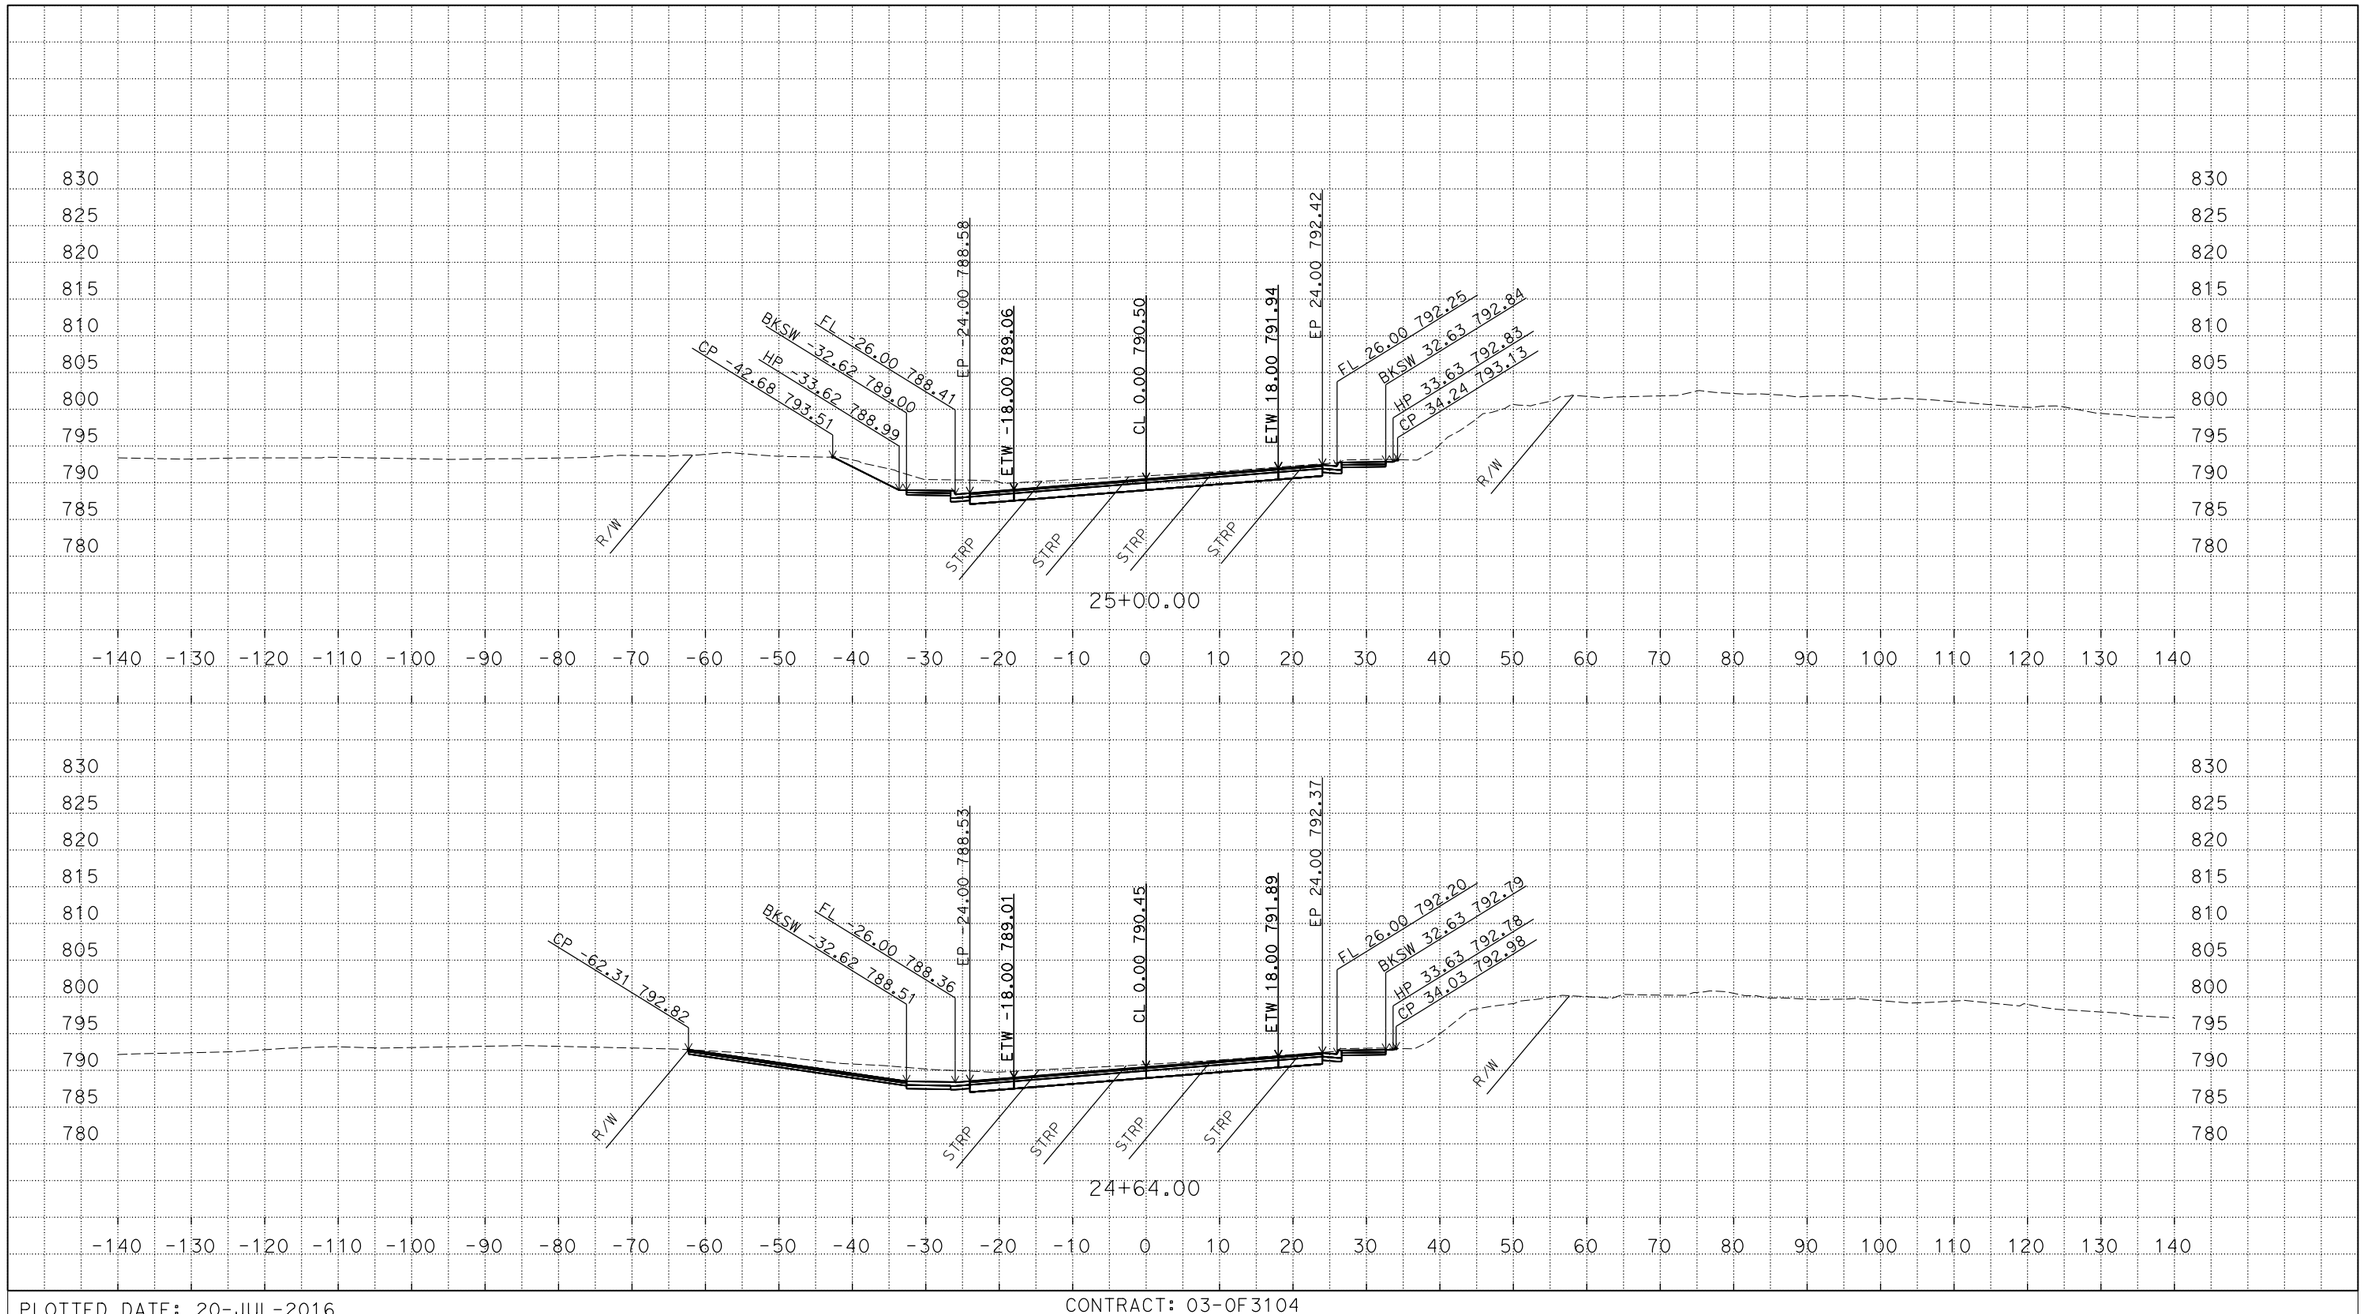

P:\proj3\03\0f310\design\c3d\xsec_qtys
XSections - CCN1-EAST_TEMP_X_C3D_DWG.dwg - 18-Jun-16 12:16 PM

PLOTTED DATE: 20-JUL-2016

SCALE: 1"=10' Horiz.
1"=10' Vert.

CREATED BY: S135264

CONTRACT: 03-0F3104

DIST/CO/RTE/PM:03/ED/49/23.7/24.4

PROJECT ID: 0300000078

"CCN1" LINE - WEST
CROSS SECTIONS
5 OF 33

FOR EARTHWORK DEVELOPMENT ONLY

All Dimensions are U.S. Survey Feet

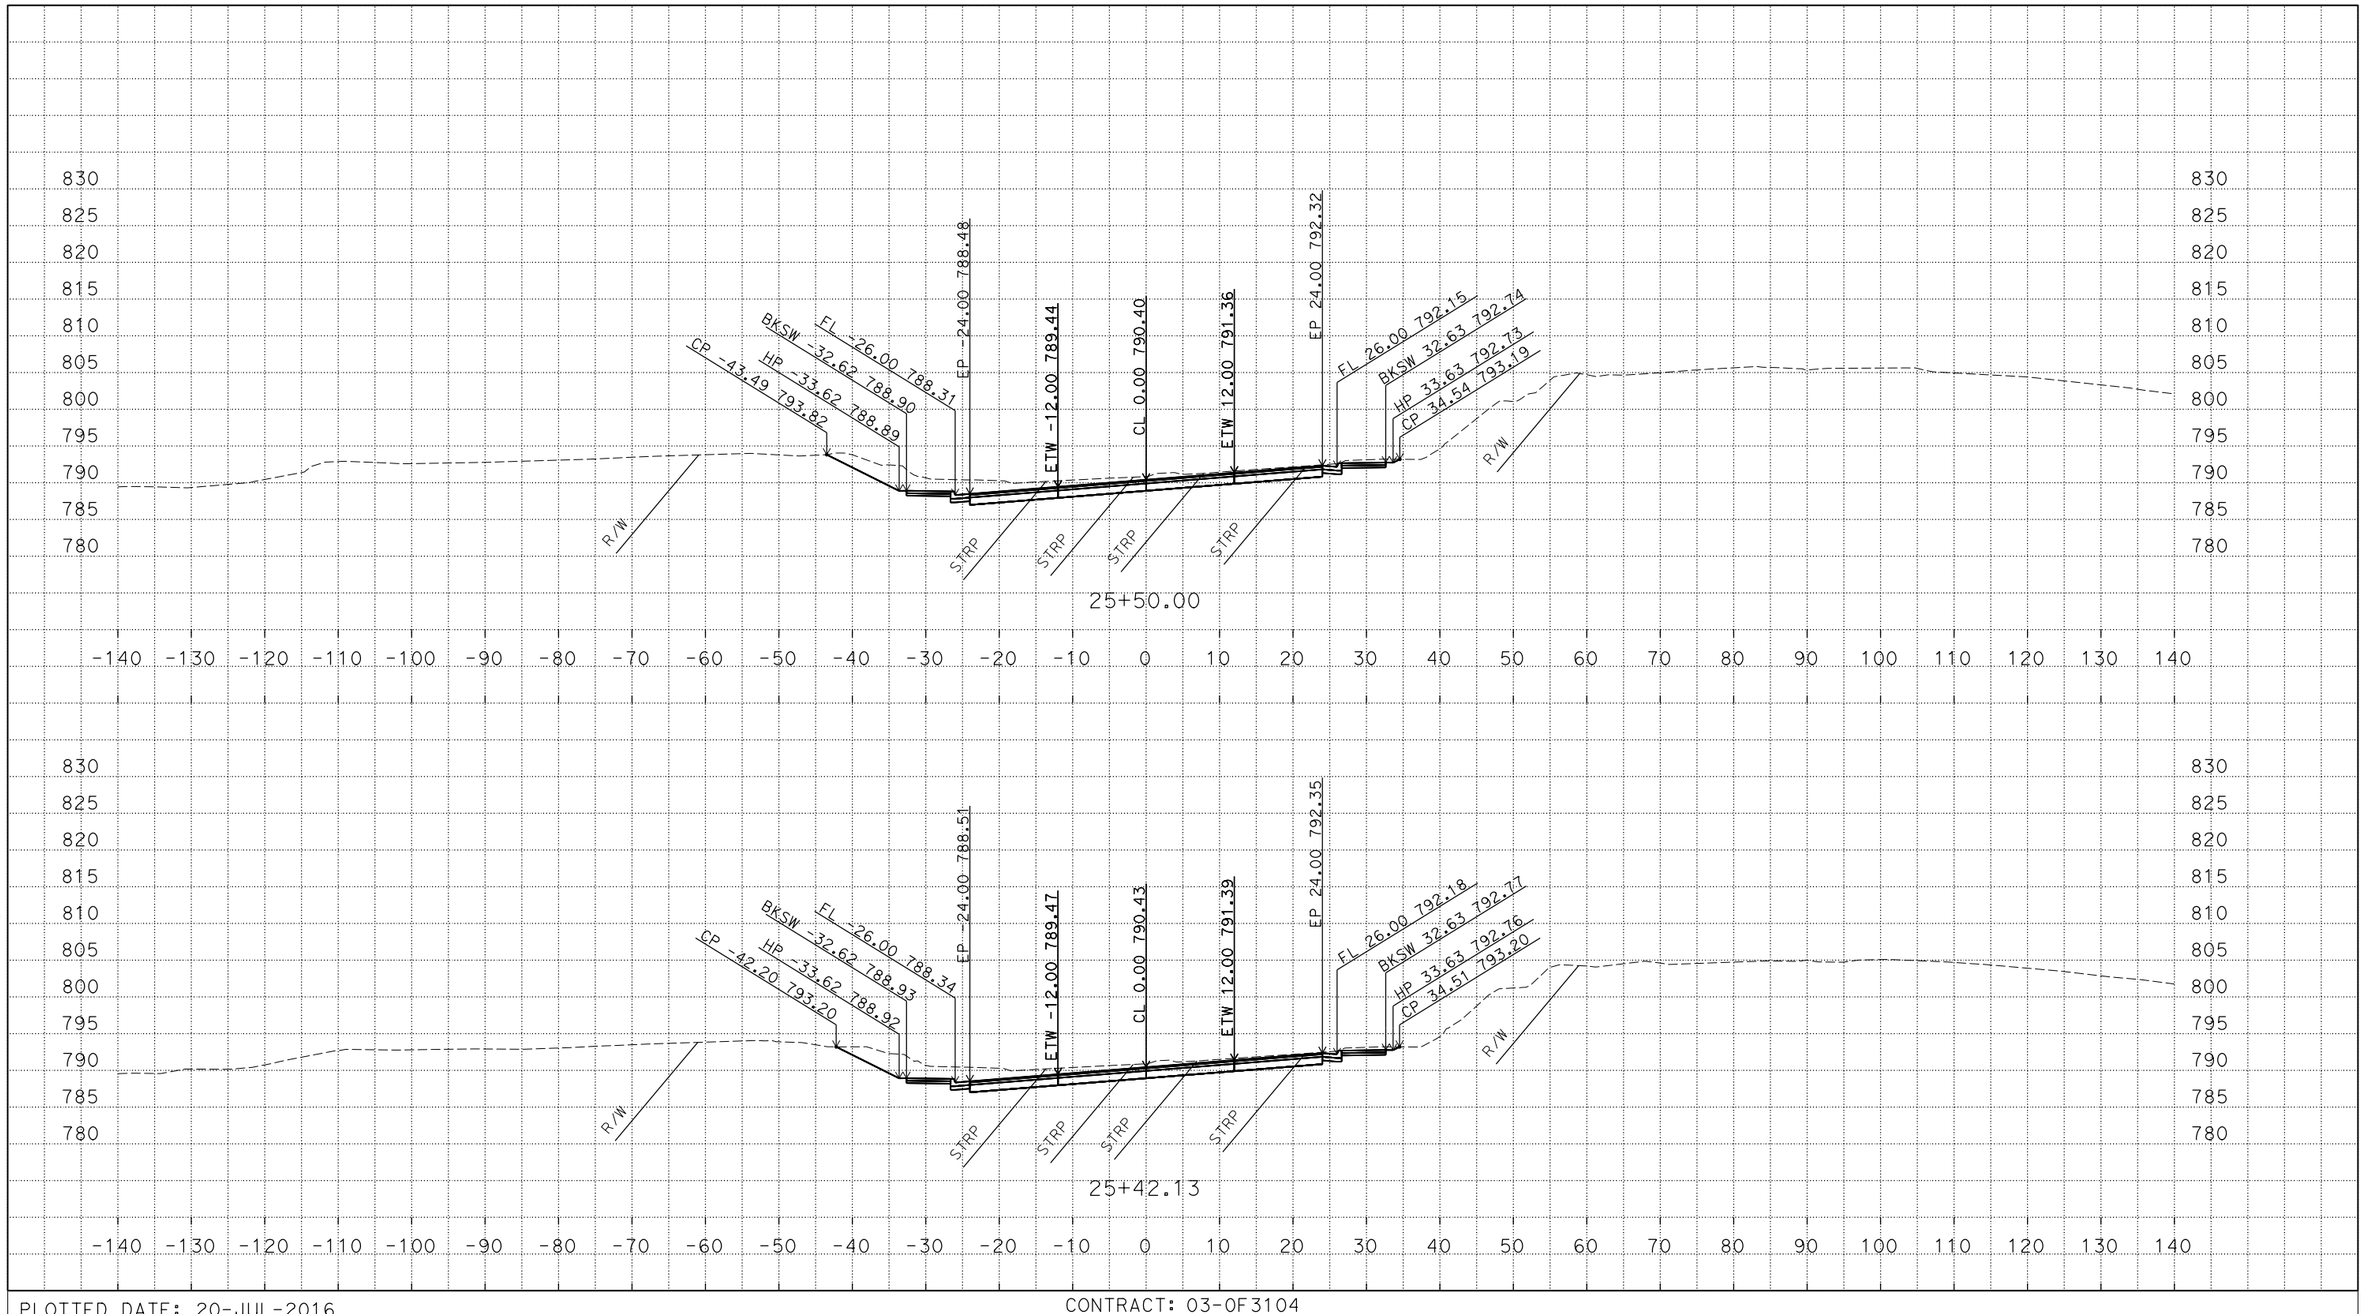

P:\proj3\03\0f310\design\c3d\xsec_qtys
XSections - CCN1-EAST_TEMP_X_C3D_DWG.dwg - 18-Jun-16 12:16 PM

PLOTTED DATE: 20-JUL-2016

SCALE: 1"=10' Horiz.
1"=10' Vert.

CREATED BY: S135264

CONTRACT: 03-0F3104

DIST/CO/RTE/PM:03/ED/49/23.7/24.4

PROJECT ID: 0300000078

"CCN1" LINE - WEST
CROSS SECTIONS
6 OF 33

FOR EARTHWORK DEVELOPMENT ONLY

All Dimensions are U.S. Survey Feet

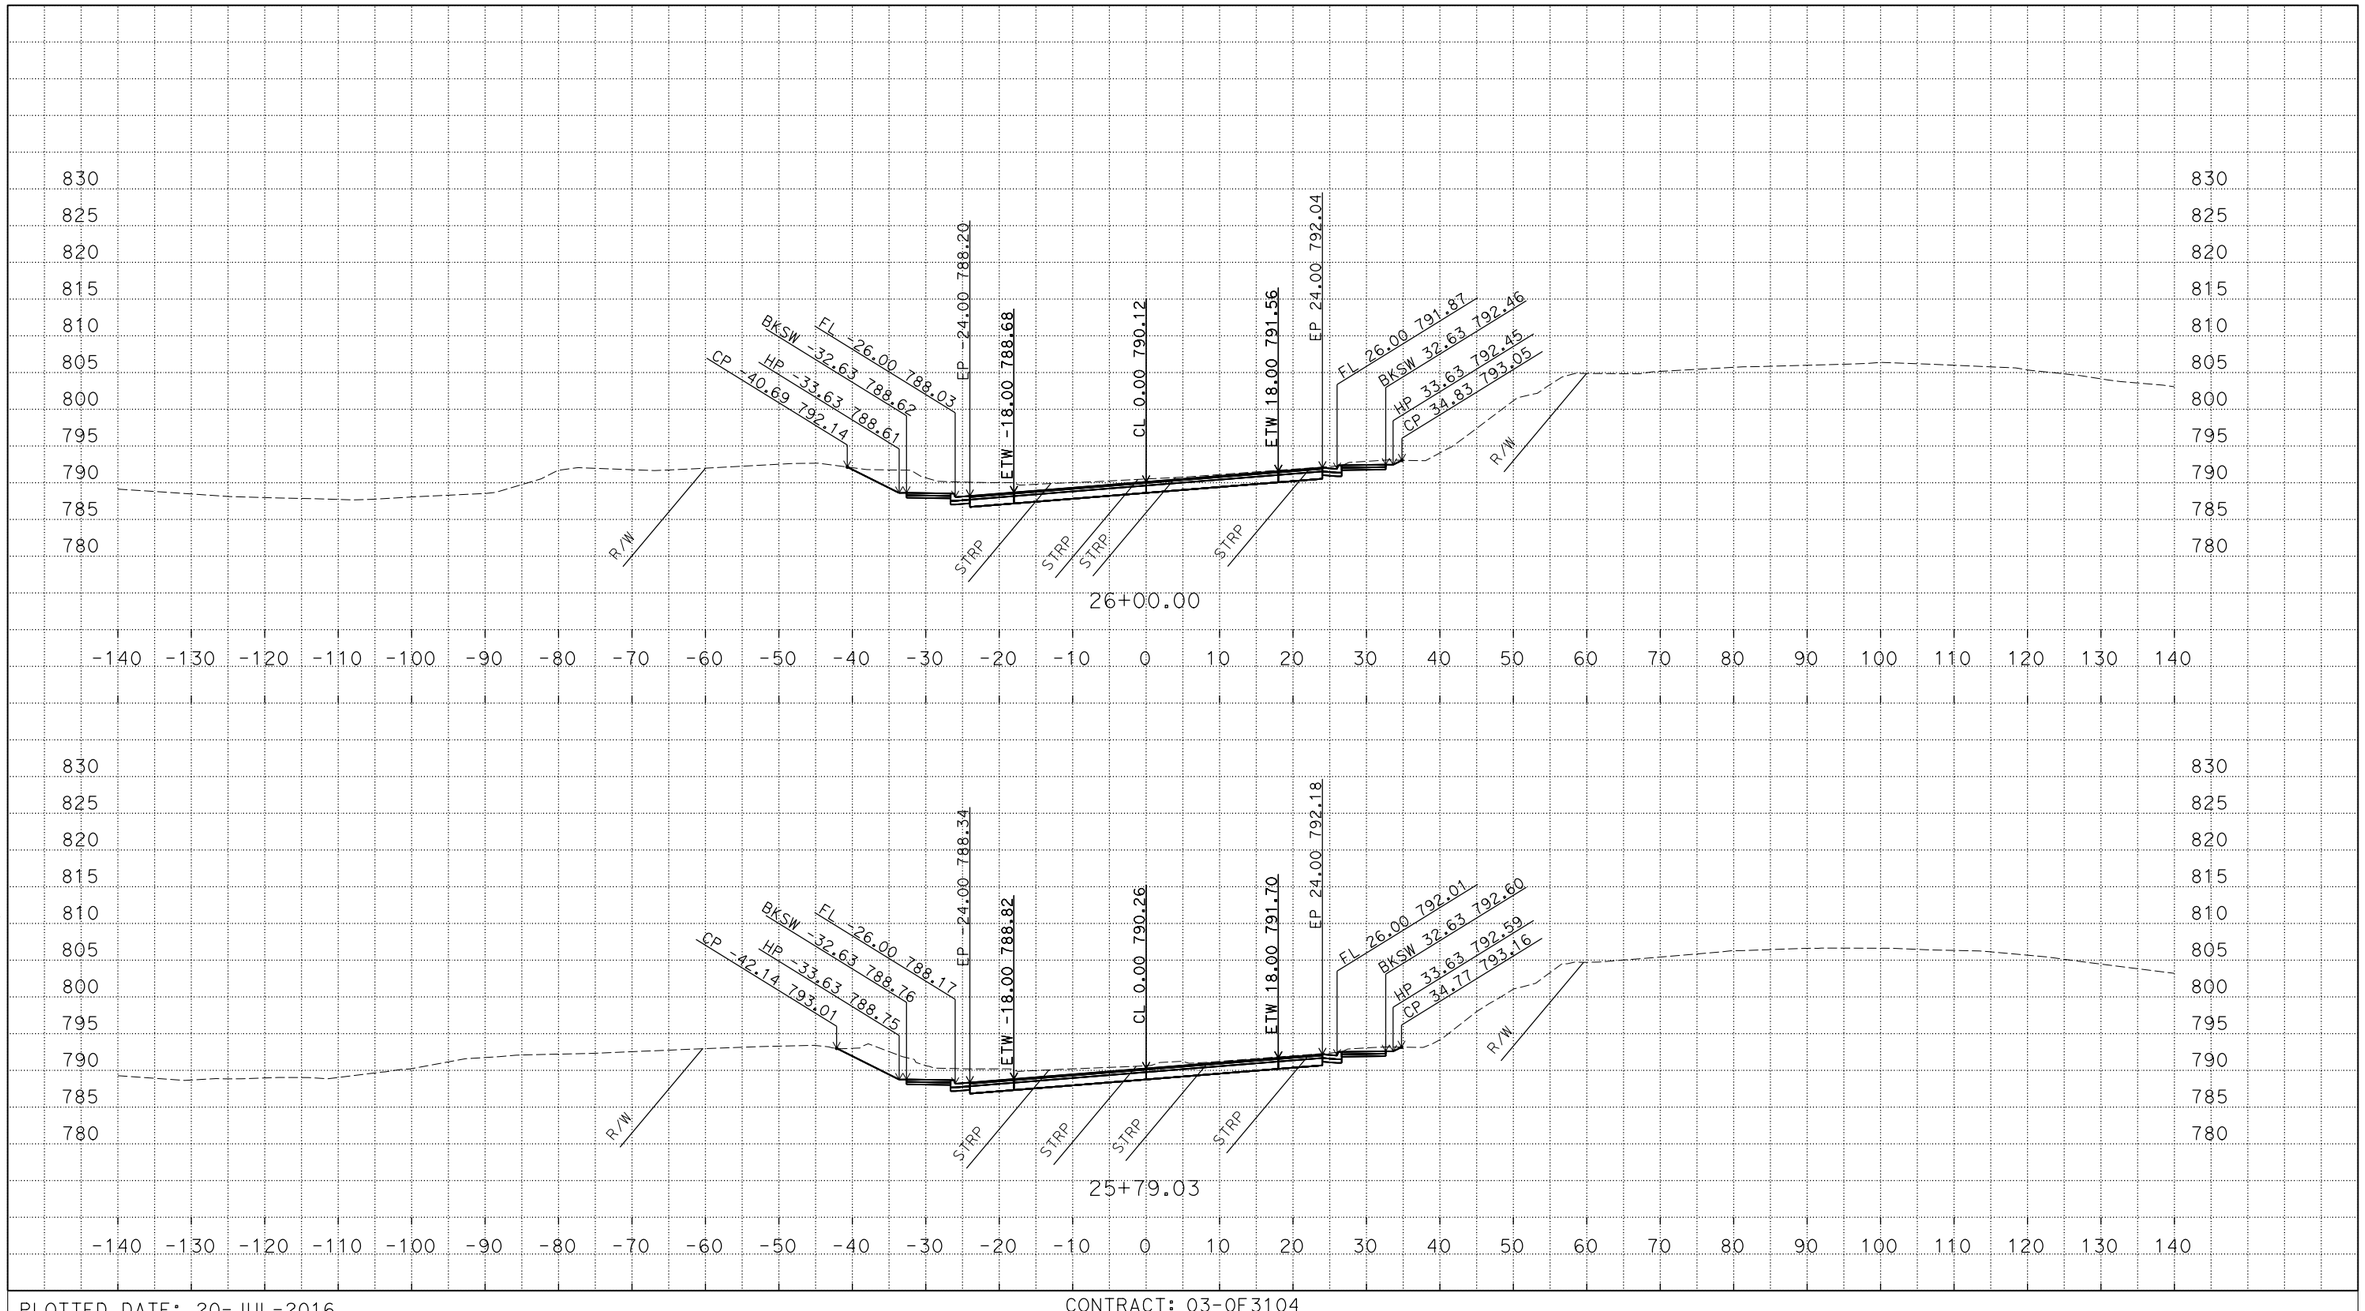

P:\proj3\03\0f310\design\c3d\xsec_qtys
XSections - CCN1-EAST_TEMP_X_C3D_DWG.dwg - 18-Jun-16 12:16 PM

PLOTTED DATE: 20-JUL-2016

SCALE: 1"=10' Horiz.
1"=10' Vert.

CREATED BY: S135264

CONTRACT: 03-0F3104

DIST/CO/RTE/PM:03/ED/49/23.7/24.4

PROJECT ID: 0300000078

"CCN1" LINE - WEST
CROSS SECTIONS
7 OF 33

FOR EARTHWORK DEVELOPMENT ONLY

All Dimensions are U.S. Survey Feet

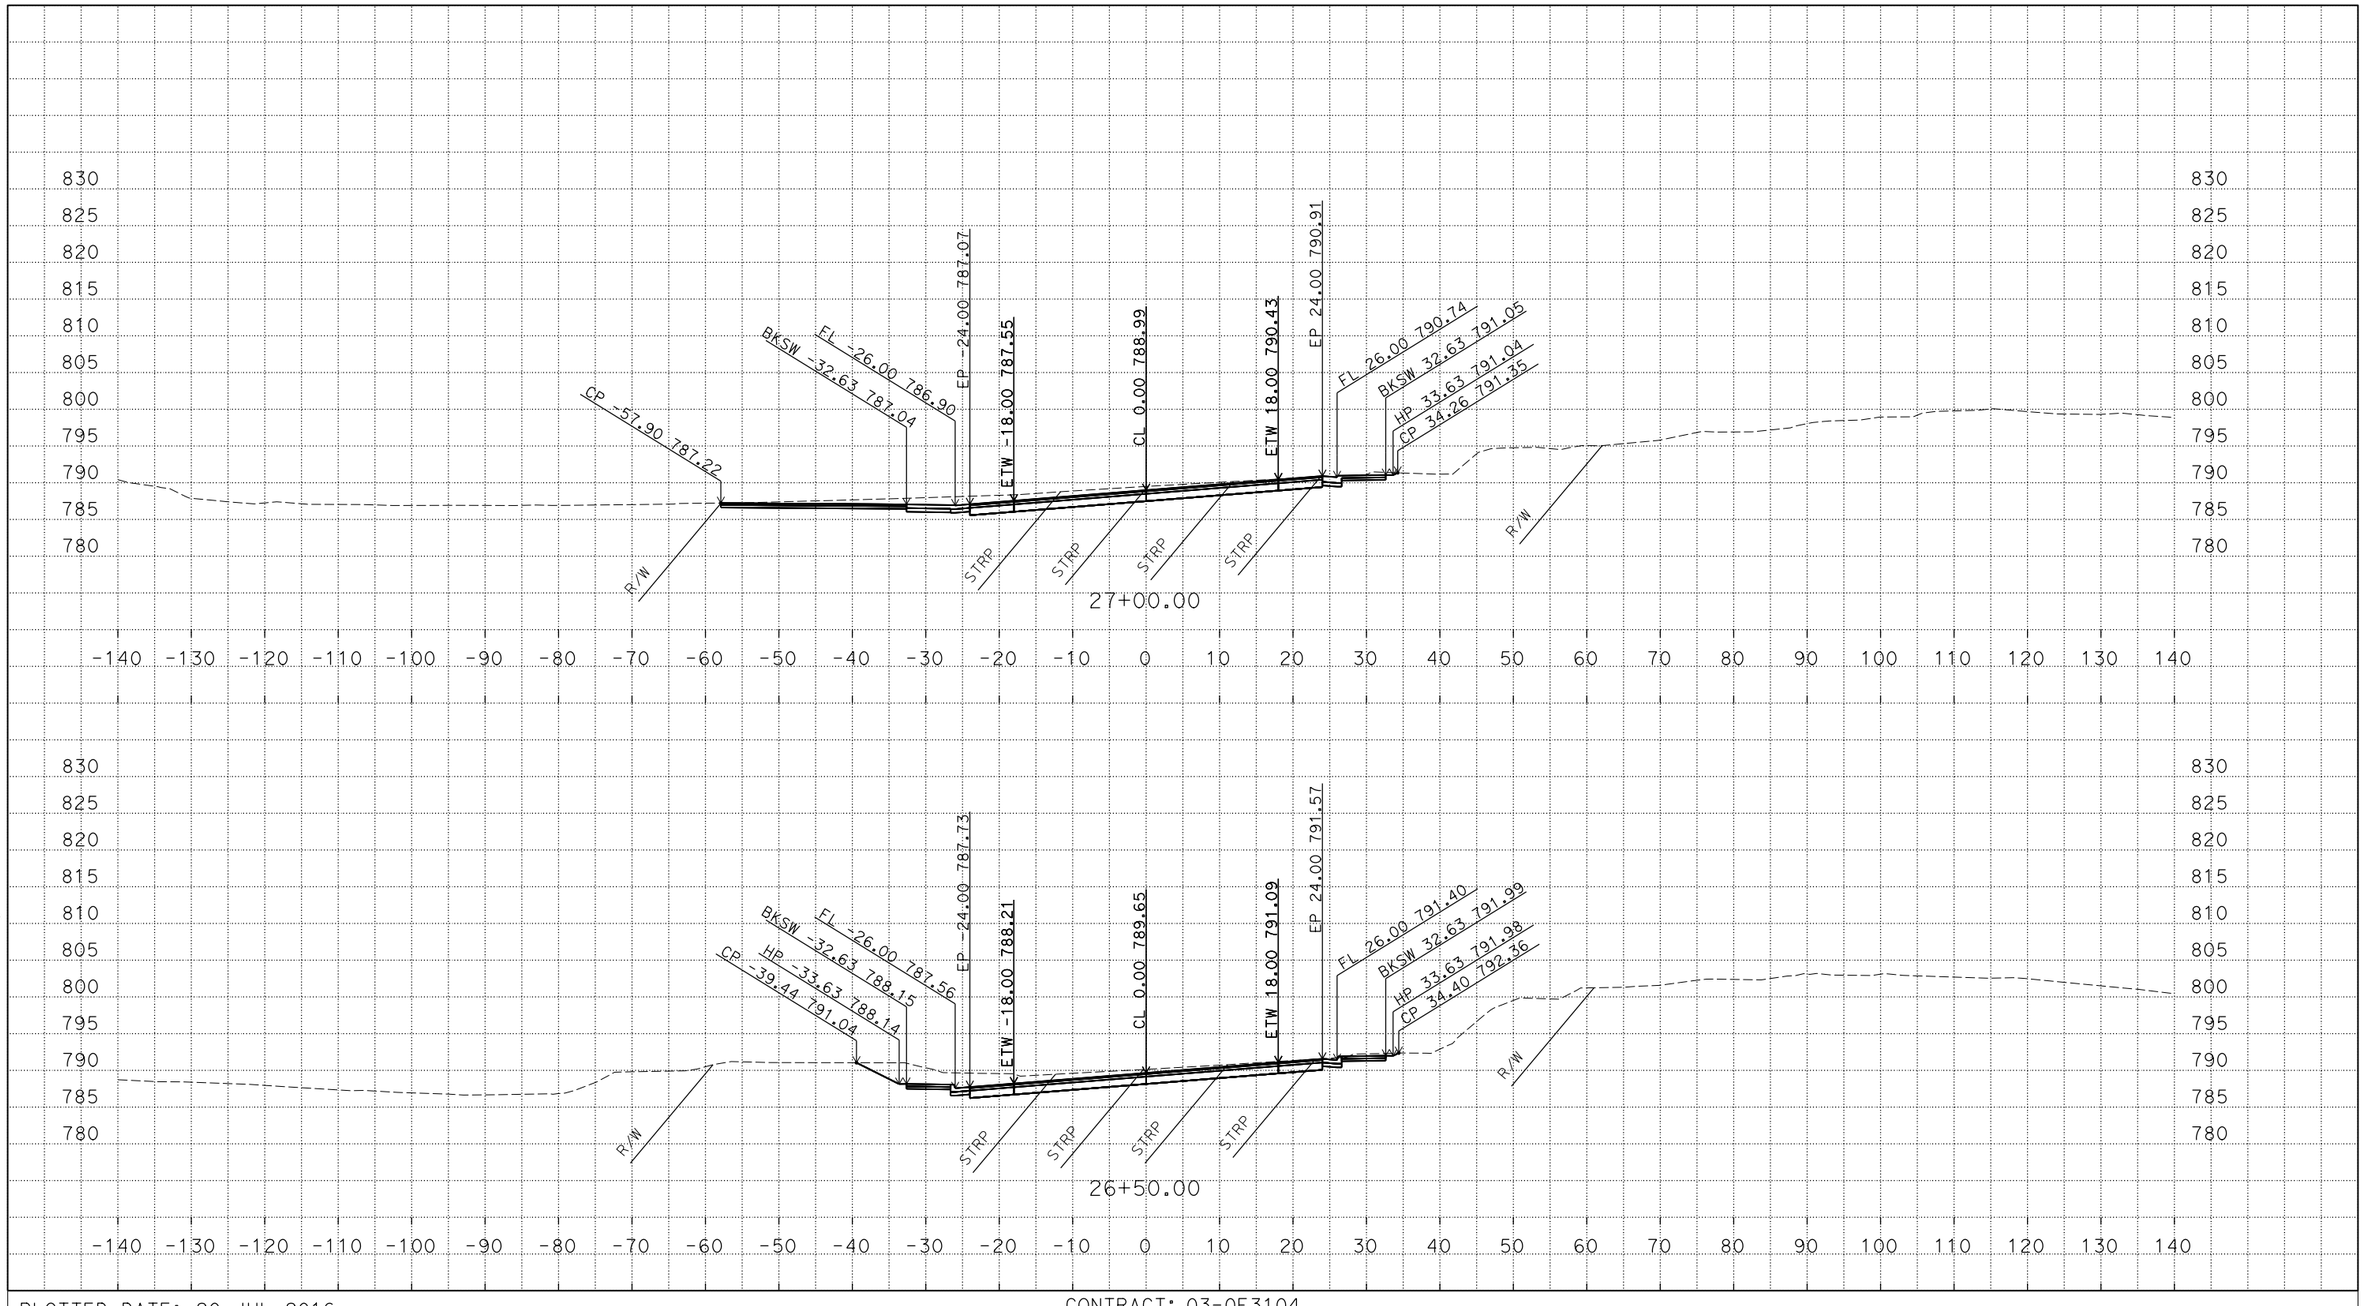

P:\proj3\03\0f310\design\c3d\xsec_qtys
XSections - CCN1-EAST_TEMP_X_C3D_DWG.dwg - 18-Jun-16 12:16 PM

PLOTTED DATE: 20-JUL-2016

SCALE: 1"=10' Horiz.
1"=10' Vert.

CREATED BY: S135264

CONTRACT: 03-0F3104

DIST/CO/RTE/PM:03/ED/49/23.7/24.4

PROJECT ID: 0300000078

"CCN1" LINE - WEST
CROSS SECTIONS
8 OF 33

FOR EARTHWORK DEVELOPMENT ONLY

All Dimensions are U.S. Survey Feet

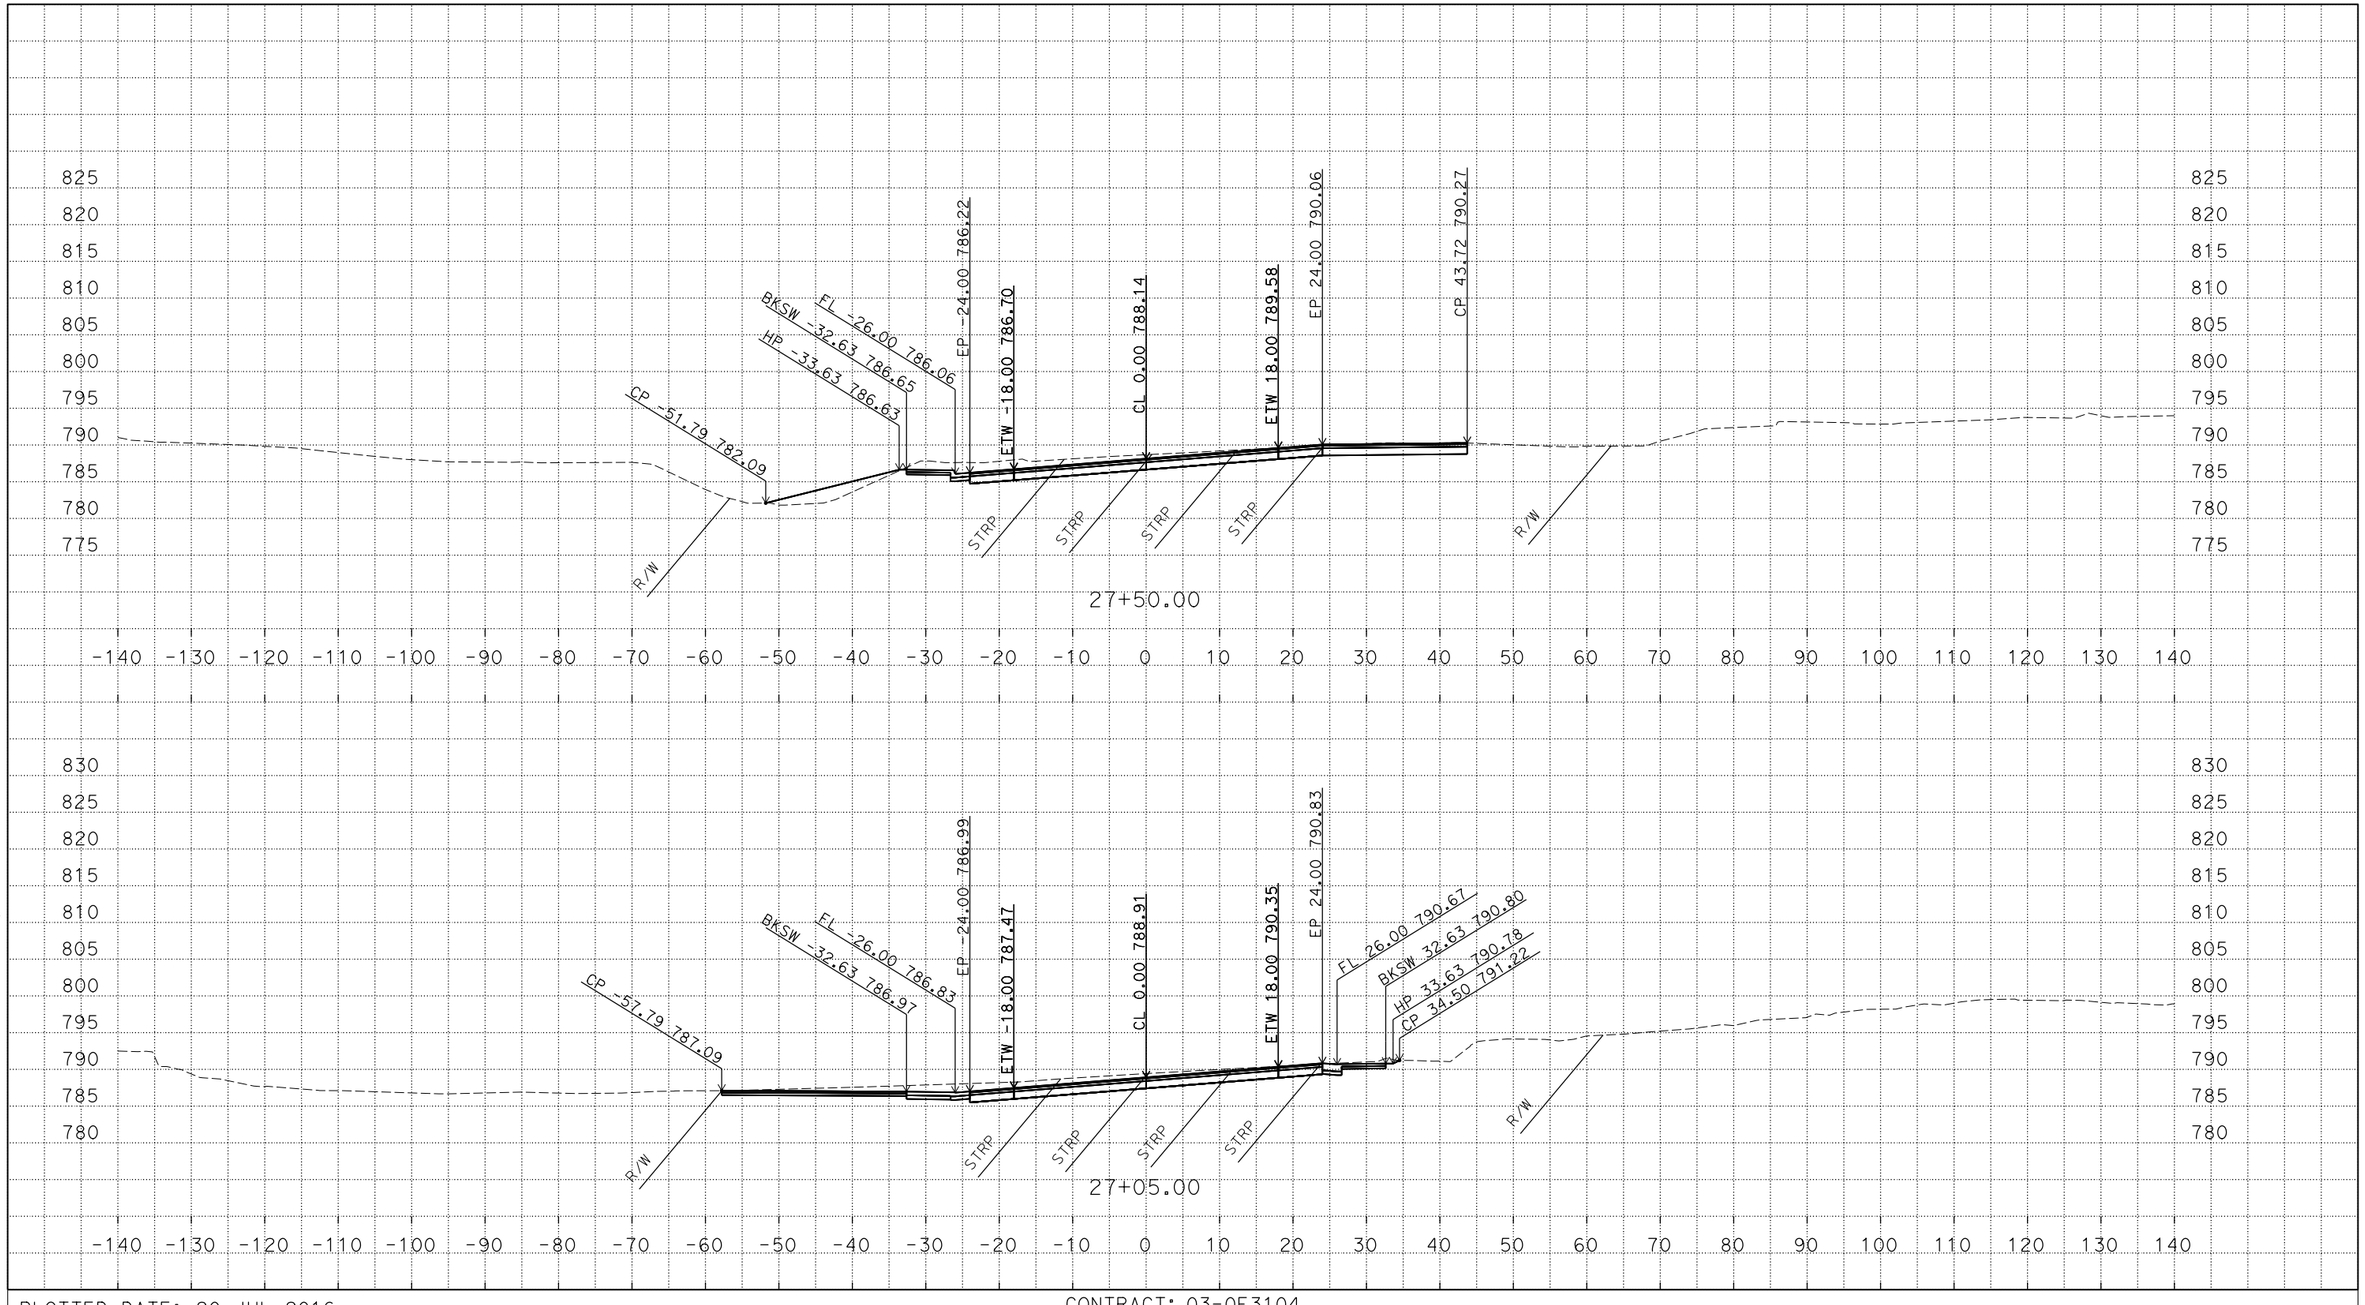

P:\proj3\03\0f310\design\c3d\xsec_qtys
XSections - CCN1-EAST_TEMP_X_C3D_DWG.dwg - 18-Jun-16 12:16 PM

PLOTTED DATE: 20-JUL-2016

SCALE: 1"=10' Horiz.
1"=10' Vert.

CREATED BY: S135264

CONTRACT: 03-0F3104

DIST/CO/RTE/PM:03/ED/49/23.7/24.4

PROJECT ID: 0300000078

"CCN1" LINE - WEST
CROSS SECTIONS
9 OF 33

FOR EARTHWORK DEVELOPMENT ONLY

All Dimensions are U.S. Survey Feet

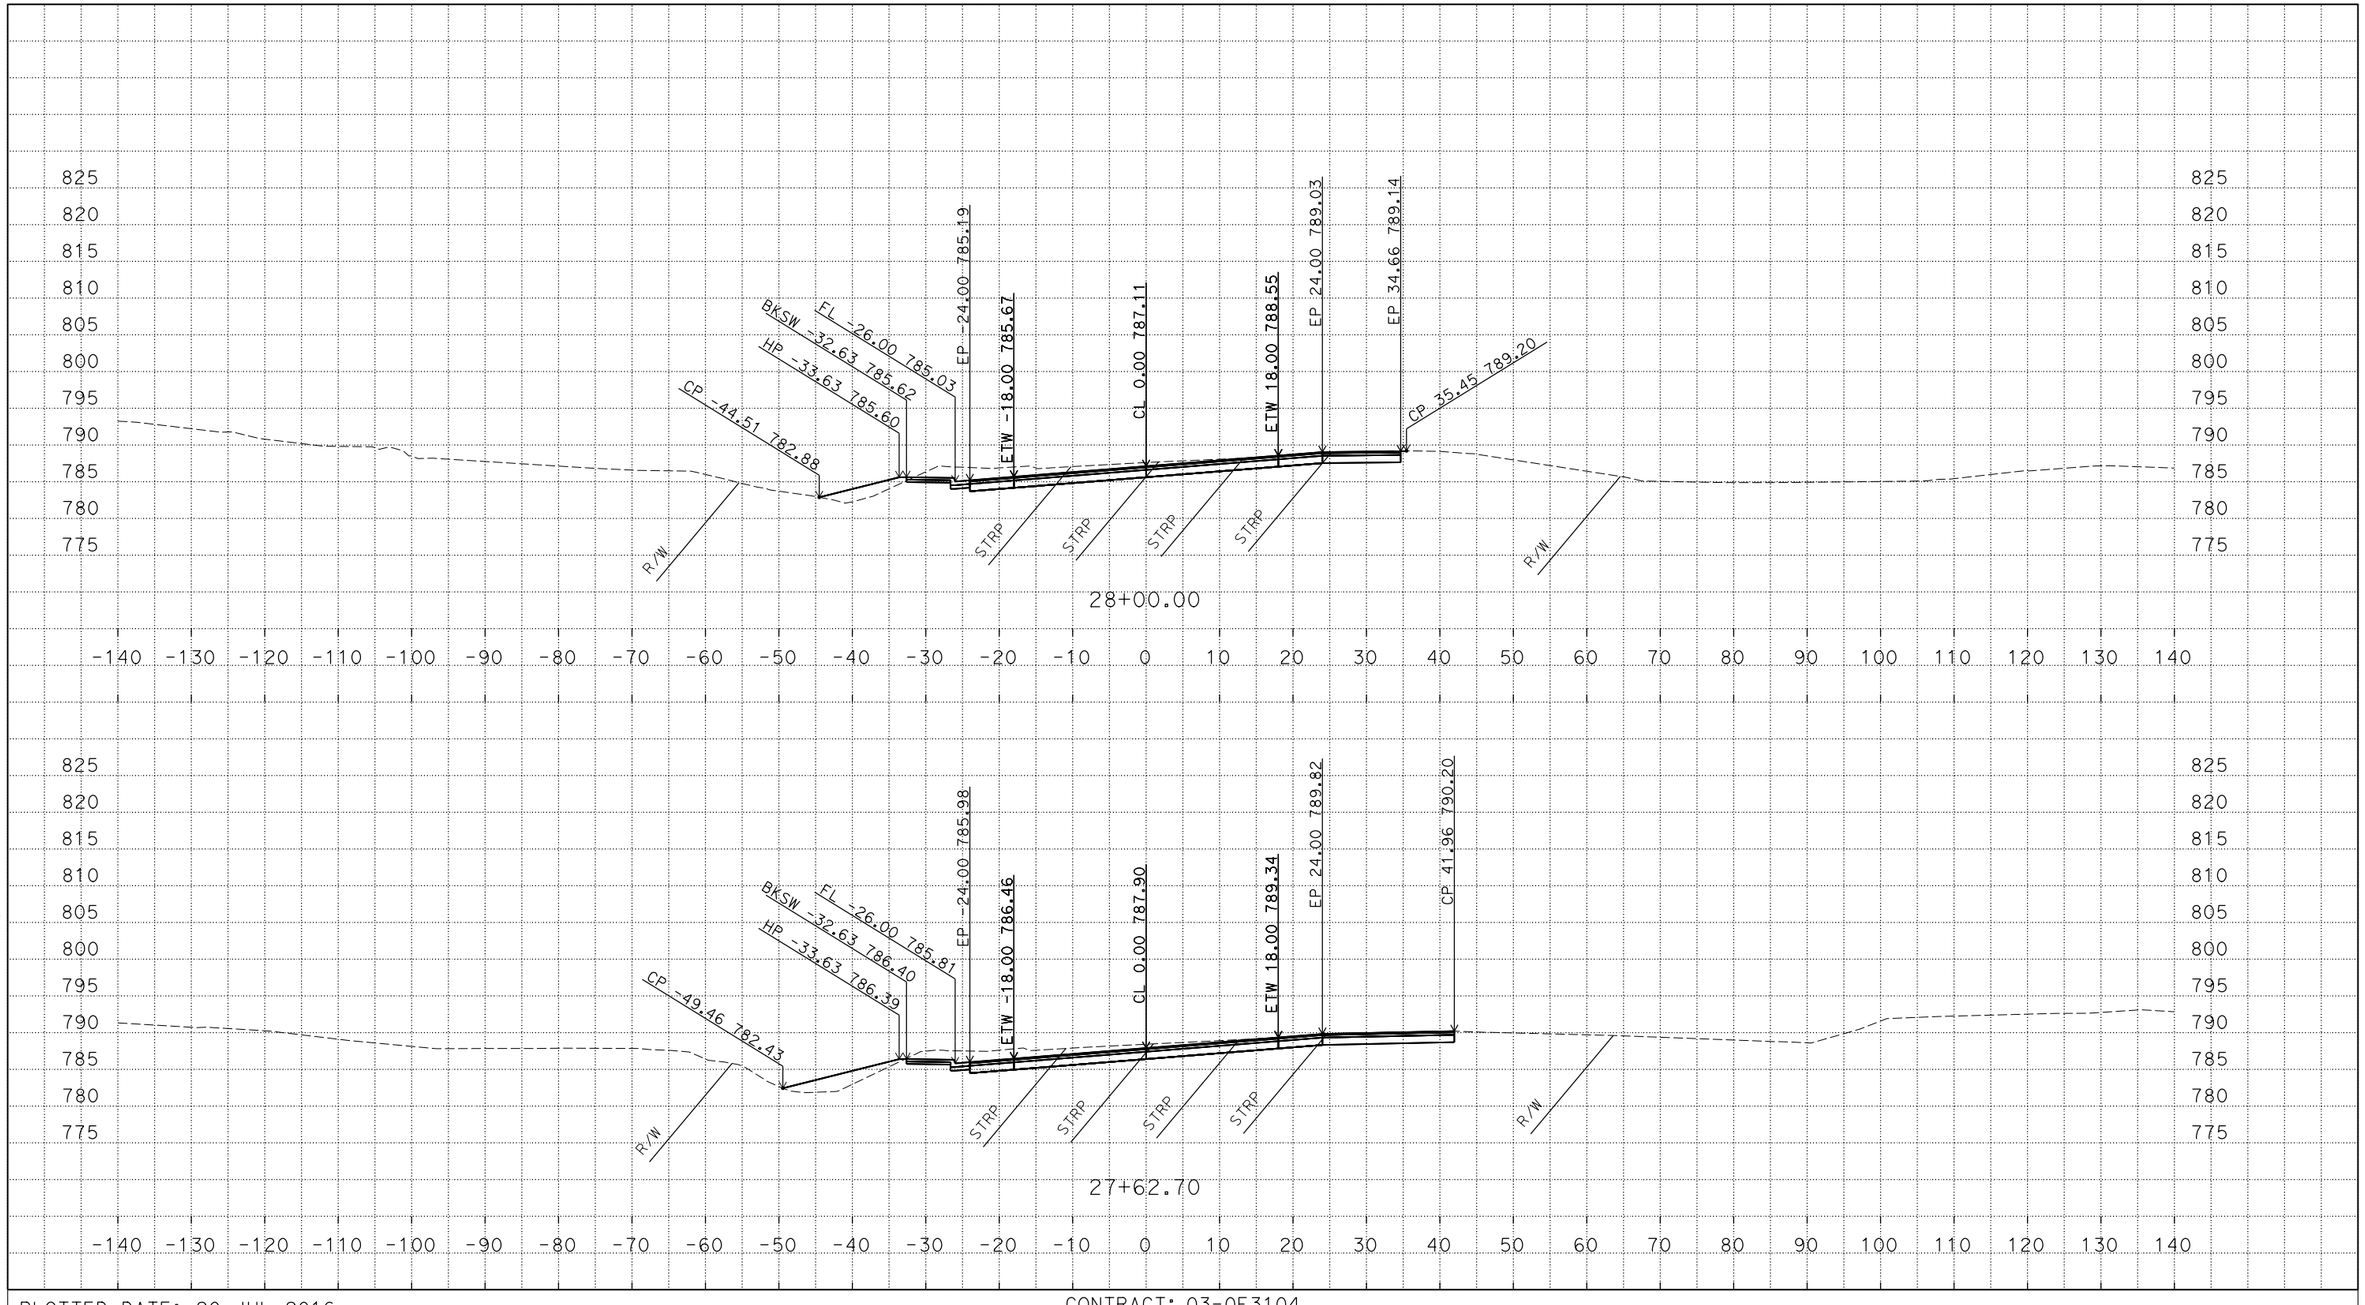

P:\proj3\03\0f310\design\c3d\xsec_qtys
XSections - CCN1-EAST_TEMP_X_C3D_DWG.dwg - 18-Jun-16 12:16 PM

PLOTTED DATE: 20-JUL-2016

SCALE: 1"=10' Horiz.
1"=10' Vert.

CREATED BY: S135264

CONTRACT: 03-0F3104

DIST/CO/RTE/PM:03/ED/49/23.7/24.4

PROJECT ID: 0300000078

"CCN1" LINE - WEST
CROSS SECTIONS
10 OF 33

FOR EARTHWORK DEVELOPMENT ONLY

All Dimensions are U.S. Survey Feet

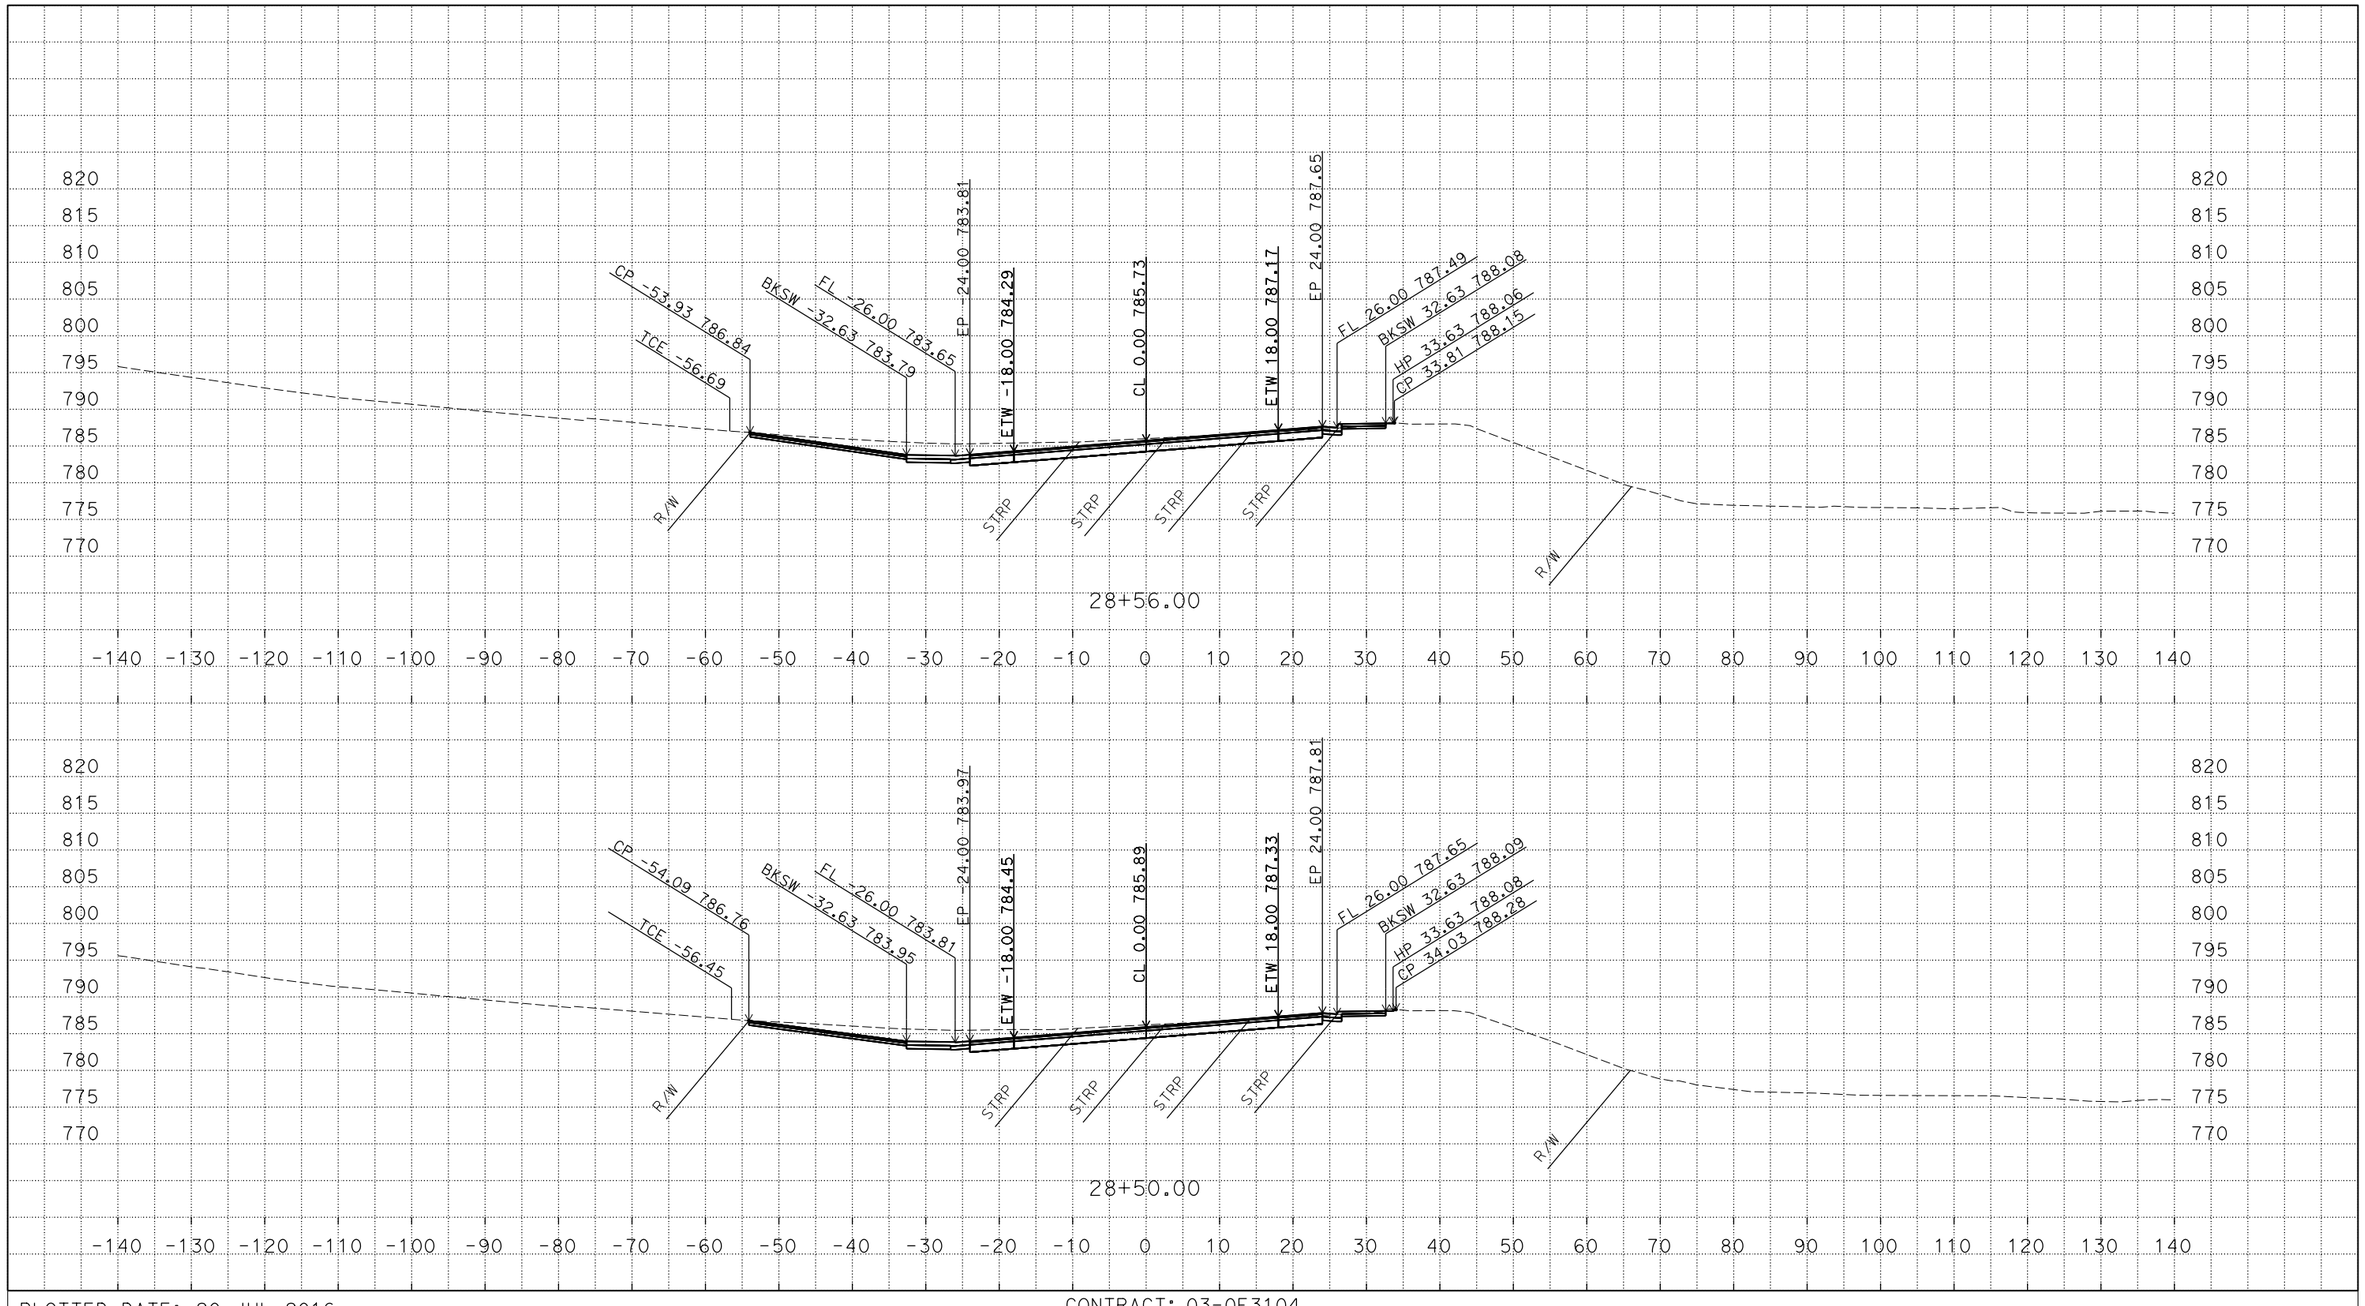

P:\proj3\03\0f310\design\c3d\xsec_qtys
XSections - CCN1-EAST_TEMP_X_C3D_DWG.dwg - 18-Jun-16 12:16 PM

PLOTTED DATE: 20-JUL-2016

SCALE: 1"=10' Horiz.
1"=10' Vert.

CREATED BY: S135264

CONTRACT: 03-0F3104

DIST/CO/RTE/PM:03/ED/49/23.7/24.4

PROJECT ID: 0300000078

"CCN1" LINE - WEST
CROSS SECTIONS
11 OF 33

FOR EARTHWORK DEVELOPMENT ONLY

All Dimensions are U.S. Survey Feet

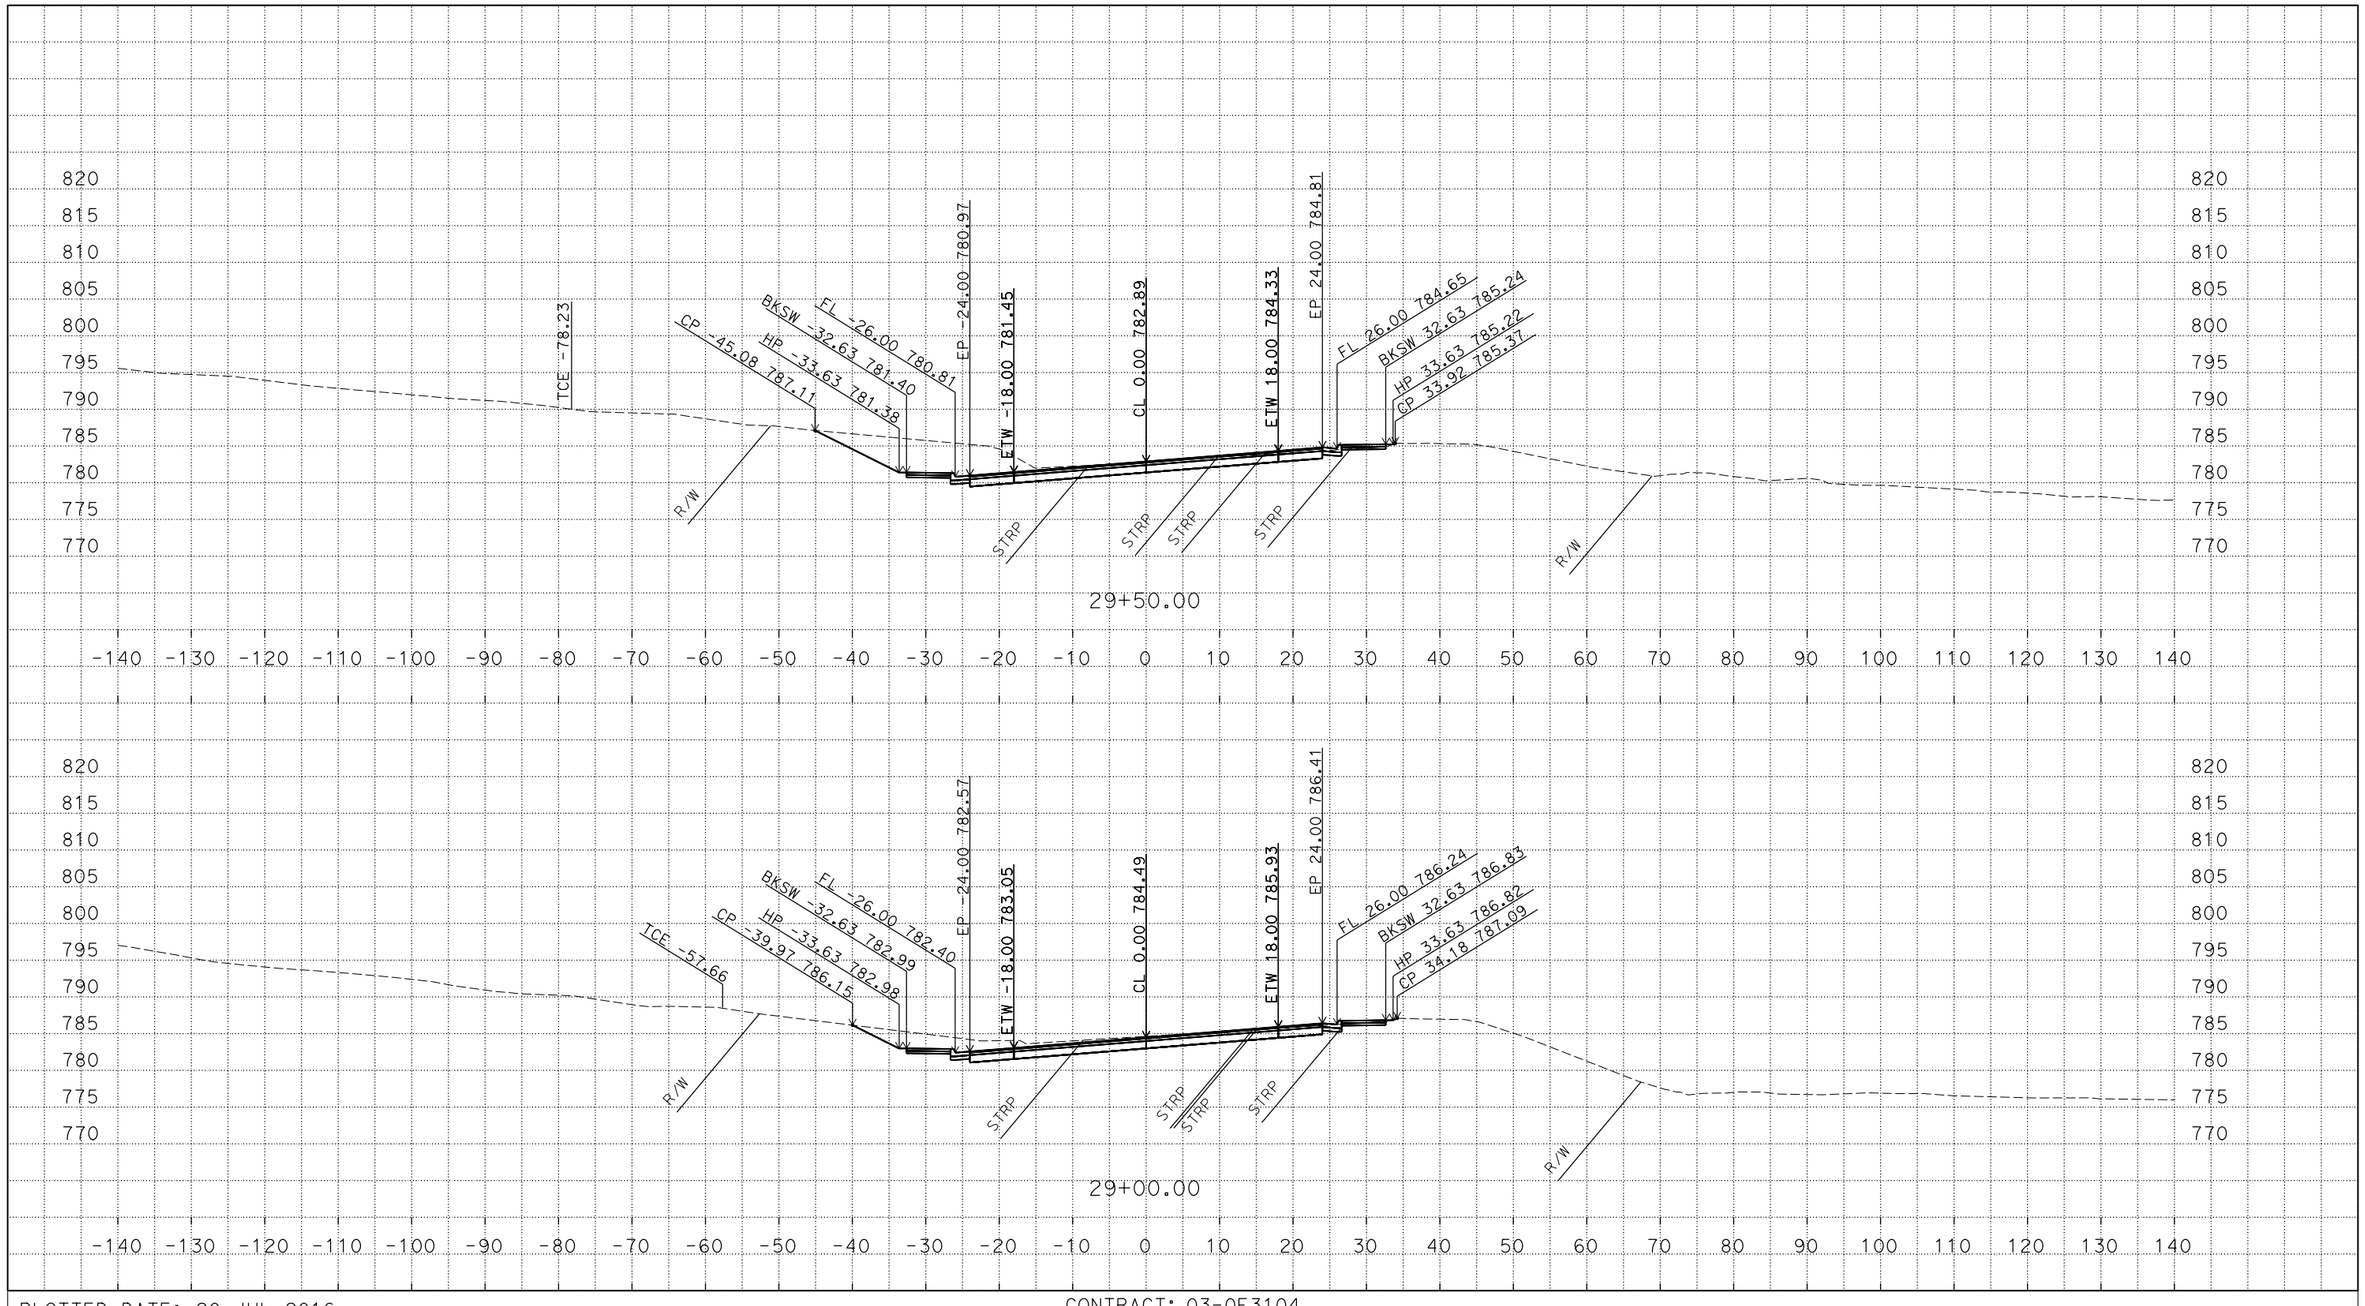

P:\proj3\03\0f310\design\c3d\xsec_qtys
XSections - CCN1-EAST_TEMP_X_C3D_DWG.dwg - 18-Jun-16 12:16 PM

PLOTTED DATE: 20-JUL-2016

SCALE: 1"=10' Horiz.
1"=10' Vert.

CREATED BY: S135264

CONTRACT: 03-0F3104

DIST/CO/RTE/PM:03/ED/49/23.7/24.4

PROJECT ID: 0300000078

"CCN1" LINE - WEST
CROSS SECTIONS
12 OF 33

FOR EARTHWORK DEVELOPMENT ONLY

All Dimensions are U.S. Survey Feet

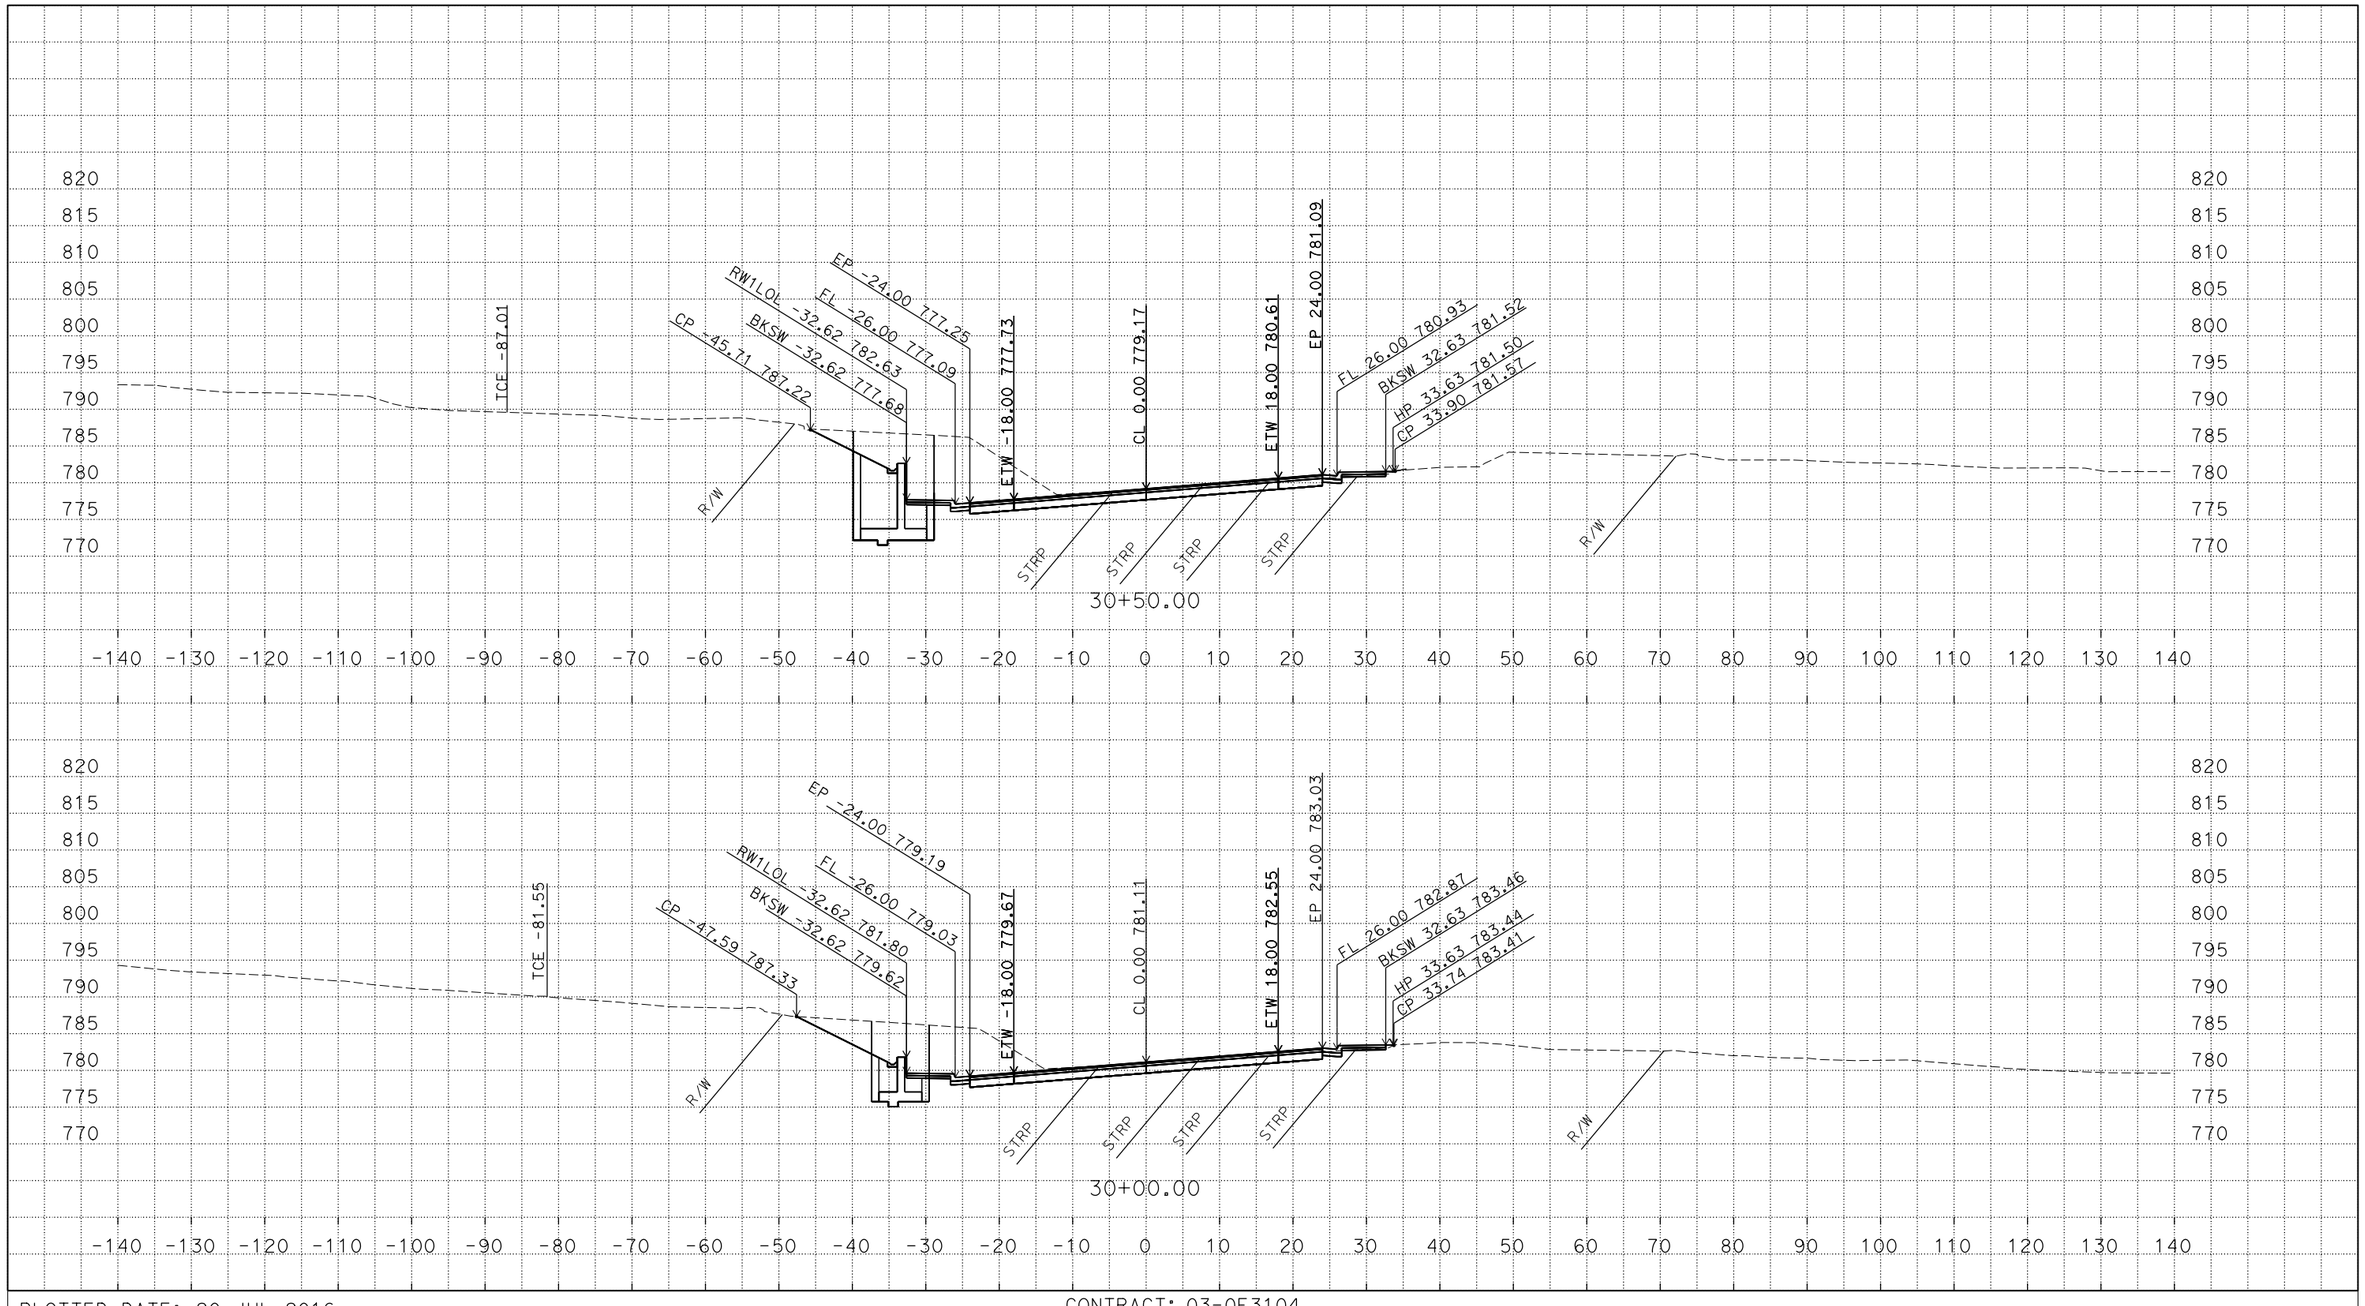

P:\proj3\03\0f310\design\c3d\xsec_qtys
XSections - CCN1-EAST_TEMP_X_C3D_DWG.dwg - 18-Jun-16 12:16 PM

PLOTTED DATE: 20-JUL-2016

SCALE: 1"=10' Horiz.
1"=10' Vert.

CREATED BY: S135264

CONTRACT: 03-0F3104

DIST/CO/RTE/PM:03/ED/49/23.7/24.4

PROJECT ID: 0300000078

"CCN1" LINE - WEST
CROSS SECTIONS
13 OF 33

FOR EARTHWORK DEVELOPMENT ONLY

All Dimensions are U.S. Survey Feet

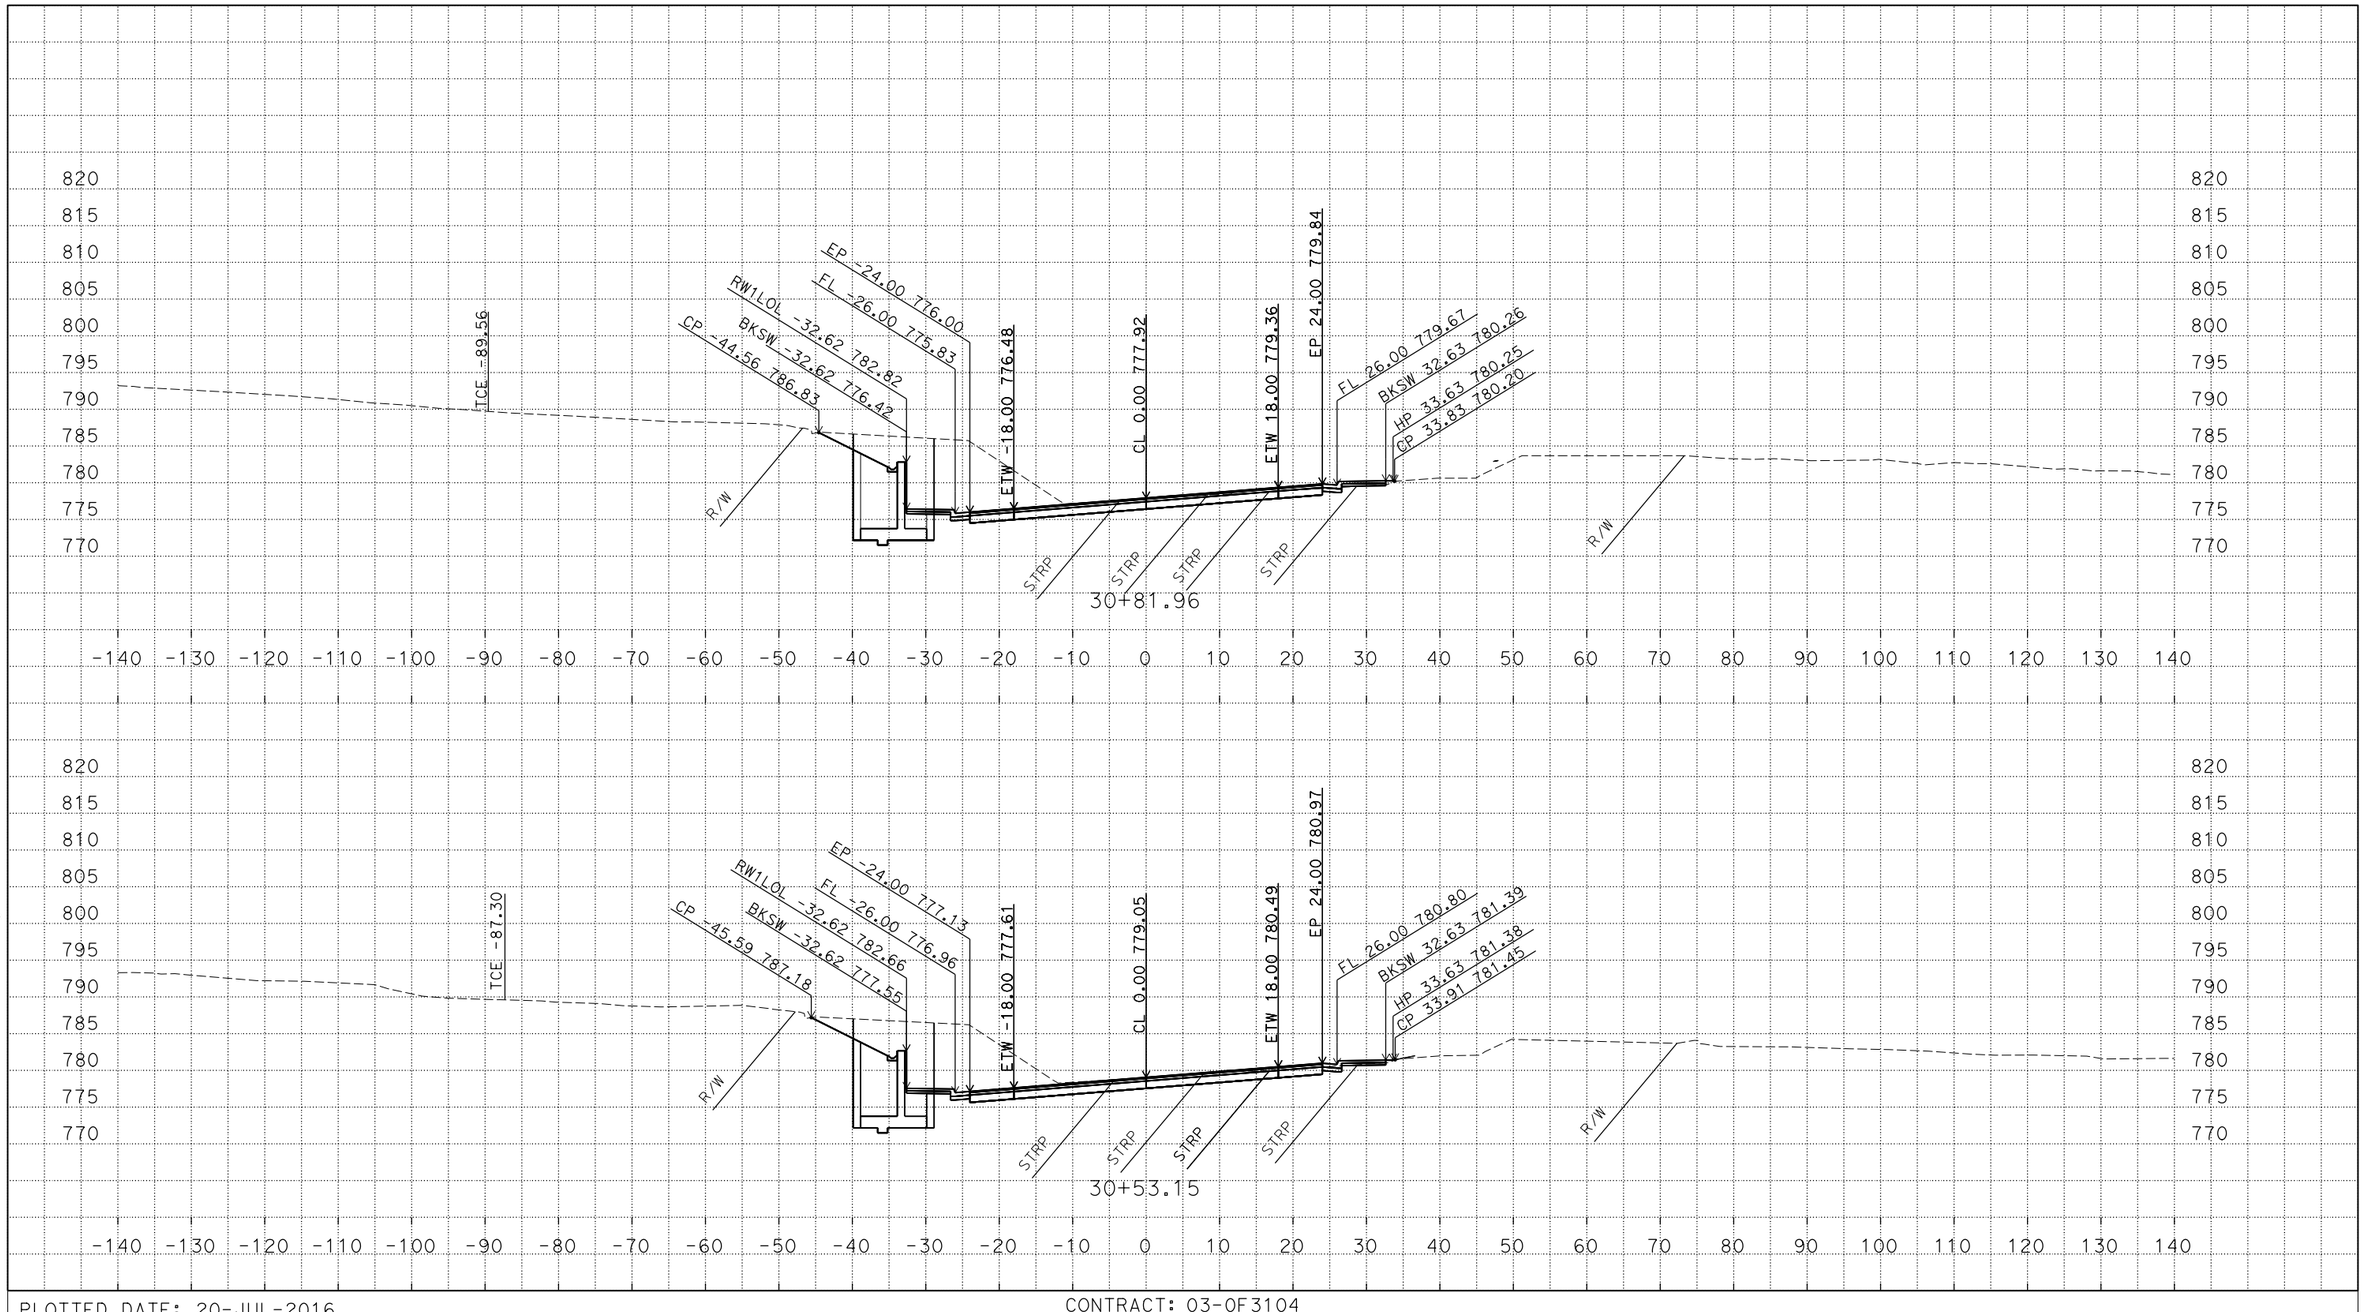

P:\proj3\03\0f310\design\c3d\xsec_qtys
XSections - CCN1-EAST_TEMP_X_C3D_DWG.dwg - 18-Jun-16 12:16 PM

PLOTTED DATE: 20-JUL-2016

SCALE: 1"=10' Horiz.
1"=10' Vert.

CREATED BY: S135264

CONTRACT: 03-0F3104

DIST/CO/RTE/PM:03/ED/49/23.7/24.4

PROJECT ID: 0300000078

"CCN1" LINE - WEST
CROSS SECTIONS
14 OF 33

FOR EARTHWORK DEVELOPMENT ONLY

All Dimensions are U.S. Survey Feet

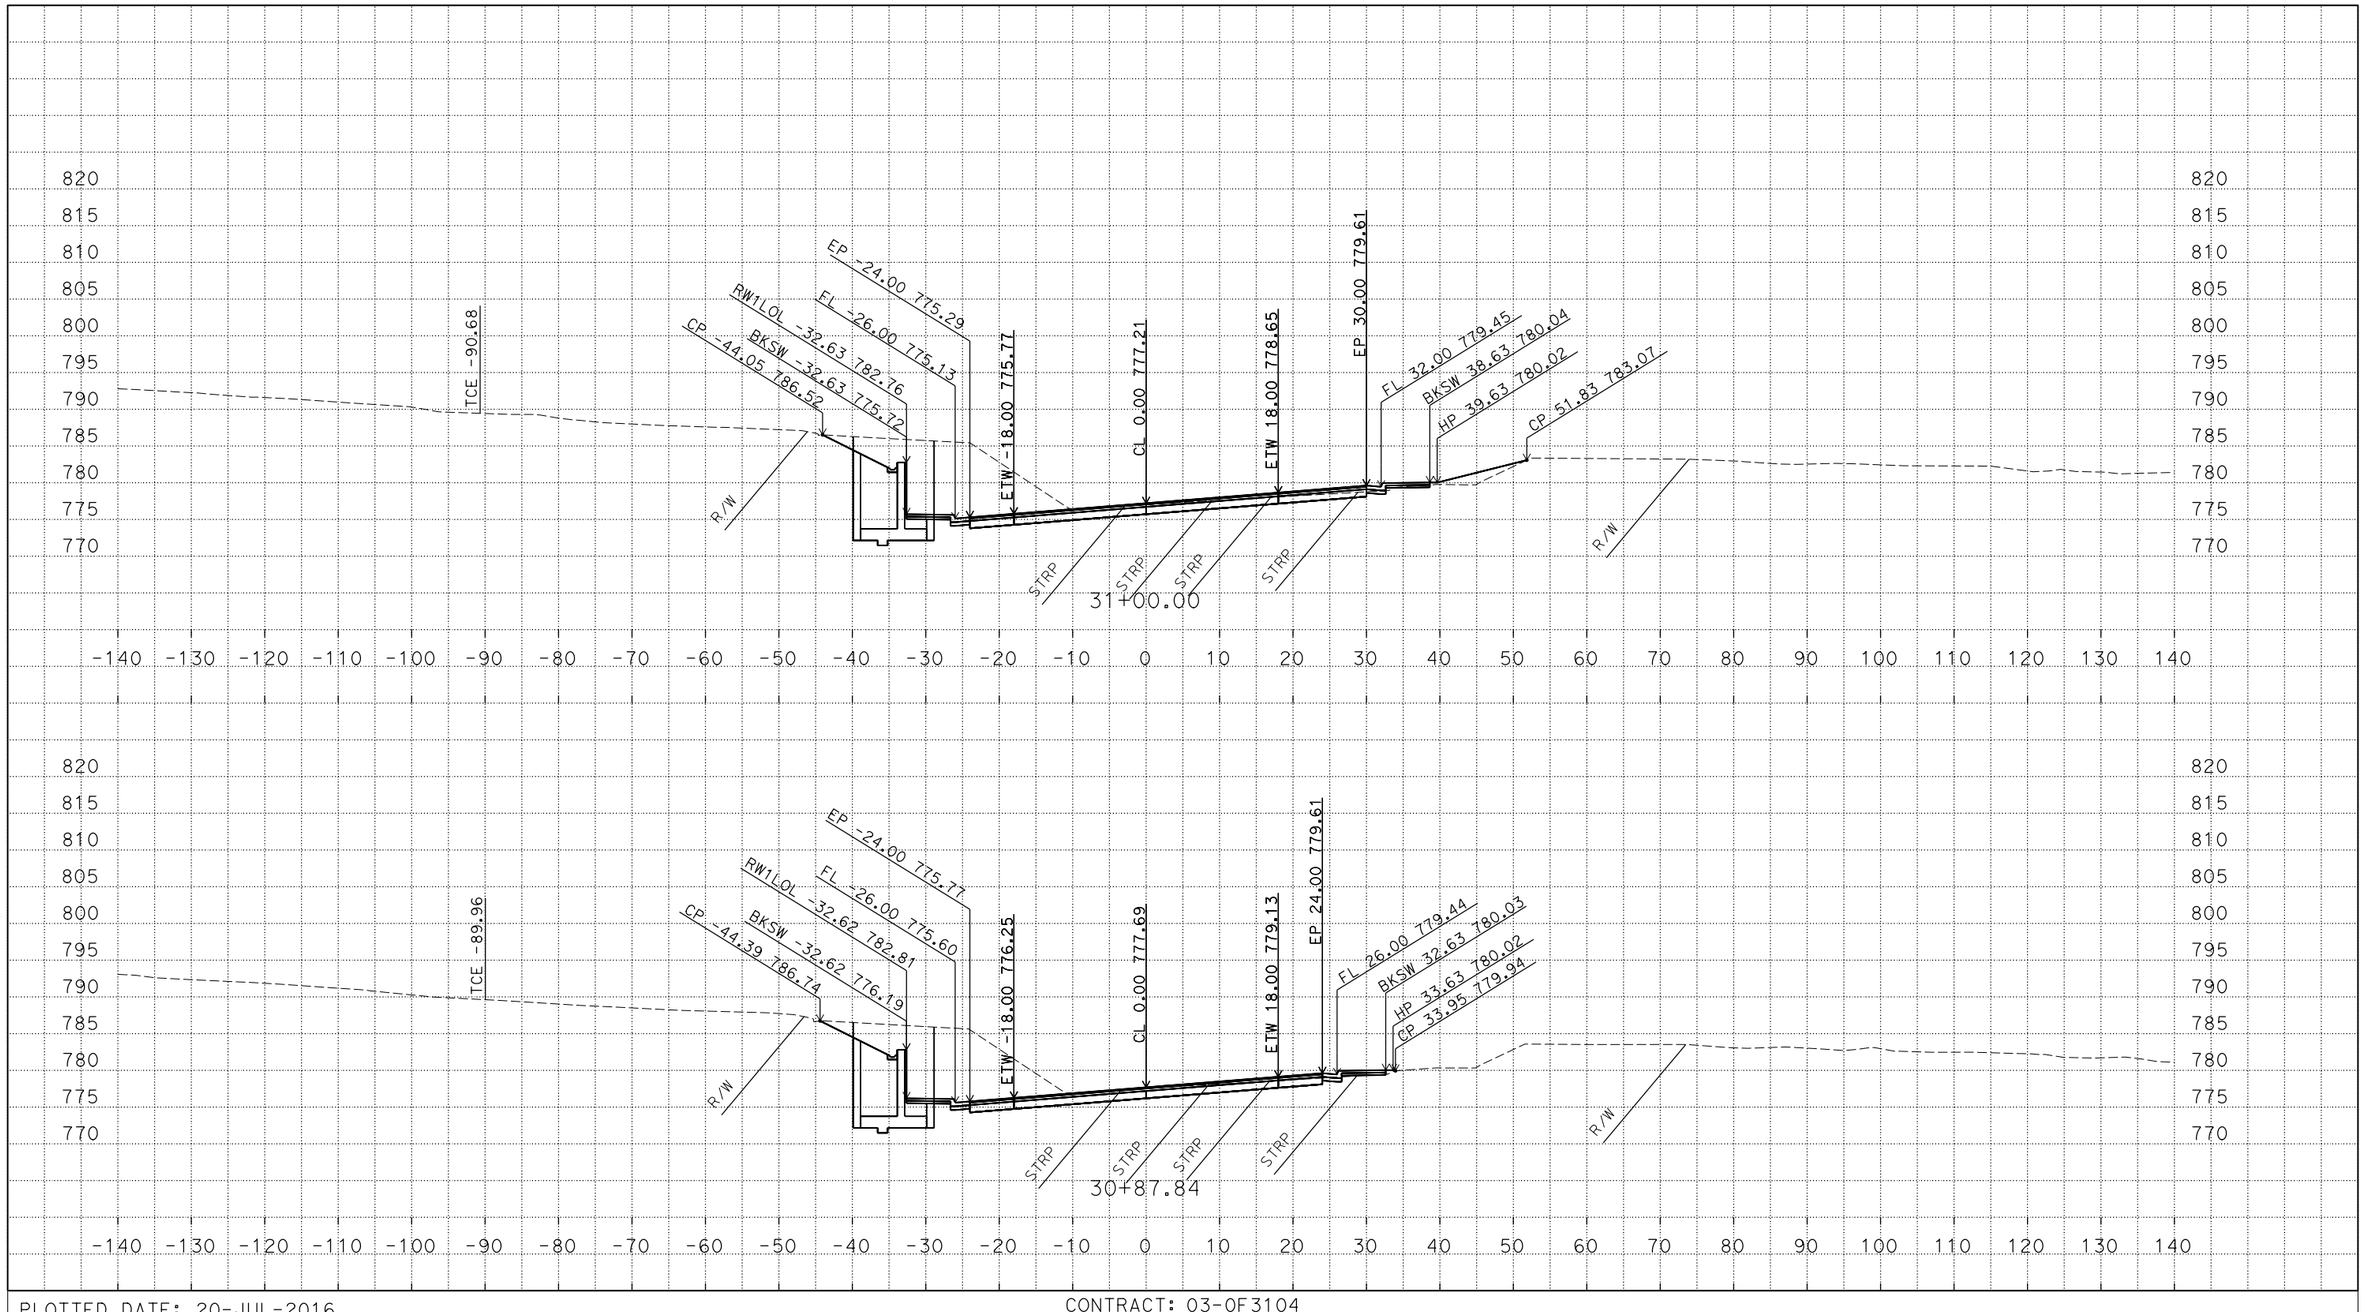

P:\proj3\03\0f310\design\c3d\xsec_qtys
XSections - CCN1-EAST_TEMP_X_C3D_DWG.dwg - 18-Jun-16 12:16 PM

PLOTTED DATE: 20-JUL-2016

SCALE: 1"=10' Horiz.
1"=10' Vert.

CREATED BY: S135264

CONTRACT: 03-0F3104

DIST/CO/RTE/PM:03/ED/49/23.7/24.4

PROJECT ID: 0300000078

"CCN1" LINE - WEST
CROSS SECTIONS
15 OF 33

FOR EARTHWORK DEVELOPMENT ONLY

All Dimensions are U.S. Survey Feet

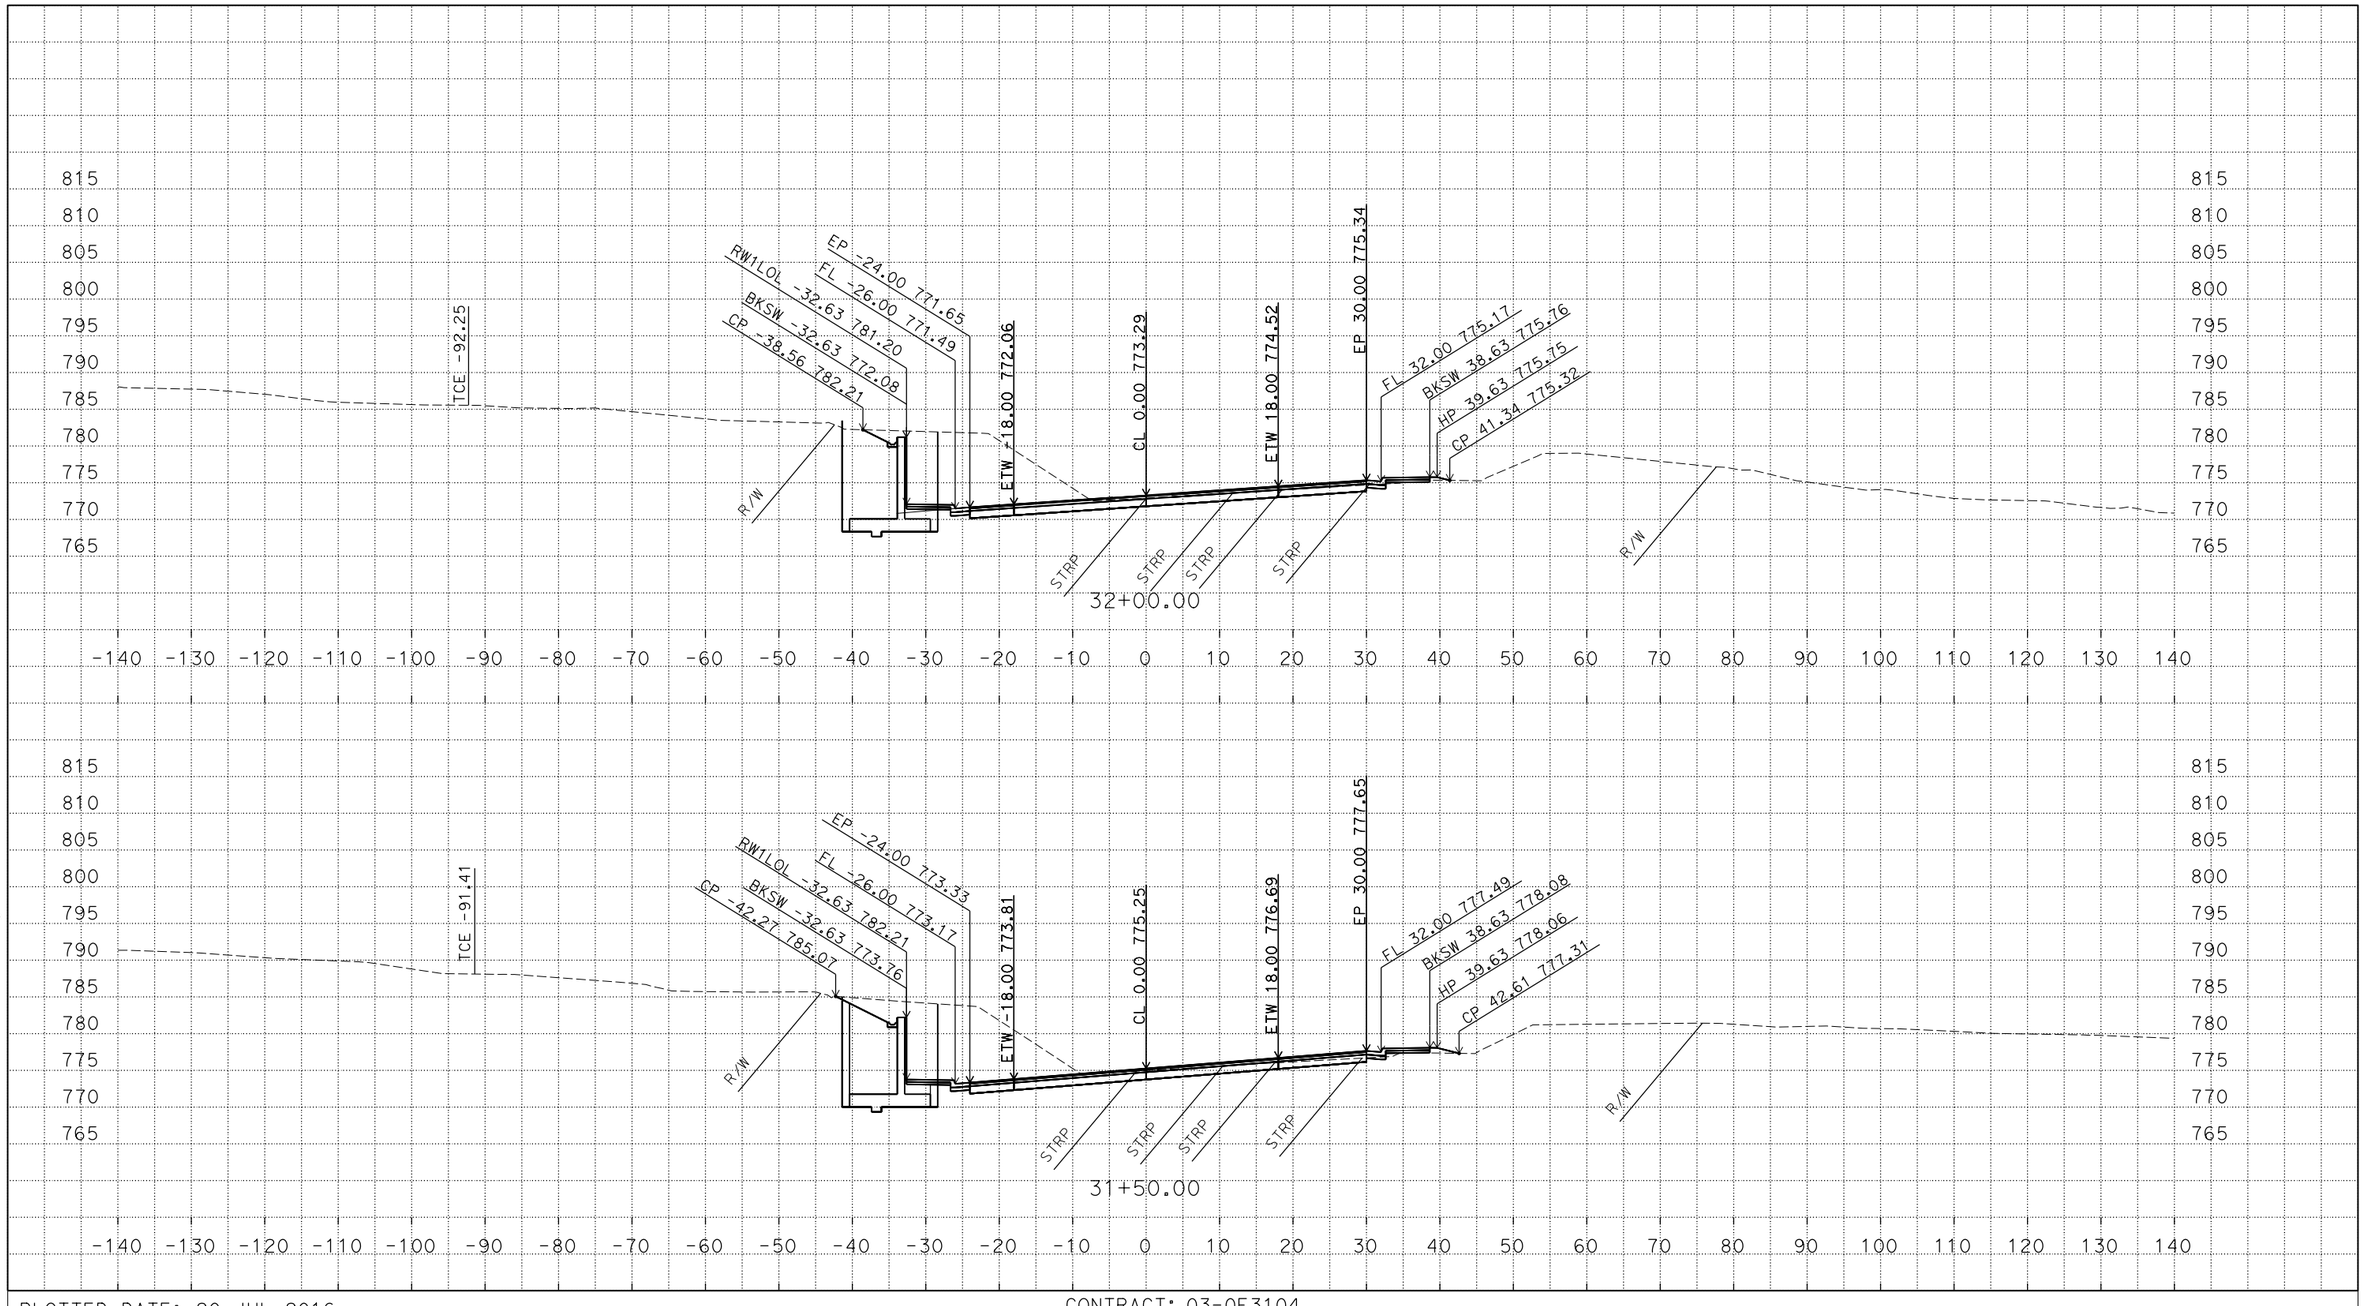

P:\proj3\03\0f310\design\c3d\xsec_qtys
XSections - CCN1-EAST_TEMP_X_C3D_DWG.dwg - 18-Jun-16 12:16 PM

PLOTTED DATE: 20-JUL-2016

SCALE: 1"=10' Horiz.
1"=10' Vert.

CREATED BY: S135264

CONTRACT: 03-0F3104

DIST/CO/RTE/PM:03/ED/49/23.7/24.4

PROJECT ID: 0300000078

"CCN1" LINE - WEST
CROSS SECTIONS
16 OF 33

FOR EARTHWORK DEVELOPMENT ONLY

All Dimensions are U.S. Survey Feet

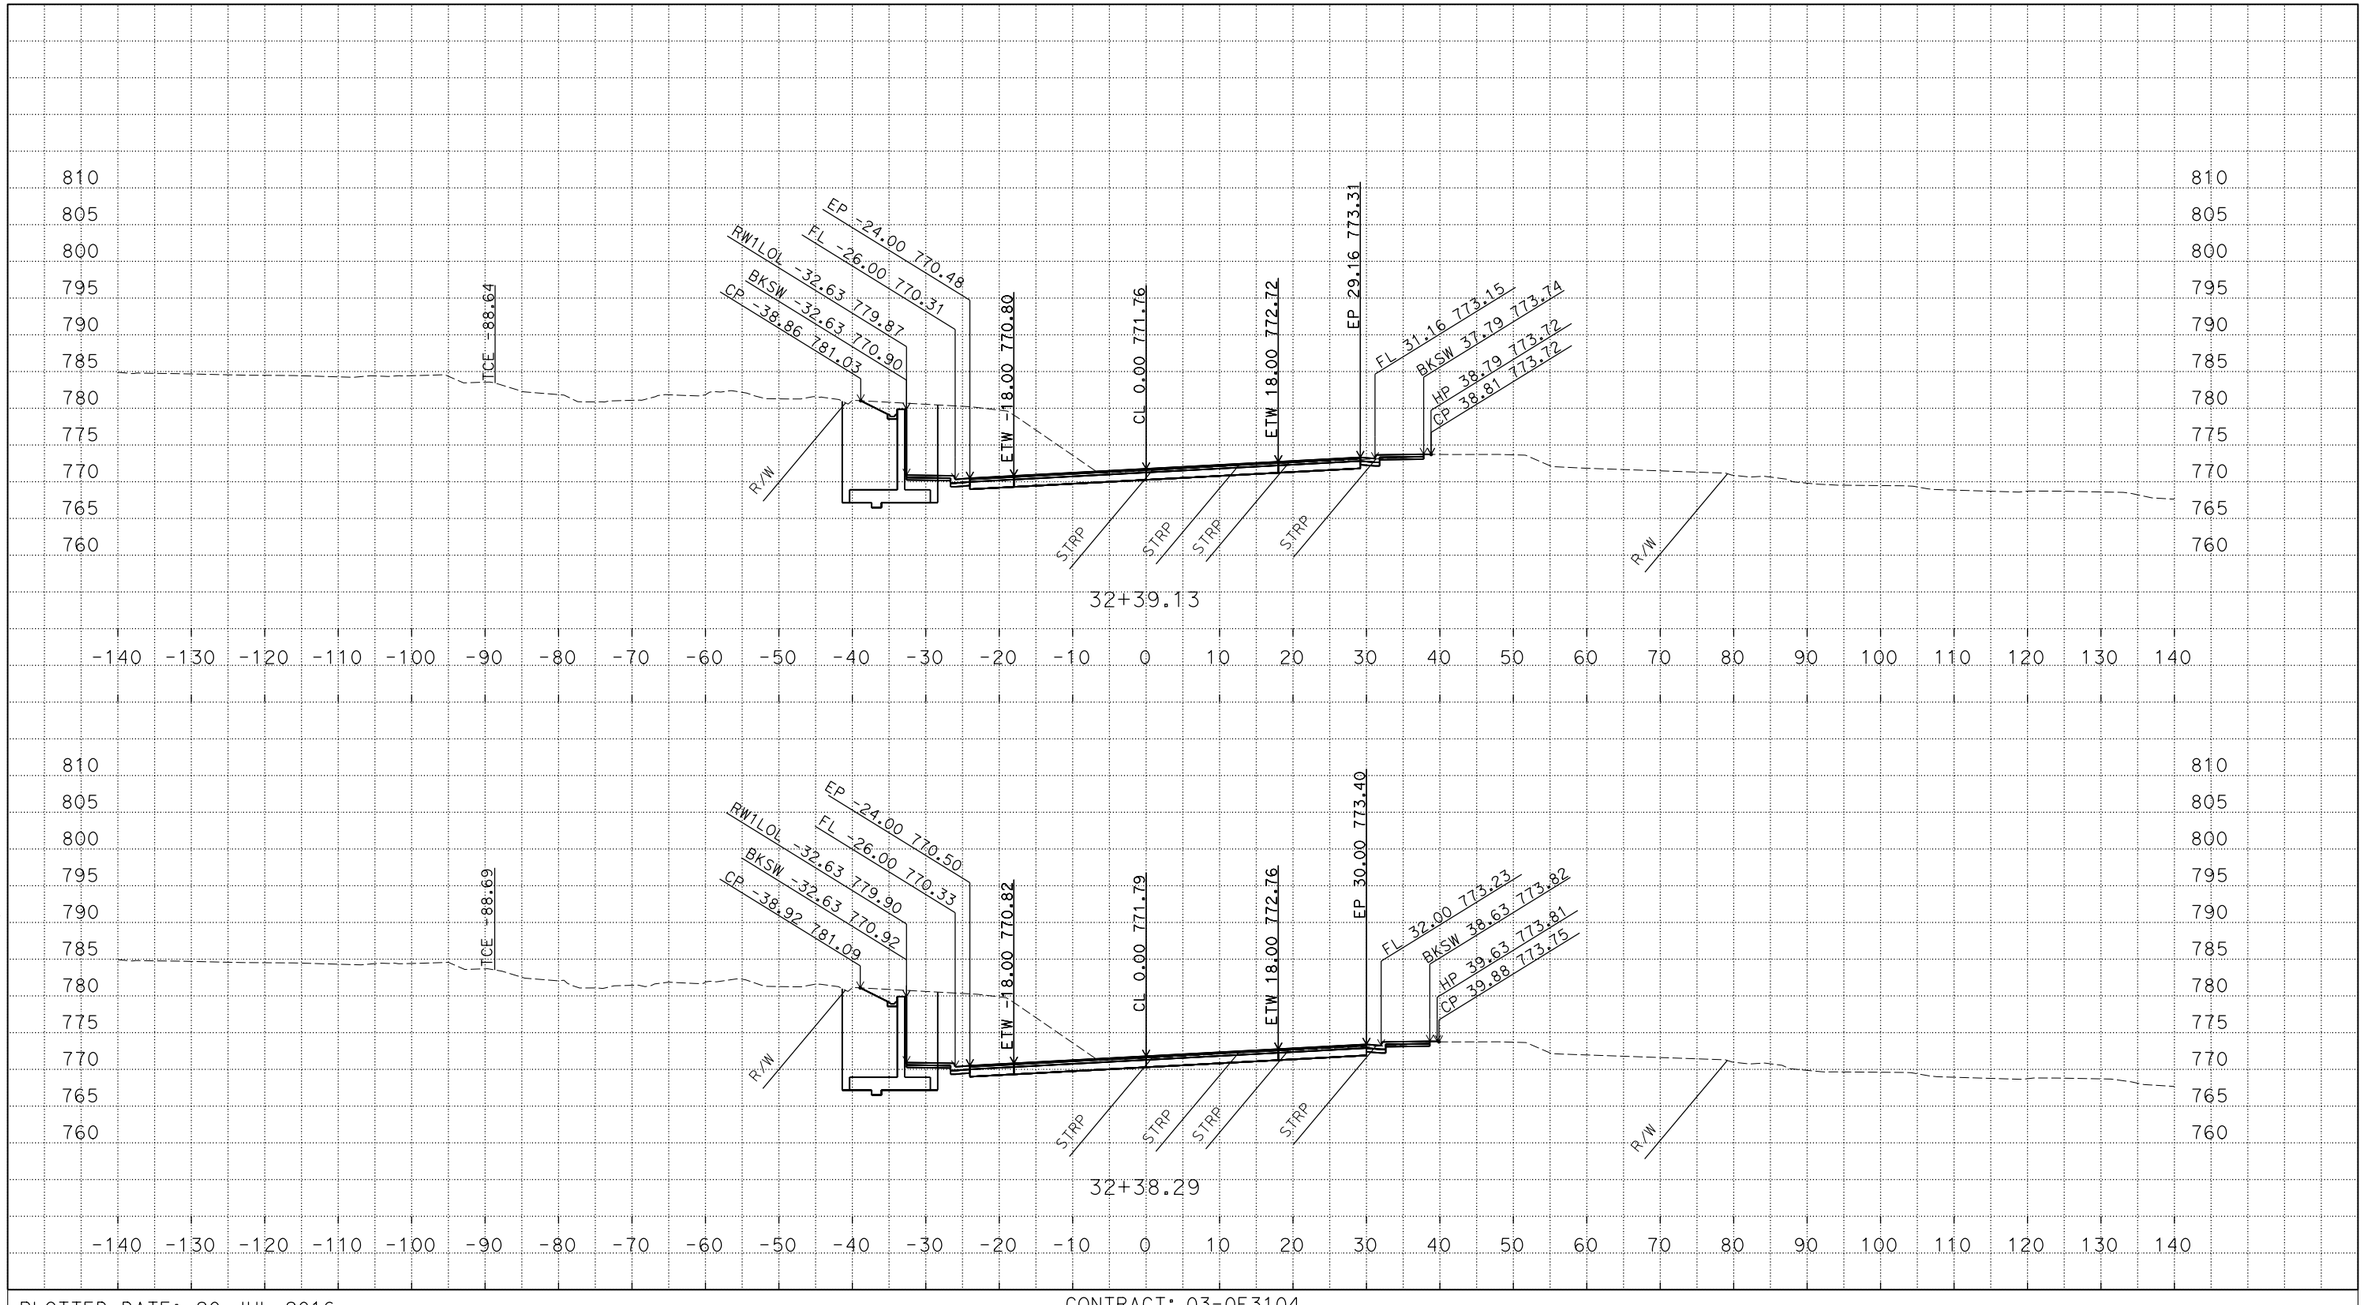

P:\proj3\03\0f310\design\c3d\xsec_qtys
XSections - CCN1-EAST_TEMP_X_C3D_DWG.dwg - 18-Jun-16 12:16 PM

PLOTTED DATE: 20-JUL-2016

SCALE: 1"=10' Horiz.
1"=10' Vert.

CREATED BY: S135264

CONTRACT: 03-0F3104

DIST/CO/RTE/PM:03/ED/49/23.7/24.4

PROJECT ID: 0300000078

"CCN1" LINE - WEST
CROSS SECTIONS
17 OF 33

FOR EARTHWORK DEVELOPMENT ONLY

All Dimensions are U.S. Survey Feet

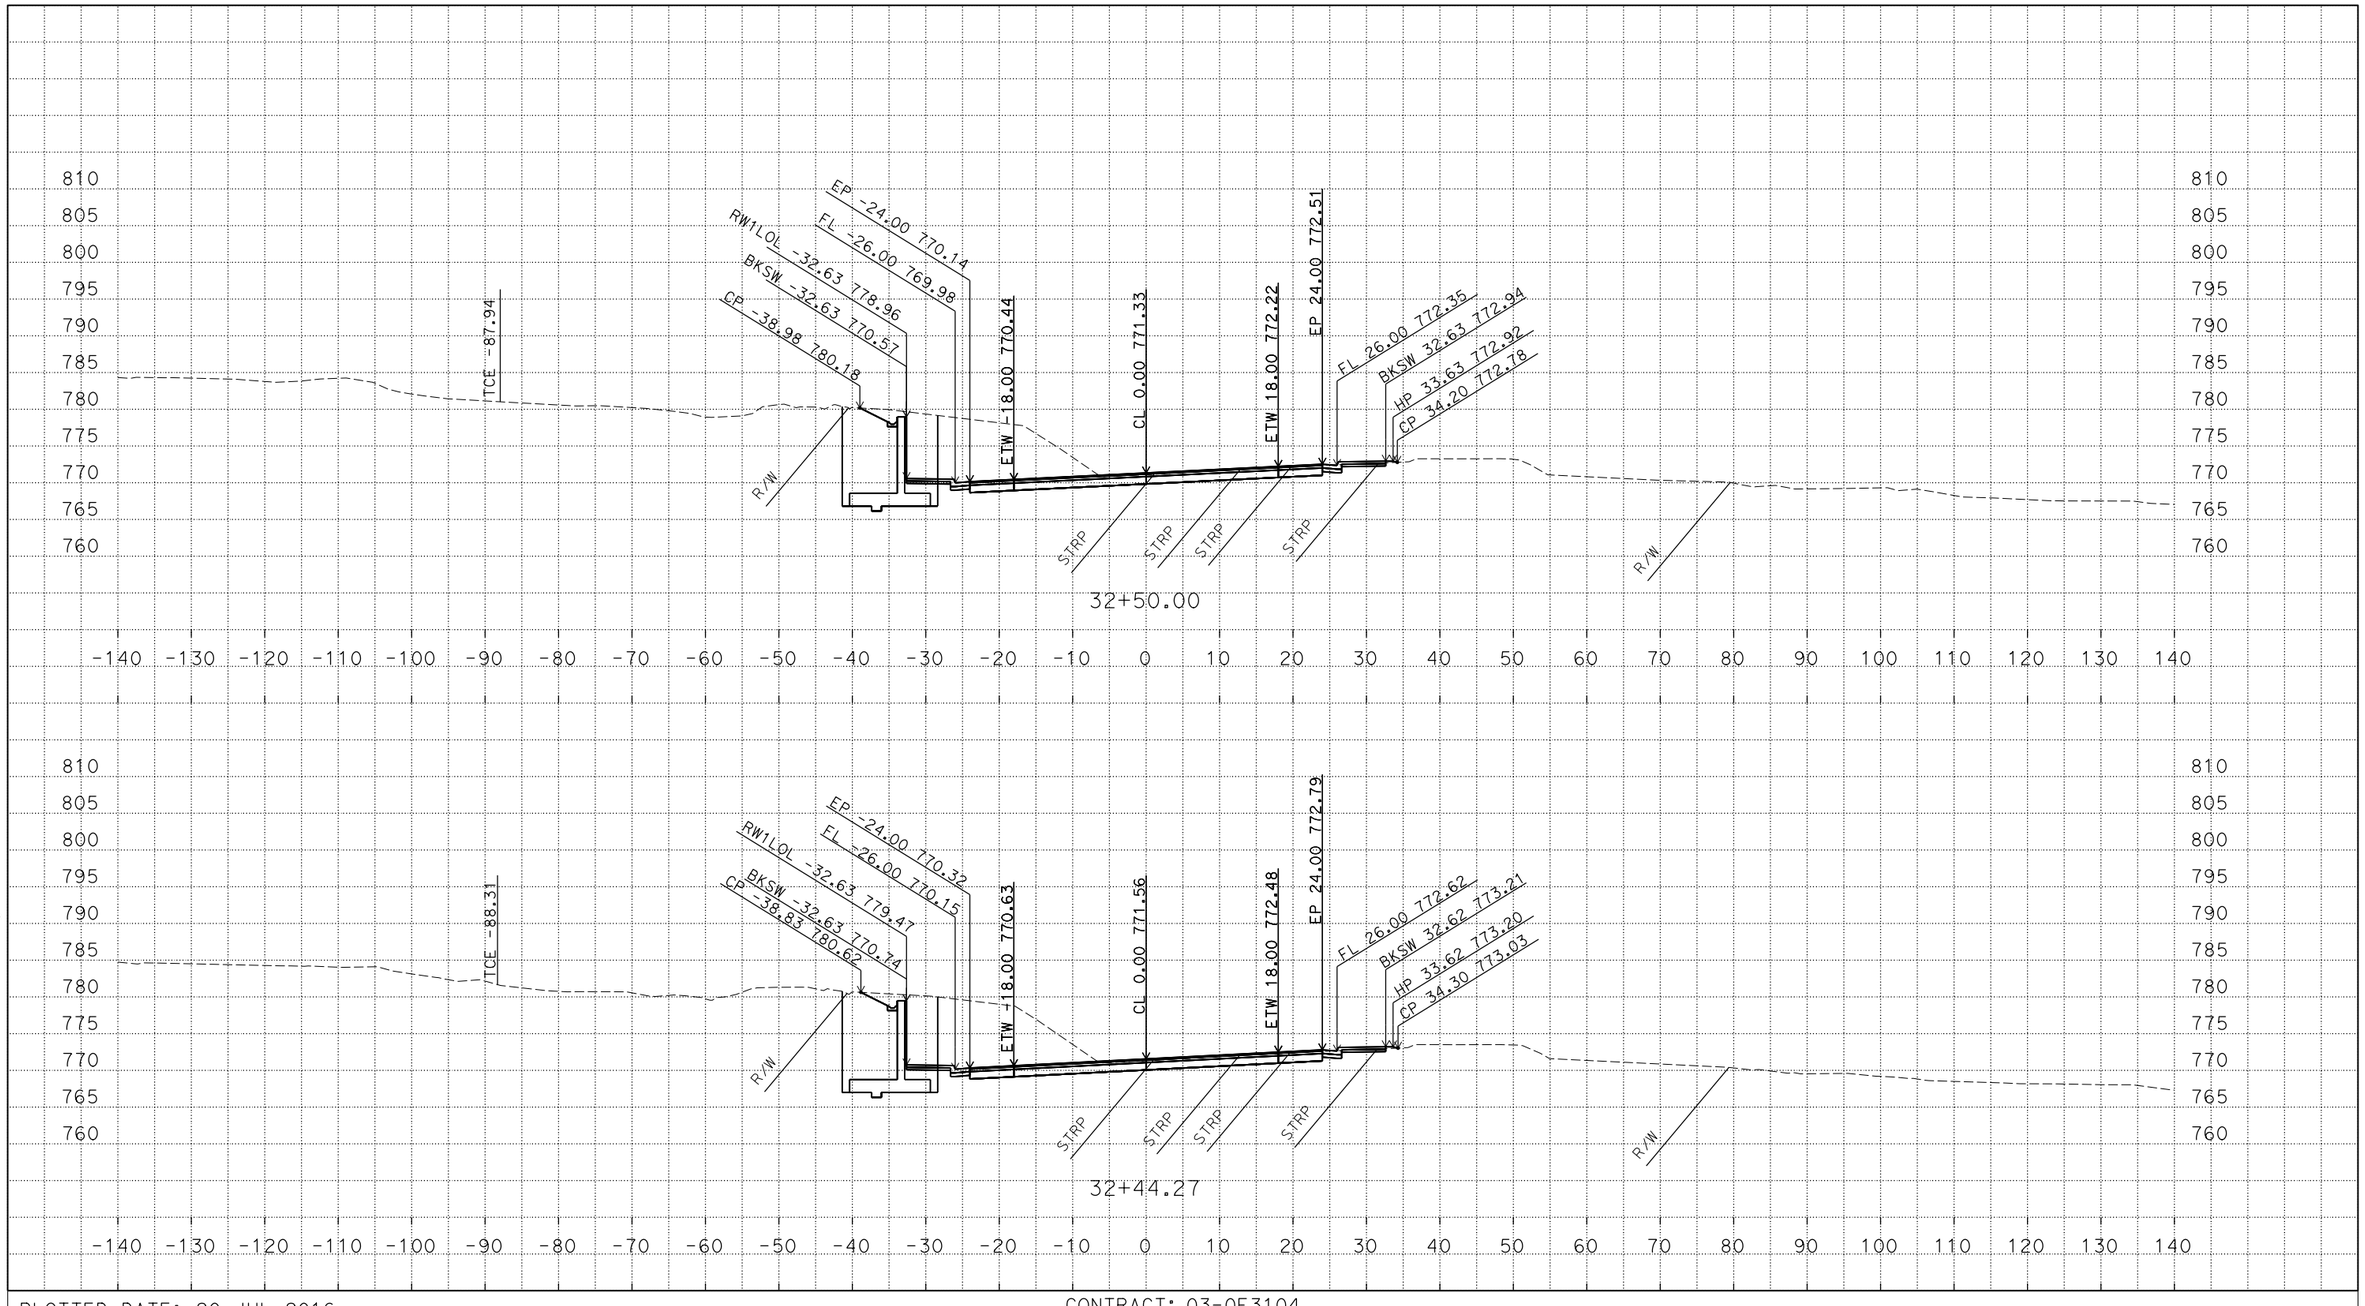

P:\proj3\03\0f310\design\c3d\xsec_qtys
XSections - CCN1-EAST_TEMP_X_C3D_DWG.dwg - 18-Jun-16 12:16 PM

PLOTTED DATE: 20-JUL-2016

SCALE: 1"=10' Horiz.
1"=10' Vert.

CREATED BY: S135264

CONTRACT: 03-0F3104

DIST/CO/RTE/PM:03/ED/49/23.7/24.4

PROJECT ID: 0300000078

"CCN1" LINE - WEST
CROSS SECTIONS
18 OF 33

FOR EARTHWORK DEVELOPMENT ONLY

All Dimensions are U.S. Survey Feet

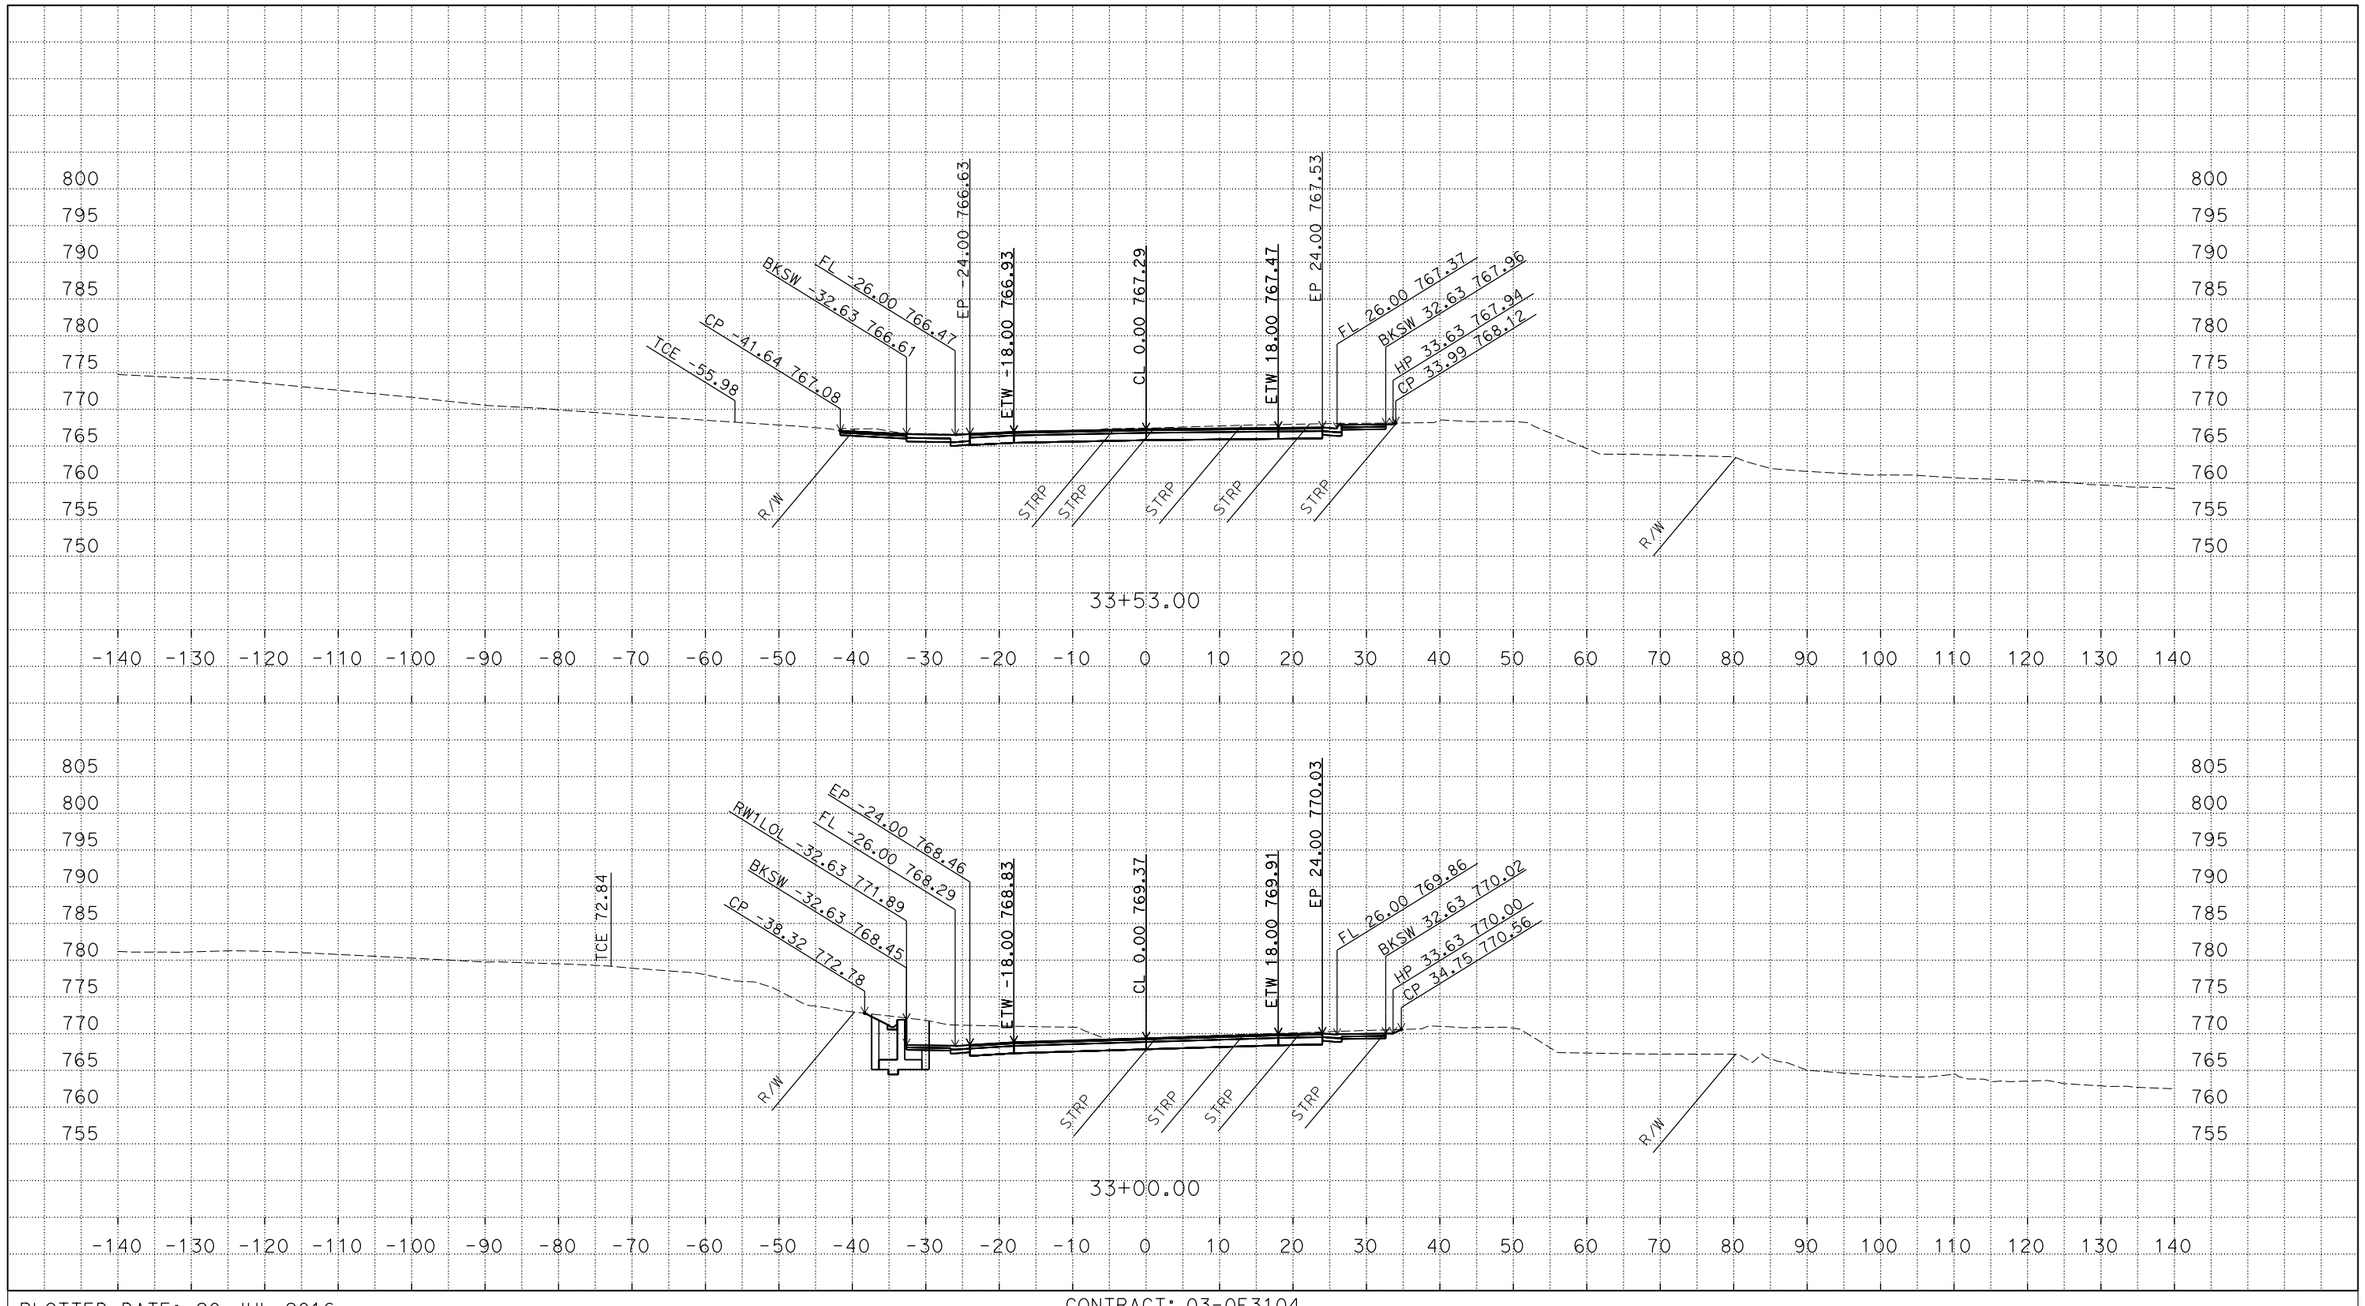

P:\proj3\03\0f310\design\c3d\xsec_qtys
XSections - CCN1-EAST_TEMP_X_C3D_DWG.dwg - 18-Jun-16 12:16 PM

PLOTTED DATE: 20-JUL-2016

SCALE: 1"=10' Horiz.
1"=10' Vert.

CREATED BY: S135264

CONTRACT: 03-0F3104

DIST/CO/RTE/PM:03/ED/49/23.7/24.4

PROJECT ID: 0300000078

"CCN1" LINE - WEST
CROSS SECTIONS
19 OF 33

FOR EARTHWORK DEVELOPMENT ONLY

All Dimensions are U.S. Survey Feet

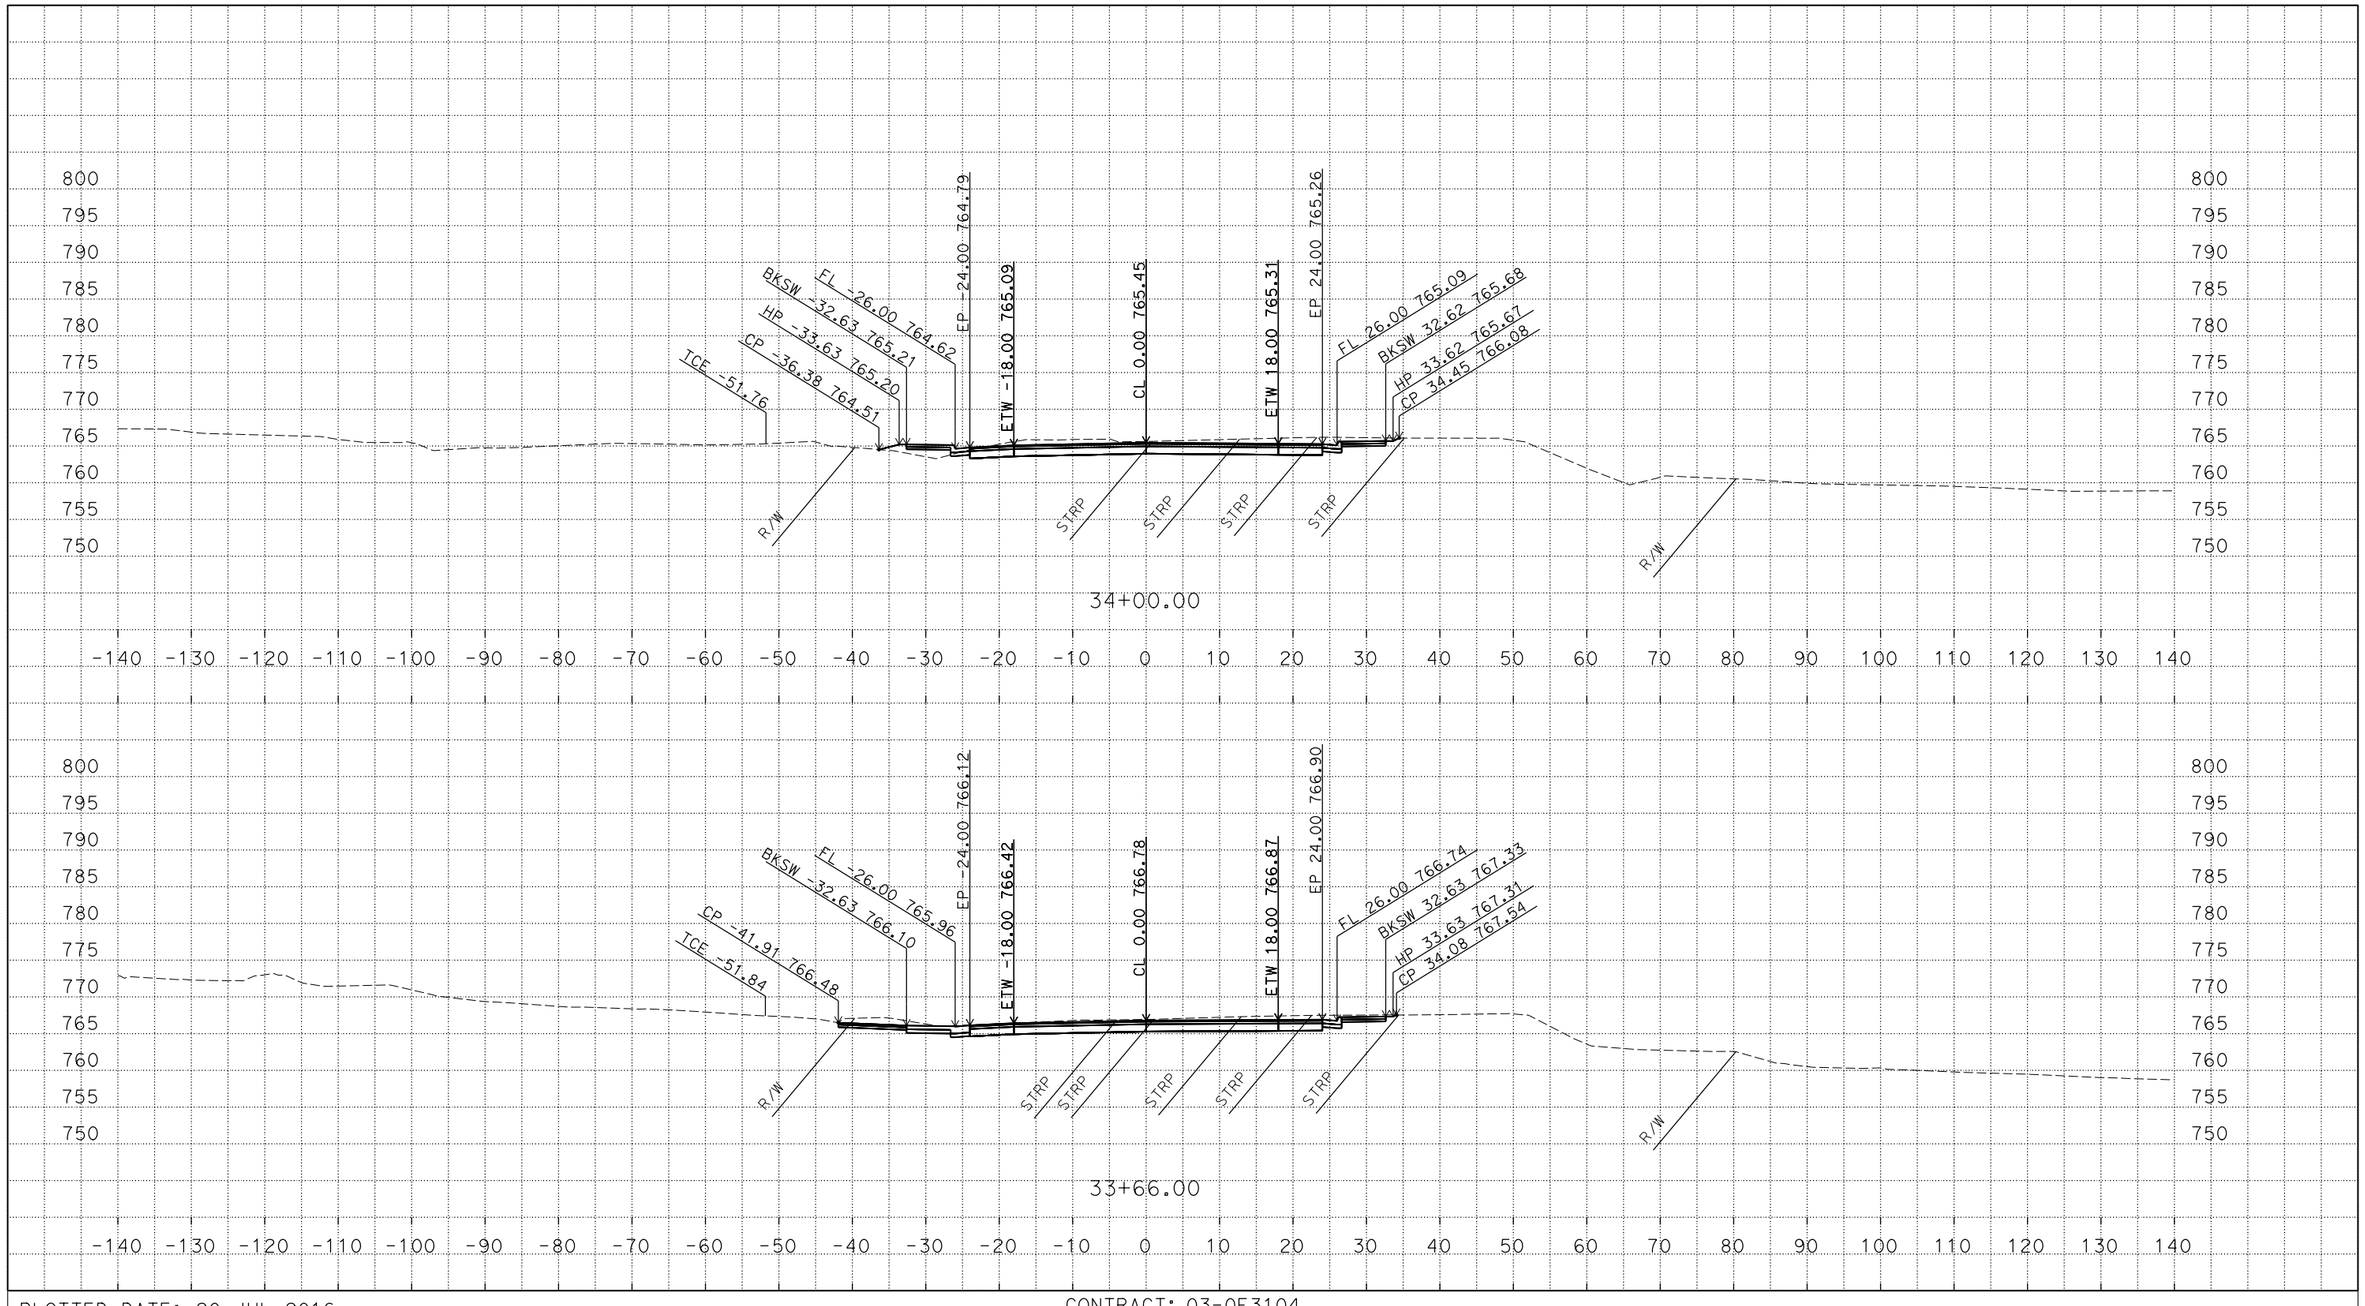

P:\proj3\03\0f310\design\c3d\xsec_qtys
XSections - CCN1-EAST_TEMP_X_C3D_DWG.dwg - 18-Jun-16 12:16 PM

PLOTTED DATE: 20-JUL-2016

SCALE: 1"=10' Horiz.
1"=10' Vert.

CREATED BY: S135264

CONTRACT: 03-0F3104

DIST/CO/RTE/PM:03/ED/49/23.7/24.4

PROJECT ID: 0300000078

"CCN1" LINE - WEST
CROSS SECTIONS
20 OF 33

FOR EARTHWORK DEVELOPMENT ONLY

All Dimensions are U.S. Survey Feet

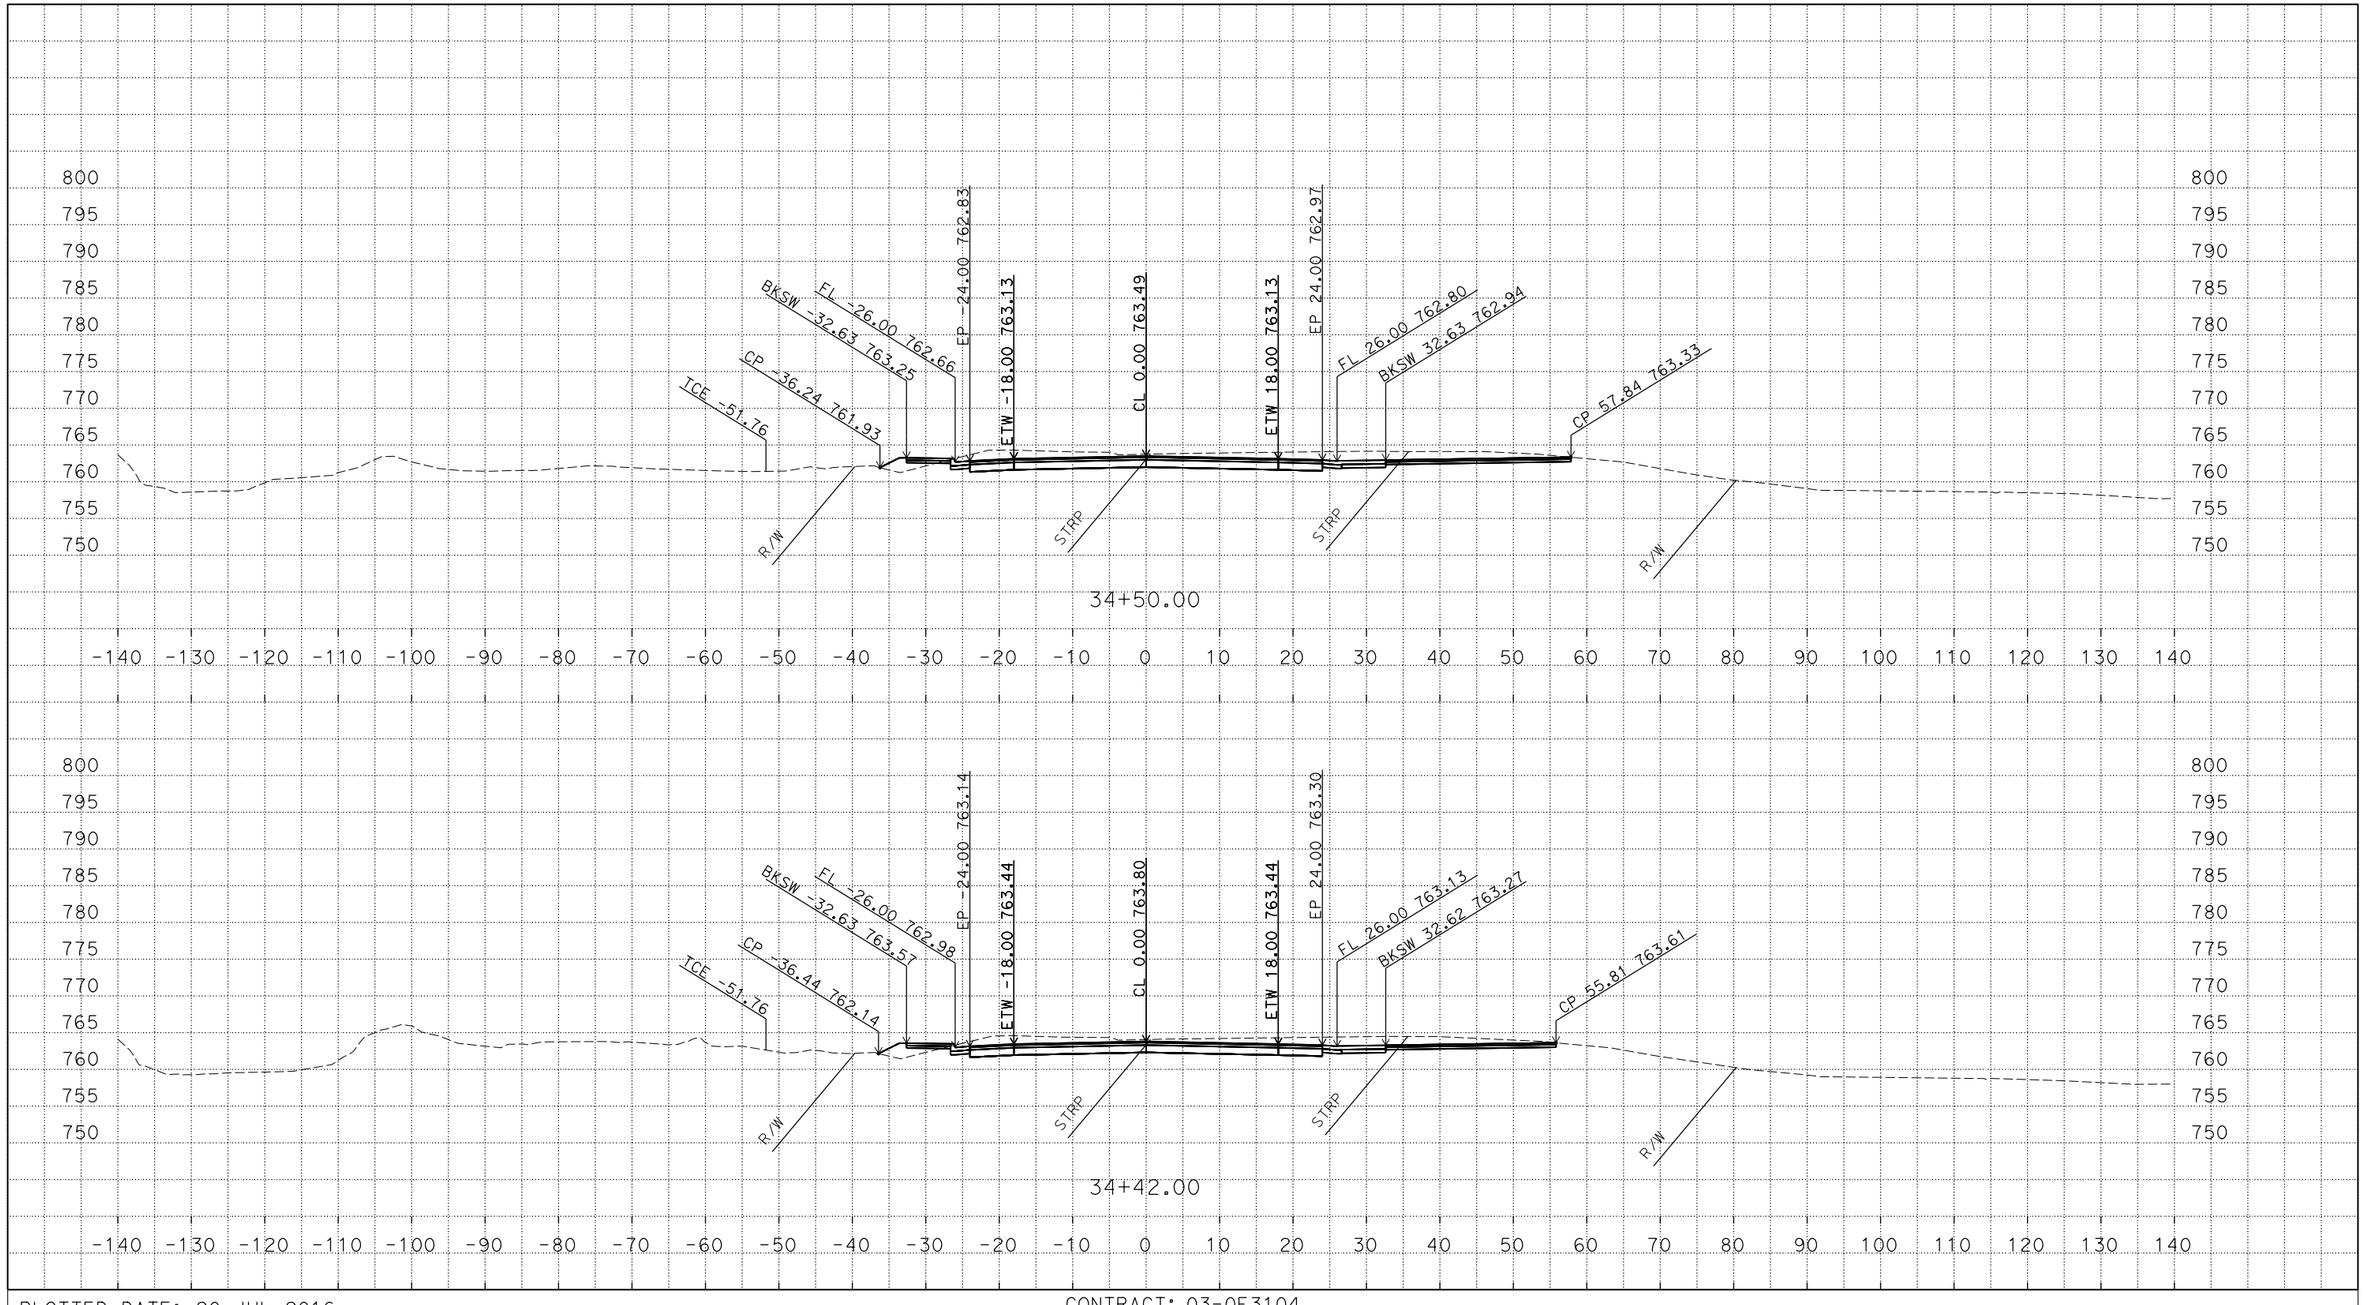

P:\proj3\03\0f310\design\c3d\xsec_qtys
XSections - CCN1-EAST_TEMP_X_C3D_DWG.dwg - 18-Jun-16 12:16 PM

PLOTTED DATE: 20-JUL-2016

SCALE: 1"=10' Horiz.
1"=10' Vert.

CREATED BY: S135264

CONTRACT: 03-0F3104

DIST/CO/RTE/PM:03/ED/49/23.7/24.4

PROJECT ID: 0300000078

"CCN1" LINE - WEST
CROSS SECTIONS
21 OF 33

FOR EARTHWORK DEVELOPMENT ONLY

All Dimensions are U.S. Survey Feet

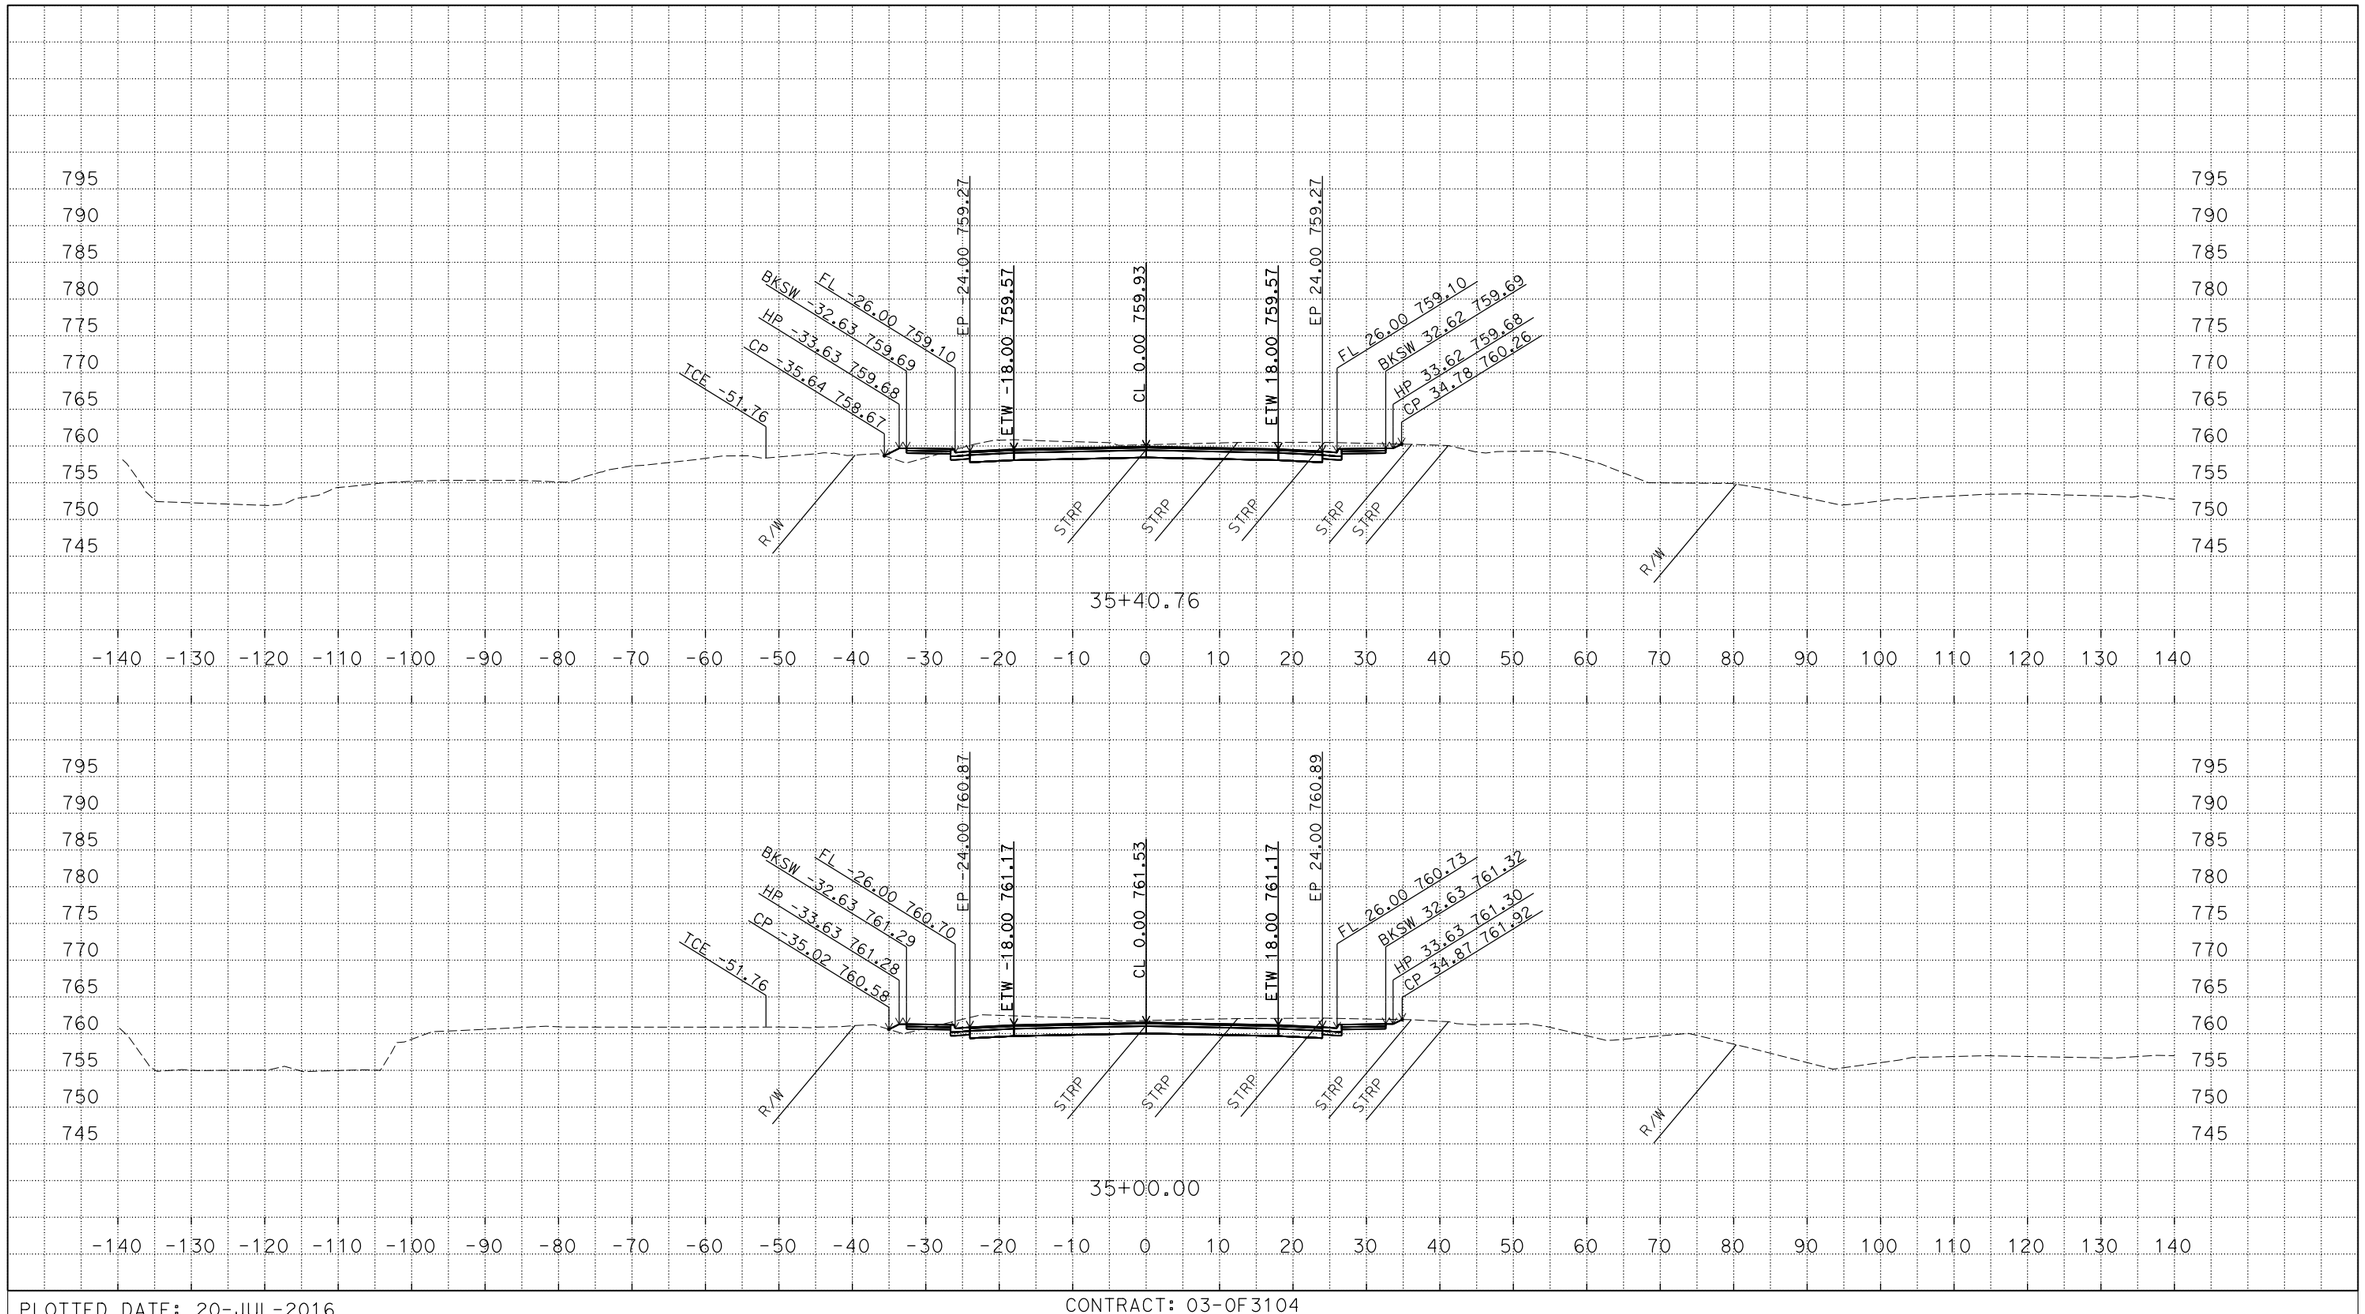

P:\proj3\03\0f310\design\c3d\xsec_qtys
XSections - CCN1-EAST_TEMP_X_C3D_DWG.dwg - 18-Jun-16 12:16 PM

PLOTTED DATE: 20-JUL-2016

SCALE: 1"=10' Horiz.
1"=10' Vert.

CREATED BY: S135264

CONTRACT: 03-0F3104

DIST/CO/RTE/PM:03/ED/49/23.7/24.4

PROJECT ID: 0300000078

"CCN1" LINE - WEST
CROSS SECTIONS
22 OF 33

FOR EARTHWORK DEVELOPMENT ONLY

All Dimensions are U.S. Survey Feet

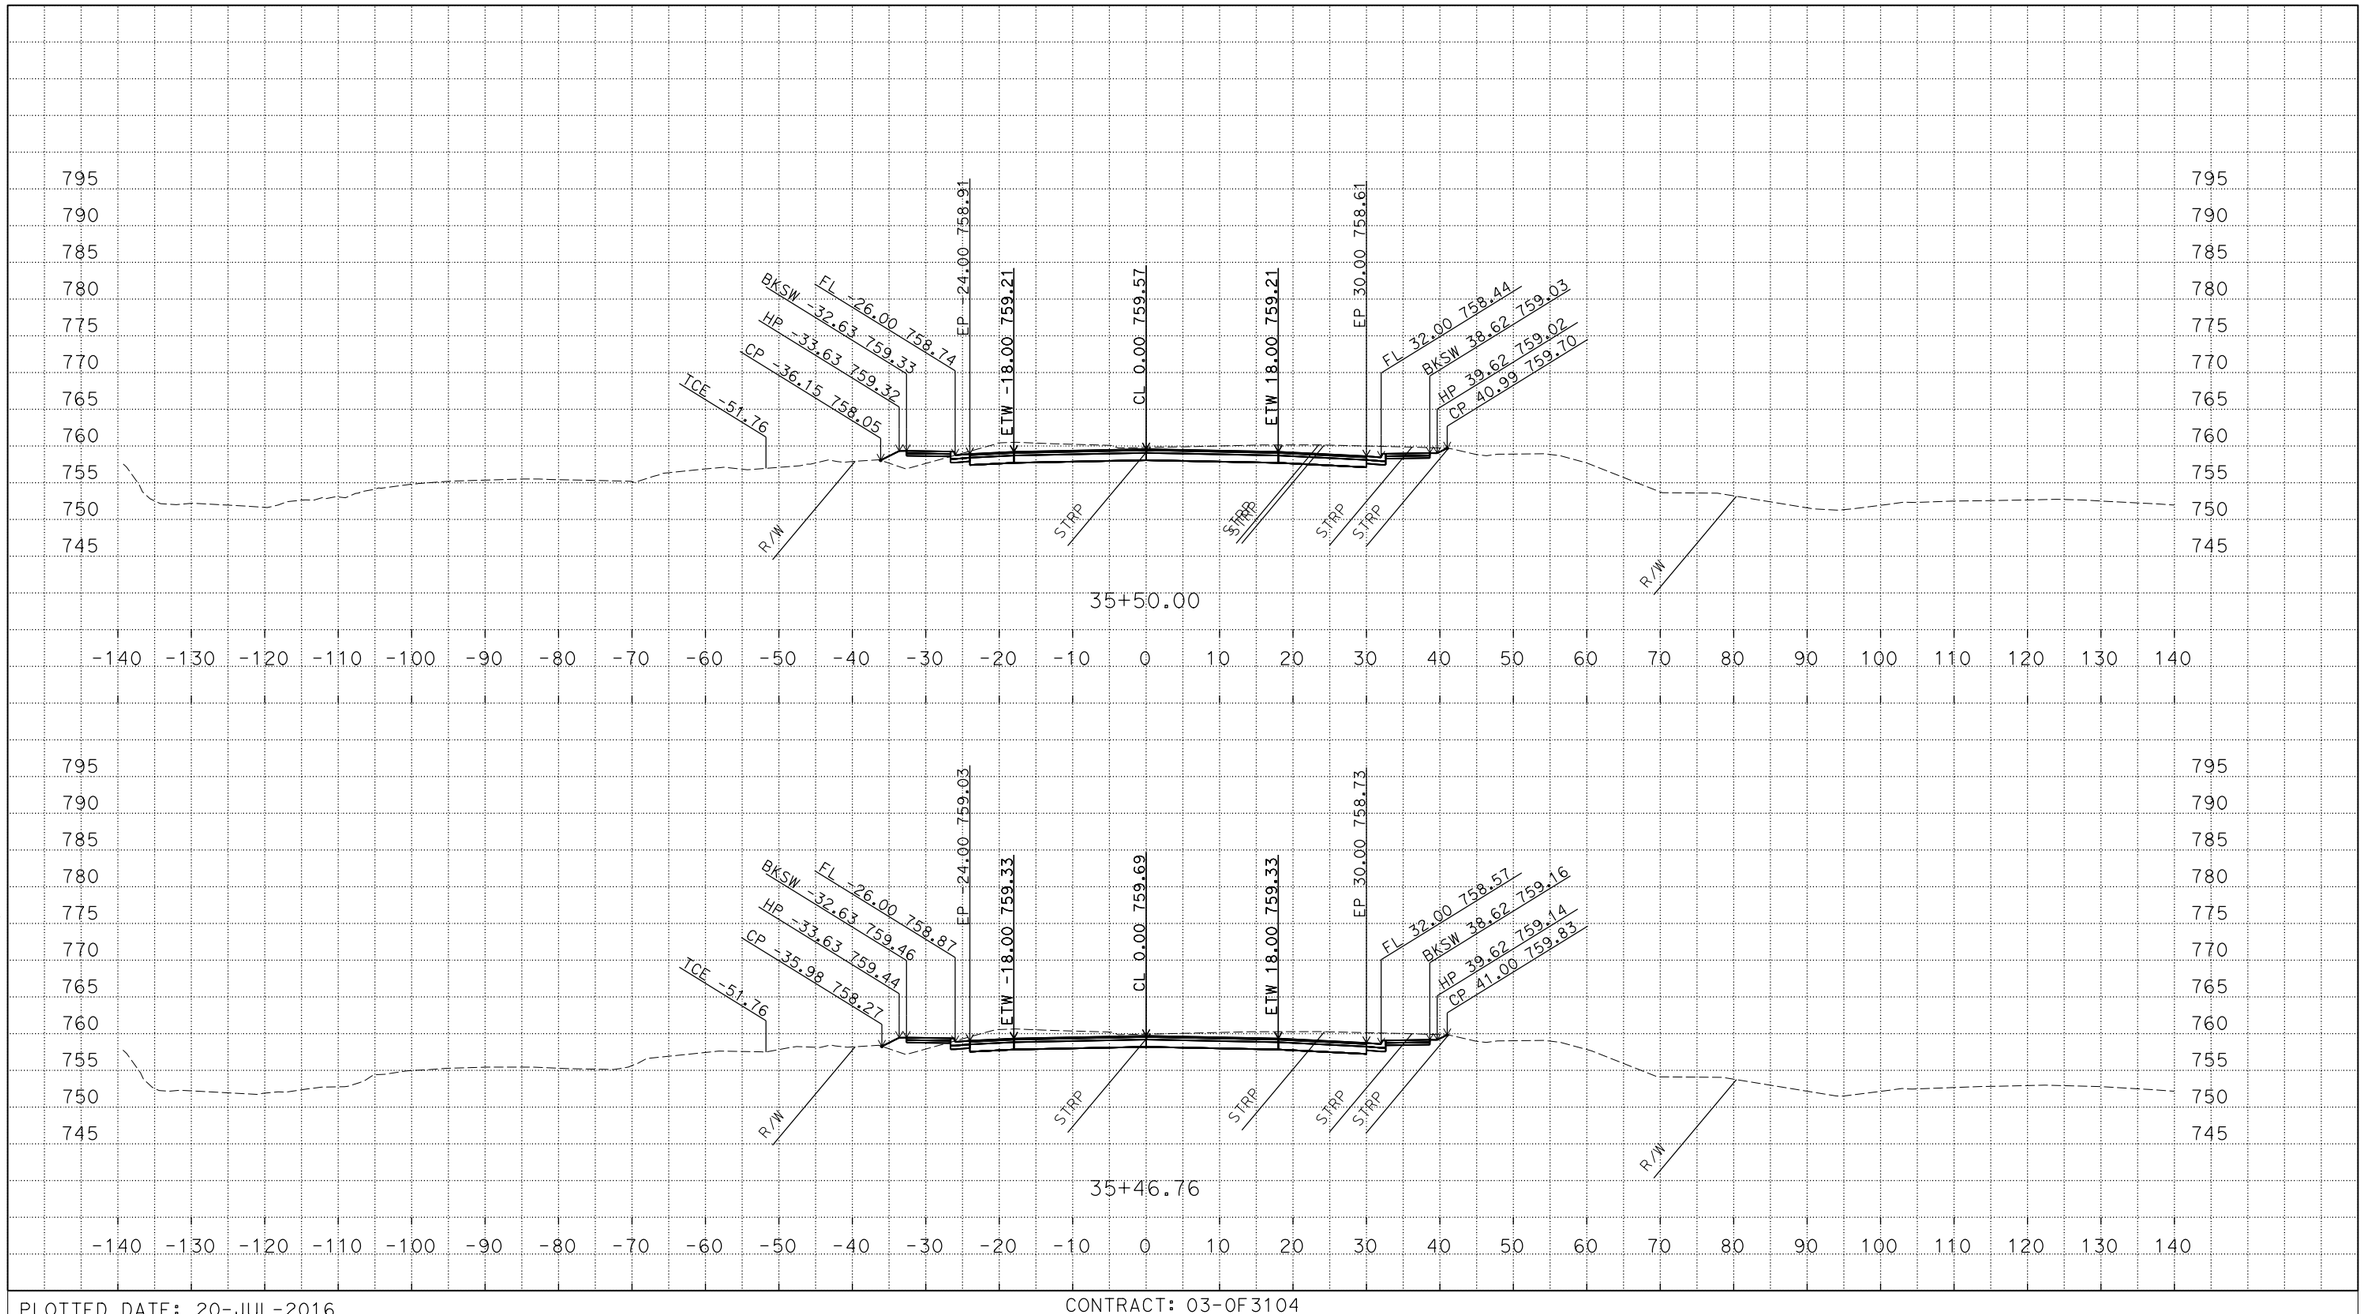

P:\proj3\03\0f310\design\c3d\xsec_qtys
XSections - CCN1-EAST_TEMP_X_C3D_DWG.dwg - 18-Jun-16 12:16 PM

PLOTTED DATE: 20-JUL-2016

SCALE: 1"=10' Horiz.
1"=10' Vert.

CREATED BY: S135264

CONTRACT: 03-0F3104

DIST/CO/RTE/PM:03/ED/49/23.7/24.4

PROJECT ID: 0300000078

"CCN1" LINE - WEST
CROSS SECTIONS
23 OF 33

FOR EARTHWORK DEVELOPMENT ONLY

All Dimensions are U.S. Survey Feet

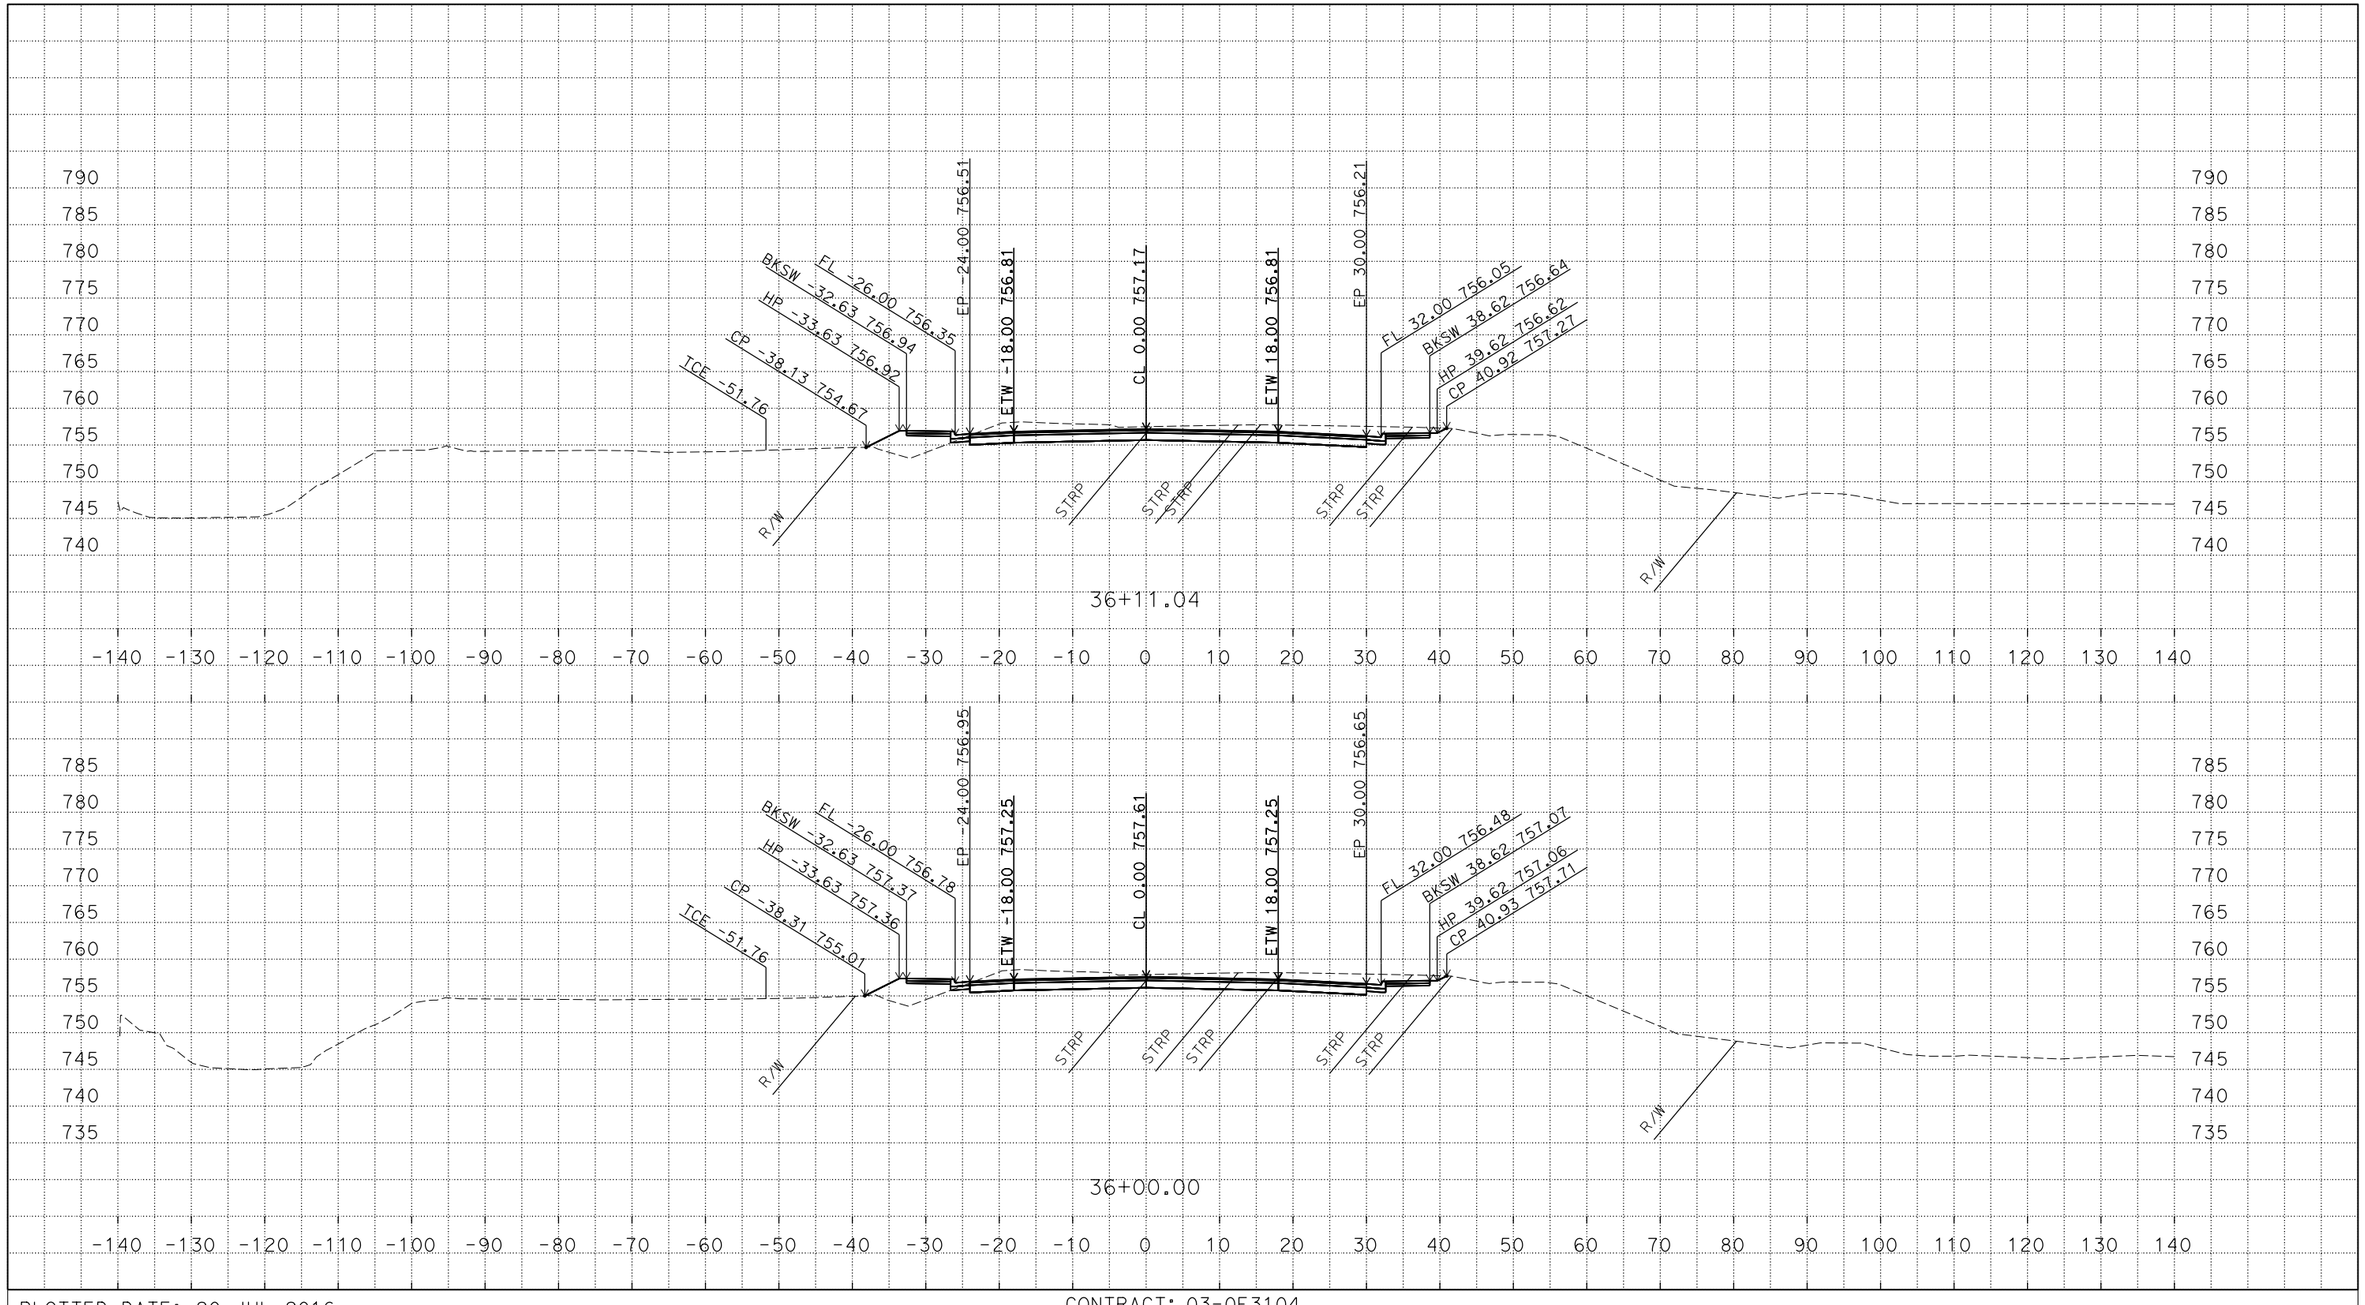

P:\proj3\03\0f310\design\c3d\xsec_qtys
XSections - CCN1-EAST_TEMP_X_C3D_DWG.dwg - 18-Jun-16 12:16 PM

PLOTTED DATE: 20-JUL-2016

SCALE: 1"=10' Horiz.
1"=10' Vert.

CREATED BY: S135264

CONTRACT: 03-0F3104

DIST/CO/RTE/PM:03/ED/49/23.7/24.4

PROJECT ID: 0300000078

"CCN1" LINE - WEST
CROSS SECTIONS
24 OF 33

FOR EARTHWORK DEVELOPMENT ONLY

All Dimensions are U.S. Survey Feet

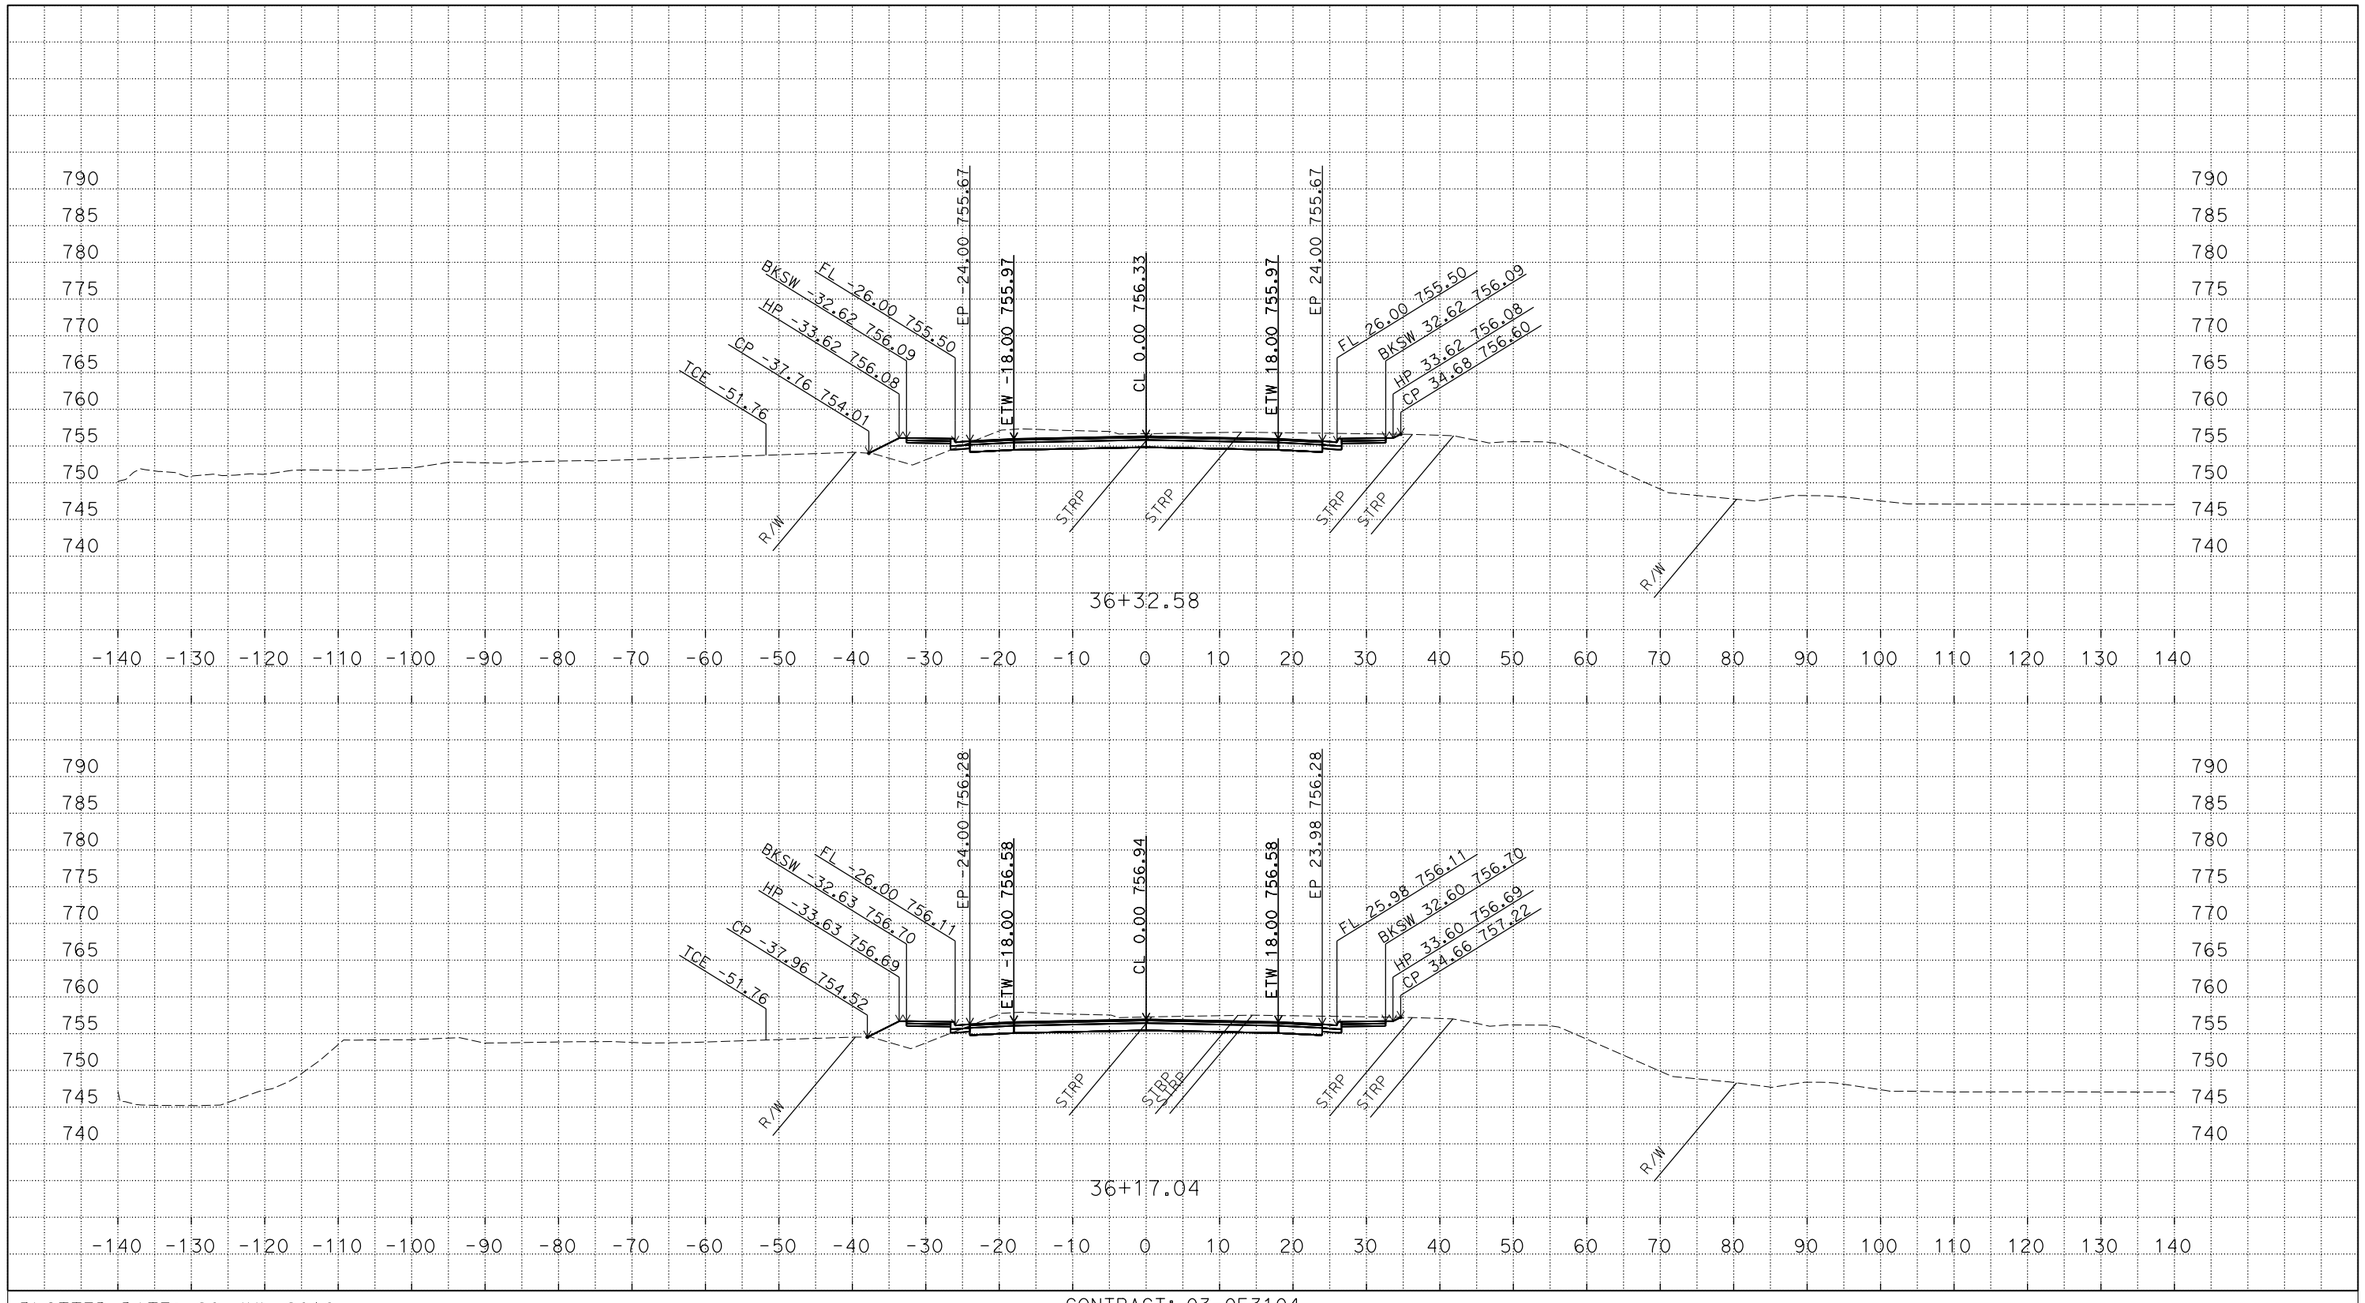

P:\proj3\03\0f310\design\c3d\xsec_qtys
XSections - CCN1-EAST_TEMP_X_C3D_DWG.dwg - 18-Jun-16 12:16 PM

PLOTTED DATE: 20-JUL-2016

SCALE: 1"=10' Horiz.
1"=10' Vert.

CREATED BY: S135264

CONTRACT: 03-0F3104

DIST/CO/RTE/PM:03/ED/49/23.7/24.4

PROJECT ID: 0300000078

"CCN1" LINE - WEST
CROSS SECTIONS
25 OF 33

FOR EARTHWORK DEVELOPMENT ONLY

All Dimensions are U.S. Survey Feet

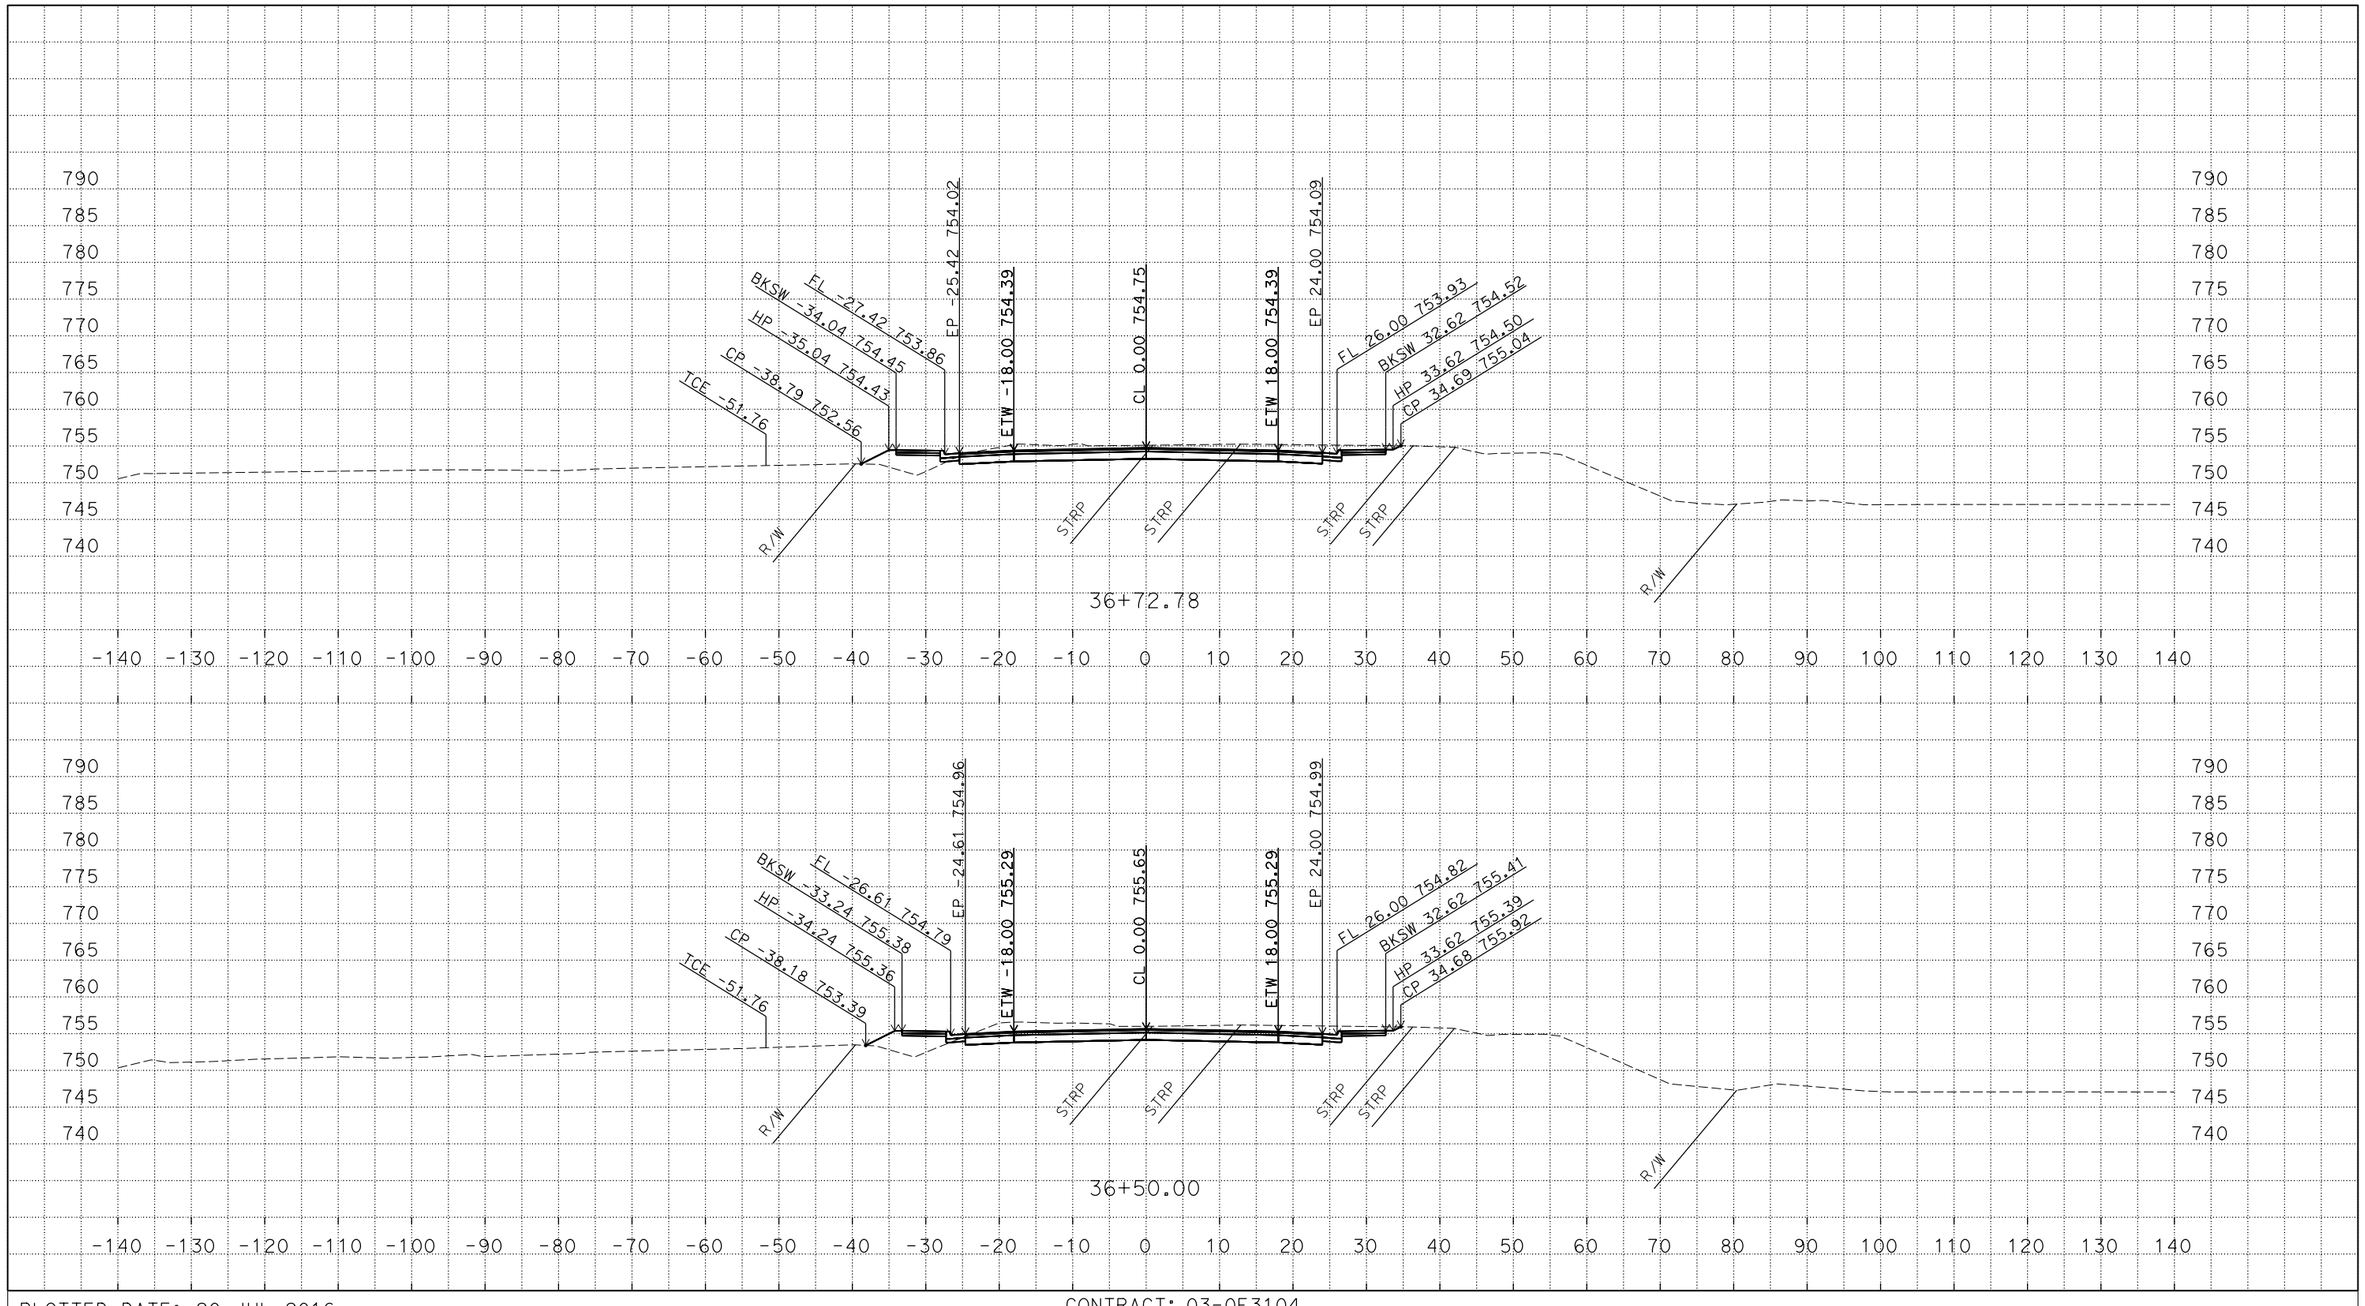

P:\proj3\03\0f310\design\c3d\xsec_qtys
XSections - CCN1-EAST_TEMP_X_C3D_DWG.dwg - 18-Jun-16 12:16 PM

PLOTTED DATE: 20-JUL-2016

SCALE: 1"=10' Horiz.
1"=10' Vert.

CREATED BY: S135264

CONTRACT: 03-0F3104

DIST/CO/RTE/PM:03/ED/49/23.7/24.4

PROJECT ID: 0300000078

"CCN1" LINE - WEST
CROSS SECTIONS
26 OF 33

FOR EARTHWORK DEVELOPMENT ONLY

All Dimensions are U.S. Survey Feet

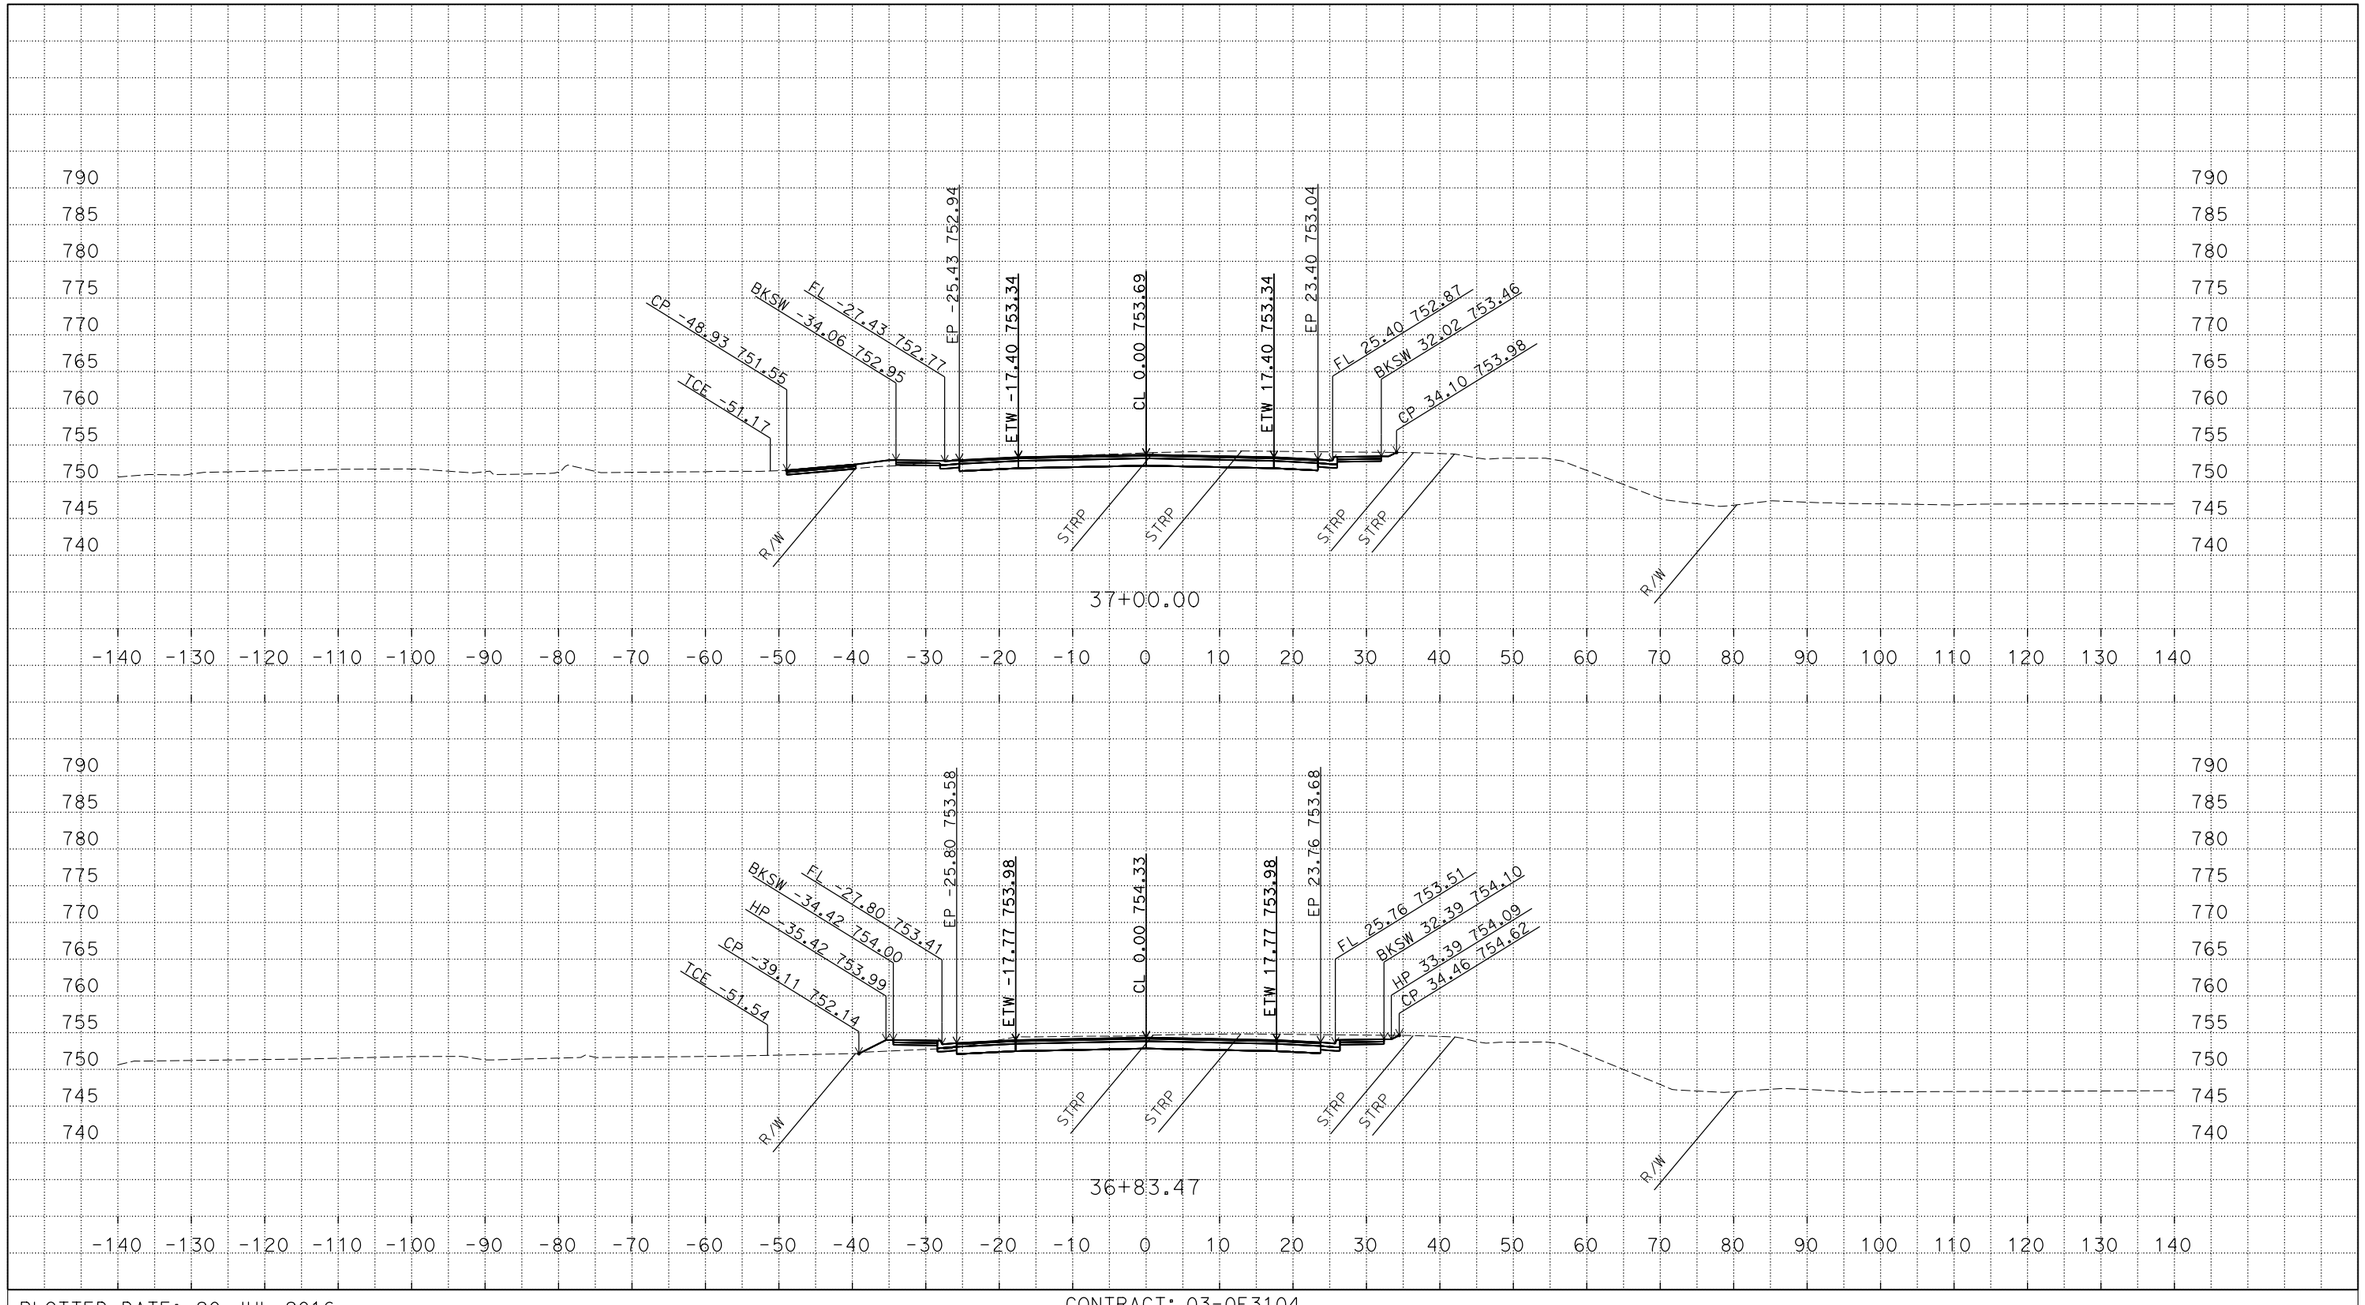

P:\proj3\03\0f310\design\c3d\xsec_qtys
XSections - CCN1-EAST_TEMP_X_C3D_DWG.dwg - 18-Jun-16 12:16 PM

PLOTTED DATE: 20-JUL-2016

SCALE: 1"=10' Horiz.
1"=10' Vert.

CREATED BY: S135264

CONTRACT: 03-0F3104

DIST/CO/RTE/PM:03/ED/49/23.7/24.4

PROJECT ID: 0300000078

"CCN1" LINE - WEST
CROSS SECTIONS
27 OF 33

FOR EARTHWORK DEVELOPMENT ONLY

All Dimensions are U.S. Survey Feet

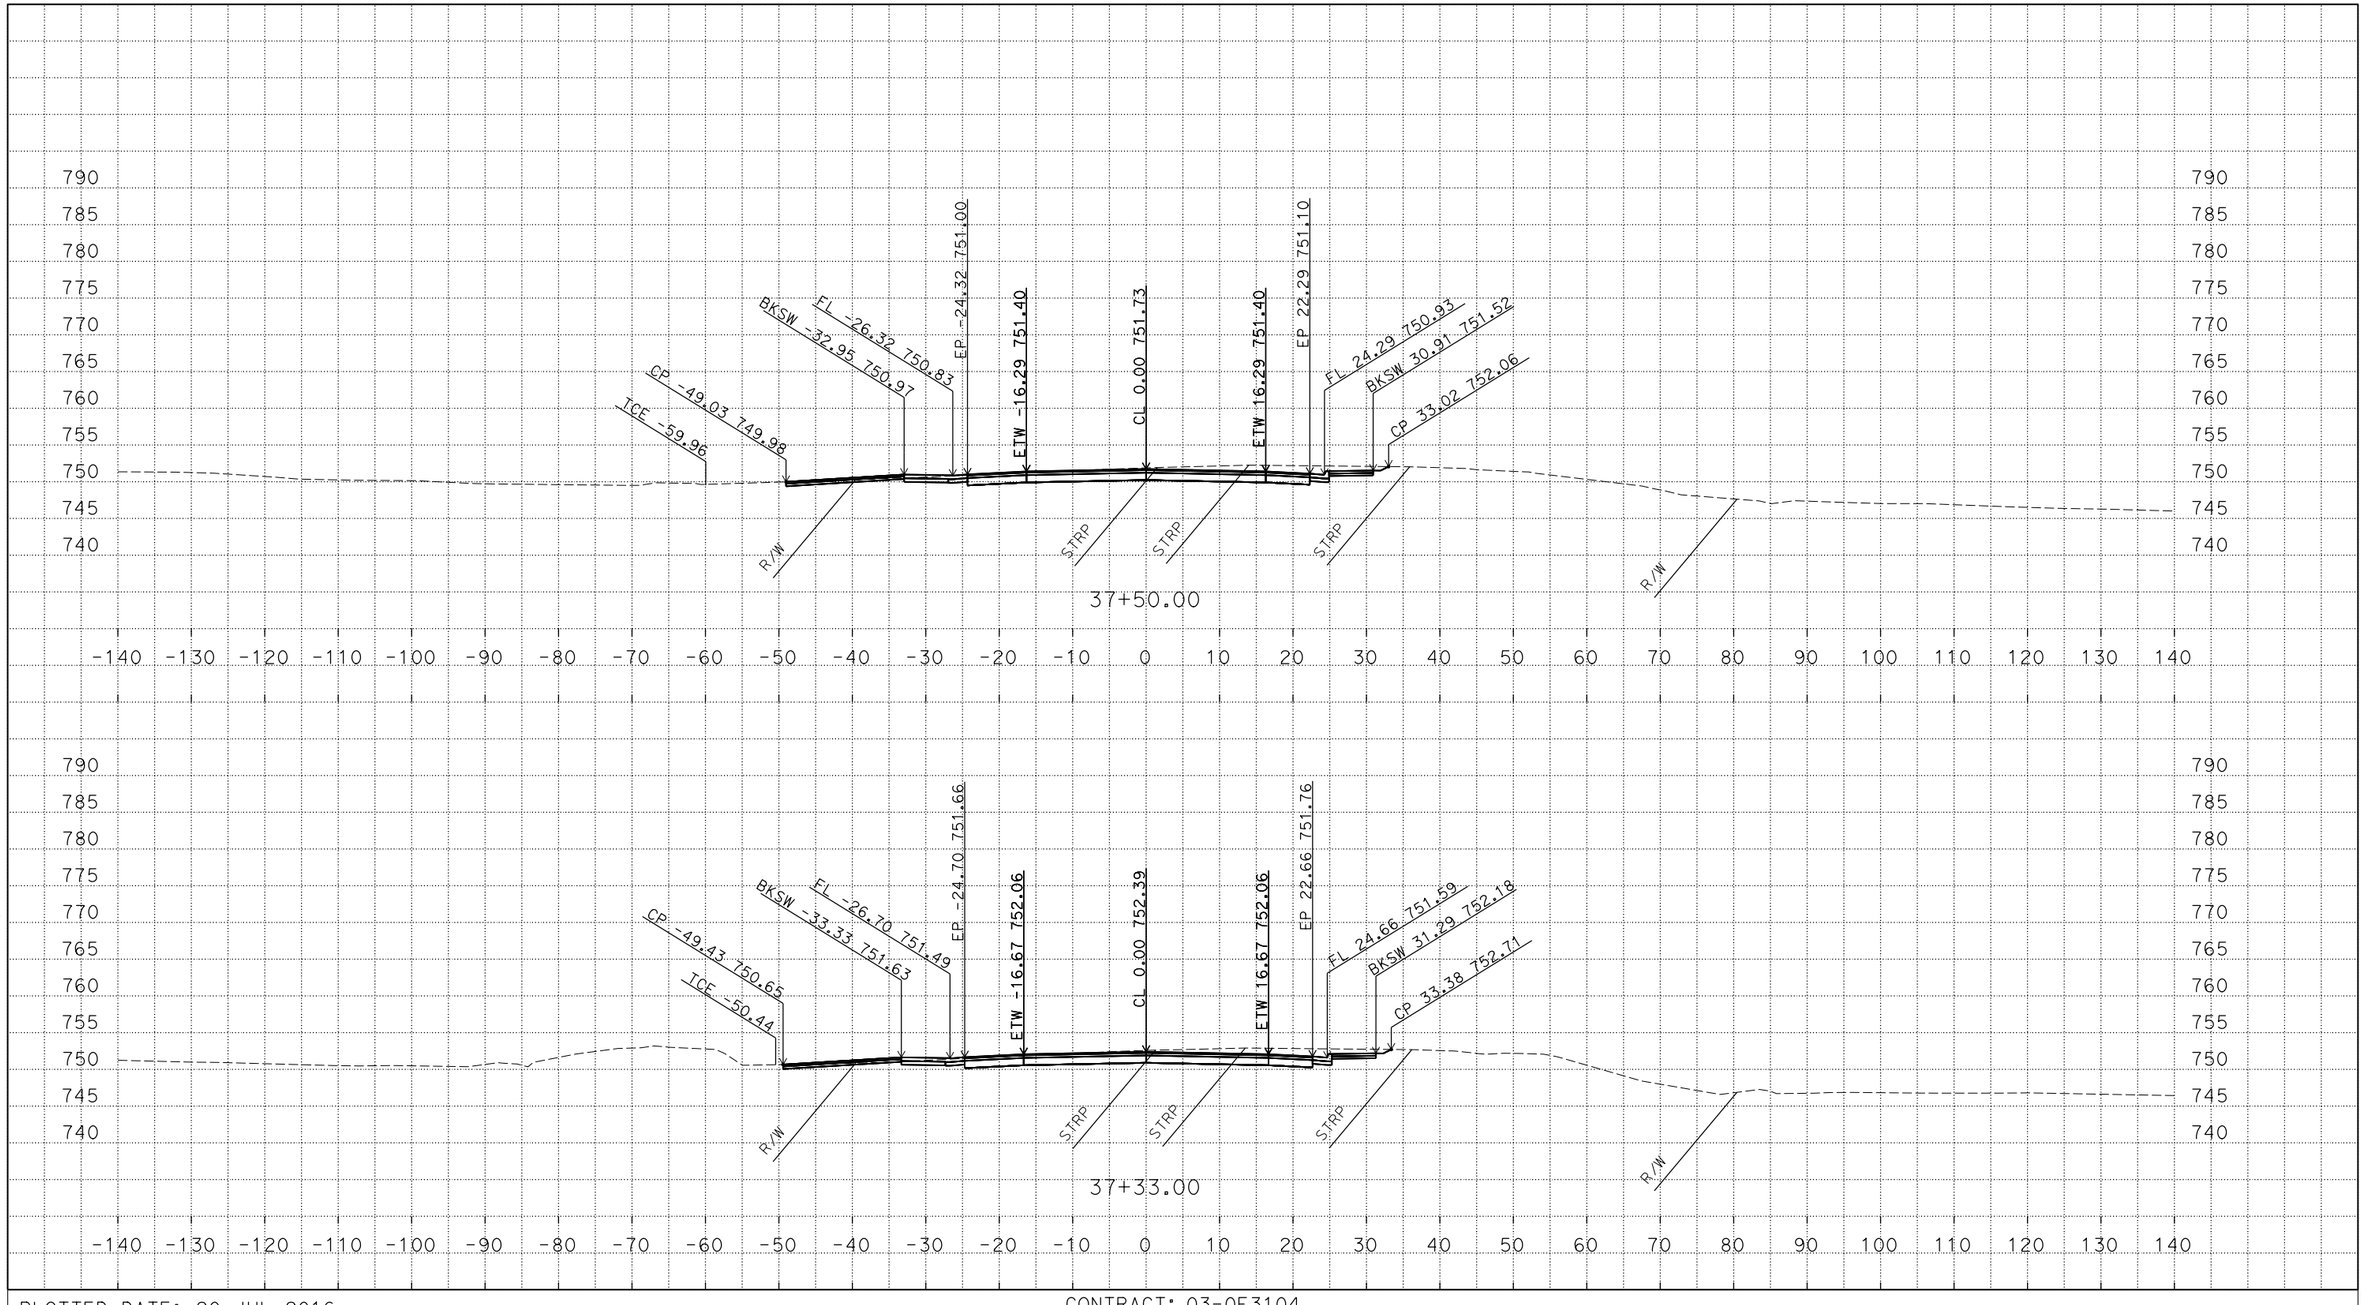

P:\proj3\03\0f310\design\c3d\xsec_qtys
XSections - CCN1-EAST_TEMP_X_C3D_DWG.dwg - 18-Jun-16 12:16 PM

PLOTTED DATE: 20-JUL-2016

SCALE: 1"=10' Horiz.
1"=10' Vert.

CREATED BY: S135264

CONTRACT: 03-0F3104

DIST/CO/RTE/PM:03/ED/49/23.7/24.4

PROJECT ID: 0300000078

"CCN1" LINE - WEST
CROSS SECTIONS
28 OF 33

FOR EARTHWORK DEVELOPMENT ONLY

All Dimensions are U.S. Survey Feet

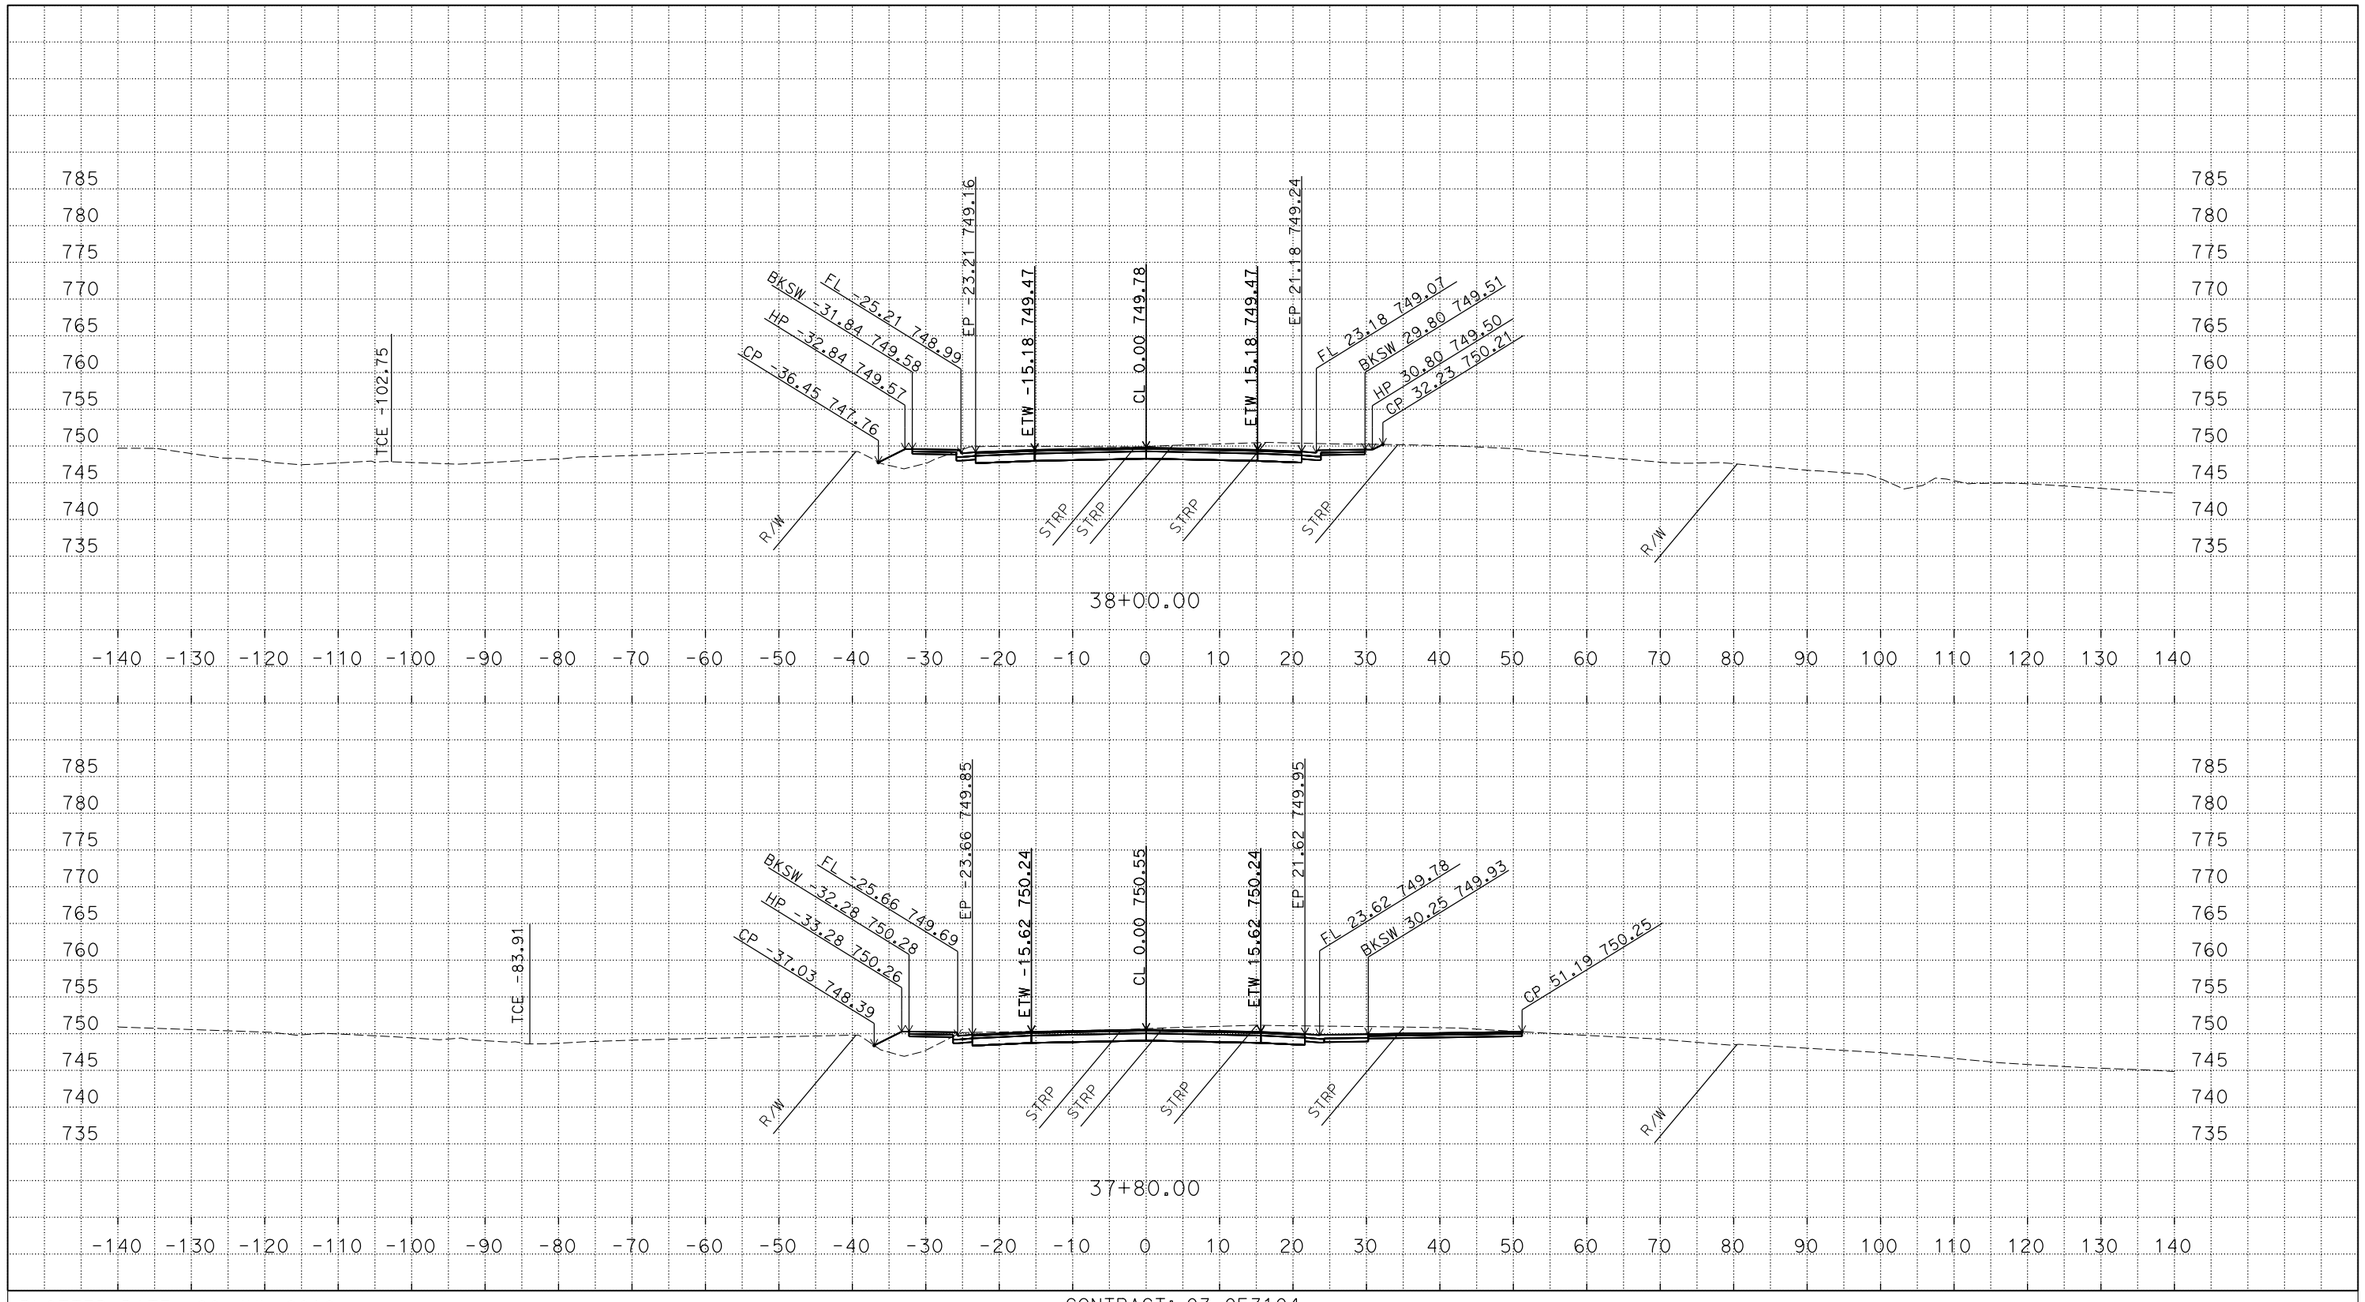

P:\proj3\03\0f310\design\c3d\xsec_qtys
XSections - CCN1-EAST_TEMP_X_C3D_DWG.dwg - 18-Jun-16 12:16 PM

PLOTTED DATE: 20-JUL-2016

SCALE: 1"=10' Horiz.
1"=10' Vert.

CREATED BY: S135264

CONTRACT: 03-0F3104

DIST/CO/RTE/PM:03/ED/49/23.7/24.4

PROJECT ID: 0300000078

"CCN1" LINE - WEST
CROSS SECTIONS
29 OF 33

FOR EARTHWORK DEVELOPMENT ONLY

All Dimensions are U.S. Survey Feet

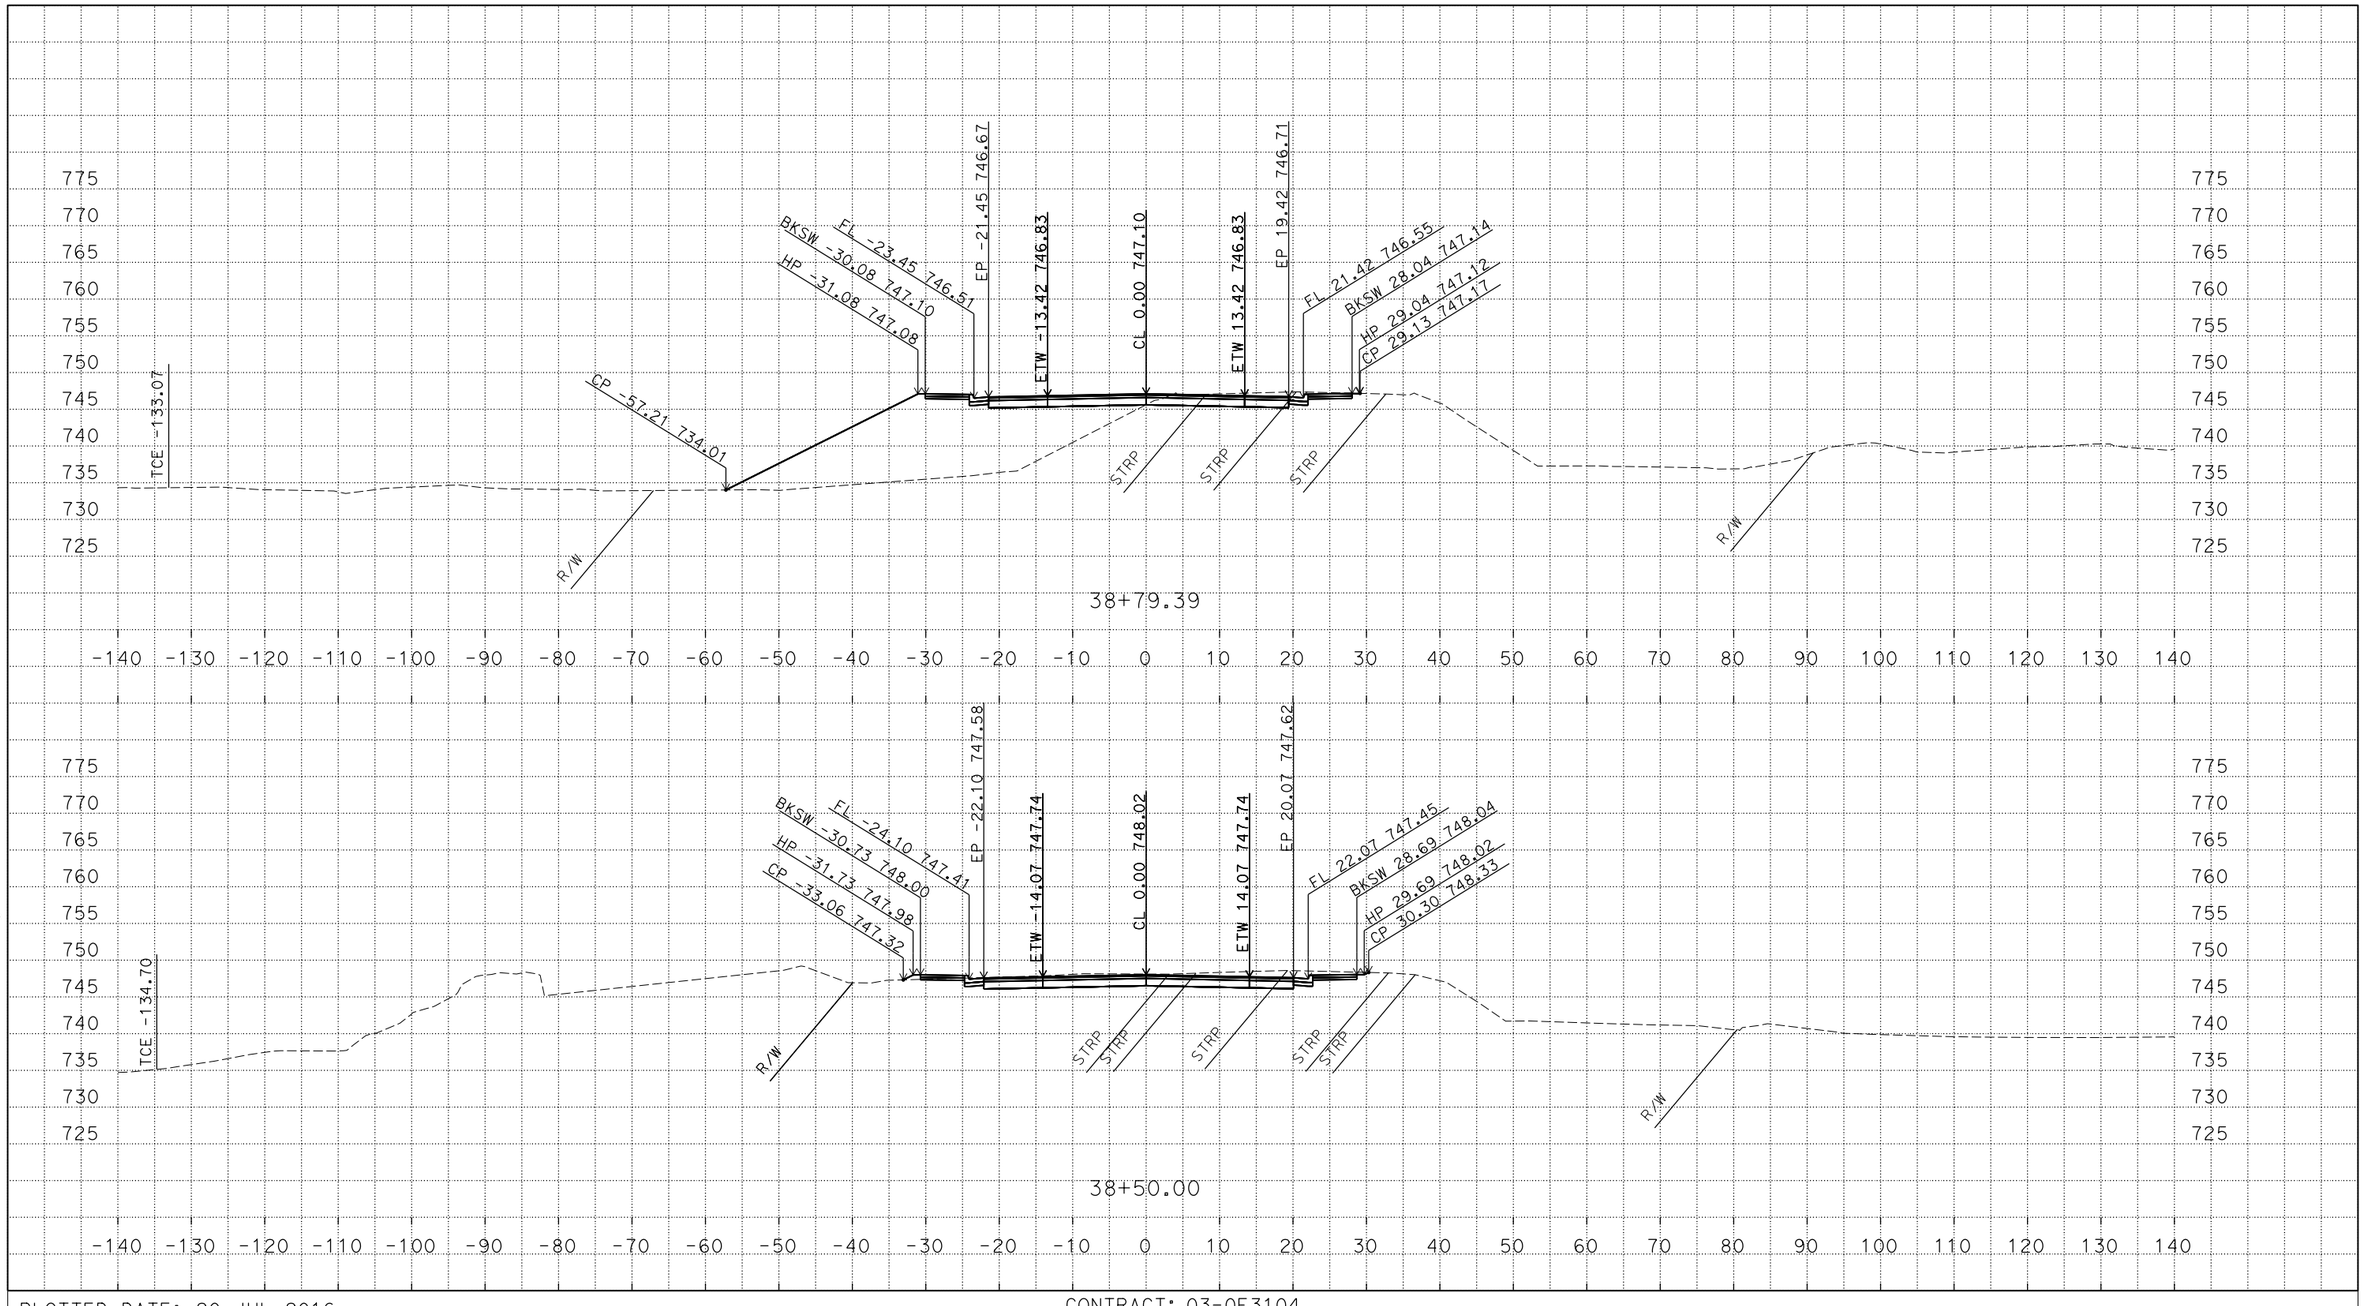

P:\proj3\03\0f310\design\c3d\xsec_qtys
XSections - CCN1-EAST_TEMP_X_C3D_DWG.dwg - 18-Jun-16 12:16 PM

PLOTTED DATE: 20-JUL-2016

SCALE: 1"=10' Horiz.
1"=10' Vert.

CREATED BY: S135264

CONTRACT: 03-0F3104

DIST/CO/RTE/PM:03/ED/49/23.7/24.4

PROJECT ID: 0300000078

"CCN1" LINE - WEST
CROSS SECTIONS
30 OF 33

FOR EARTHWORK DEVELOPMENT ONLY

All Dimensions are U.S. Survey Feet

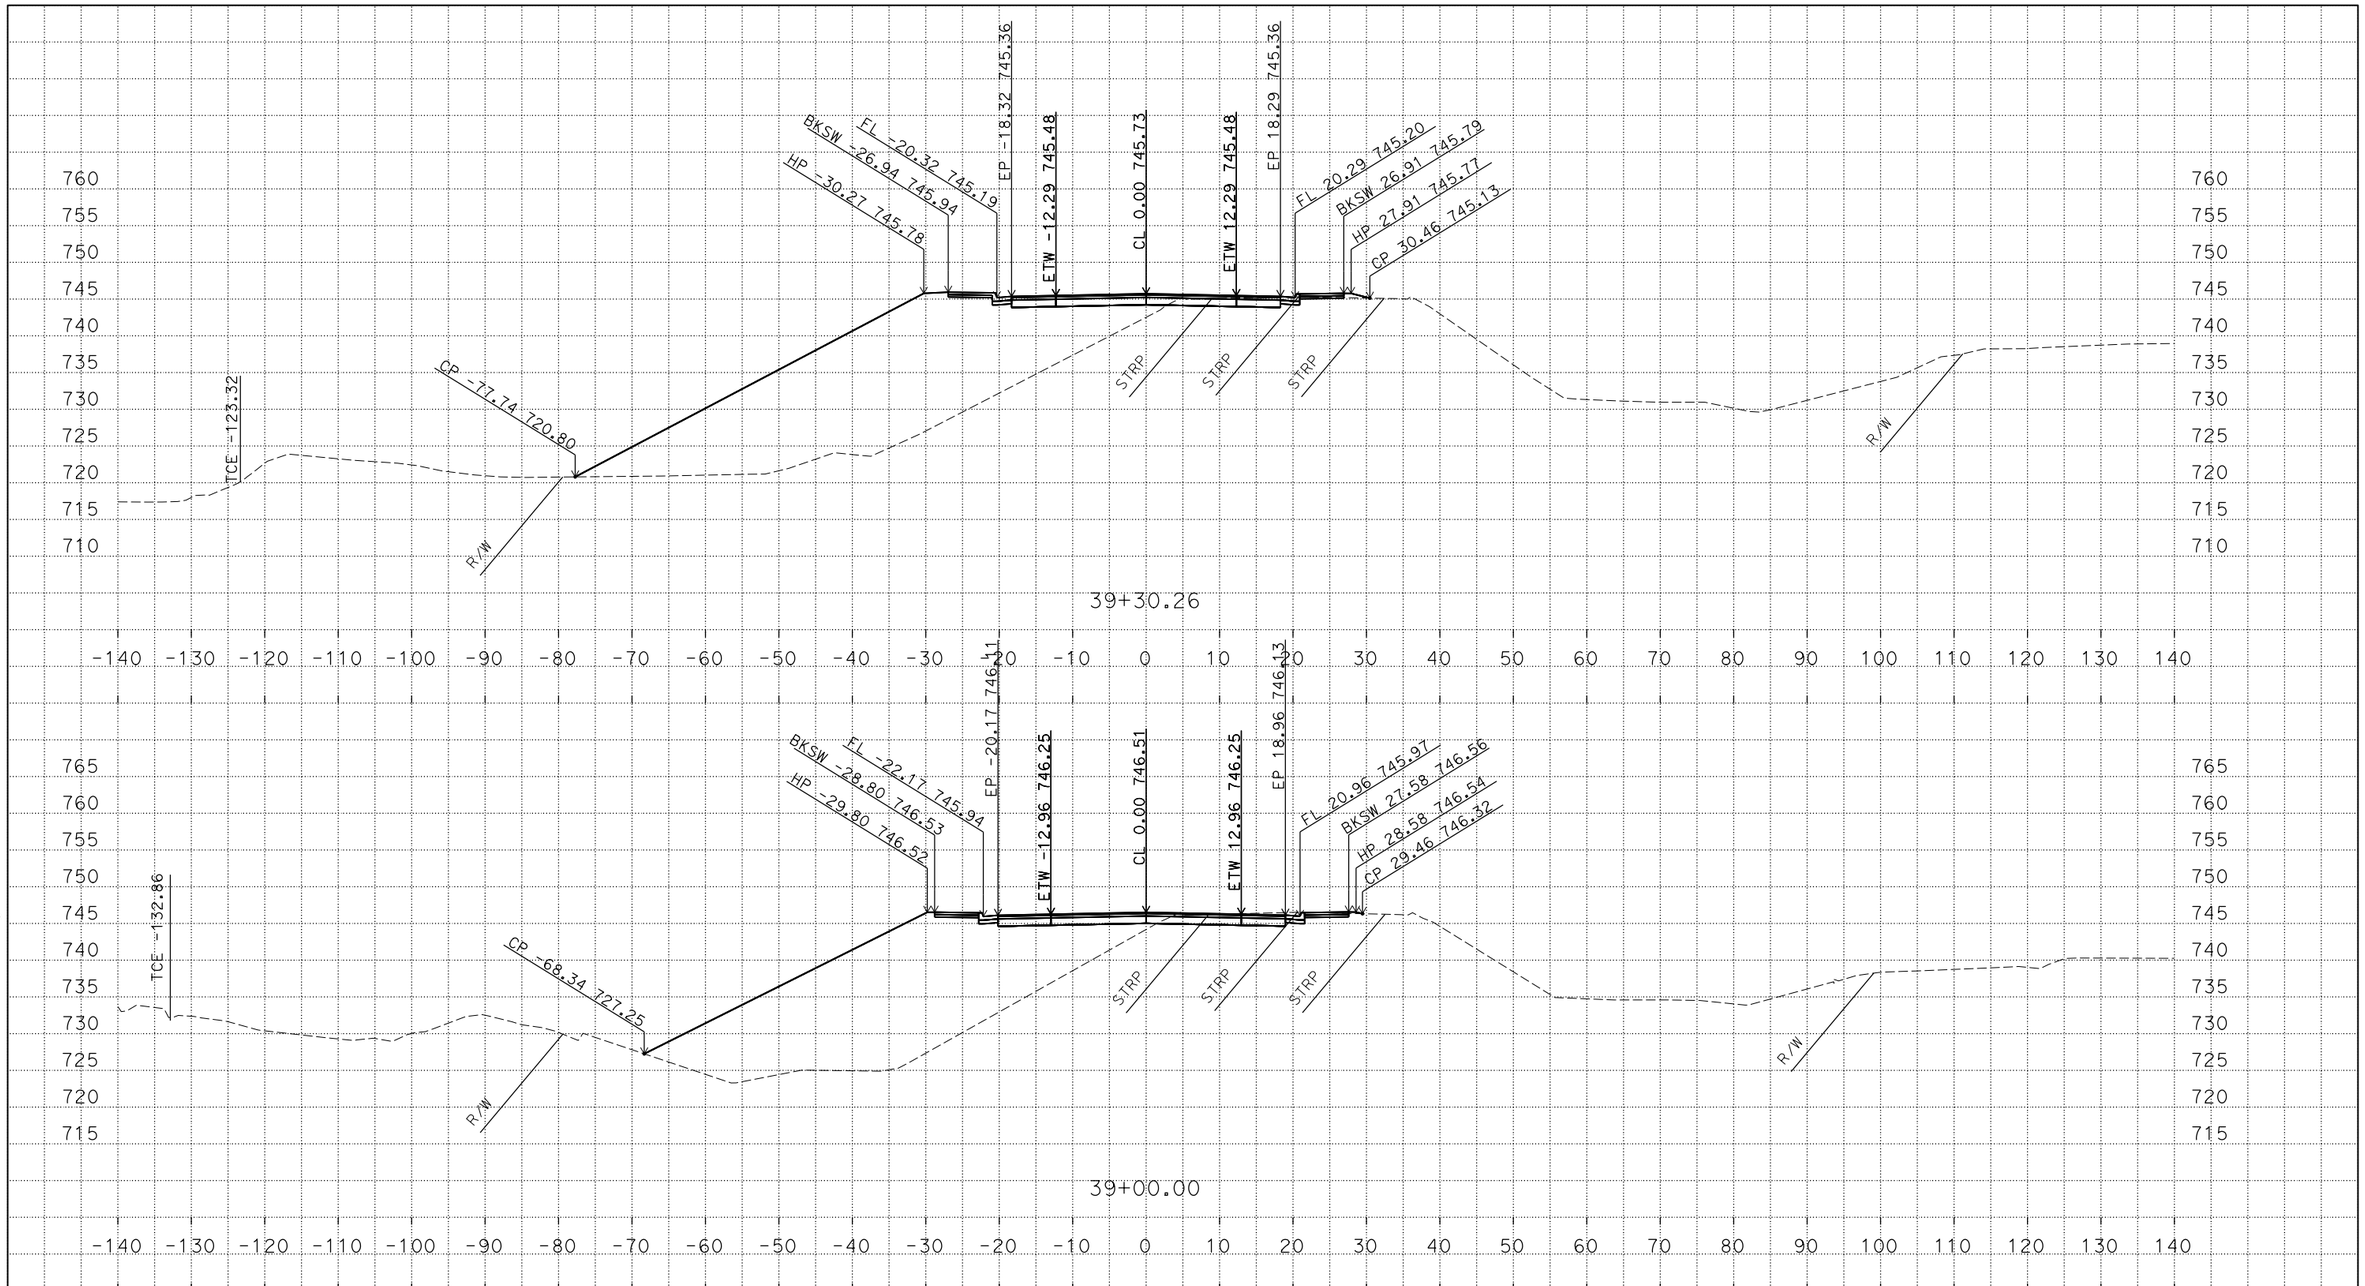

P:\proj3\03\0f310\design\c3d\xsec_qtys
XSections - CCN1-EAST_TEMP_X_C3D_DWG.dwg - 18-Jun-16 12:16 PM

PLOTTED DATE: 20-JUL-2016

SCALE: 1"=10' Horiz.
1"=10' Vert.

CREATED BY: S135264

CONTRACT: 03-0F3104

DIST/CO/RTE/PM:03/ED/49/23.7/24.4

PROJECT ID: 0300000078

"CCN1" LINE - WEST
CROSS SECTIONS
31 OF 33

FOR EARTHWORK DEVELOPMENT ONLY

All Dimensions are U.S. Survey Feet

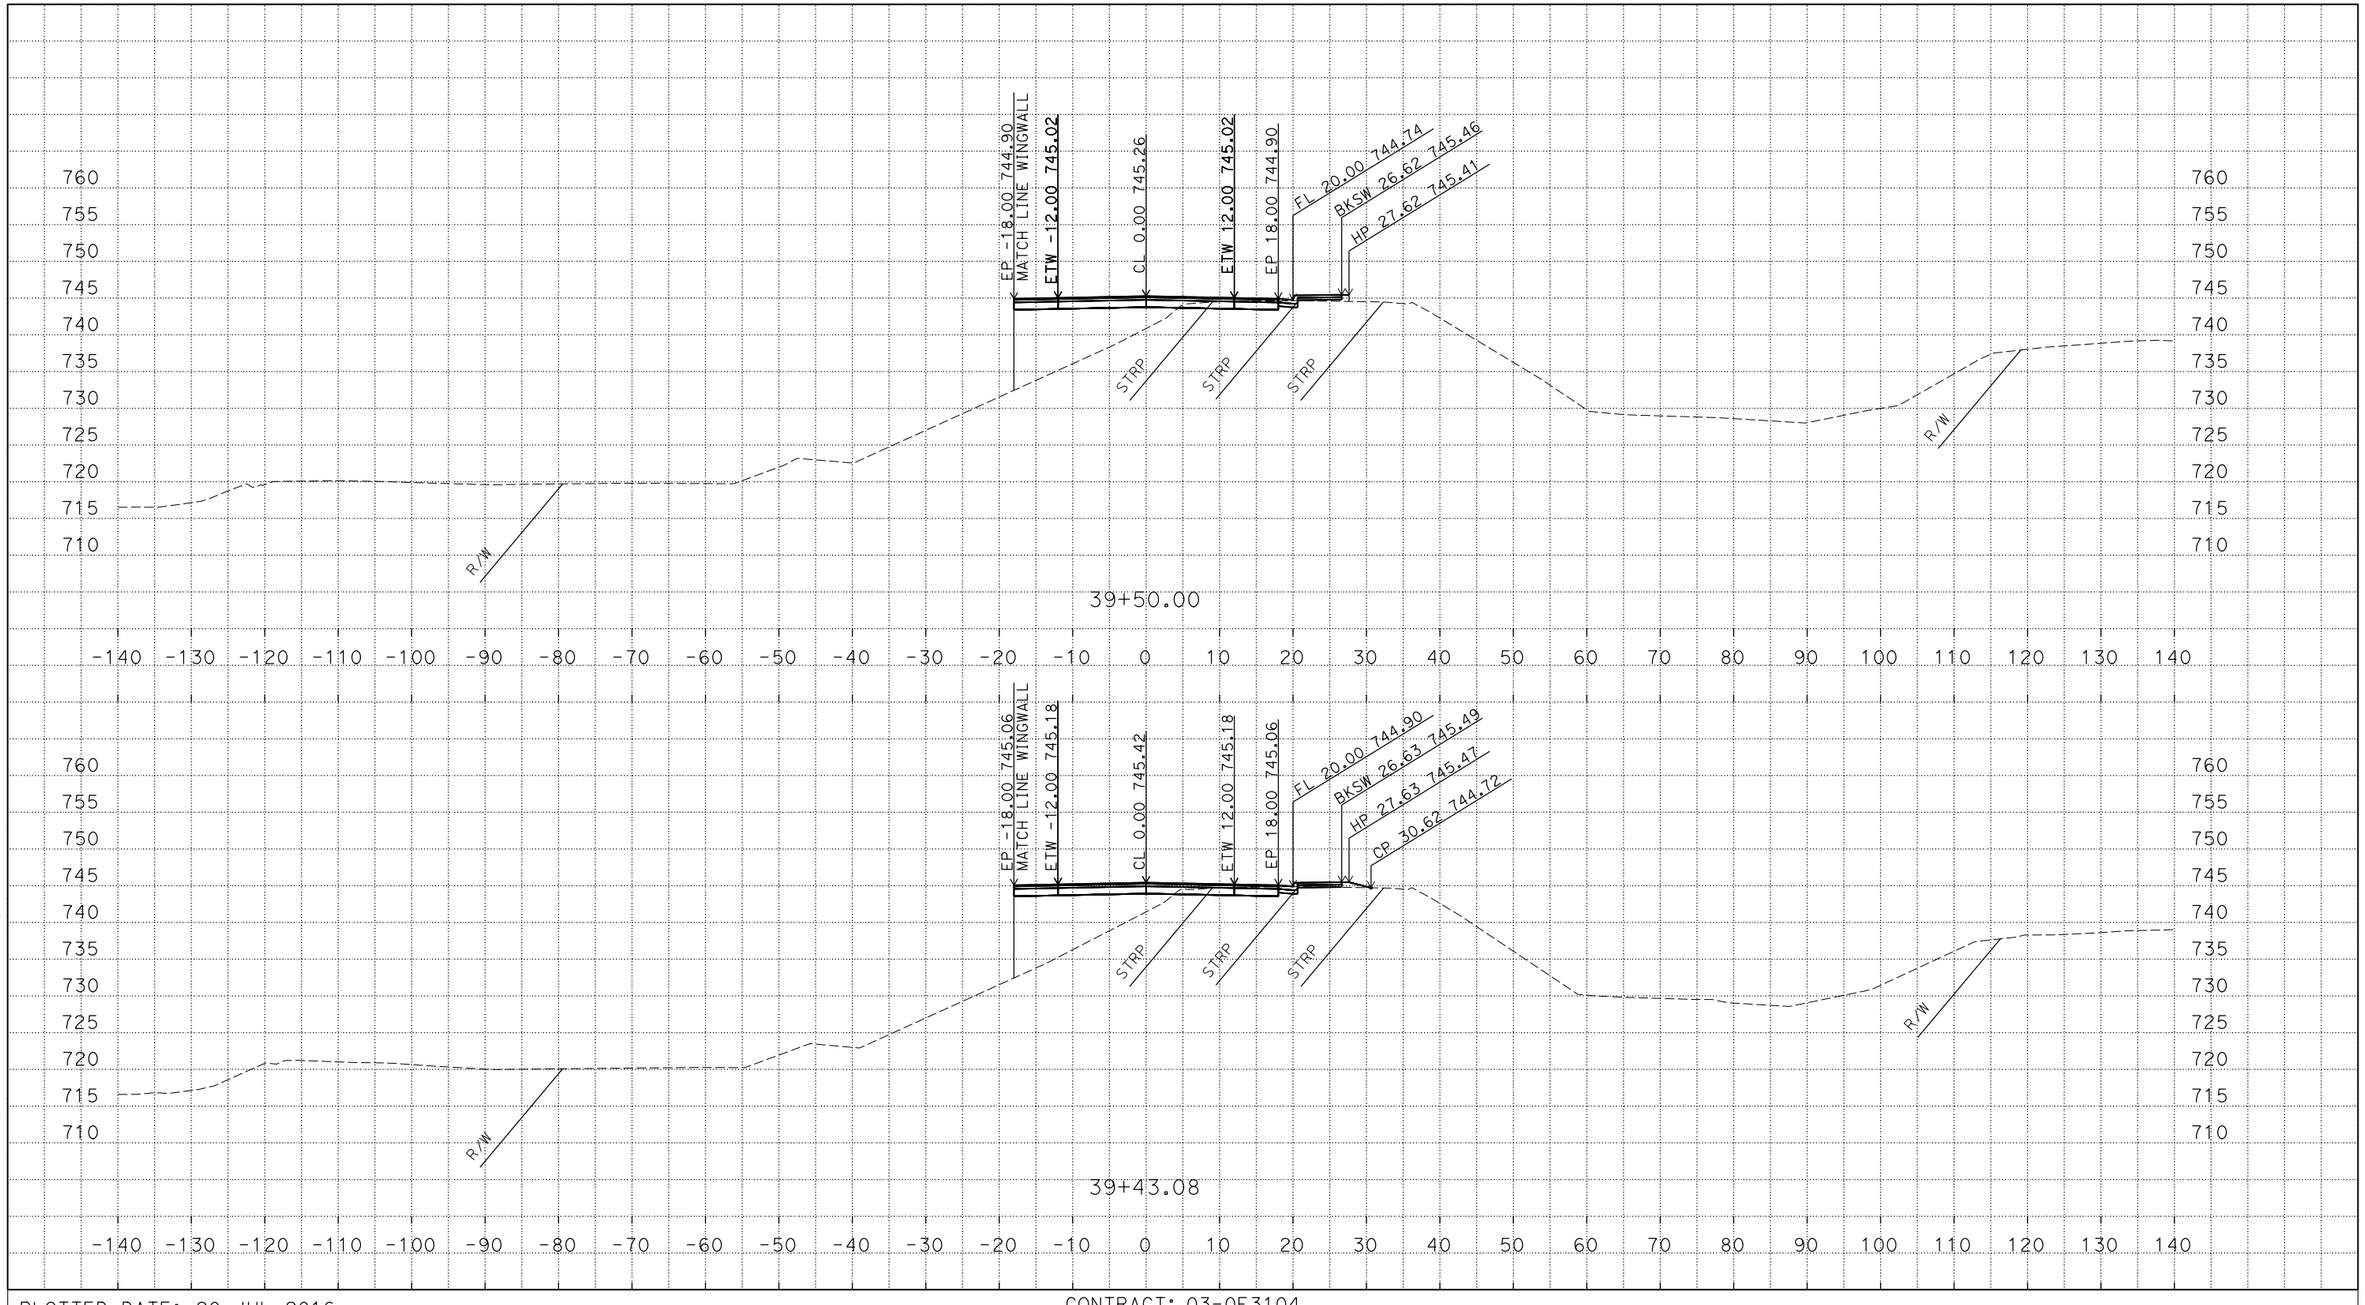

P:\proj3\03\0f310\design\c3d\xsec_qtys
XSections - CCN1-EAST_TEMP_X_C3D_DWG.dwg - 18-Jun-16 12:16 PM

PLOTTED DATE: 20-JUL-2016

SCALE: 1"=10' Horiz.
1"=10' Vert.

CREATED BY: S135264

CONTRACT: 03-0F3104

DIST/CO/RTE/PM:03/ED/49/23.7/24.4

PROJECT ID: 0300000078

"CCN1" LINE - WEST
CROSS SECTIONS
32 OF 33

FOR EARTHWORK DEVELOPMENT ONLY

All Dimensions are U.S. Survey Feet

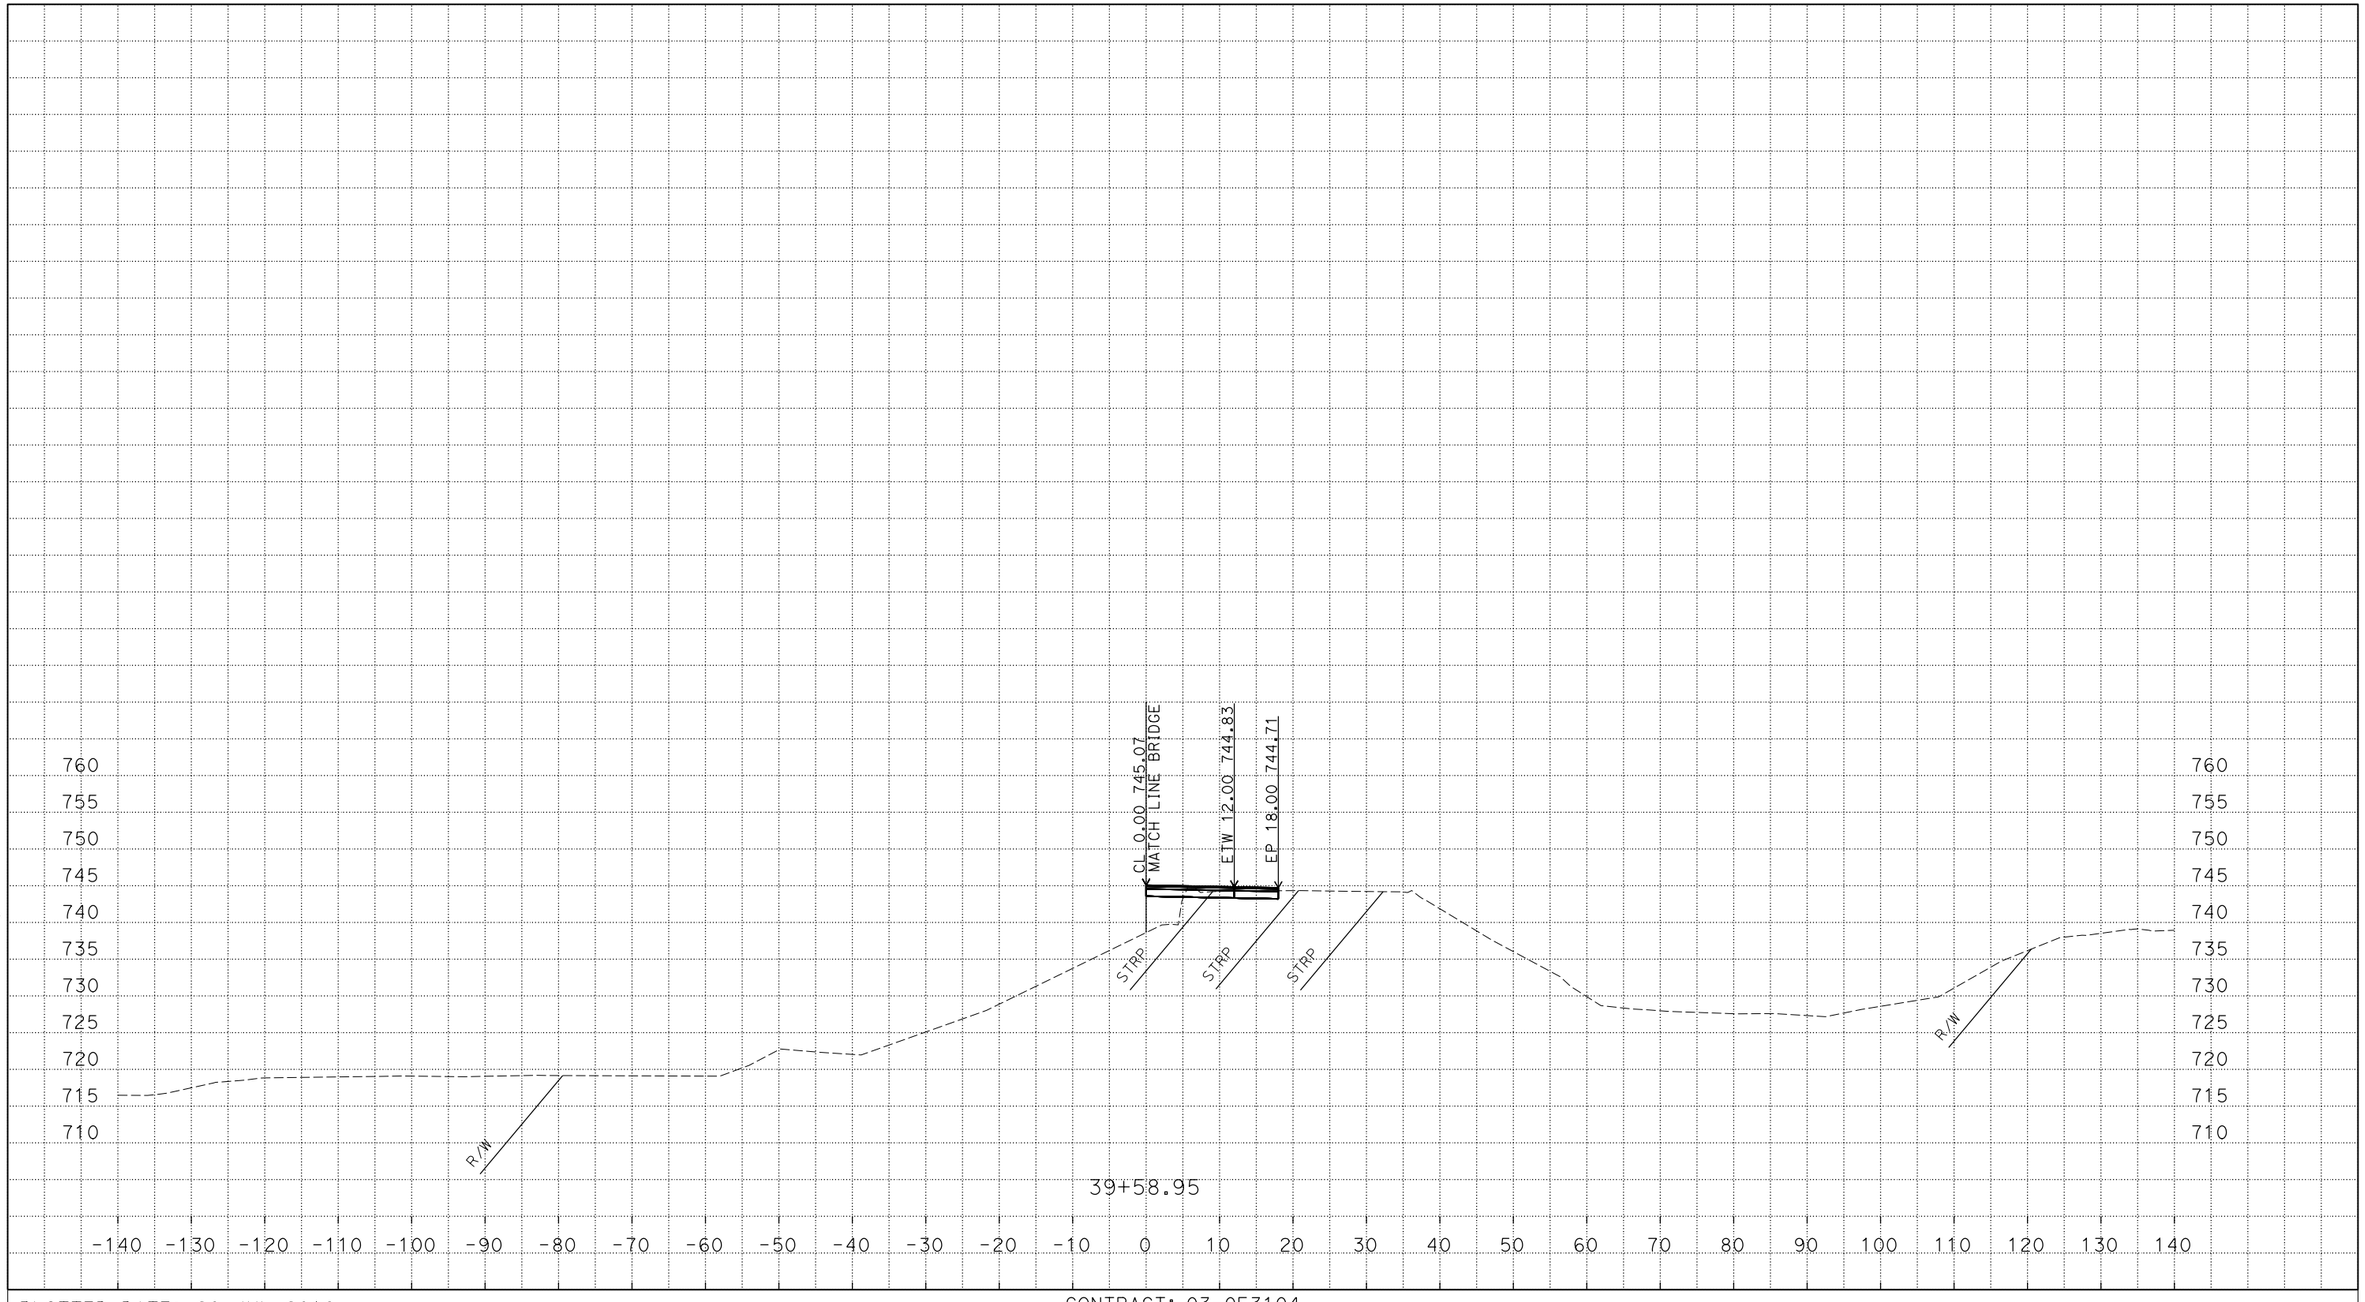

PLOTTED DATE: 20-JUL-2016

SCALE: 1"=10' Horiz.
1"=10' Vert.

CREATED BY: S135264

CONTRACT: 03-0F3104

DIST/CO/RTE/PM:03/ED/49/23.7/24.4

PROJECT ID: 0300000078

"CCN1" LINE - WEST
CROSS SECTIONS
33 OF 33

P:\proj3\03\0f310\design\c3d\xsec_qtys
XSections - CCN1-EAST_TEMP_X_C3D_DWG.dwg - 18-Jun-16 12:16 PM

FOR EARTHWORK DEVELOPMENT ONLY

All Dimensions are U.S. Survey Feet

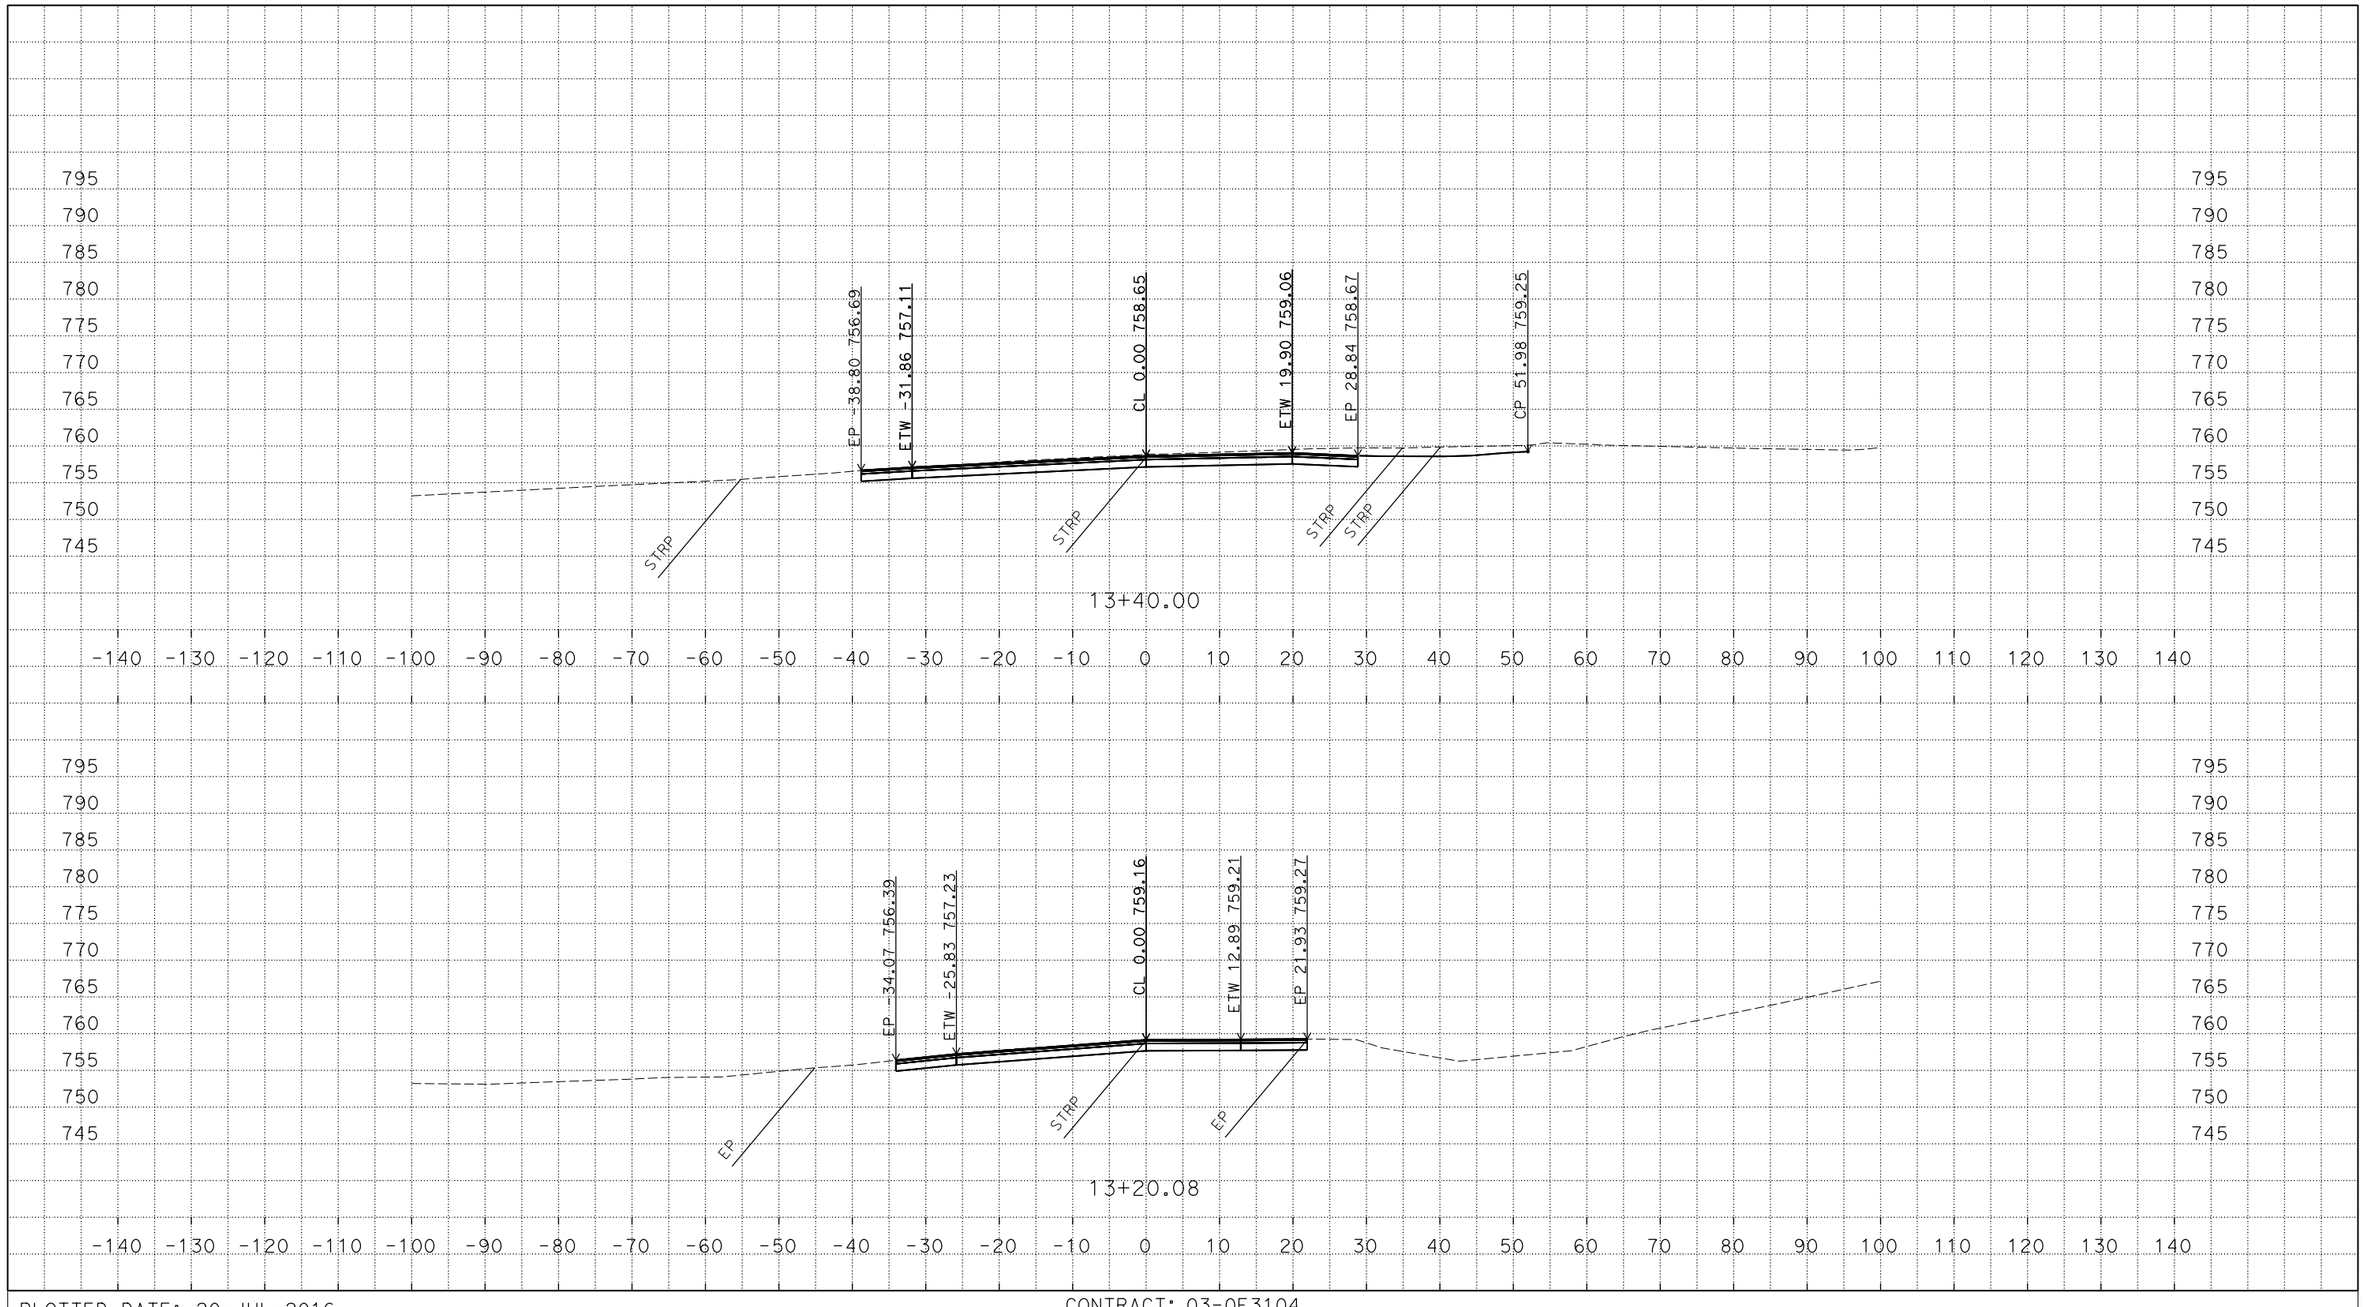

P:\proj3\03\0f310\design\c3d\xsec_qtys
XSections - LOTUS ROAD_TEMP_X_C3D_DWG.dwg - 18-Jun-16 12:40 PM

PLOTTED DATE: 20-JUL-2016

SCALE: 1"=10' Horiz.
1"=10' Vert.

CREATED BY: S135264

CONTRACT: 03-0F3104

DIST/CO/RTE/PM:03/ED/49/23.7/24.4

PROJECT ID: 0300000078

"LO1" LINE
CROSS SECTIONS
1 OF 2

FOR EARTHWORK DEVELOPMENT ONLY

All Dimensions are U.S. Survey Feet

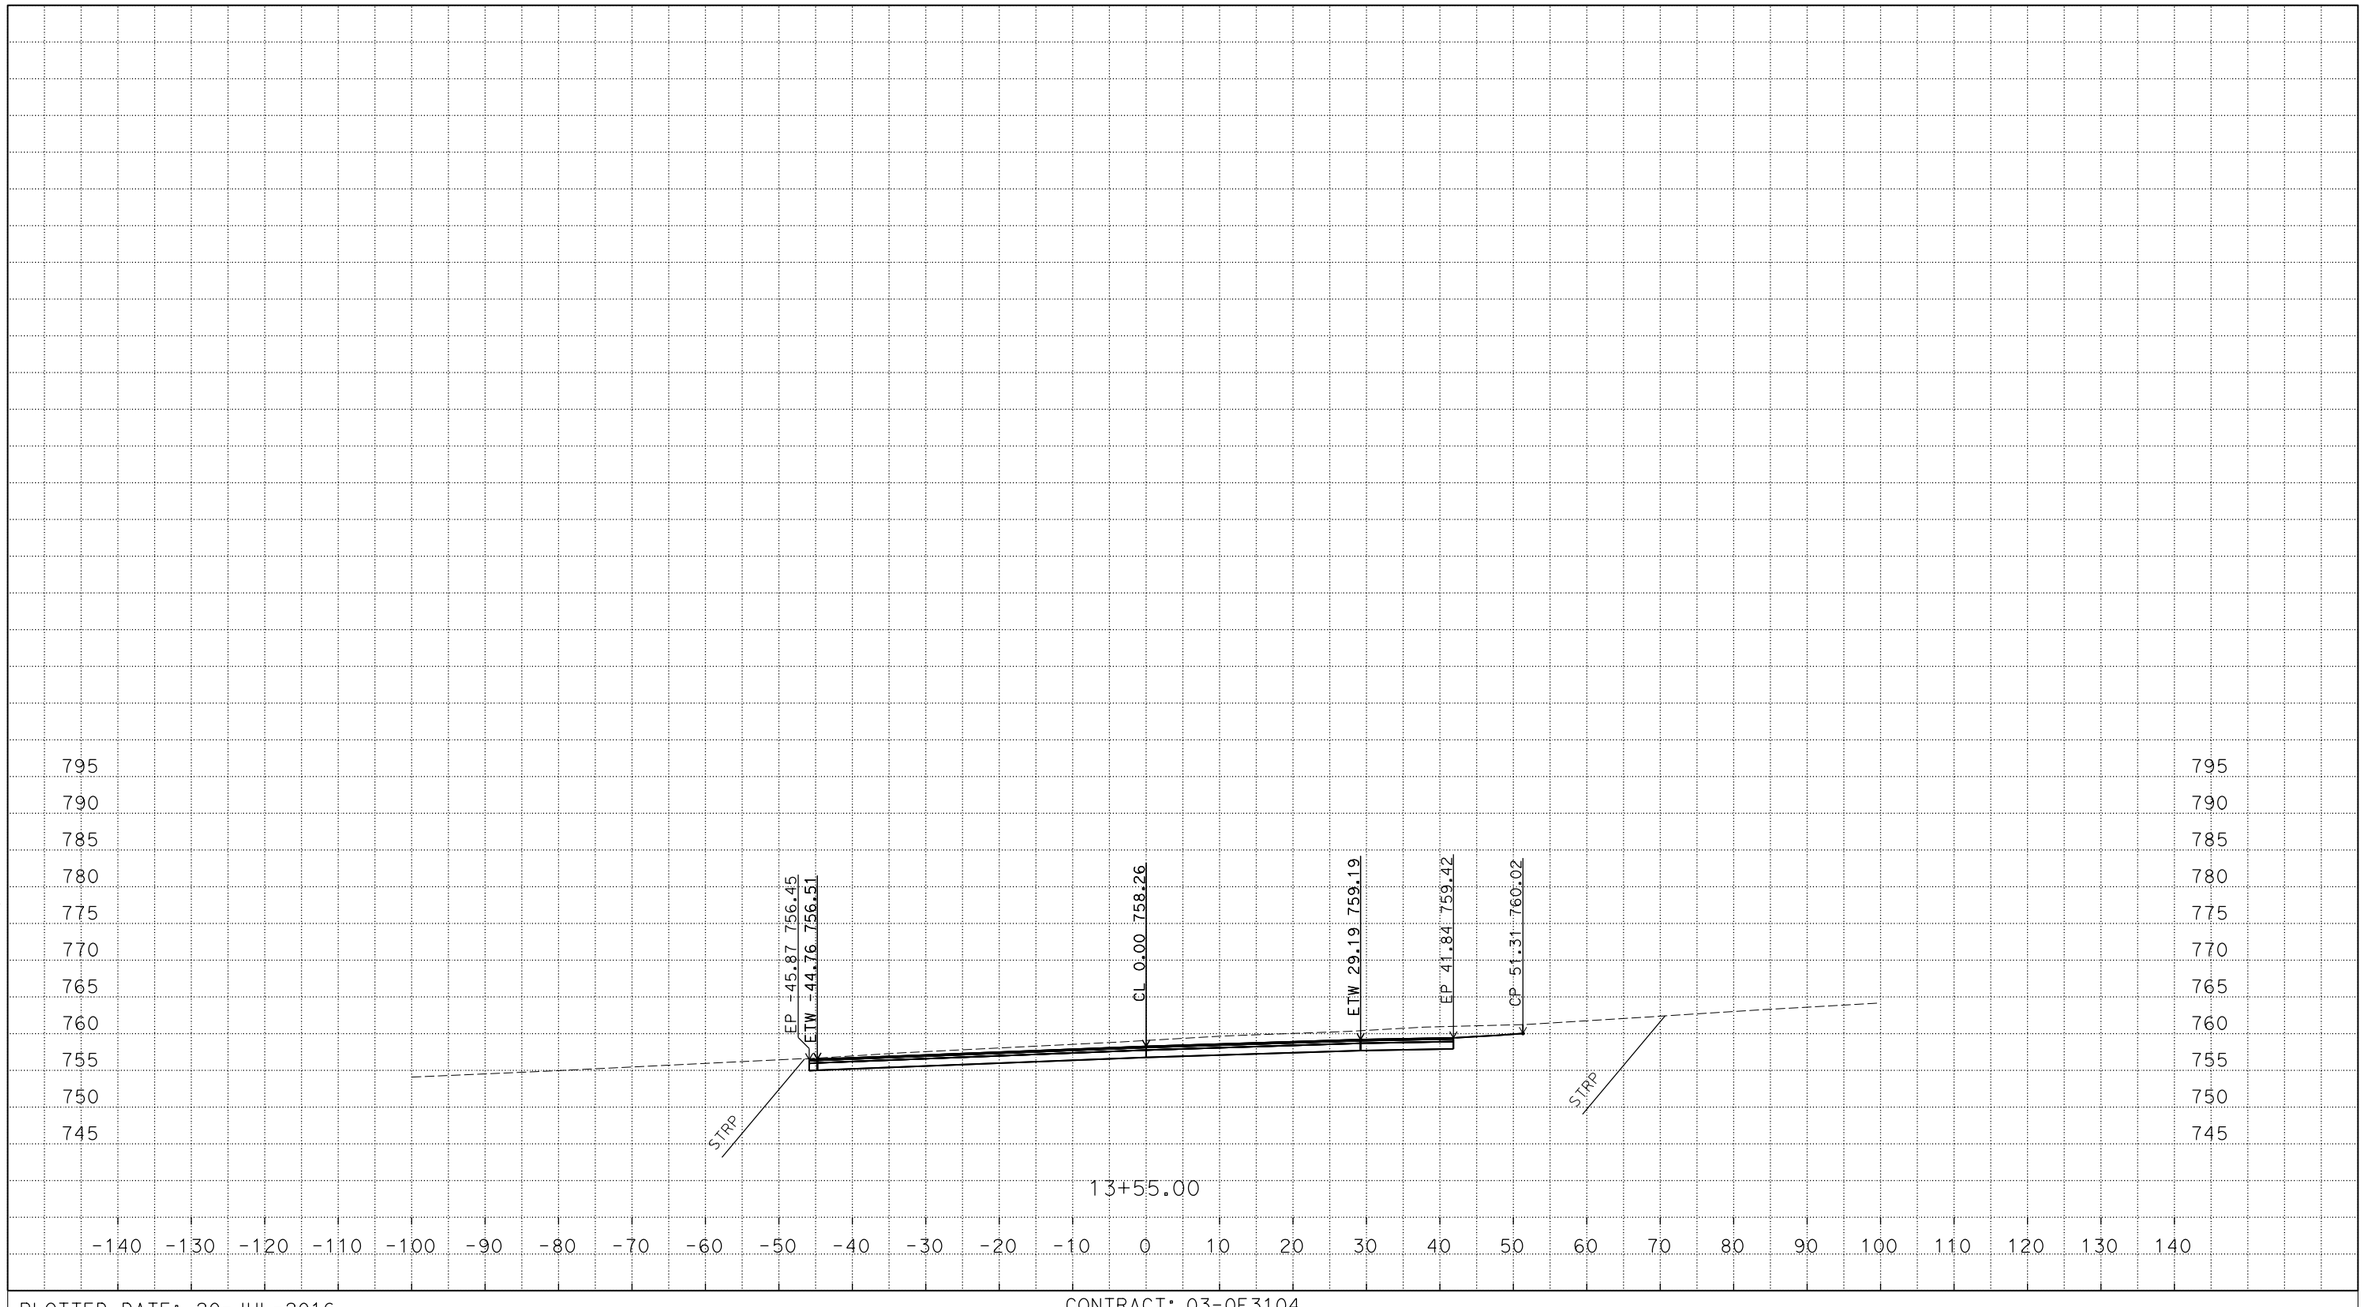

P:\proj3\03\0f310\design\c3d\xsec_qtys
XSections - LOTUS ROAD_TEMP_X_C3D_DWG.dwg - 18-Jun-16 12:40 PM

PLOTTED DATE: 20-JUL-2016

SCALE: 1"=10' Horiz.
1"=10' Vert.

CREATED BY: S135264

CONTRACT: 03-0F3104

DIST/CO/RTE/PM:03/ED/49/23.7/24.4

PROJECT ID: 0300000078

"LO1" LINE
CROSS SECTIONS
2 OF 2

FOR EARTHWORK DEVELOPMENT ONLY

All Dimensions are U.S. Survey Feet

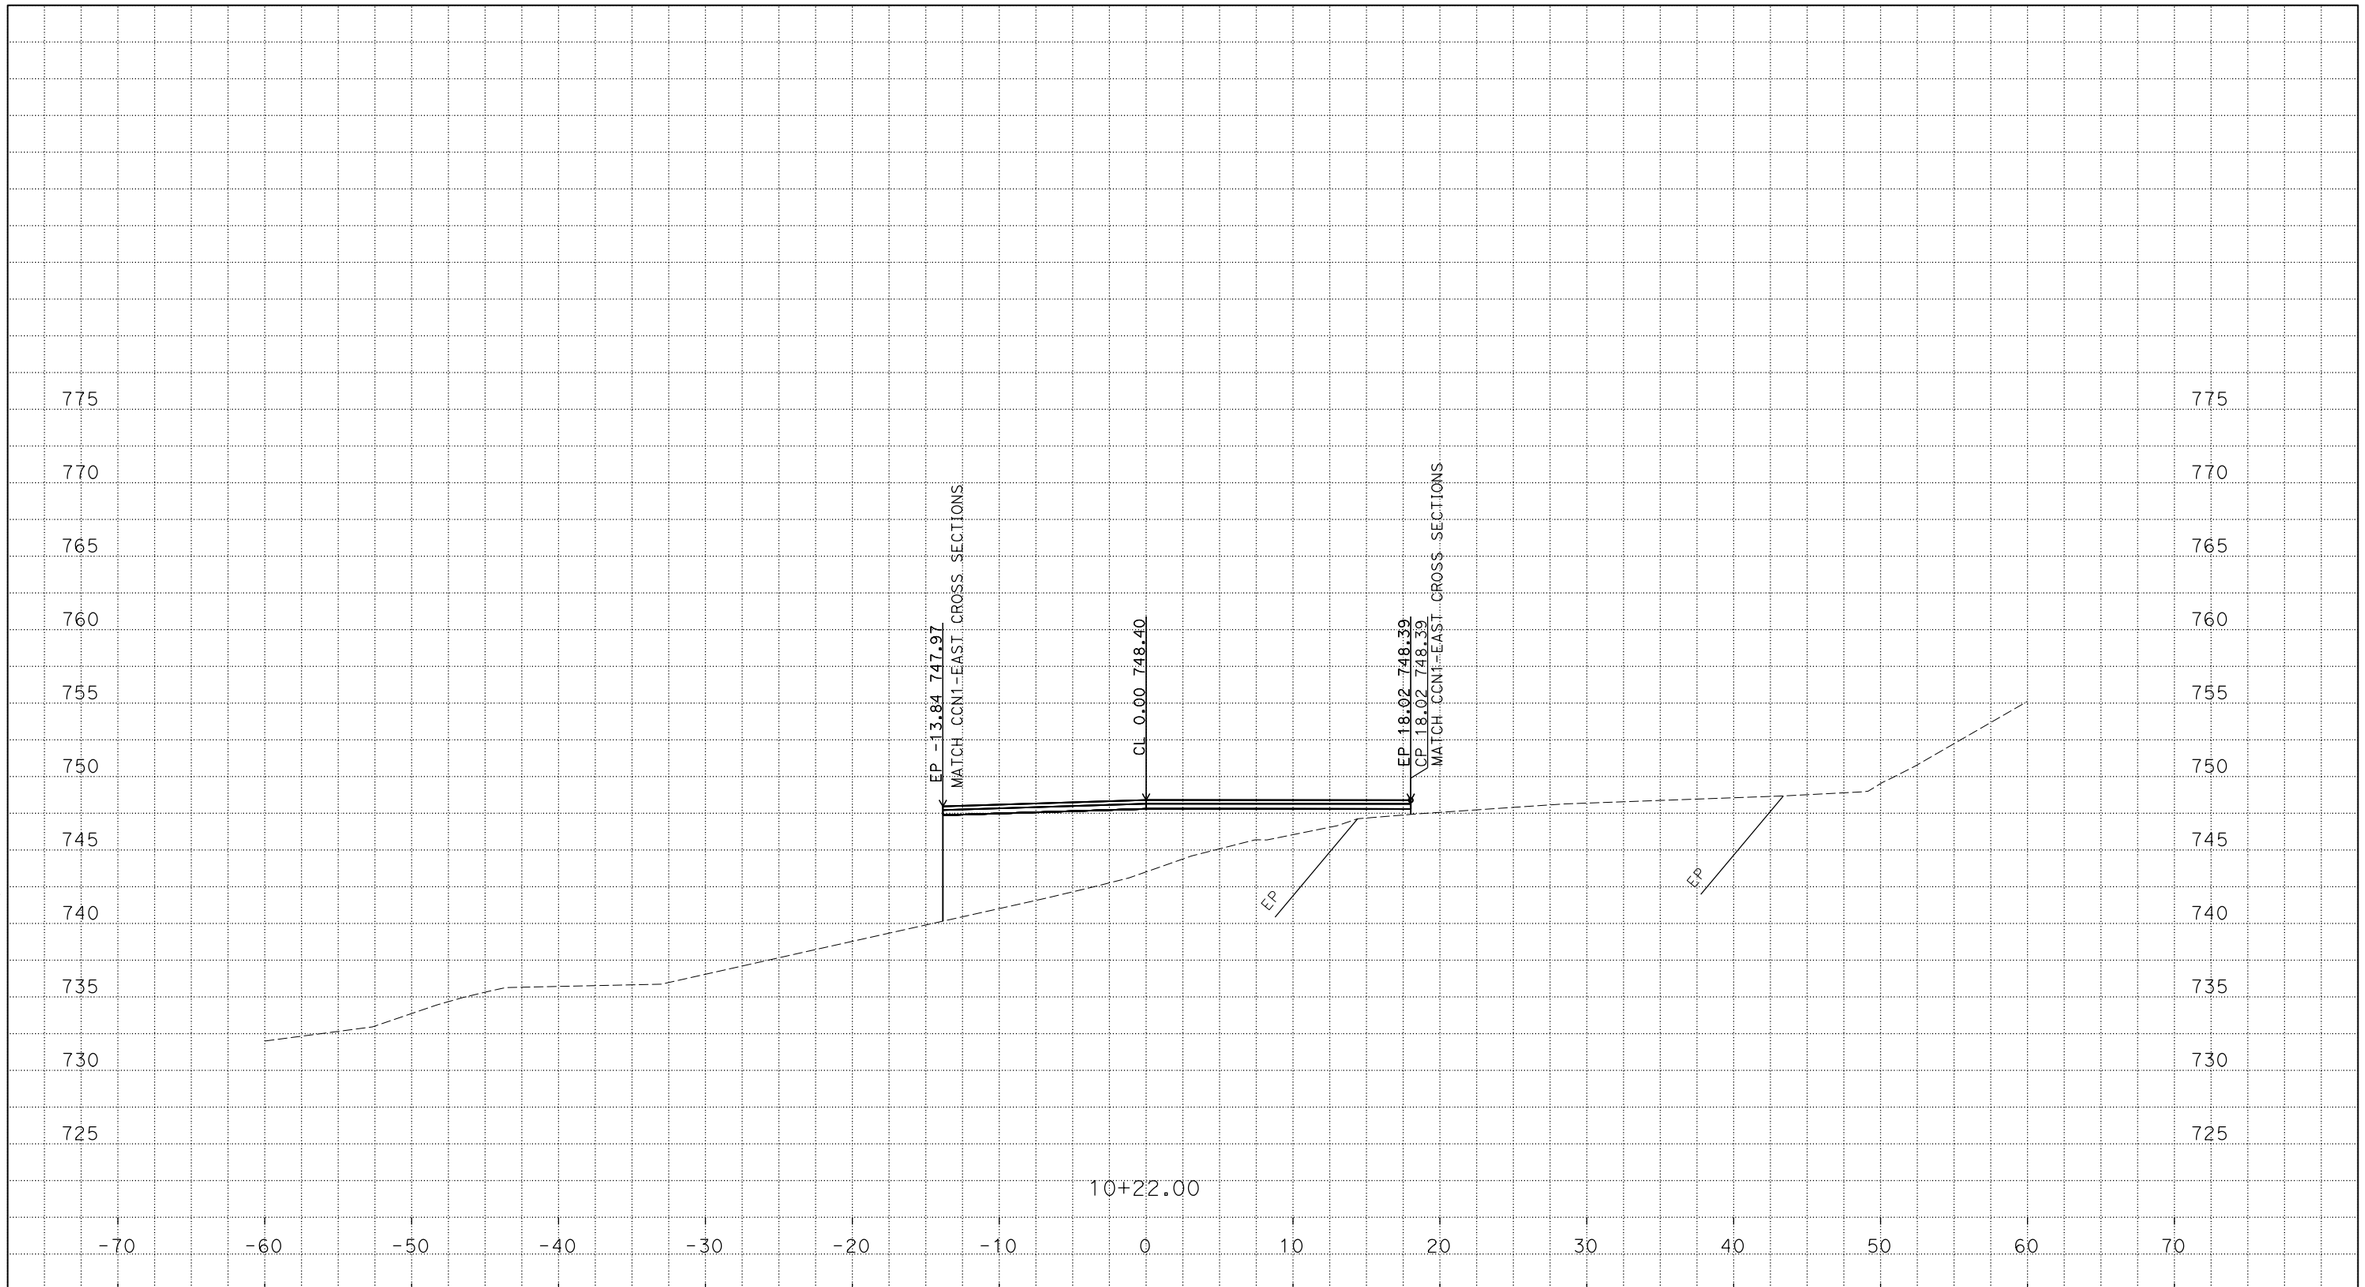

P:\proj3\03\0f310\design\c3d\xsec_qtys
XSections - LITTLE ROAD_TEMP_X_C3D_DWG.dwg - 19-Jun-16 8:34 AM

PLOTTED DATE: 20-JUL-2016

SCALE: 1"=5' Horiz.
1"=5' Vert.

CREATED BY: s135264

CONTRACT: 03-0F3104

DIST/CO/RTE/PM: 03/ED/49/23.7/24.4

PROJECT ID: 0300000078

"LI1"
CROSS SECTIONS
1 OF 3

FOR EARTHWORK DEVELOPMENT ONLY

All Dimensions are U.S. Survey Feet

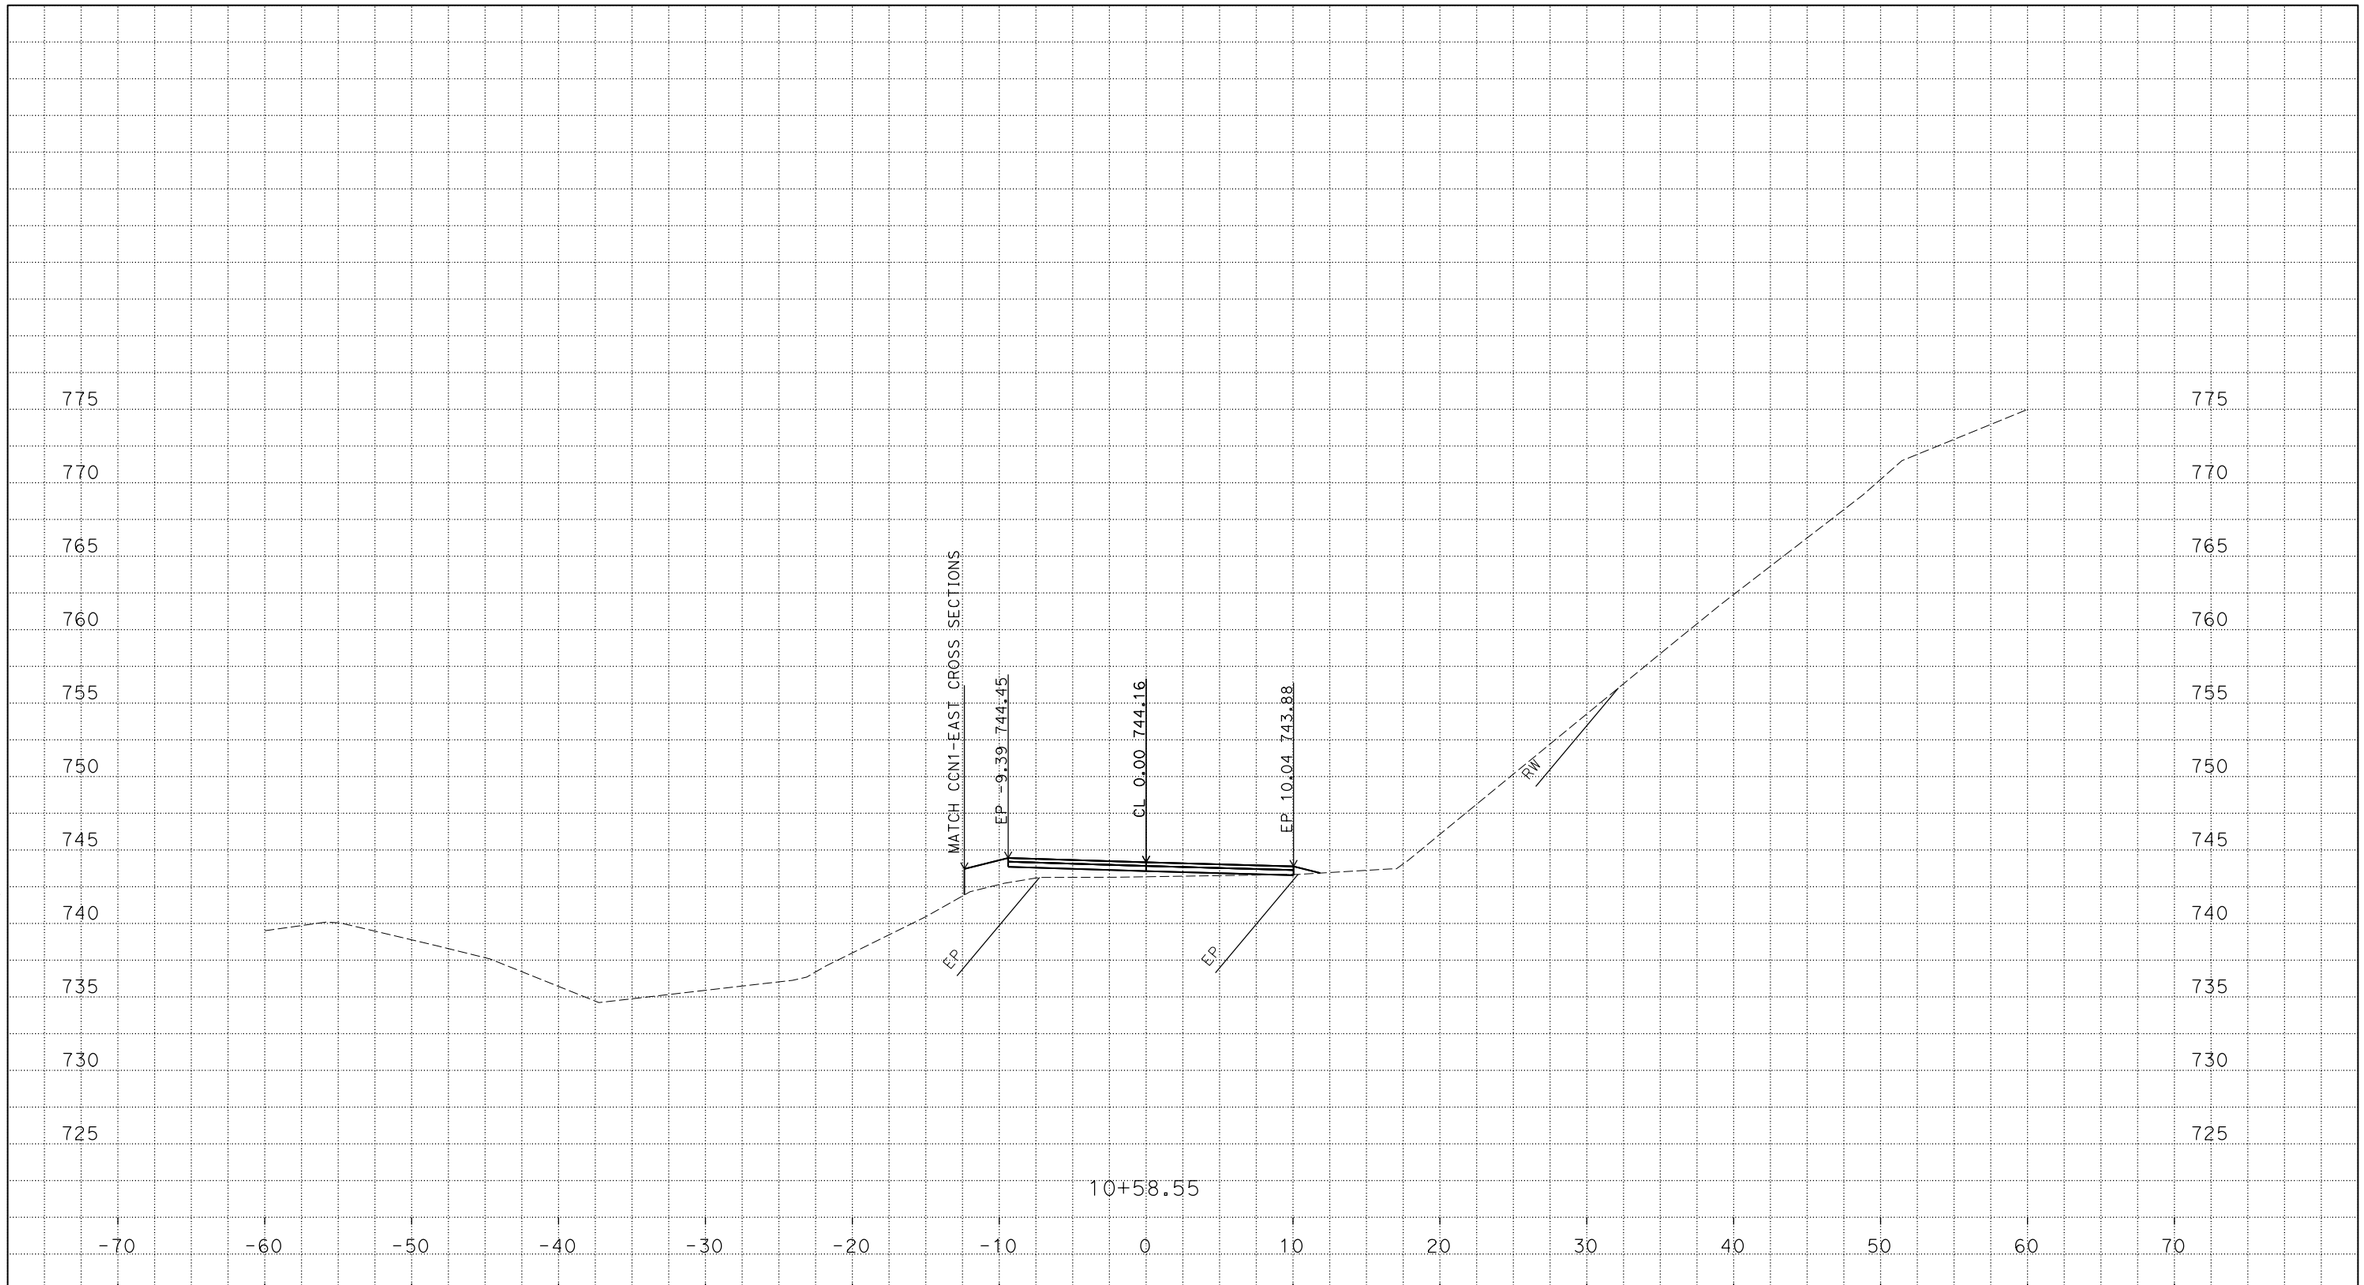

P:\proj3\03\0f310\design\c3d\xsec_qtys
XSections - LITTLE ROAD_TEMP_X_C3D_DWG.dwg - 19-Jun-16 8:34 AM

PLOTTED DATE: 20-JUL-2016

SCALE: 1"=5' Horiz.
1"=5' Vert.

CREATED BY: s135264

CONTRACT: 03-0F3104

DIST/CO/RTE/PM: 03/ED/49/23.7/24.4

PROJECT ID: 0300000078

"LI1"
CROSS SECTIONS
2 OF 3

FOR EARTHWORK DEVELOPMENT ONLY

All Dimensions are U.S. Survey Feet

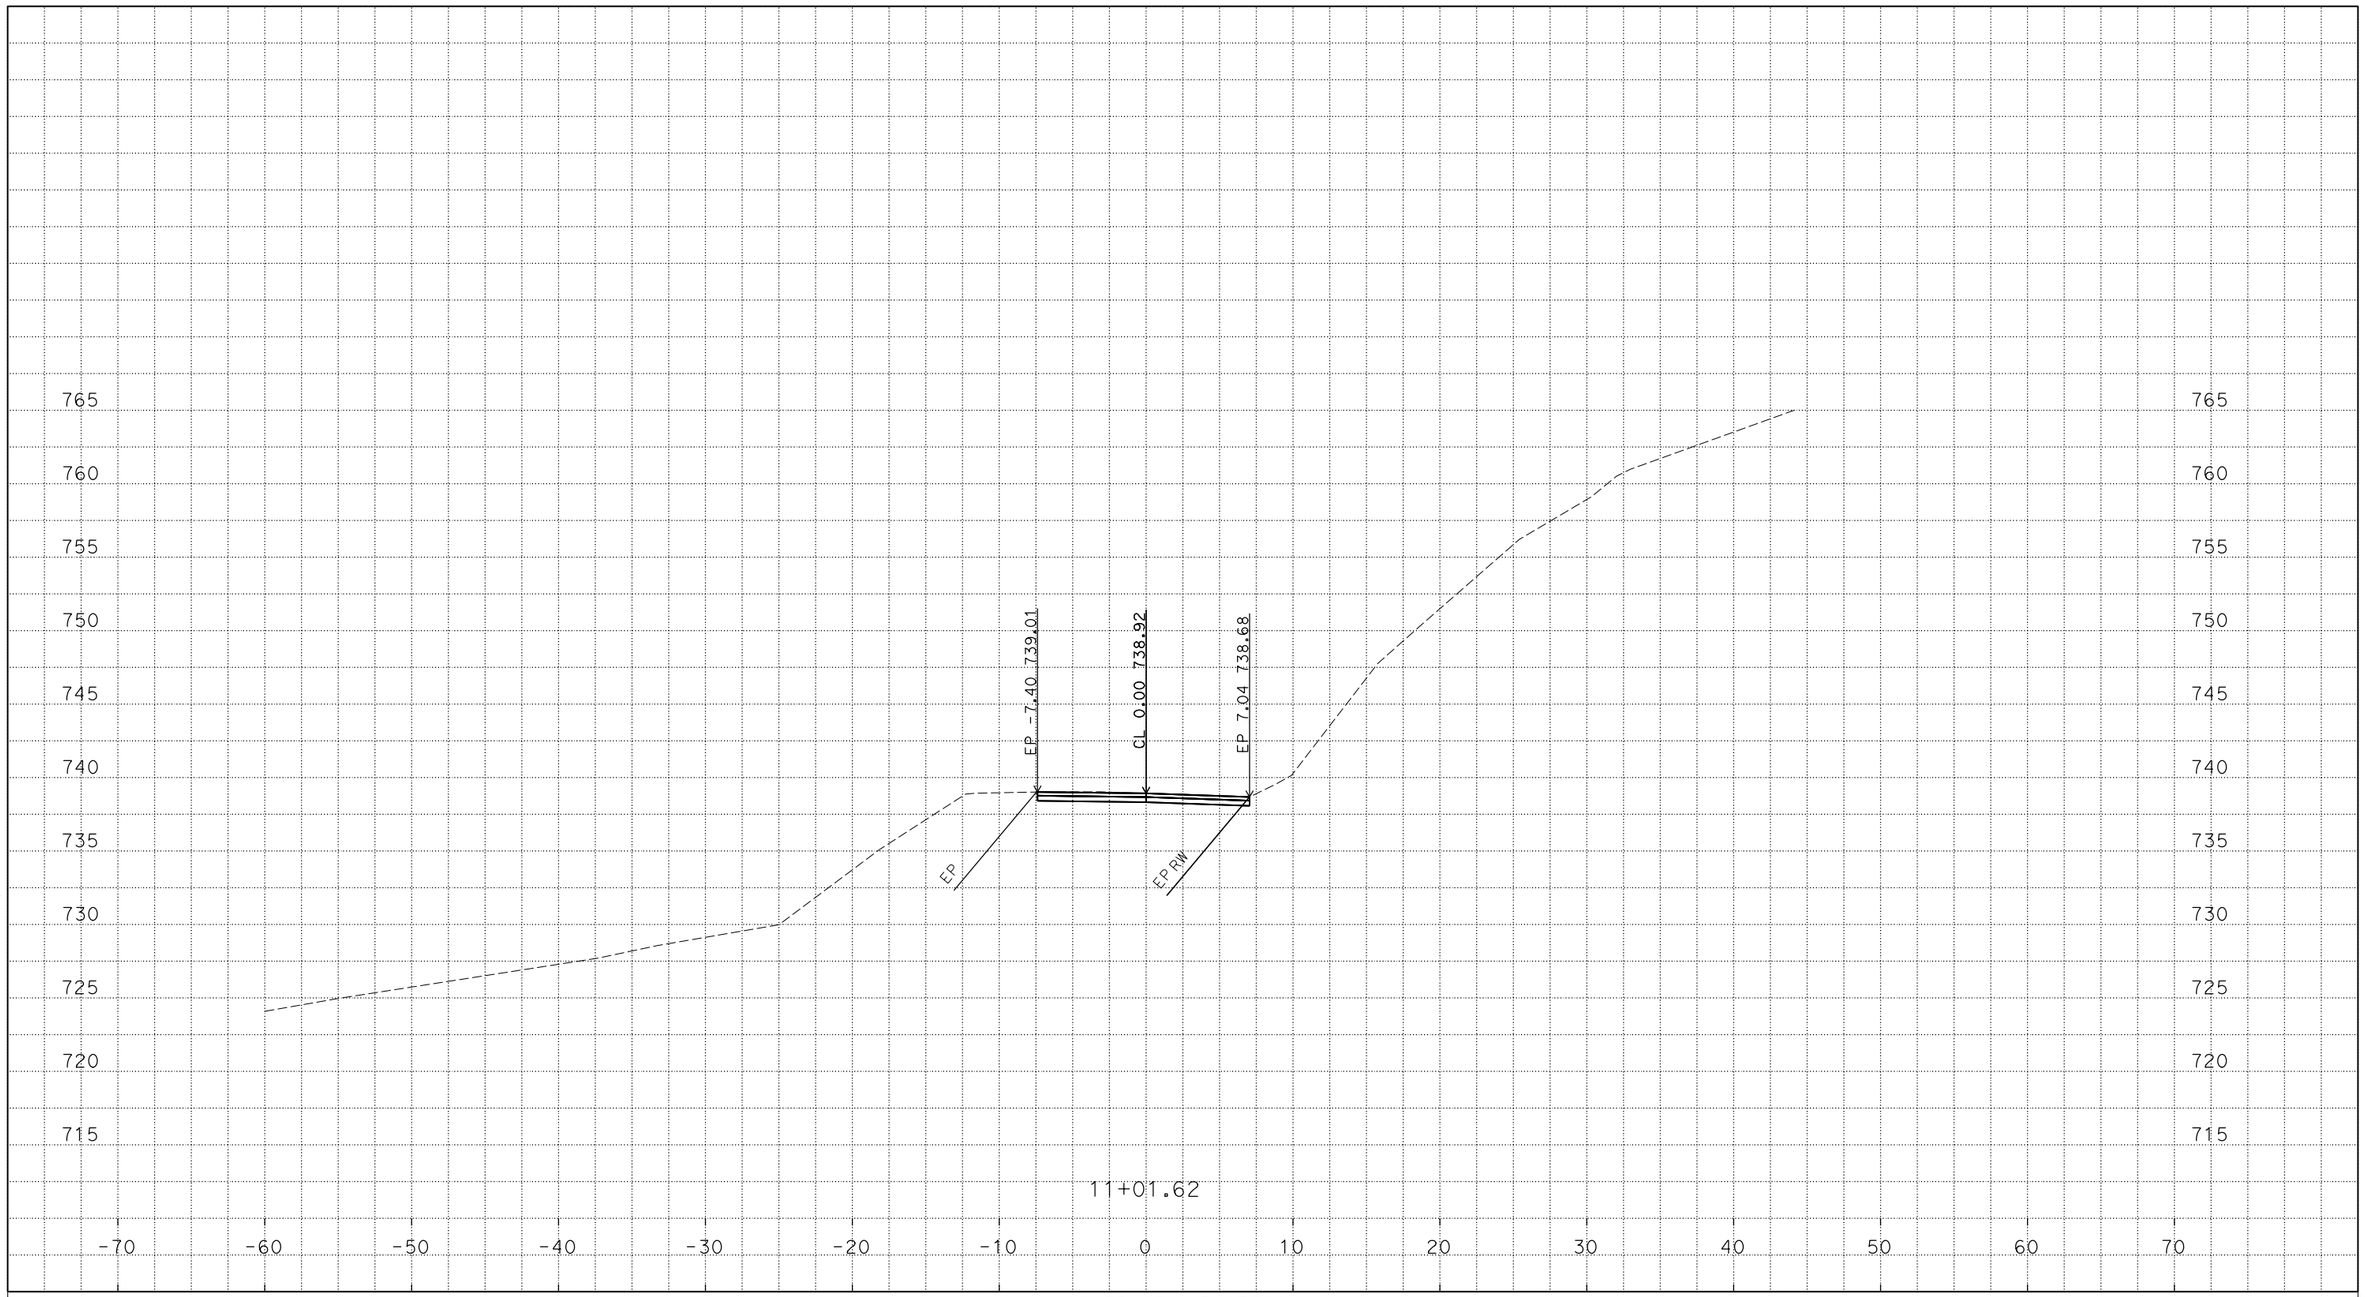

P:\proj3\03\0f310\design\c3d\xsec_qtys
XSections - LITTLE ROAD_TEMP_X_C3D_DWG.dwg - 19-Jun-16 8:34 AM

PLOTTED DATE: 20-JUL-2016

SCALE: 1"=5' Horiz.
1"=5' Vert.

CREATED BY: s135264

CONTRACT: 03-0F3104

DIST/CO/RTE/PM: 03/ED/49/23.7/24.4

PROJECT ID: 0300000078

"LI1"
CROSS SECTIONS
3 OF 3

FOR EARTHWORK DEVELOPMENT ONLY

All Dimensions are U.S. Survey Feet

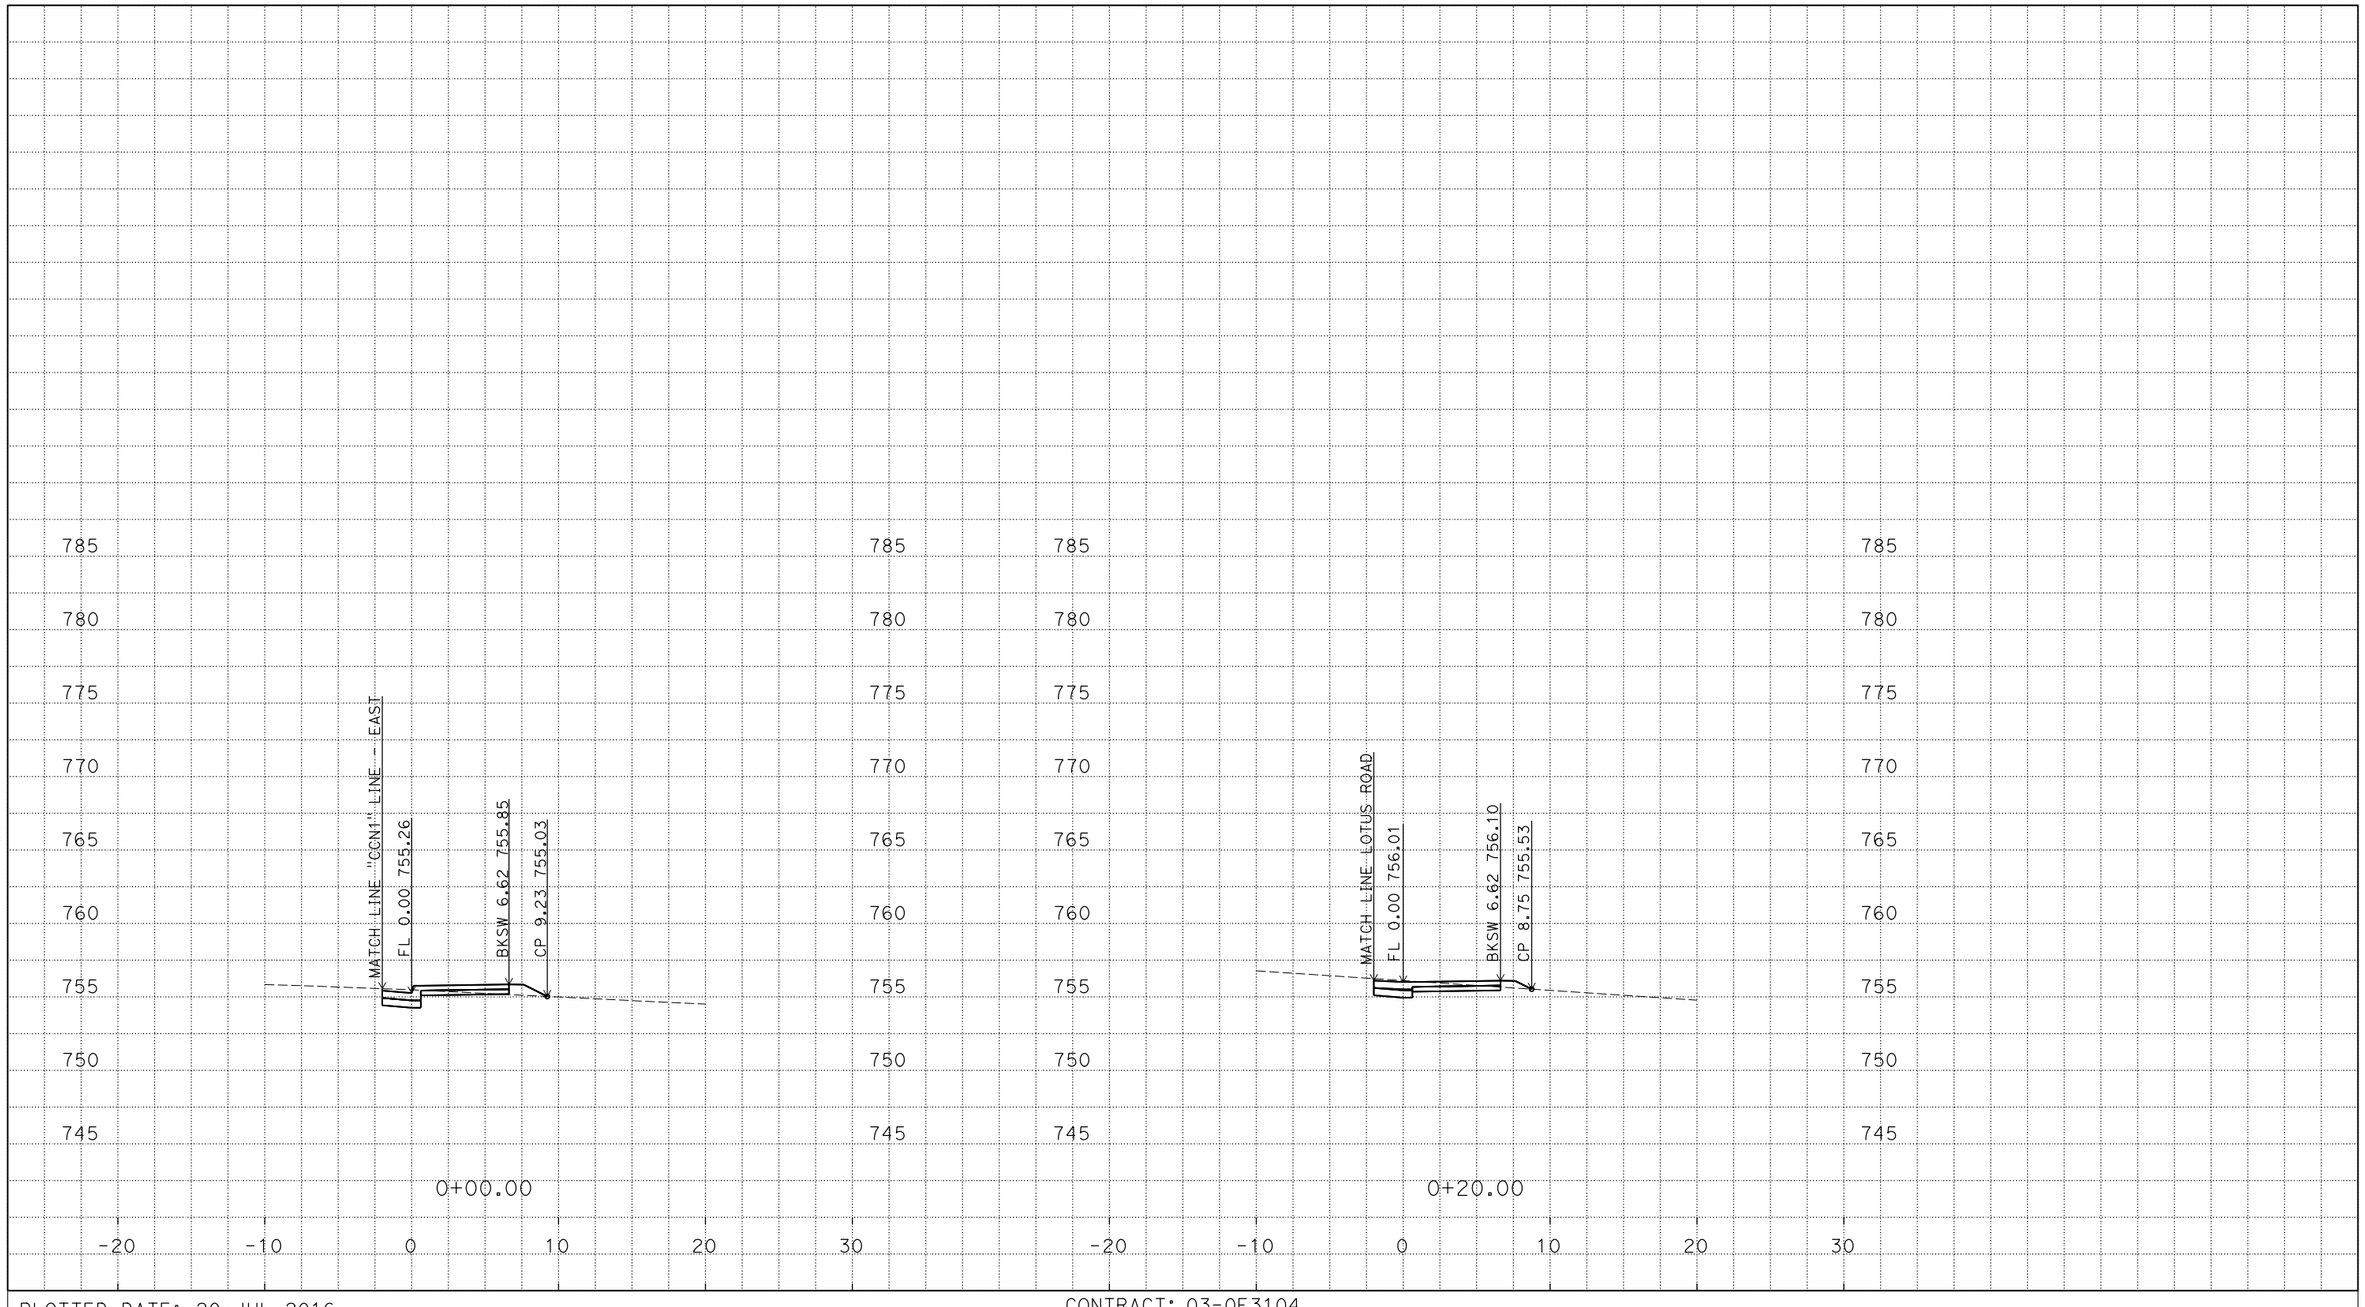

P:\proj3\03\0f310\design\c3d\xsec_qtys
XSections - CURB RAMP LOTUS_TEMP_X_C3D_DWG.dwg - 18-Jun-16 2:55 PM

PLOTTED DATE: 20-JUL-2016

SCALE: 1"=5' Horiz.
1"=5' Vert.

CREATED BY: S135264

CONTRACT: 03-0F3104
DIST/CO/RTE/PM: 03/ED/49/23.7/24.4
PROJECT ID: 0300000078

"CURB RAMP LOTUS ROAD"
CROSS SECTIONS
1 OF 2

FOR EARTHWORK DEVELOPMENT ONLY

All Dimensions are U.S. Survey Feet

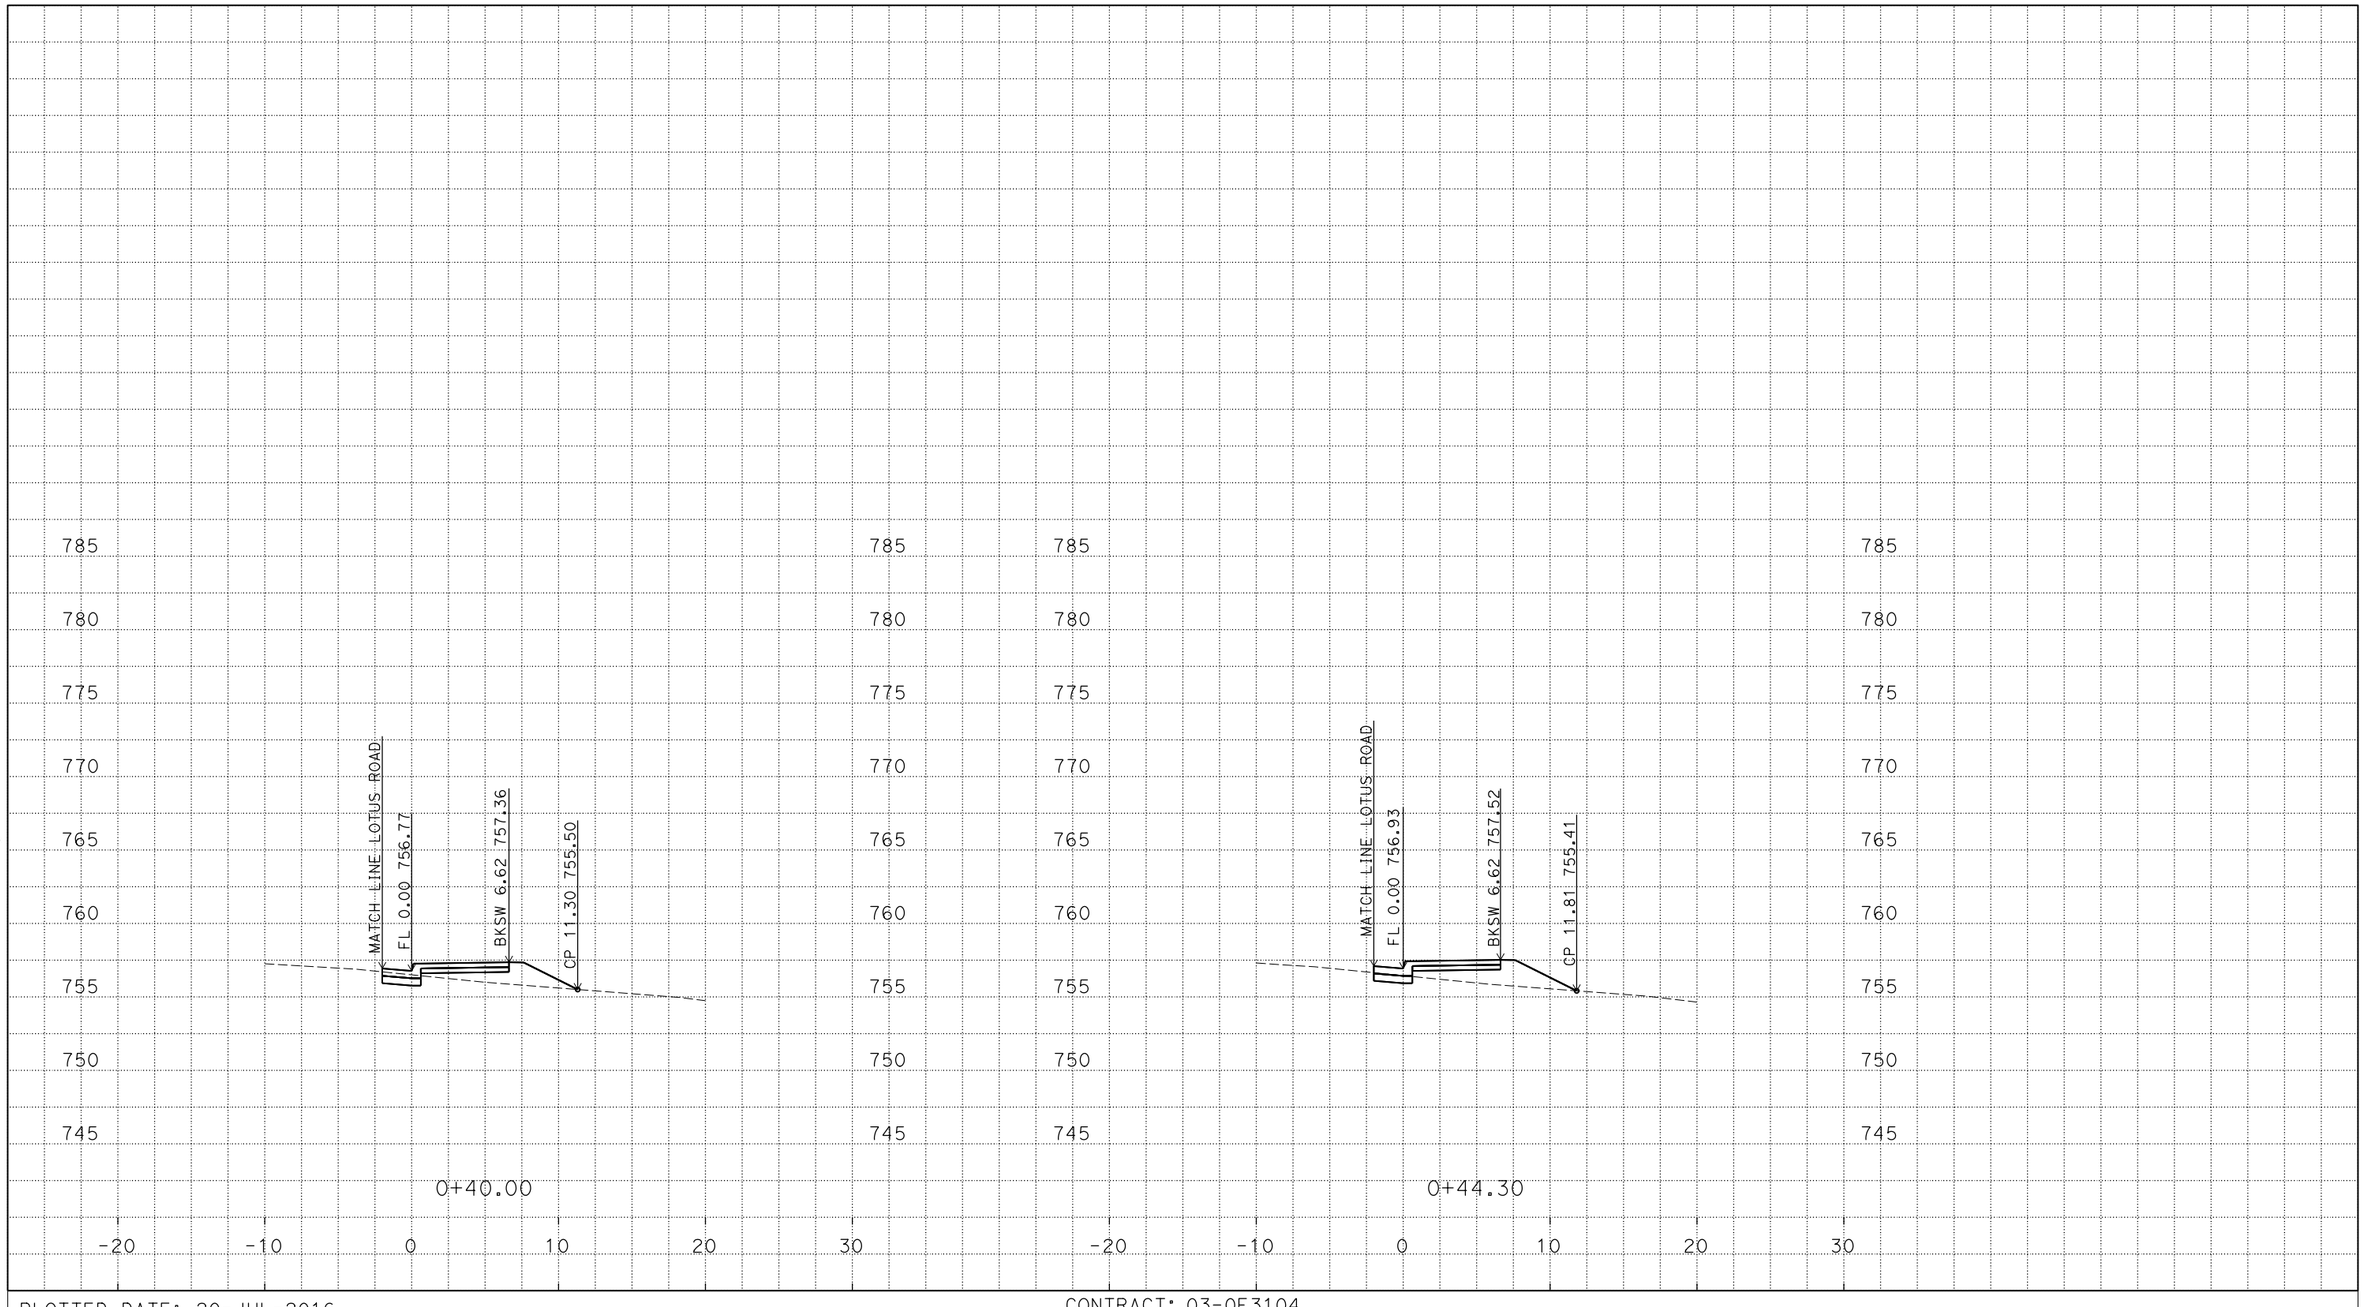

P:\proj3\03\0f310\design\c3d\xsec_qtys
XSections - CURB RAMP LOTUS_TEMP_X_C3D_DWG.dwg - 18-Jun-16 2:55 PM

PLOTTED DATE: 20-JUL-2016

SCALE: 1"=5' Horiz.
1"=5' Vert.

CREATED BY: S135264

CONTRACT: 03-0F3104

DIST/CO/RTE/PM: 03/ED/49/23.7/24.4

PROJECT ID: 0300000078

CROSS SECTIONS
2 OF 2

FOR EARTHWORK DEVELOPMENT ONLY

All Dimensions are U.S. Survey Feet

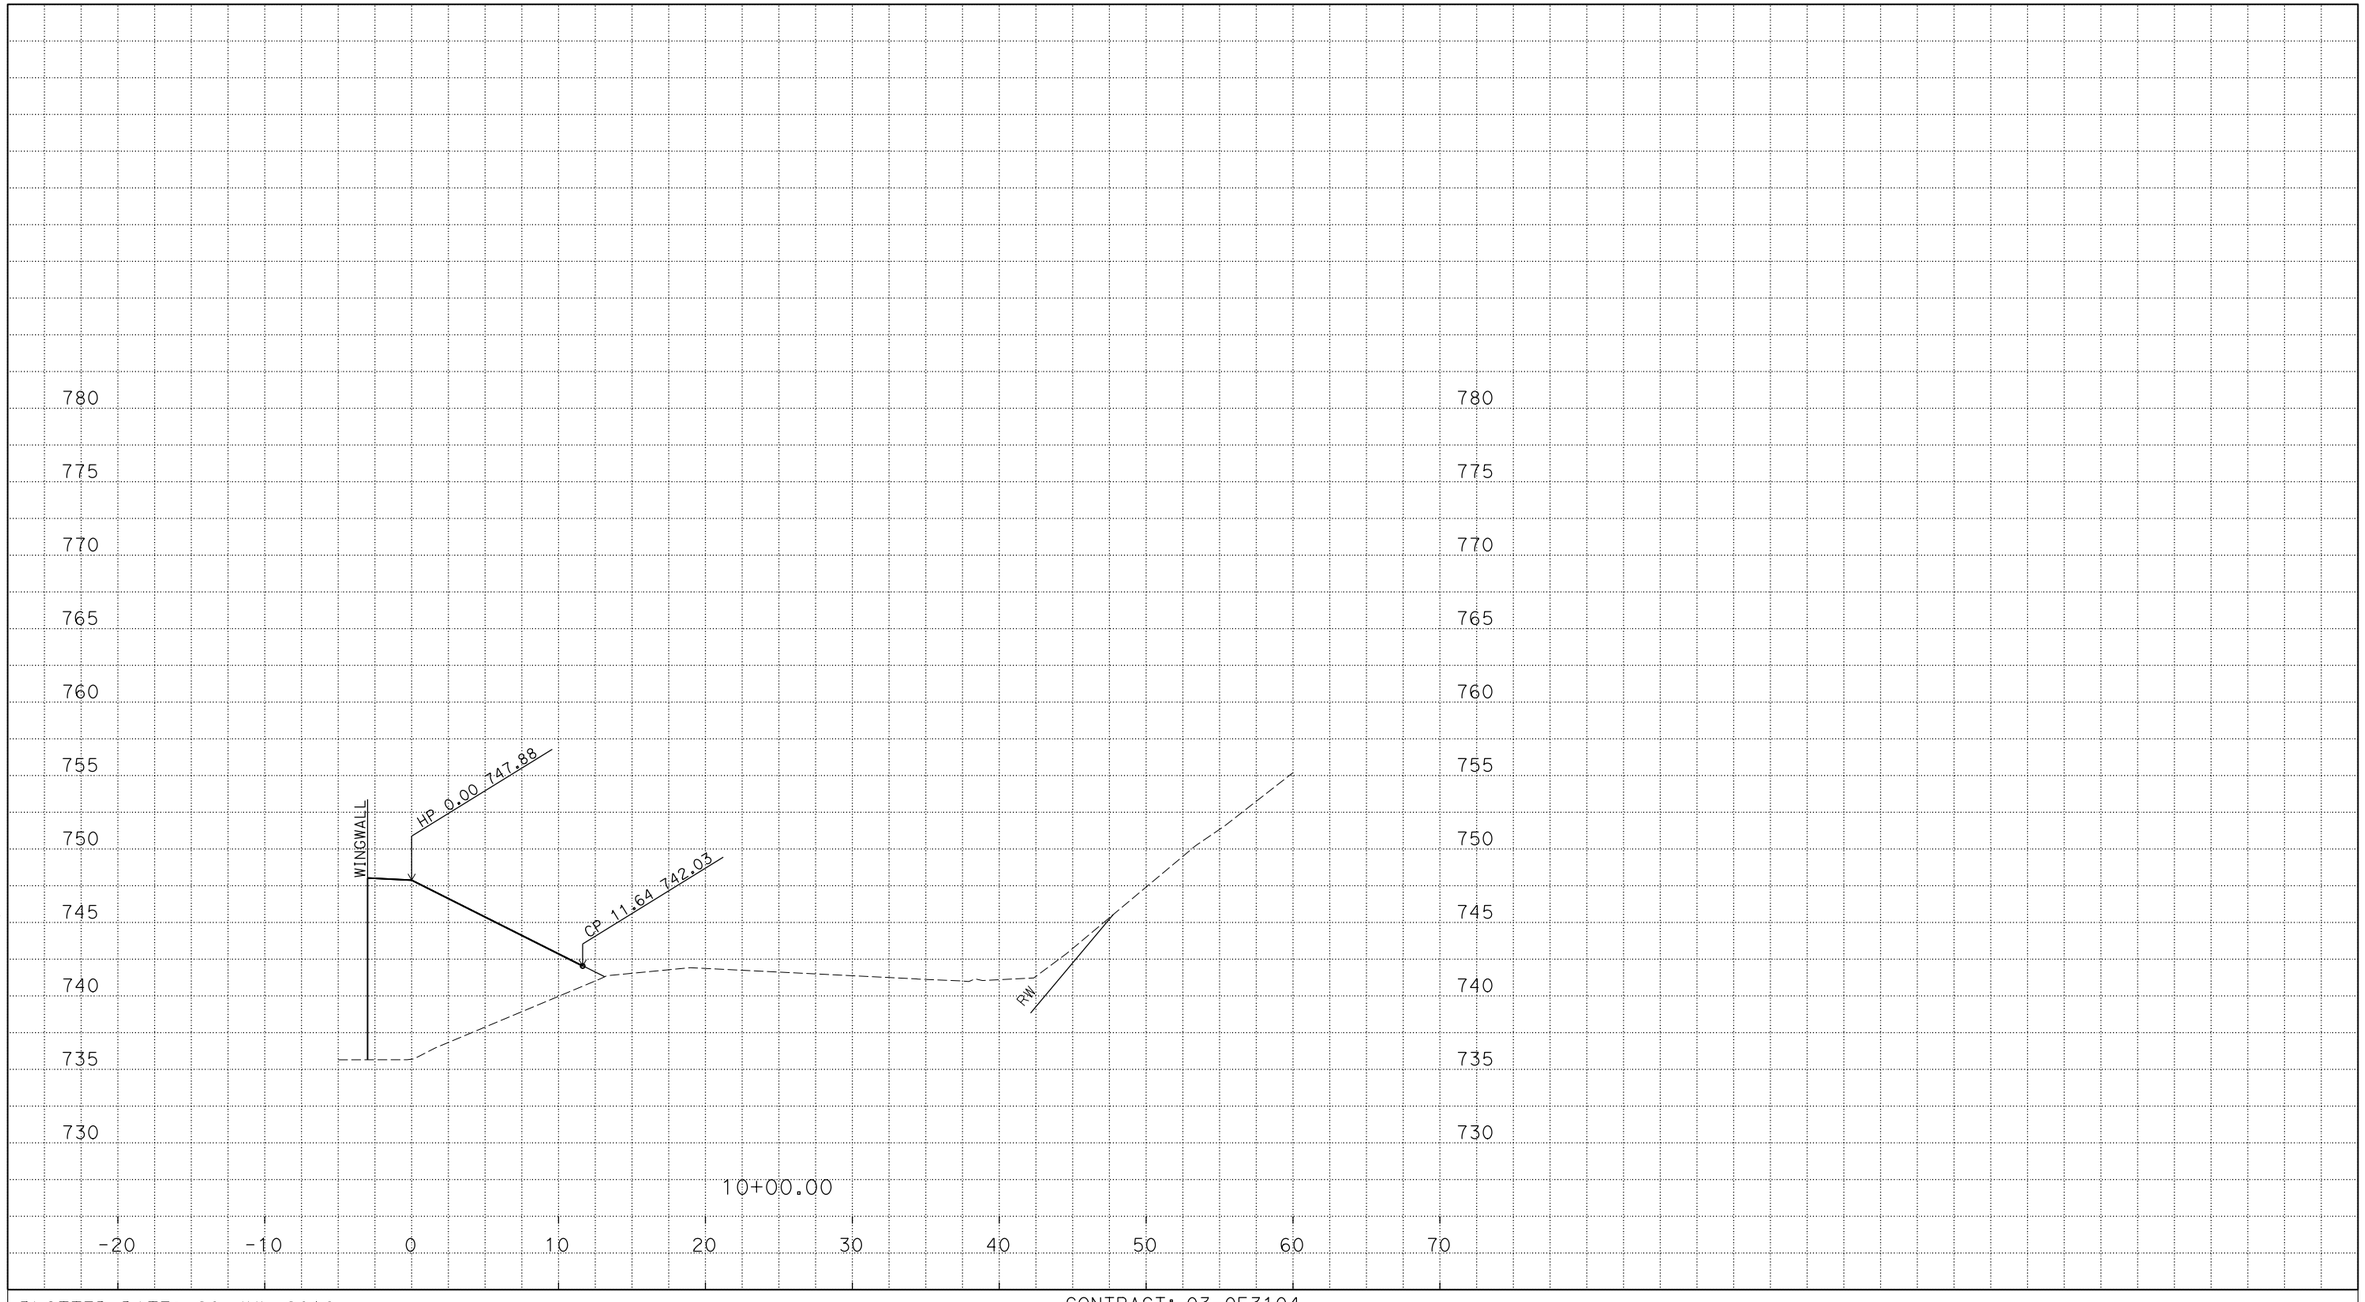

P:\proj3\03\0f310\design\c3d\xsec_qtys
XSections - ABUTMENTS_TEMP_X_C3D_DWG.dwg - 19-Jun-16 8:04 AM

PLOTTED DATE: 20-JUL-2016

SCALE: 1"=5' Horiz.
1"=5' Vert.

CREATED BY: s135264

CONTRACT: 03-0F3104

DIST/CO/RTE/PM: 03/ED/49/23.7/24.4

PROJECT ID: 0300000078

ABUTMENT 5
CROSS SECTIONS
1 OF 59

FOR EARTHWORK DEVELOPMENT ONLY

All Dimensions are U.S. Survey Feet

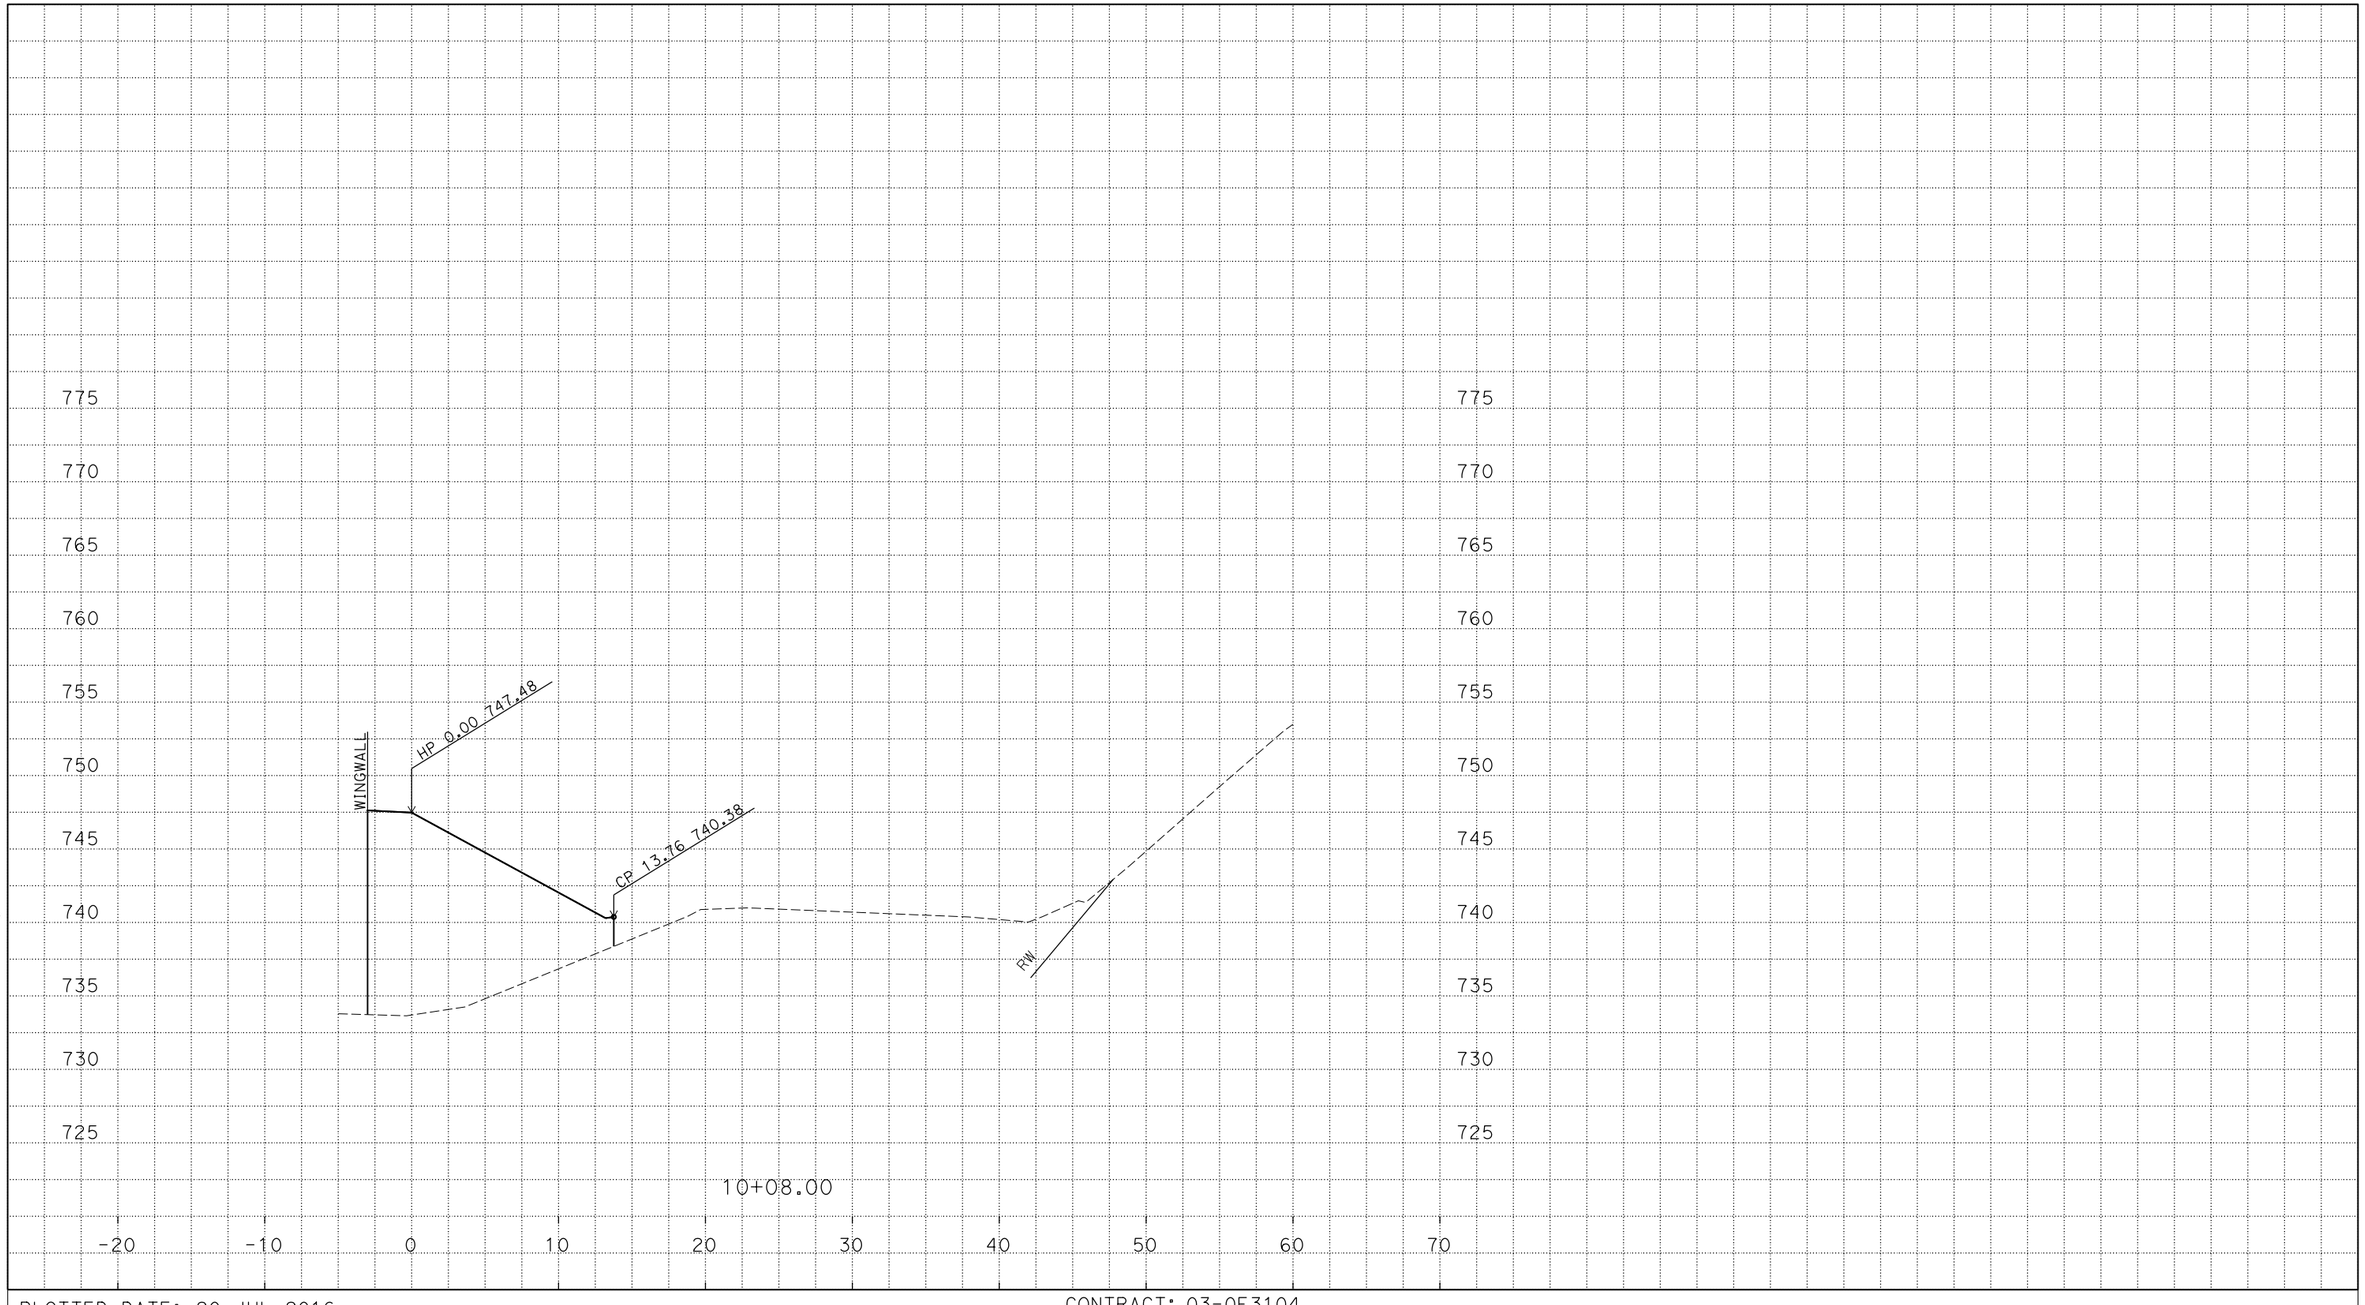

P:\proj3\03\0f310\design\c3d\xsec_qtys
XSections - ABUTMENTS_TEMP_X_C3D_DWG.dwg - 19-Jun-16 8:04 AM

PLOTTED DATE: 20-JUL-2016

SCALE: 1"=5' Horiz.
1"=5' Vert.

CREATED BY: s135264

CONTRACT: 03-0F3104

DIST/CO/RTE/PM: 03/ED/49/23.7/24.4

PROJECT ID: 0300000078

ABUTMENT 5
CROSS SECTIONS
2 OF 59

FOR EARTHWORK DEVELOPMENT ONLY

All Dimensions are U.S. Survey Feet

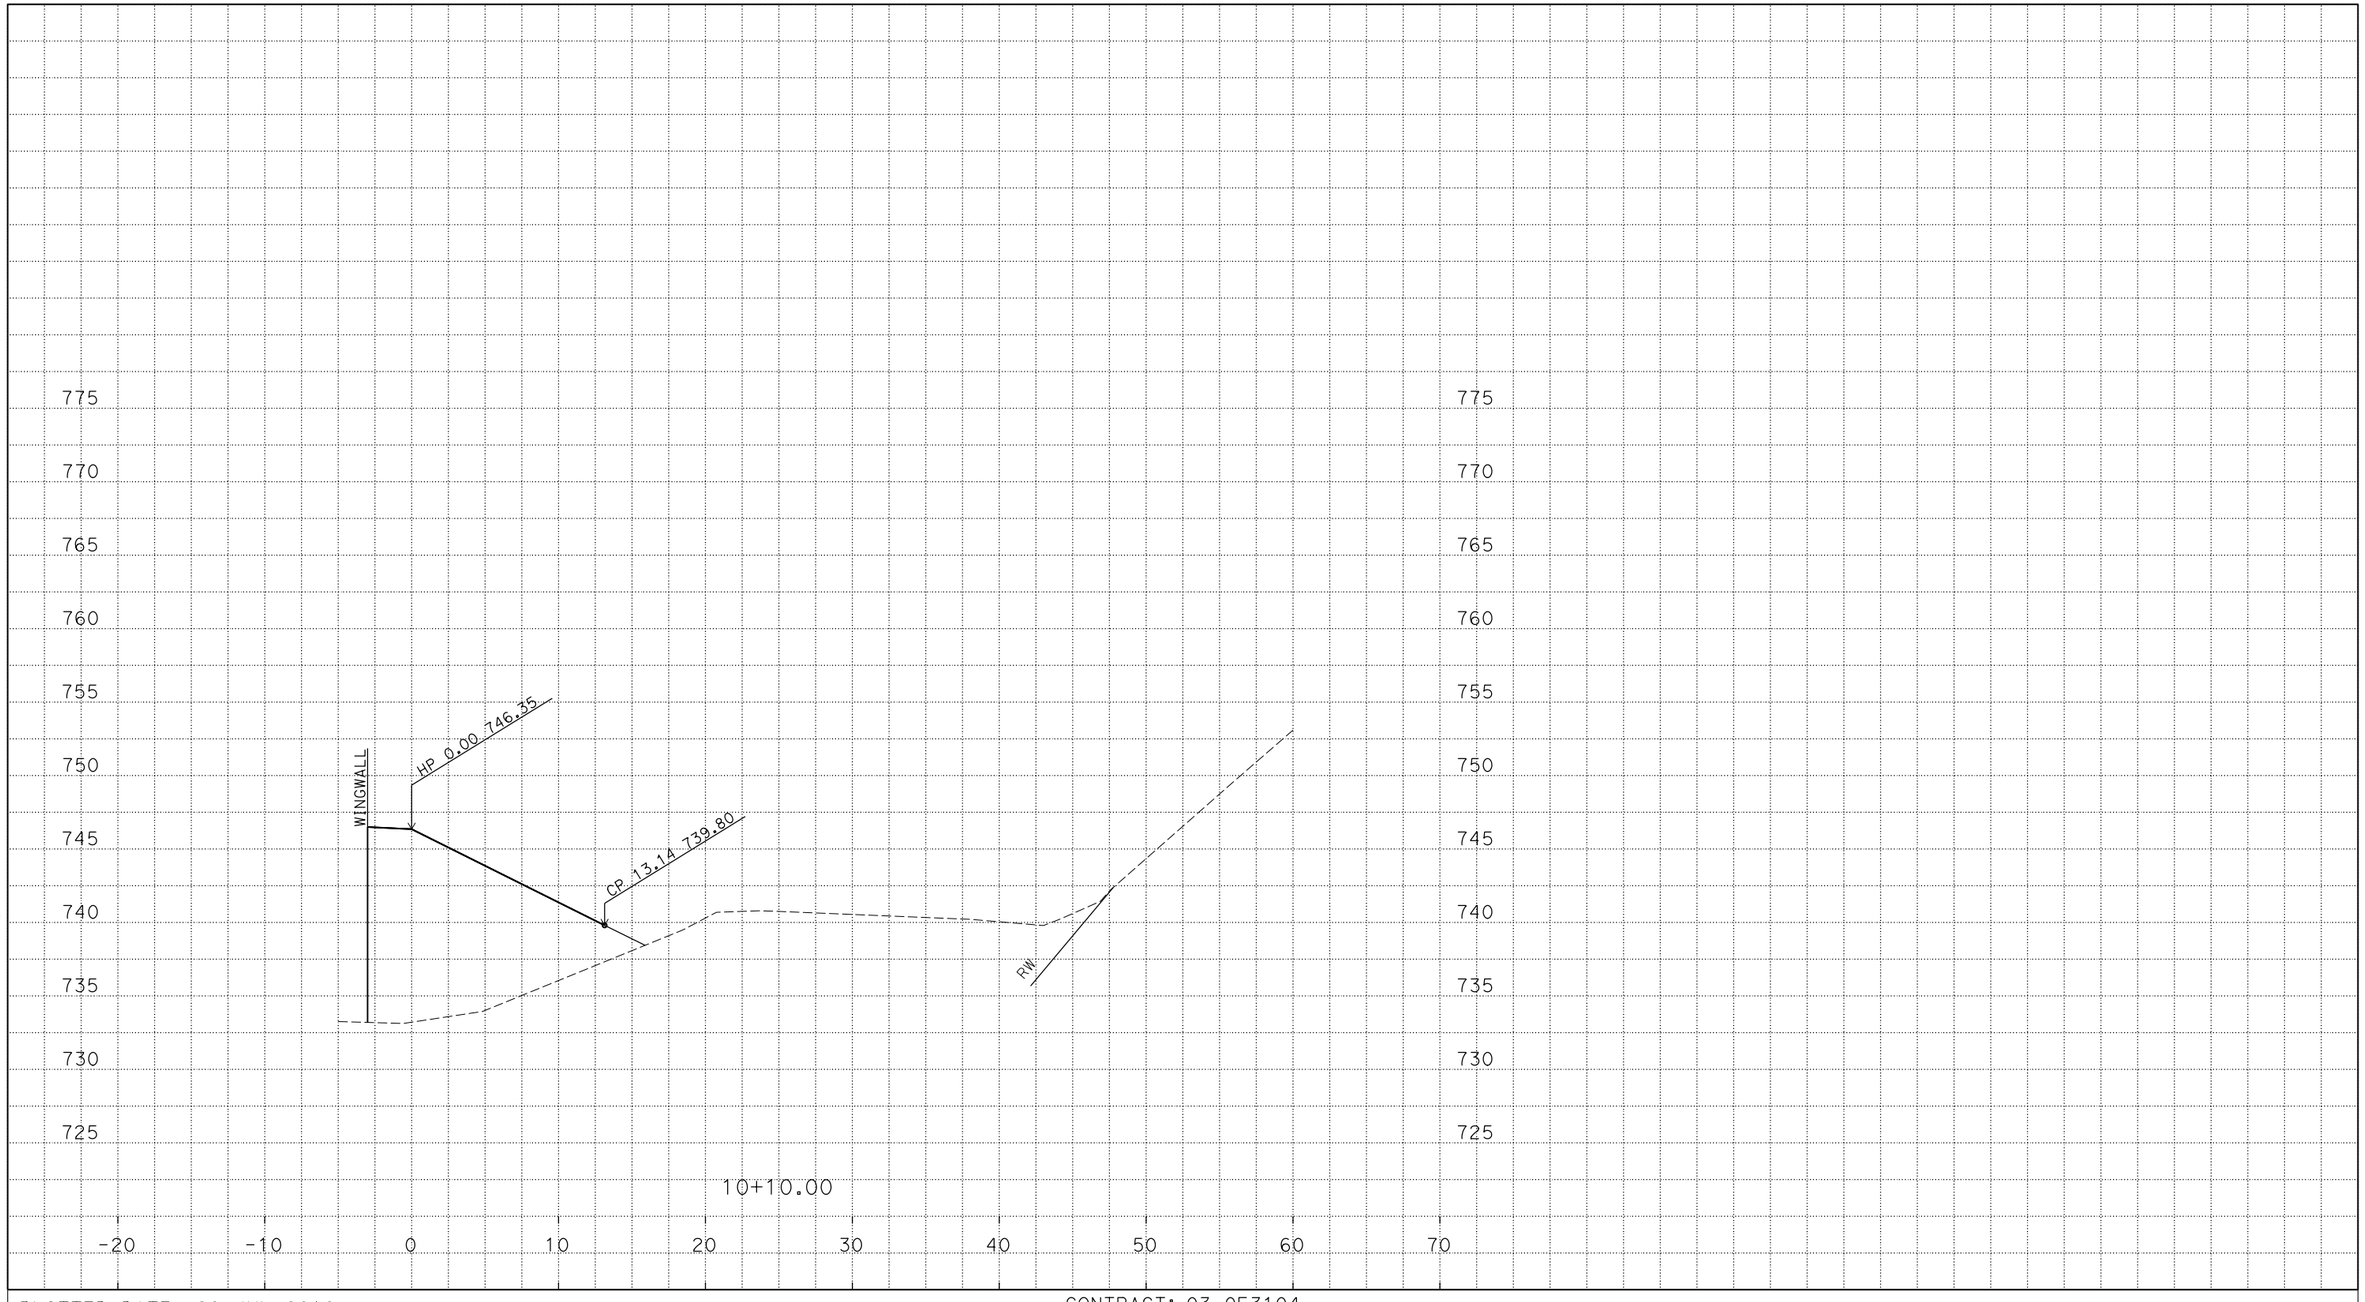

P:\proj3\03\0f310\design\c3d\xsec_qtys
XSections - ABUTMENTS_TEMP_X_C3D_DWG.dwg - 19-Jun-16 8:04 AM

PLOTTED DATE: 20-JUL-2016

SCALE: 1"=5' Horiz.
1"=5' Vert.

CREATED BY: s135264

CONTRACT: 03-0F3104

DIST/CO/RTE/PM: 03/ED/49/23.7/24.4

PROJECT ID: 0300000078

ABUTMENT 5
CROSS SECTIONS
3 OF 59

FOR EARTHWORK DEVELOPMENT ONLY

All Dimensions are U.S. Survey Feet

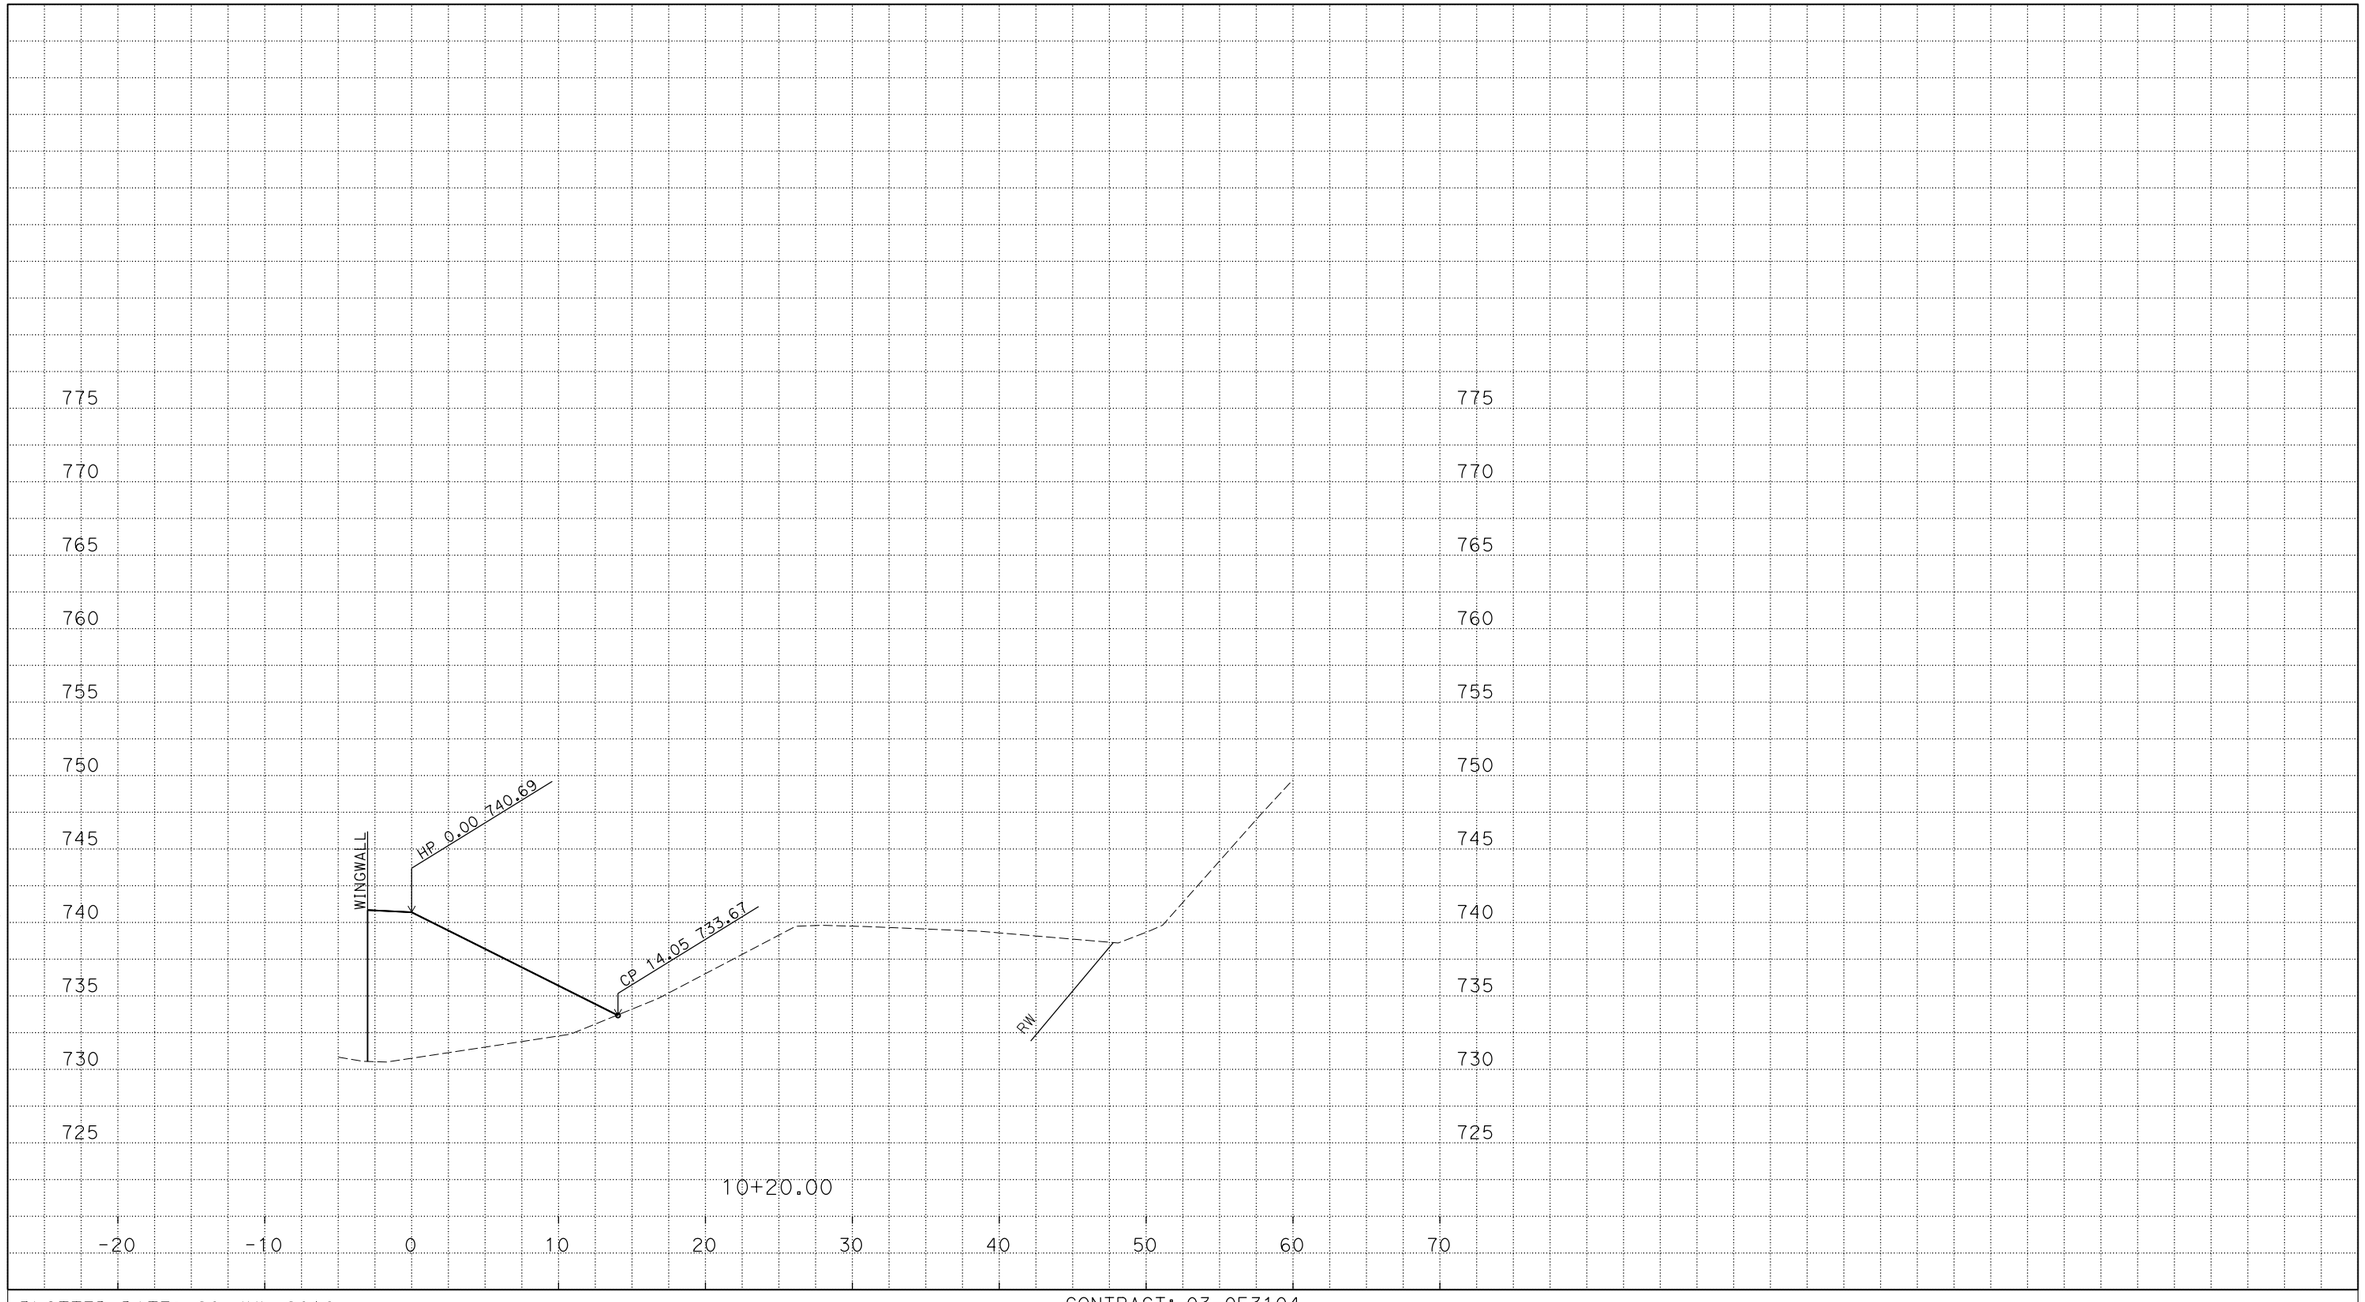

P:\proj3\03\0f310\design\c3d\xsec_qtys
XSections - ABUTMENTS_TEMP_X_C3D_DWG.dwg - 19-Jun-16 8:04 AM

PLOTTED DATE: 20-JUL-2016

SCALE: 1"=5' Horiz.
1"=5' Vert.

CREATED BY: s135264

CONTRACT: 03-0F3104

DIST/CO/RTE/PM: 03/ED/49/23.7/24.4

PROJECT ID: 0300000078

ABUTMENT 5
CROSS SECTIONS
4 OF 59

FOR EARTHWORK DEVELOPMENT ONLY

All Dimensions are U.S. Survey Feet

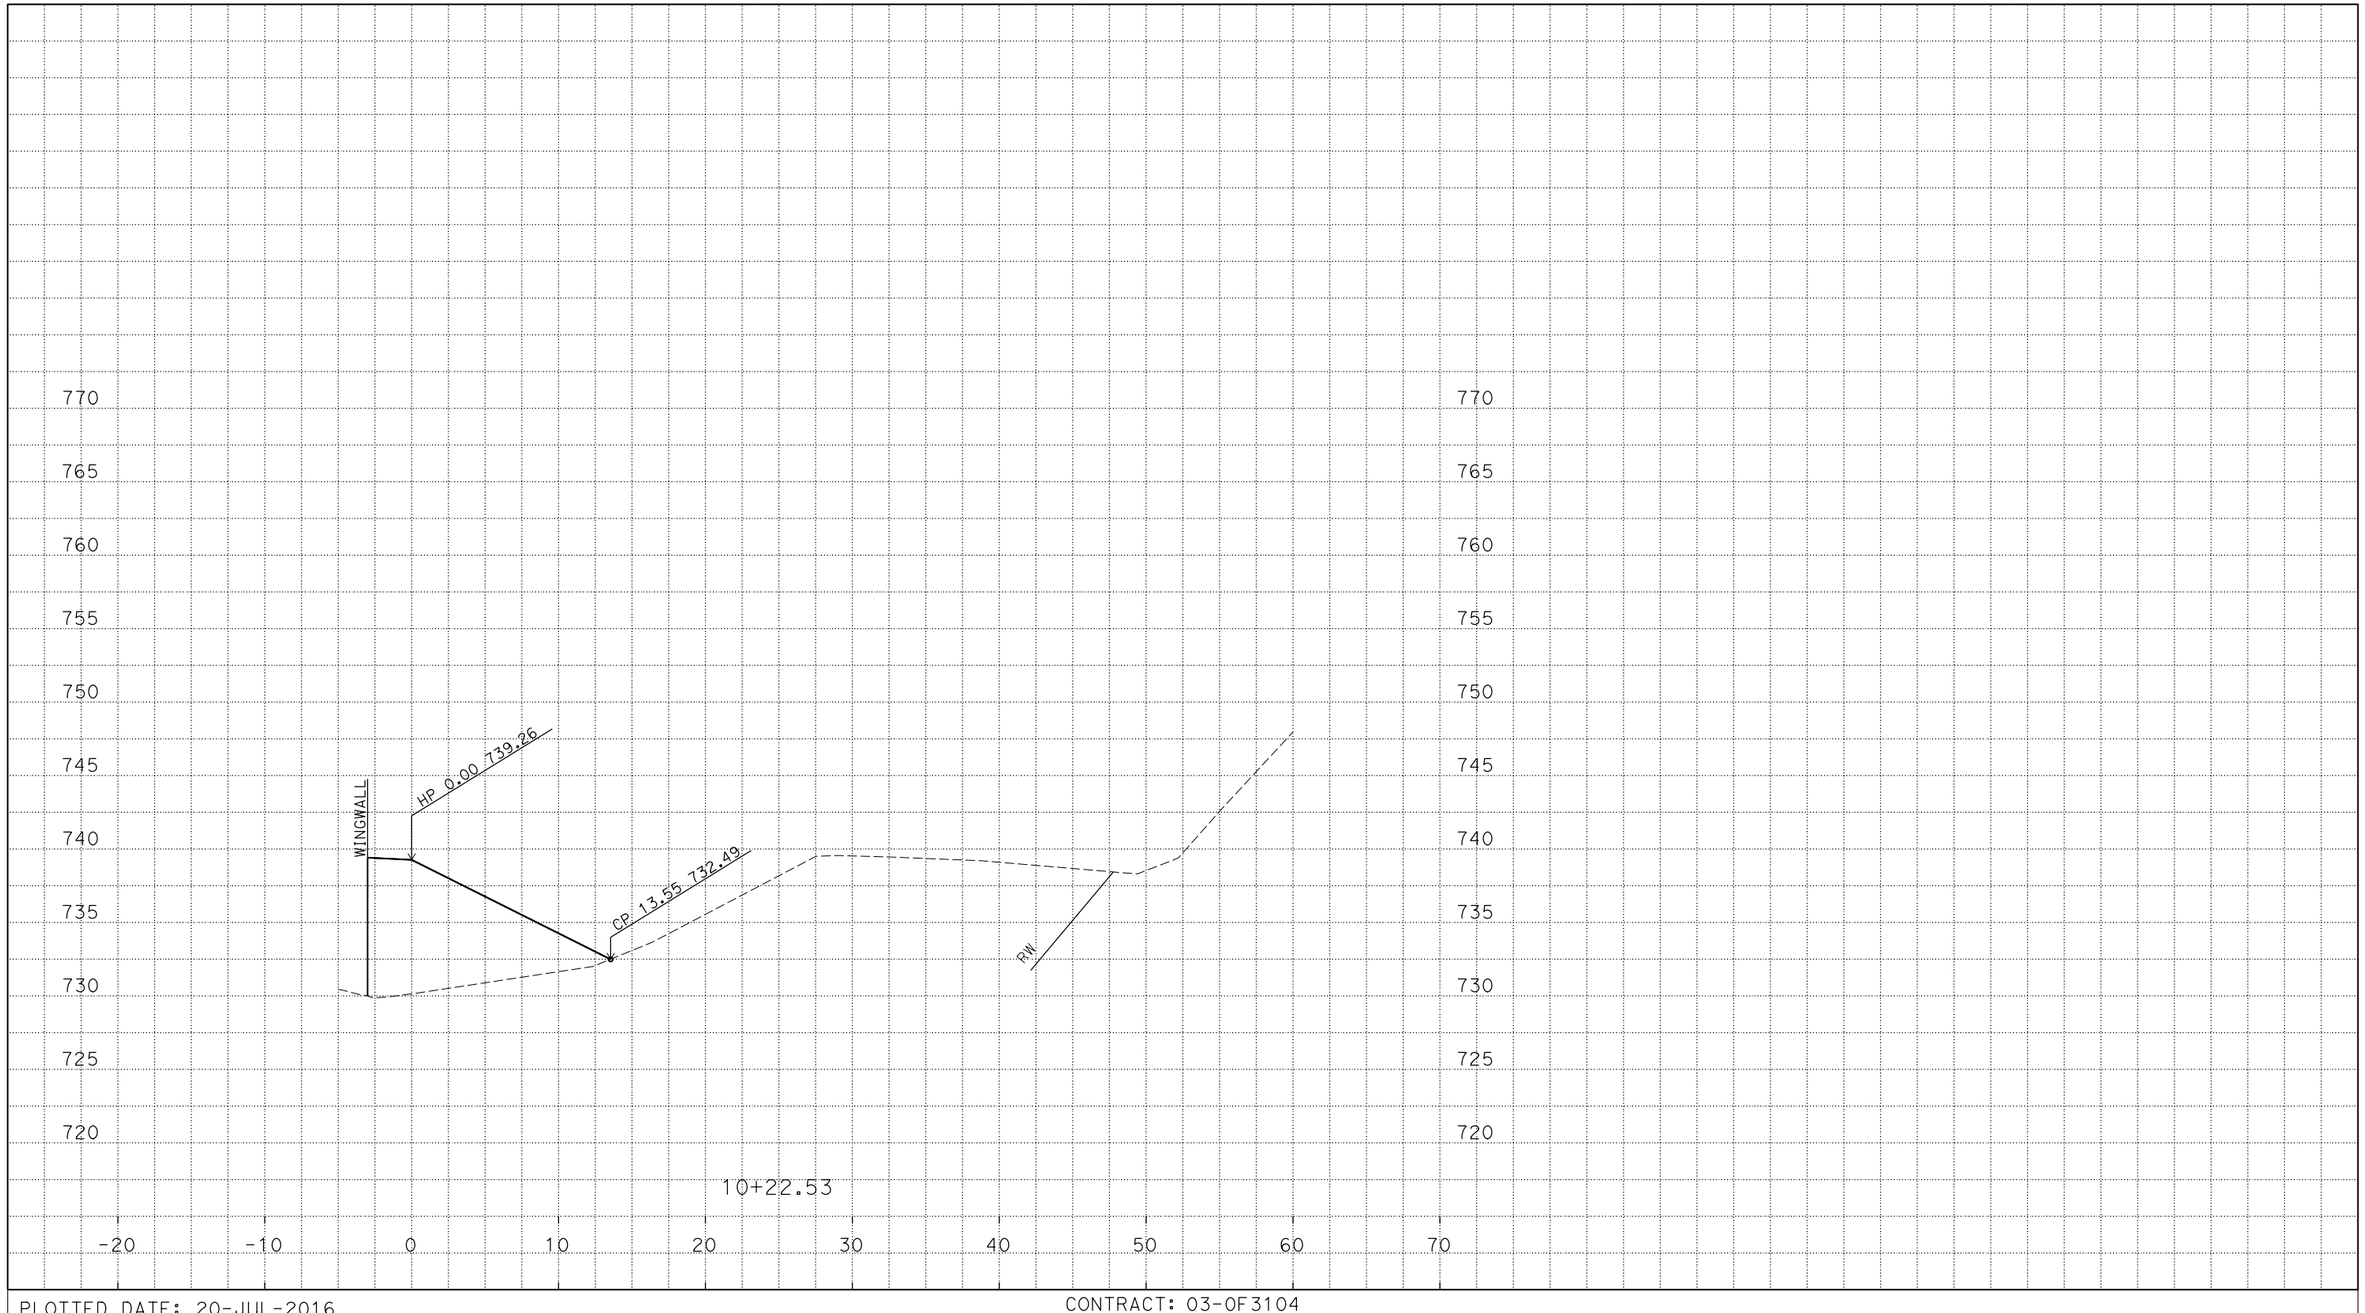

P:\proj3\03\0f310\design\c3d\xsec_qtys
XSections - ABUTMENTS_TEMP_X_C3D_DWG.dwg - 19-Jun-16 8:04 AM

PLOTTED DATE: 20-JUL-2016

SCALE: 1"=5' Horiz.
1"=5' Vert.

CREATED BY: s135264

CONTRACT: 03-0F3104

DIST/CO/RTE/PM: 03/ED/49/23.7/24.4

PROJECT ID: 0300000078

ABUTMENT 5
CROSS SECTIONS
5 OF 59

FOR EARTHWORK DEVELOPMENT ONLY

All Dimensions are U.S. Survey Feet

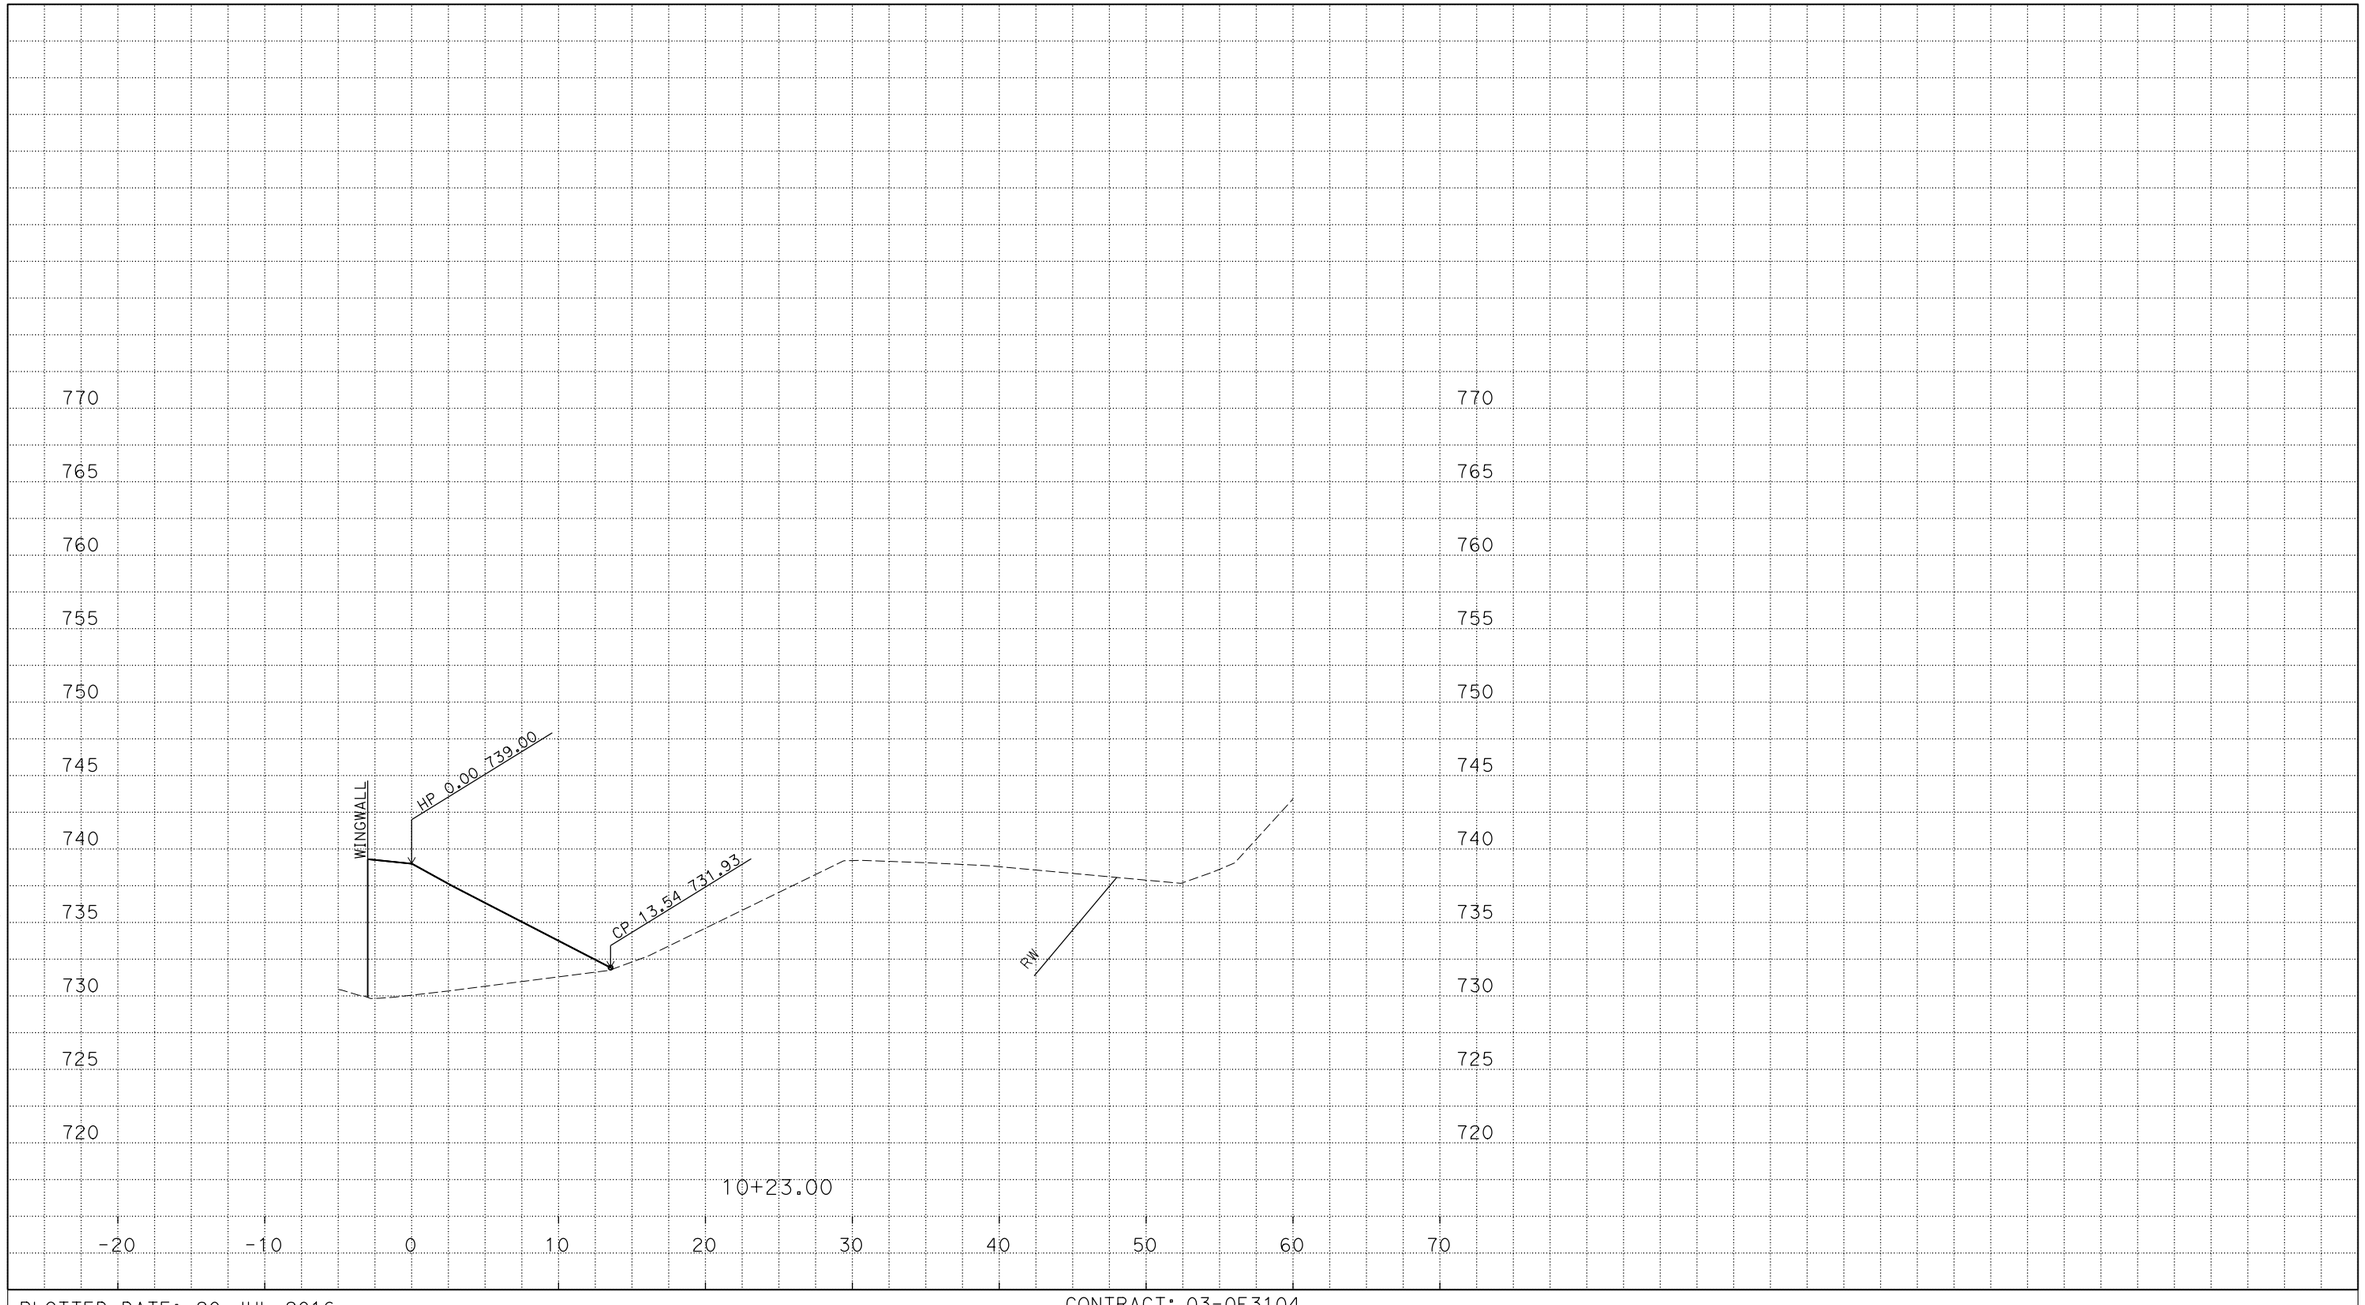

P:\proj3\03\0f310\design\c3d\xsec_qtys
XSections - ABUTMENTS_TEMP_X_C3D_DWG.dwg - 19-Jun-16 8:04 AM

PLOTTED DATE: 20-JUL-2016

SCALE: 1"=5' Horiz.
1"=5' Vert.

CREATED BY: s135264

CONTRACT: 03-0F3104

DIST/CO/RTE/PM: 03/ED/49/23.7/24.4

PROJECT ID: 0300000078

ABUTMENT 5
CROSS SECTIONS
6 OF 59

FOR EARTHWORK DEVELOPMENT ONLY

All Dimensions are U.S. Survey Feet

P:\proj3\03\0f310\design\c3d\xsec_qtys
XSections - ABUTMENTS_TEMP_X_C3D_DWG.dwg - 19-Jun-16 8:04 AM

PLOTTED DATE: 20-JUL-2016

SCALE: 1"=5' Horiz.
1"=5' Vert.

CREATED BY: s135264

CONTRACT: 03-0F3104

DIST/CO/RTE/PM: 03/ED/49/23.7/24.4

PROJECT ID: 0300000078

ABUTMENT 5
CROSS SECTIONS
7 OF 59

FOR EARTHWORK DEVELOPMENT ONLY

All Dimensions are U.S. Survey Feet

P:\proj3\03\0f310\design\c3d\xsec_qtys
XSections - ABUTMENTS_TEMP_X_C3D_DWG.dwg - 19-Jun-16 8:04 AM

PLOTTED DATE: 20-JUL-2016

SCALE: 1"=5' Horiz.
1"=5' Vert.

CREATED BY: s135264

CONTRACT: 03-0F3104

DIST/CO/RTE/PM: 03/ED/49/23.7/24.4

PROJECT ID: 0300000078

ABUTMENT 5
CROSS SECTIONS
8 OF 59

FOR EARTHWORK DEVELOPMENT ONLY

All Dimensions are U.S. Survey Feet

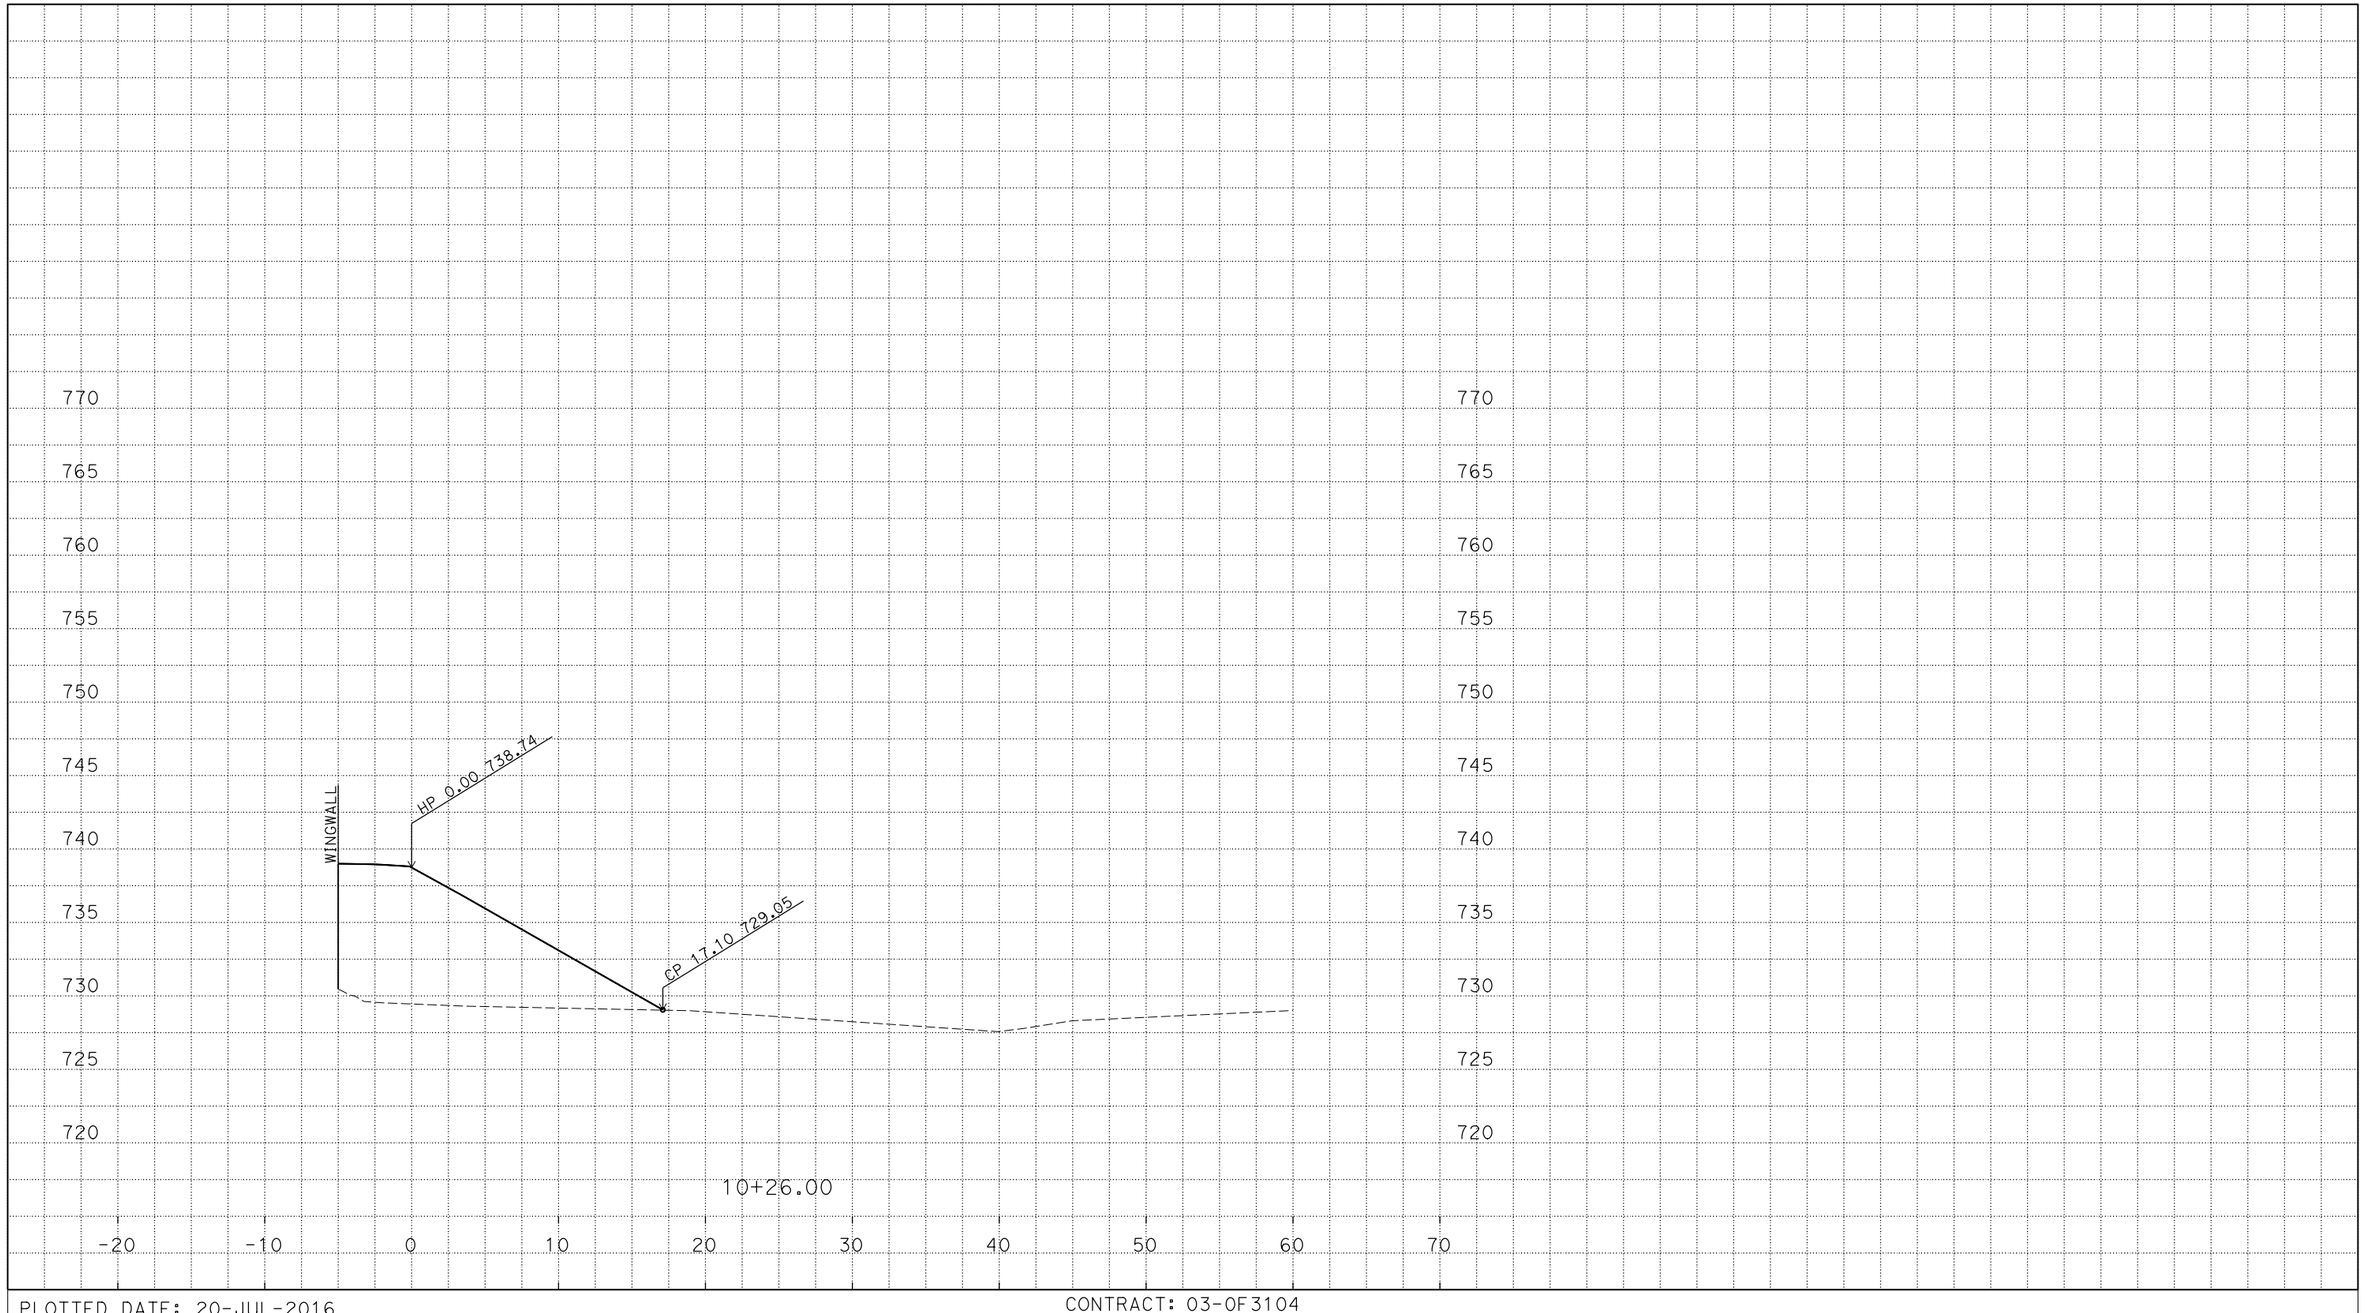

P:\proj3\03\0f310\design\c3d\xsec_qtys
XSections - ABUTMENTS_TEMP_X_C3D_DWG.dwg - 19-Jun-16 8:04 AM

PLOTTED DATE: 20-JUL-2016

SCALE: 1"=5' Horiz.
1"=5' Vert.

CREATED BY: s135264

CONTRACT: 03-0F3104

DIST/CO/RTE/PM: 03/ED/49/23.7/24.4

PROJECT ID: 0300000078

ABUTMENT 5
CROSS SECTIONS
9 OF 59

FOR EARTHWORK DEVELOPMENT ONLY

All Dimensions are U.S. Survey Feet

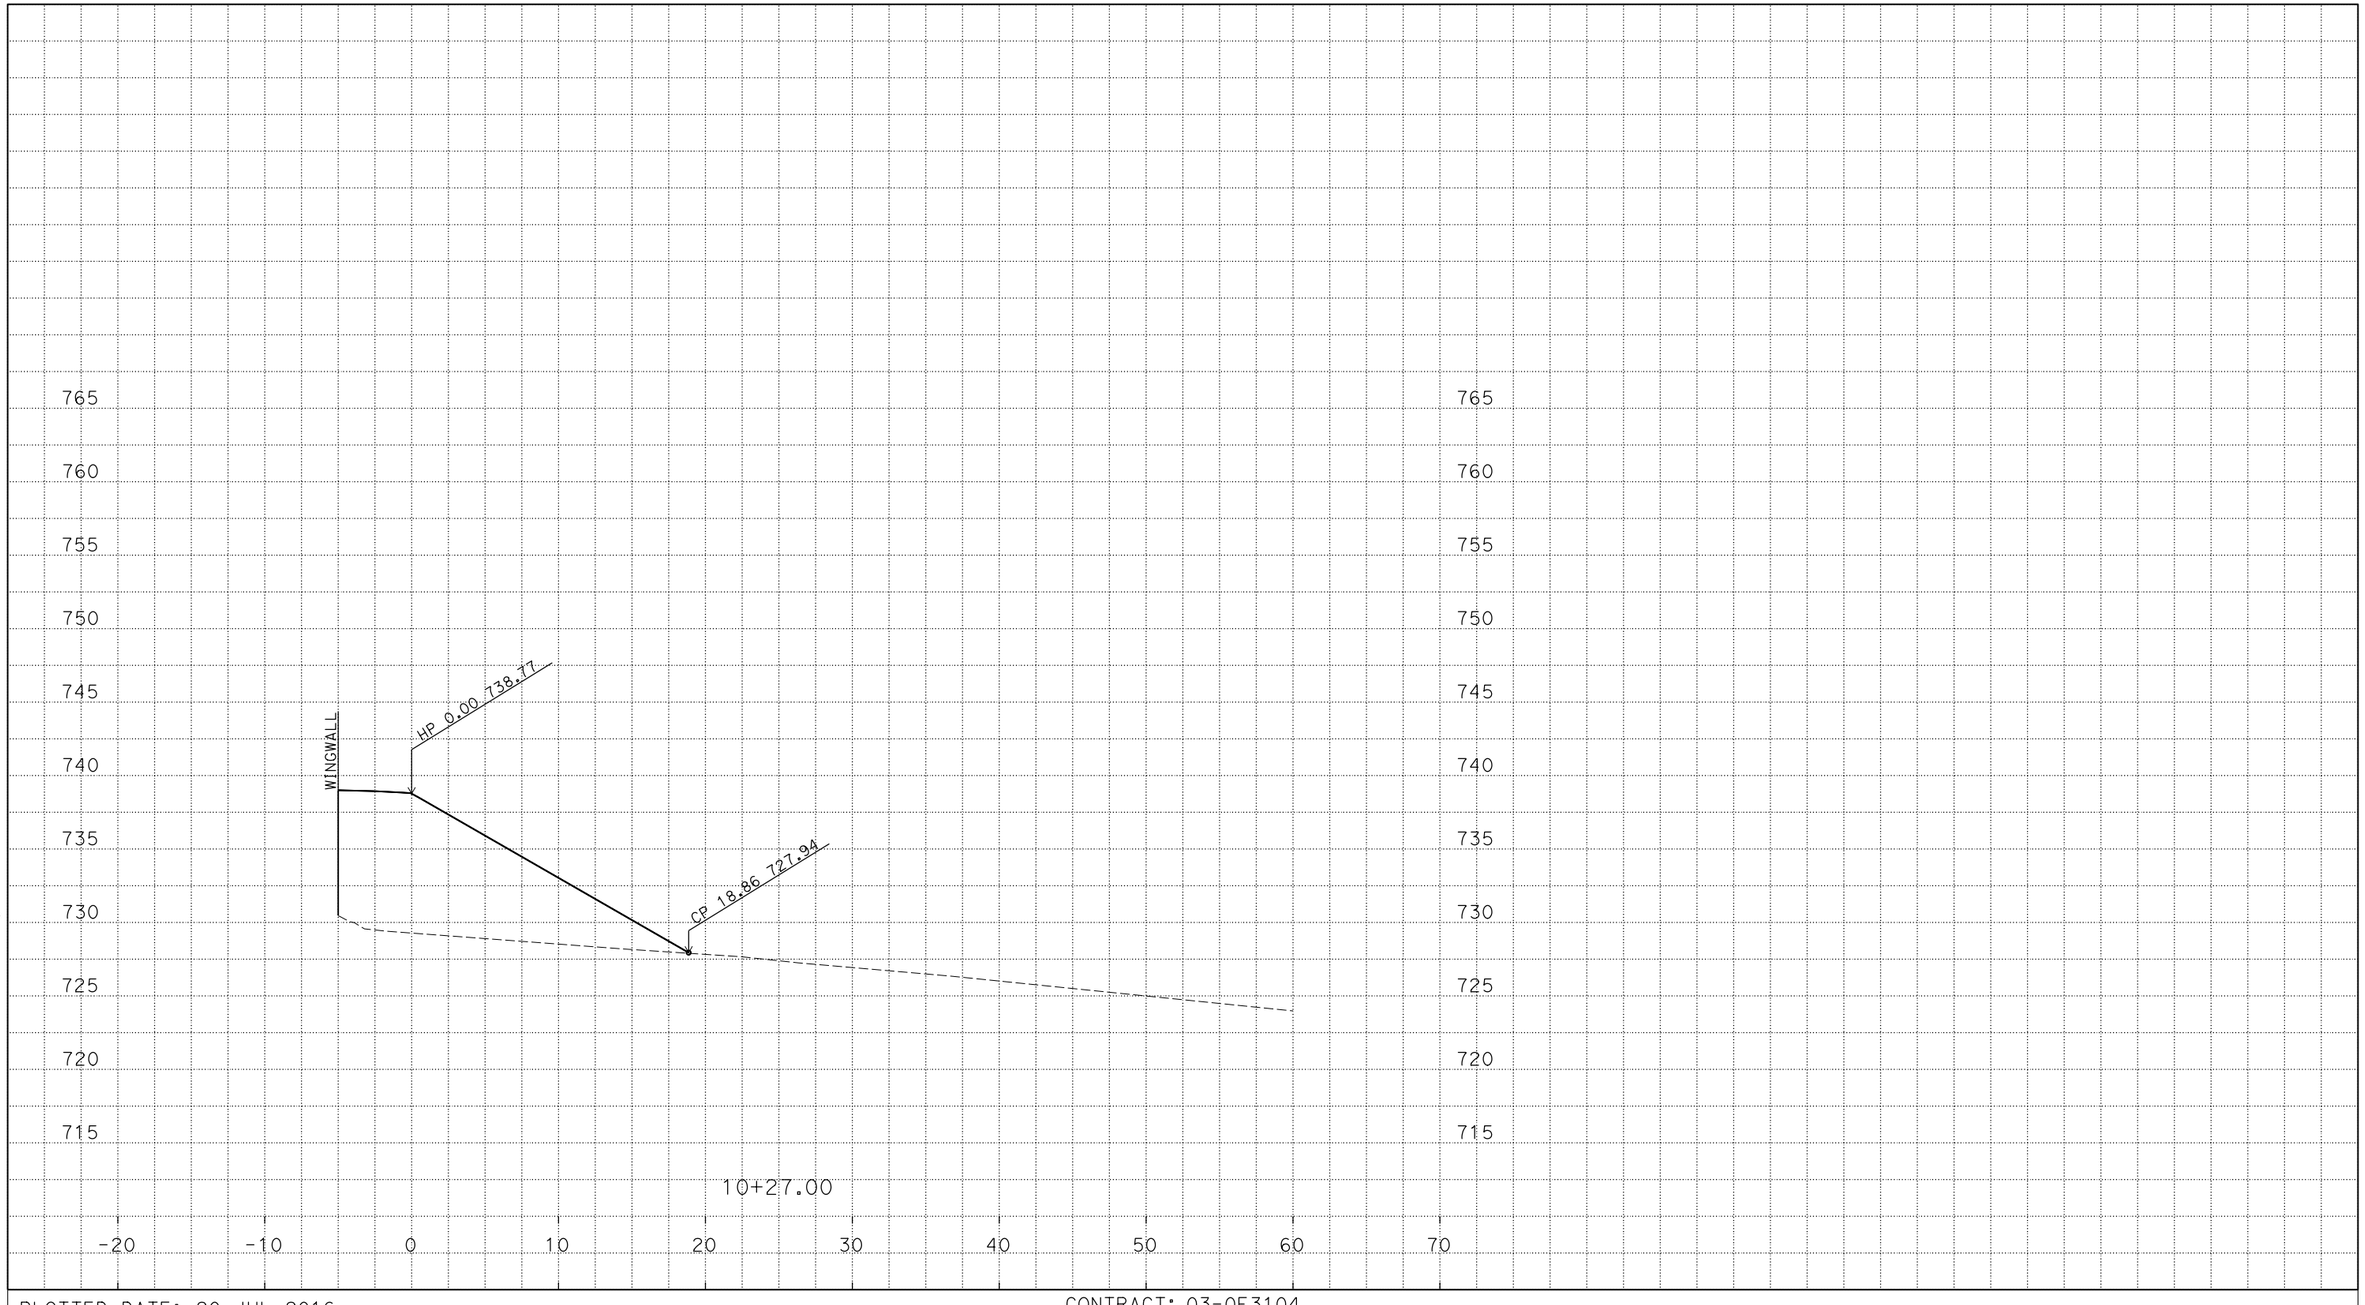

P:\proj3\03\0f310\design\c3d\xsec_qtys
XSections - ABUTMENTS_TEMP_X_C3D_DWG.dwg - 19-Jun-16 8:04 AM

PLOTTED DATE: 20-JUL-2016

SCALE: 1"=5' Horiz.
1"=5' Vert.

CREATED BY: s135264

CONTRACT: 03-0F3104

DIST/CO/RTE/PM: 03/ED/49/23.7/24.4

PROJECT ID: 0300000078

ABUTMENT 5
CROSS SECTIONS
10 OF 59

FOR EARTHWORK DEVELOPMENT ONLY

All Dimensions are U.S. Survey Feet

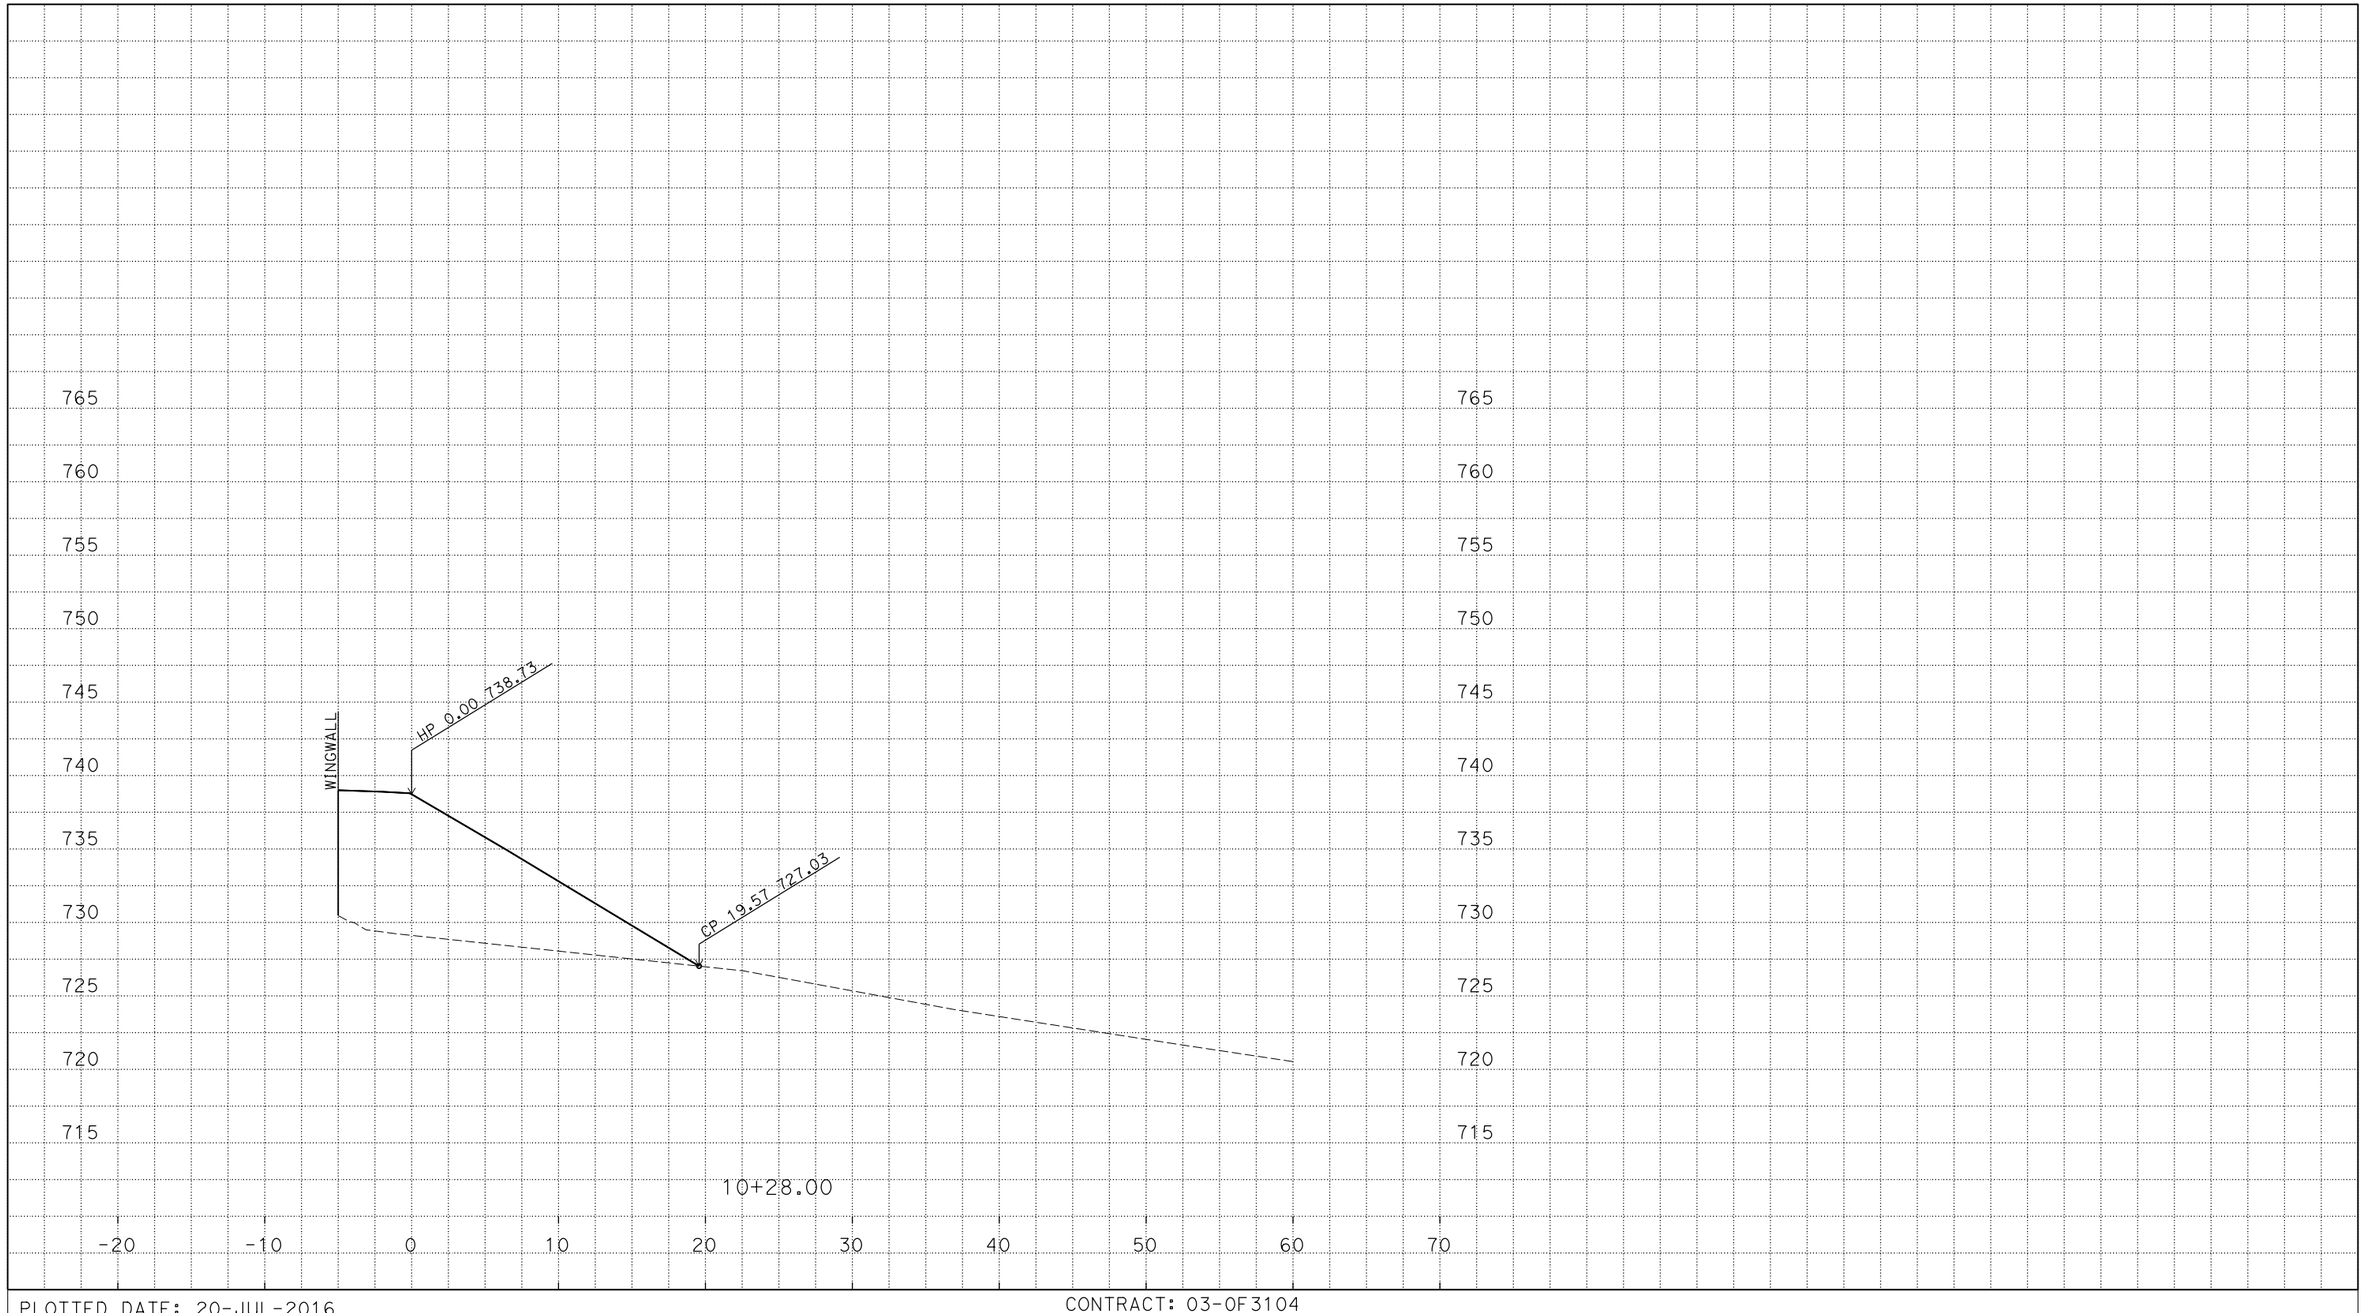

P:\proj3\03\0f310\design\c3d\xsec_qtys
XSections - ABUTMENTS_TEMP_X_C3D_DWG.dwg - 19-Jun-16 8:04 AM

PLOTTED DATE: 20-JUL-2016

SCALE: 1"=5' Horiz.
1"=5' Vert.

CREATED BY: s135264

CONTRACT: 03-0F3104

DIST/CO/RTE/PM: 03/ED/49/23.7/24.4

PROJECT ID: 0300000078

ABUTMENT 5
CROSS SECTIONS
11 OF 59

FOR EARTHWORK DEVELOPMENT ONLY

All Dimensions are U.S. Survey Feet

P:\proj3\03\0f310\design\c3d\xsec_qtys
XSections - ABUTMENTS_TEMP_X_C3D_DWG.dwg - 19-Jun-16 8:04 AM

PLOTTED DATE: 20-JUL-2016

SCALE: 1"=5' Horiz.
1"=5' Vert.

CREATED BY: s135264

CONTRACT: 03-0F3104

DIST/CO/RTE/PM: 03/ED/49/23.7/24.4

PROJECT ID: 0300000078

ABUTMENT 5
CROSS SECTIONS
12 OF 59

FOR EARTHWORK DEVELOPMENT ONLY

All Dimensions are U.S. Survey Feet

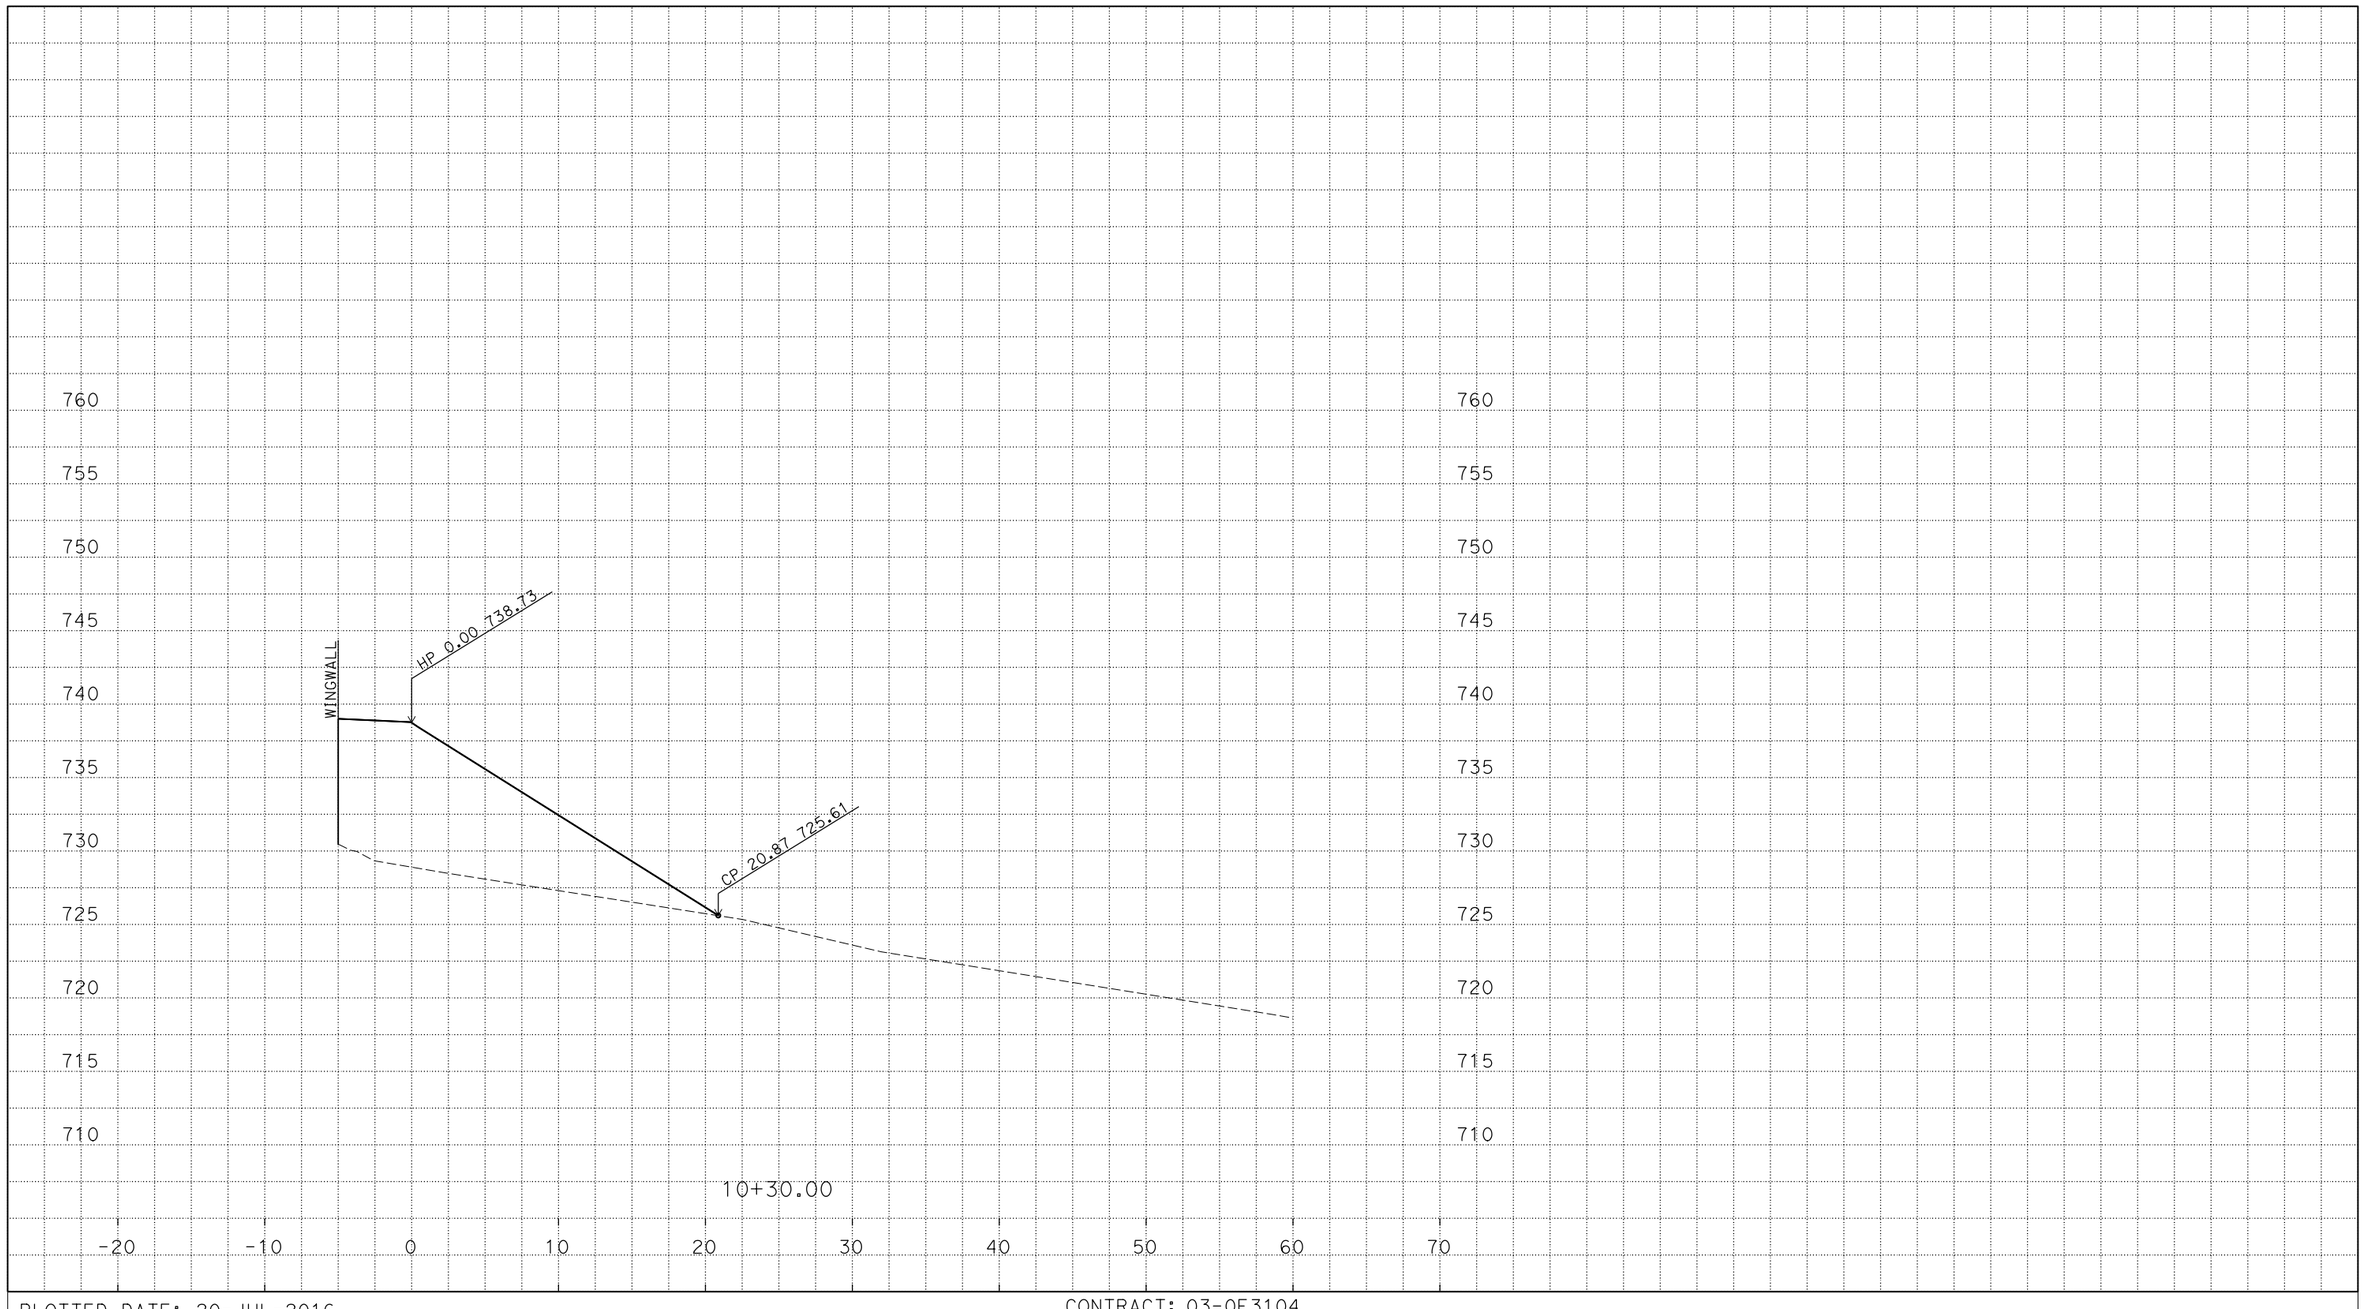

P:\proj3\03\0f310\design\c3d\xsec_qtys
XSections - ABUTMENTS_TEMP_X_C3D_DWG.dwg - 19-Jun-16 8:04 AM

PLOTTED DATE: 20-JUL-2016

SCALE: 1"=5' Horiz.
1"=5' Vert.

CREATED BY: s135264

CONTRACT: 03-0F3104

DIST/CO/RTE/PM: 03/ED/49/23.7/24.4

PROJECT ID: 0300000078

ABUTMENT 5
CROSS SECTIONS
13 OF 59

FOR EARTHWORK DEVELOPMENT ONLY

All Dimensions are U.S. Survey Feet

P:\proj3\03\0f310\design\c3d\xsec_qtys
XSections - ABUTMENTS_TEMP_X_C3D_DWG.dwg - 19-Jun-16 8:04 AM

PLOTTED DATE: 20-JUL-2016

SCALE: 1"=5' Horiz.
1"=5' Vert.

CREATED BY: s135264

CONTRACT: 03-0F3104

DIST/CO/RTE/PM: 03/ED/49/23.7/24.4

PROJECT ID: 0300000078

ABUTMENT 5
CROSS SECTIONS
14 OF 59

FOR EARTHWORK DEVELOPMENT ONLY

All Dimensions are U.S. Survey Feet

P:\proj3\03\0f310\design\c3d\xsec_qtys
XSections - ABUTMENTS_TEMP_X_C3D_DWG.dwg - 19-Jun-16 8:04 AM

PLOTTED DATE: 20-JUL-2016

SCALE: 1"=5' Horiz.
1"=5' Vert.

CREATED BY: s135264

CONTRACT: 03-0F3104

DIST/CO/RTE/PM: 03/ED/49/23.7/24.4

PROJECT ID: 0300000078

ABUTMENT 5
CROSS SECTIONS
15 OF 59

FOR EARTHWORK DEVELOPMENT ONLY

All Dimensions are U.S. Survey Feet

P:\proj3\03\0f310\design\c3d\xsec_qtys
XSections - ABUTMENTS_TEMP_X_C3D_DWG.dwg - 19-Jun-16 8:04 AM

PLOTTED DATE: 20-JUL-2016

SCALE: 1"=5' Horiz.
1"=5' Vert.

CREATED BY: s135264

CONTRACT: 03-0F3104

DIST/CO/RTE/PM: 03/ED/49/23.7/24.4

PROJECT ID: 0300000078

ABUTMENT 5
CROSS SECTIONS
16 OF 59

FOR EARTHWORK DEVELOPMENT ONLY

All Dimensions are U.S. Survey Feet

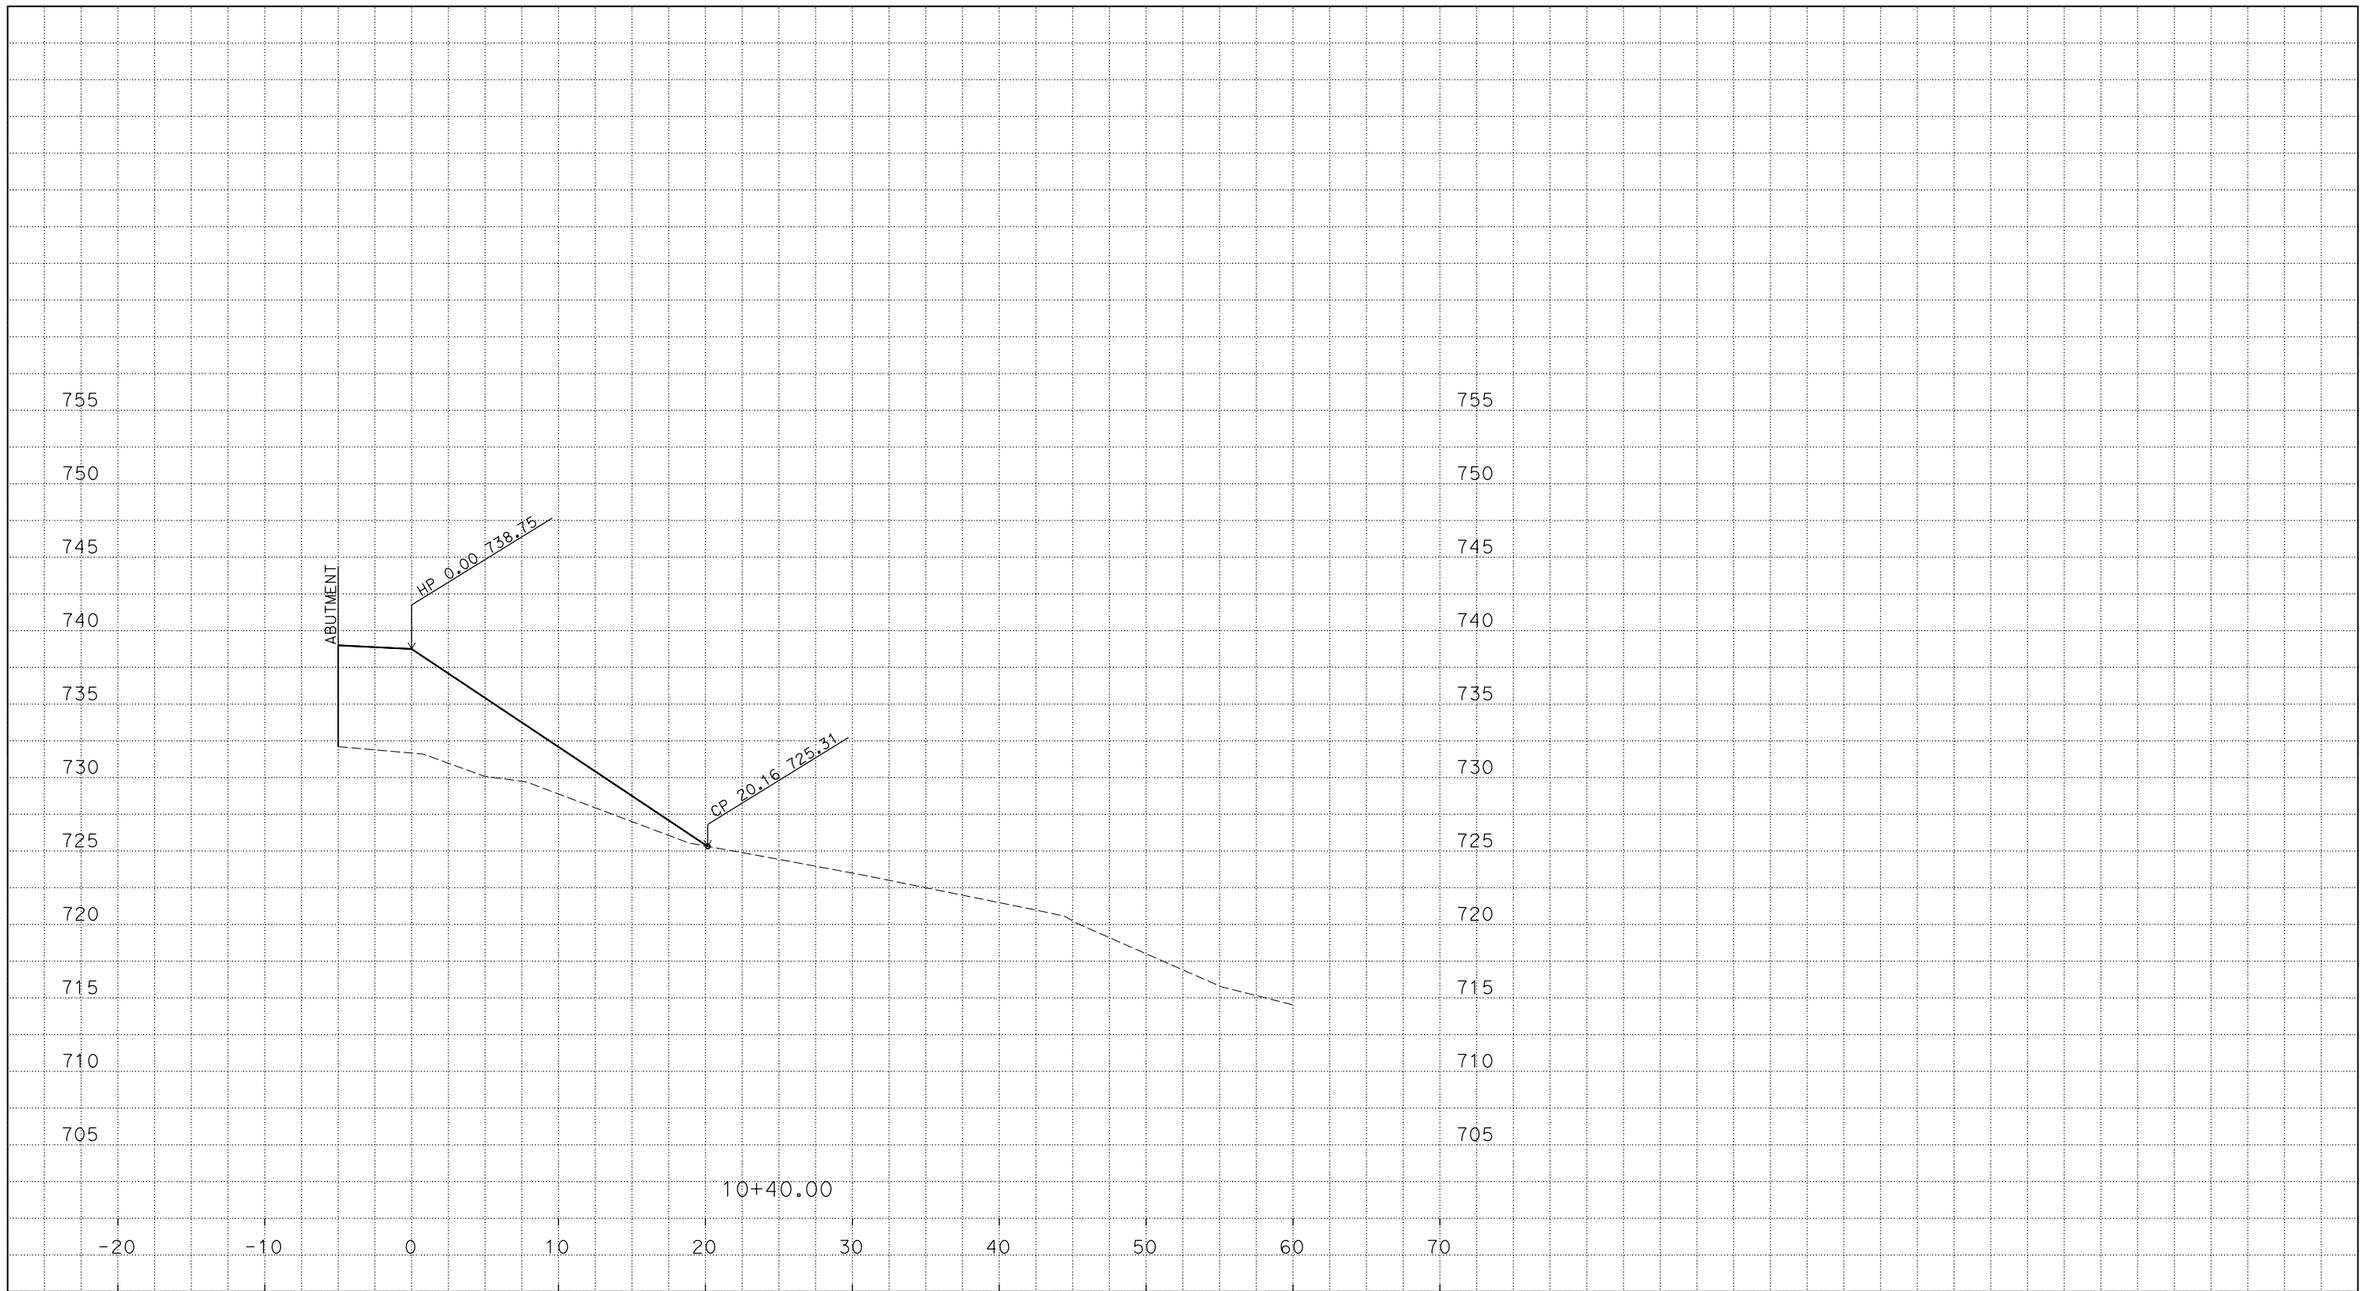

P:\proj3\03\0f310\design\c3d\xsec_qtys
XSections - ABUTMENTS_TEMP_X_C3D_DWG.dwg - 19-Jun-16 8:04 AM

PLOTTED DATE: 20-JUL-2016

SCALE: 1"=5' Horiz.
1"=5' Vert.

CREATED BY: s135264

CONTRACT: 03-0F3104

DIST/CO/RTE/PM: 03/ED/49/23.7/24.4

PROJECT ID: 0300000078

ABUTMENT 5
CROSS SECTIONS
17 OF 59

FOR EARTHWORK DEVELOPMENT ONLY

All Dimensions are U.S. Survey Feet

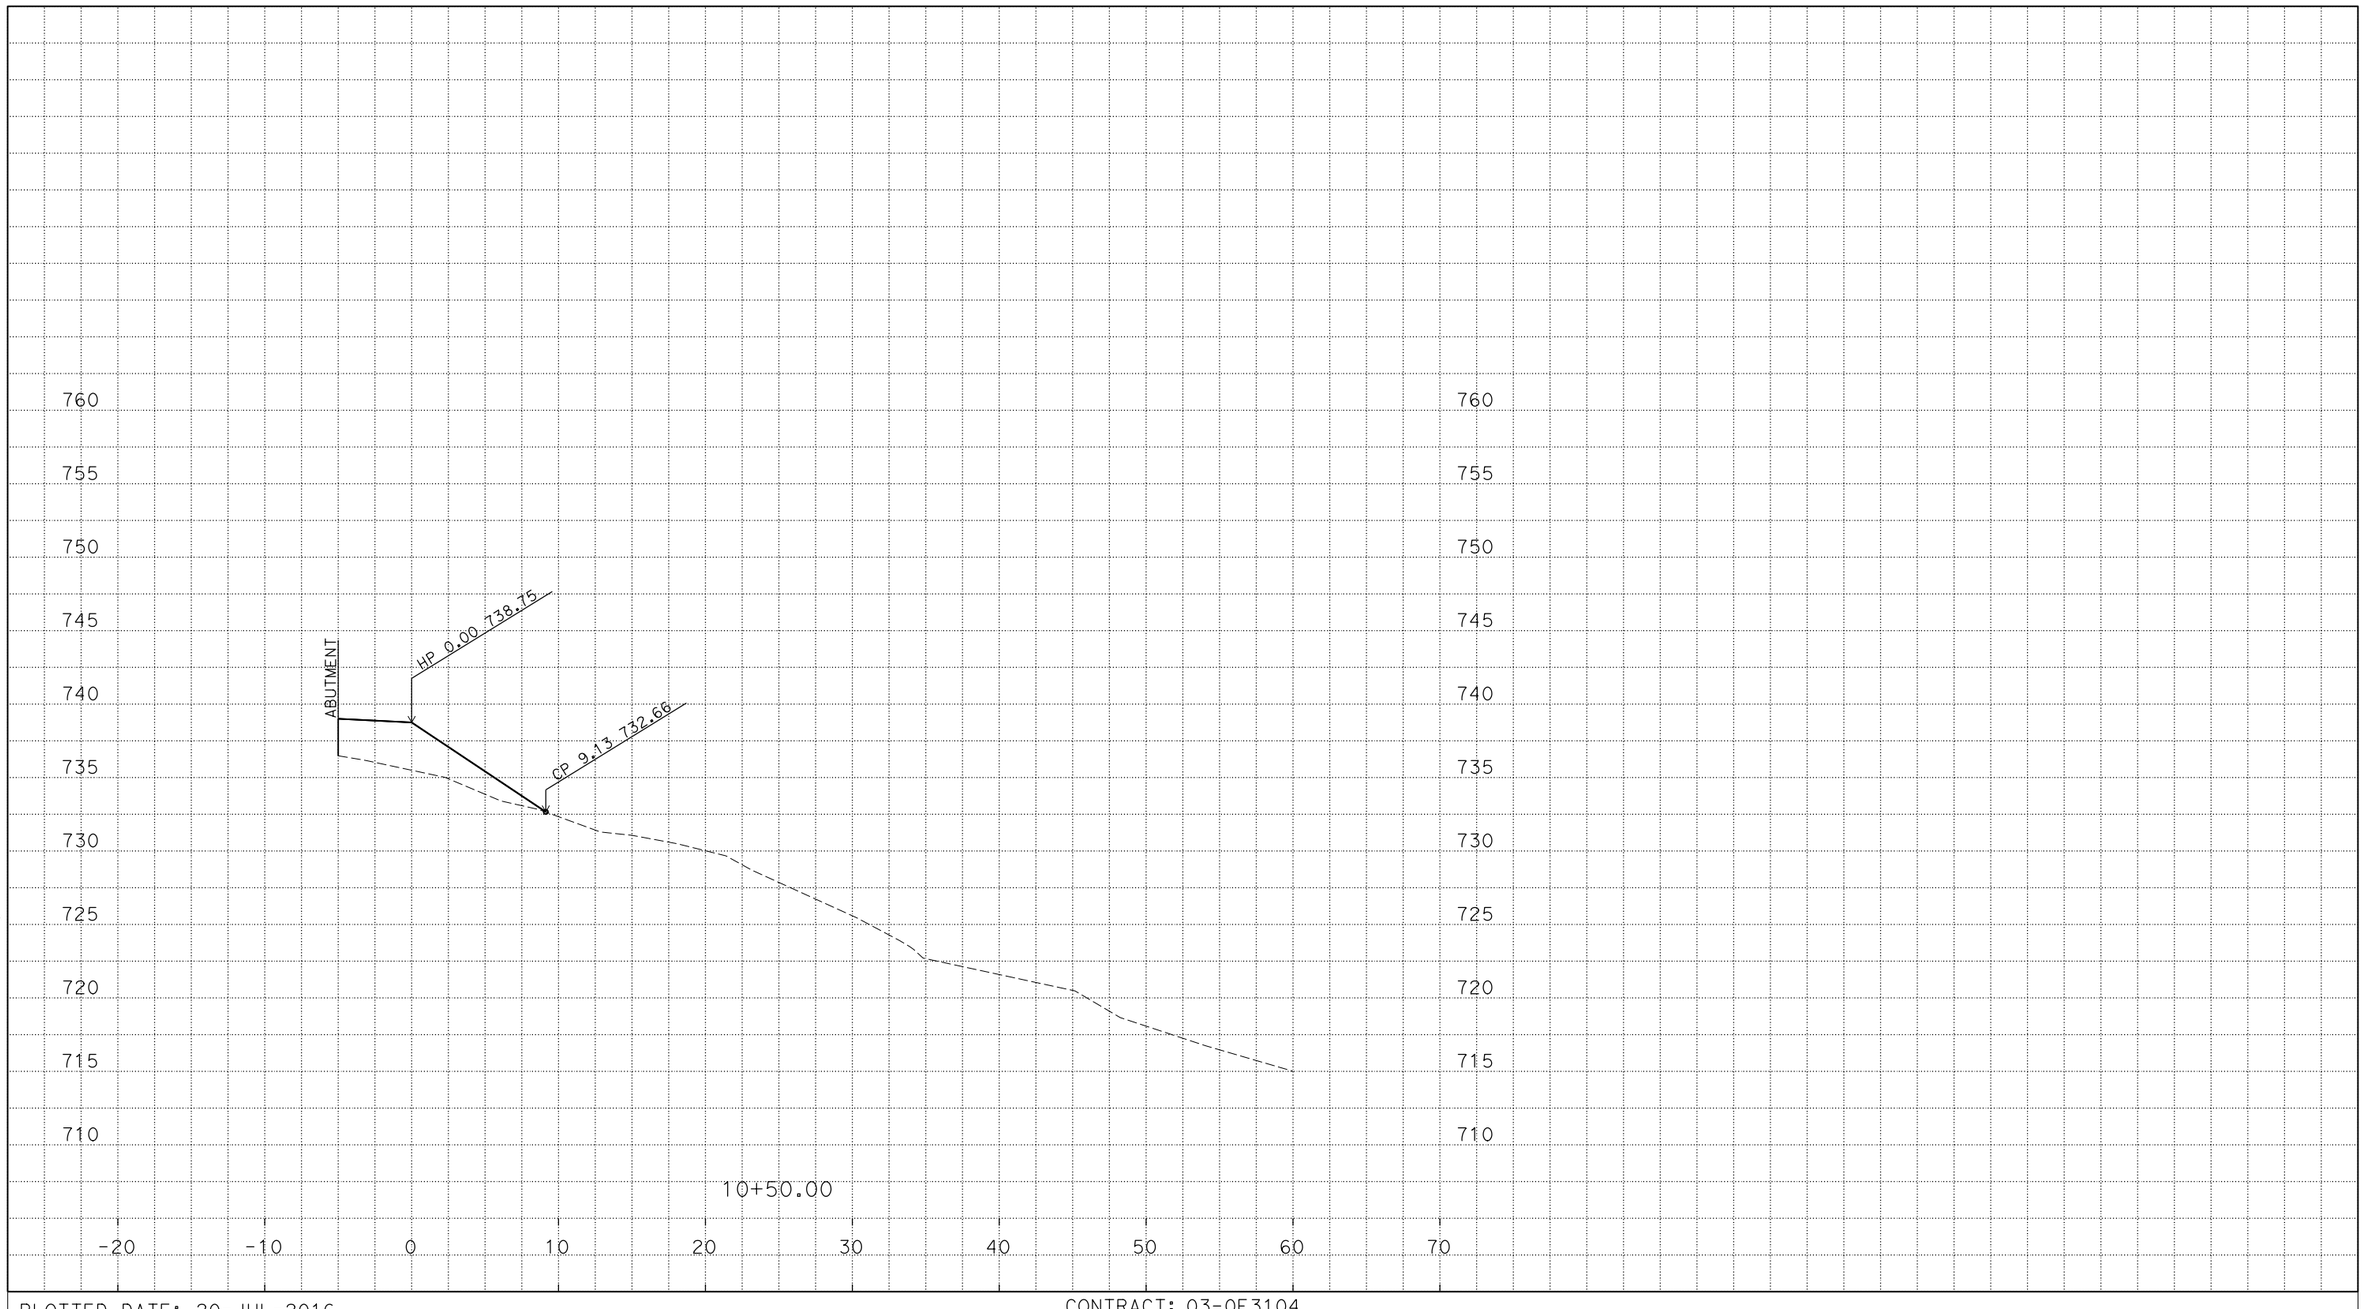

P:\proj3\03\0f310\design\c3d\xsec_qtys
XSections - ABUTMENTS_TEMP_X_C3D_DWG.dwg - 19-Jun-16 8:04 AM

PLOTTED DATE: 20-JUL-2016

SCALE: 1"=5' Horiz.
1"=5' Vert.

CREATED BY: s135264

CONTRACT: 03-0F3104

DIST/CO/RTE/PM: 03/ED/49/23.7/24.4

PROJECT ID: 0300000078

ABUTMENT 5
CROSS SECTIONS
18 OF 59

FOR EARTHWORK DEVELOPMENT ONLY

All Dimensions are U.S. Survey Feet

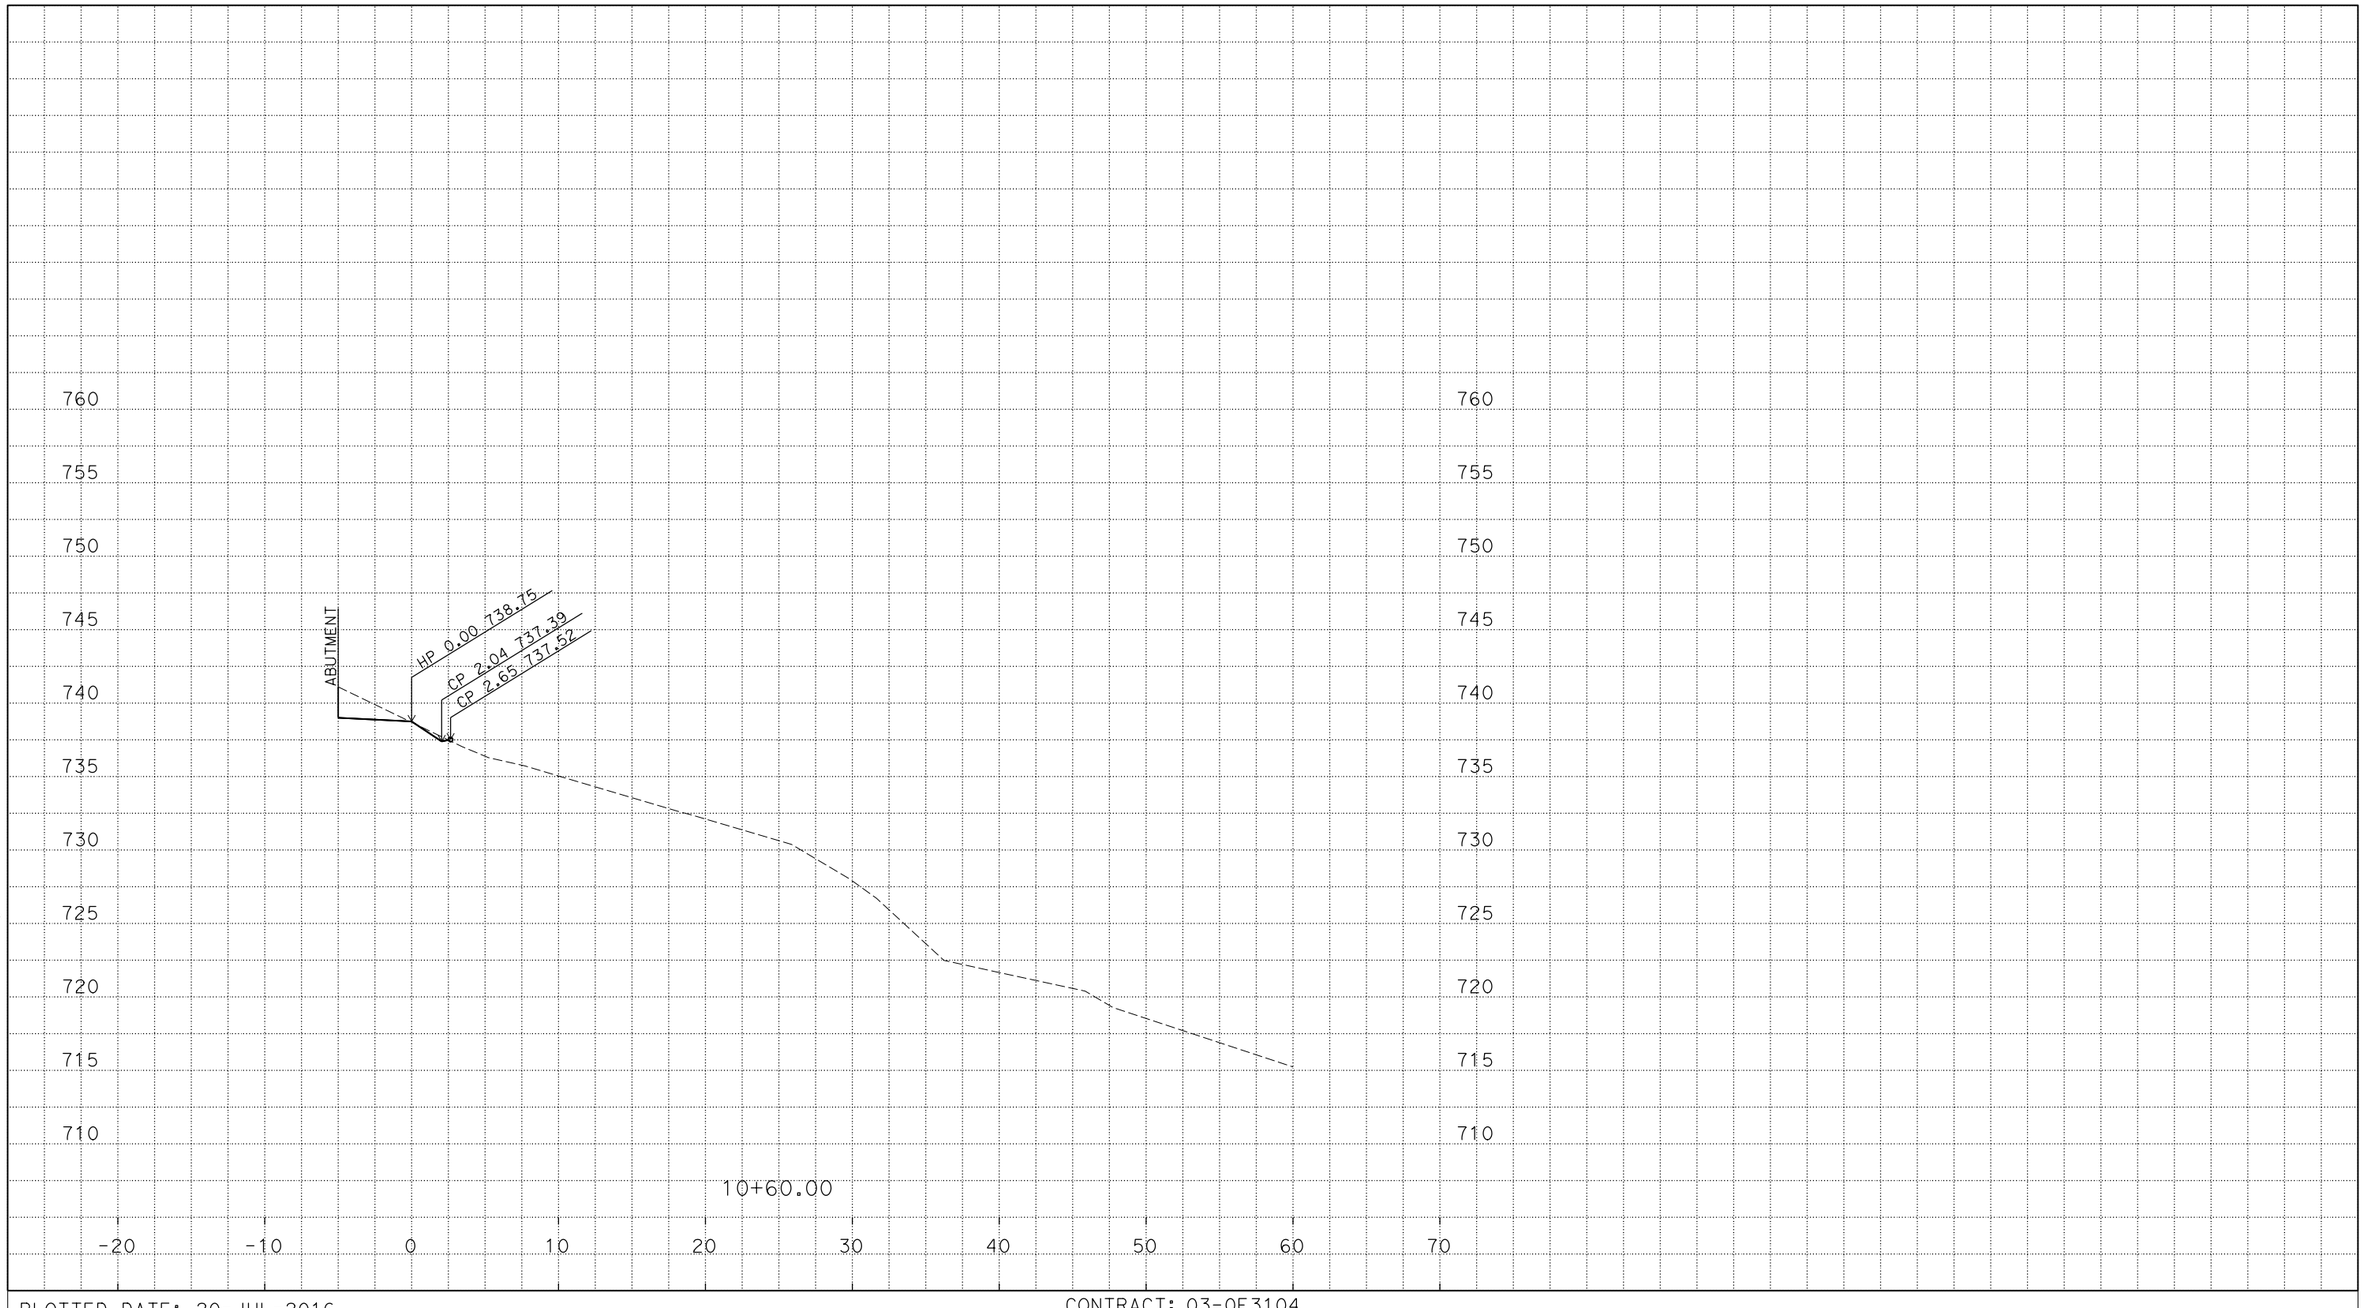

P:\proj3\03\0f310\design\c3d\xsec_qtys
XSections - ABUTMENTS_TEMP_X_C3D_DWG.dwg - 19-Jun-16 8:04 AM

PLOTTED DATE: 20-JUL-2016

SCALE: 1"=5' Horiz.
1"=5' Vert.

CREATED BY: s135264

CONTRACT: 03-0F3104

DIST/CO/RTE/PM: 03/ED/49/23.7/24.4

PROJECT ID: 0300000078

ABUTMENT 5
CROSS SECTIONS
19 OF 59

FOR EARTHWORK DEVELOPMENT ONLY

All Dimensions are U.S. Survey Feet

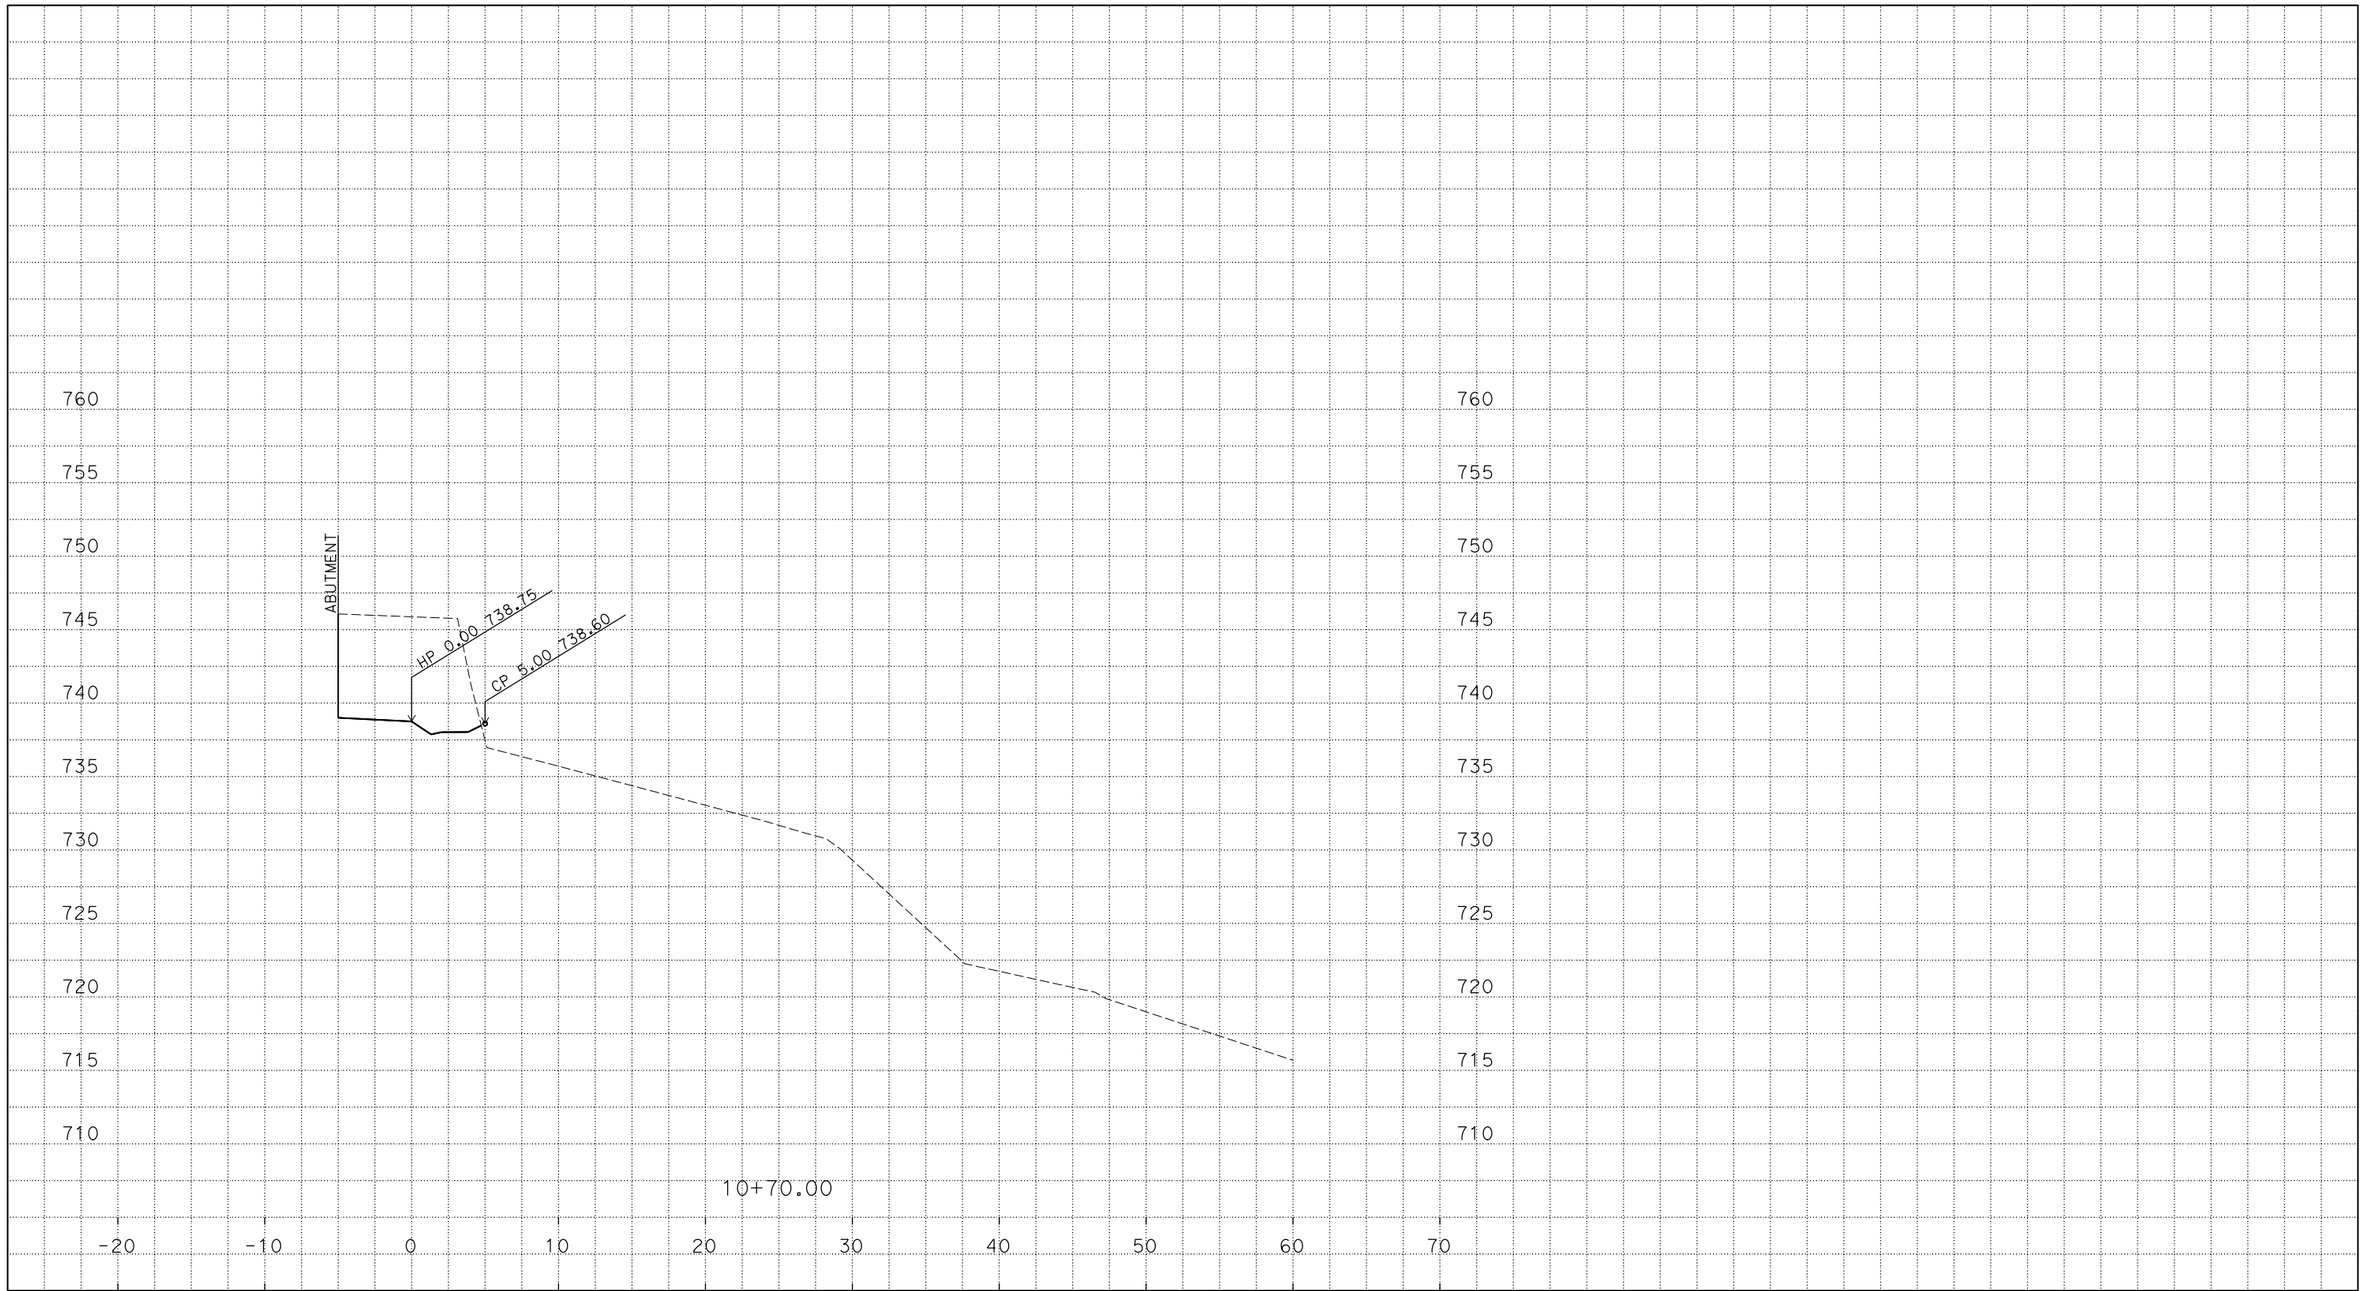

P:\proj3\03\0f310\design\c3d\xsec_qtys
XSections - ABUTMENTS_TEMP_X_C3D_DWG.dwg - 19-Jun-16 8:04 AM

PLOTTED DATE: 20-JUL-2016

SCALE: 1"=5' Horiz.
1"=5' Vert.

CREATED BY: s135264

CONTRACT: 03-0F3104

DIST/CO/RTE/PM: 03/ED/49/23.7/24.4

PROJECT ID: 0300000078

ABUTMENT 5
CROSS SECTIONS
20 OF 59

FOR EARTHWORK DEVELOPMENT ONLY

All Dimensions are U.S. Survey Feet

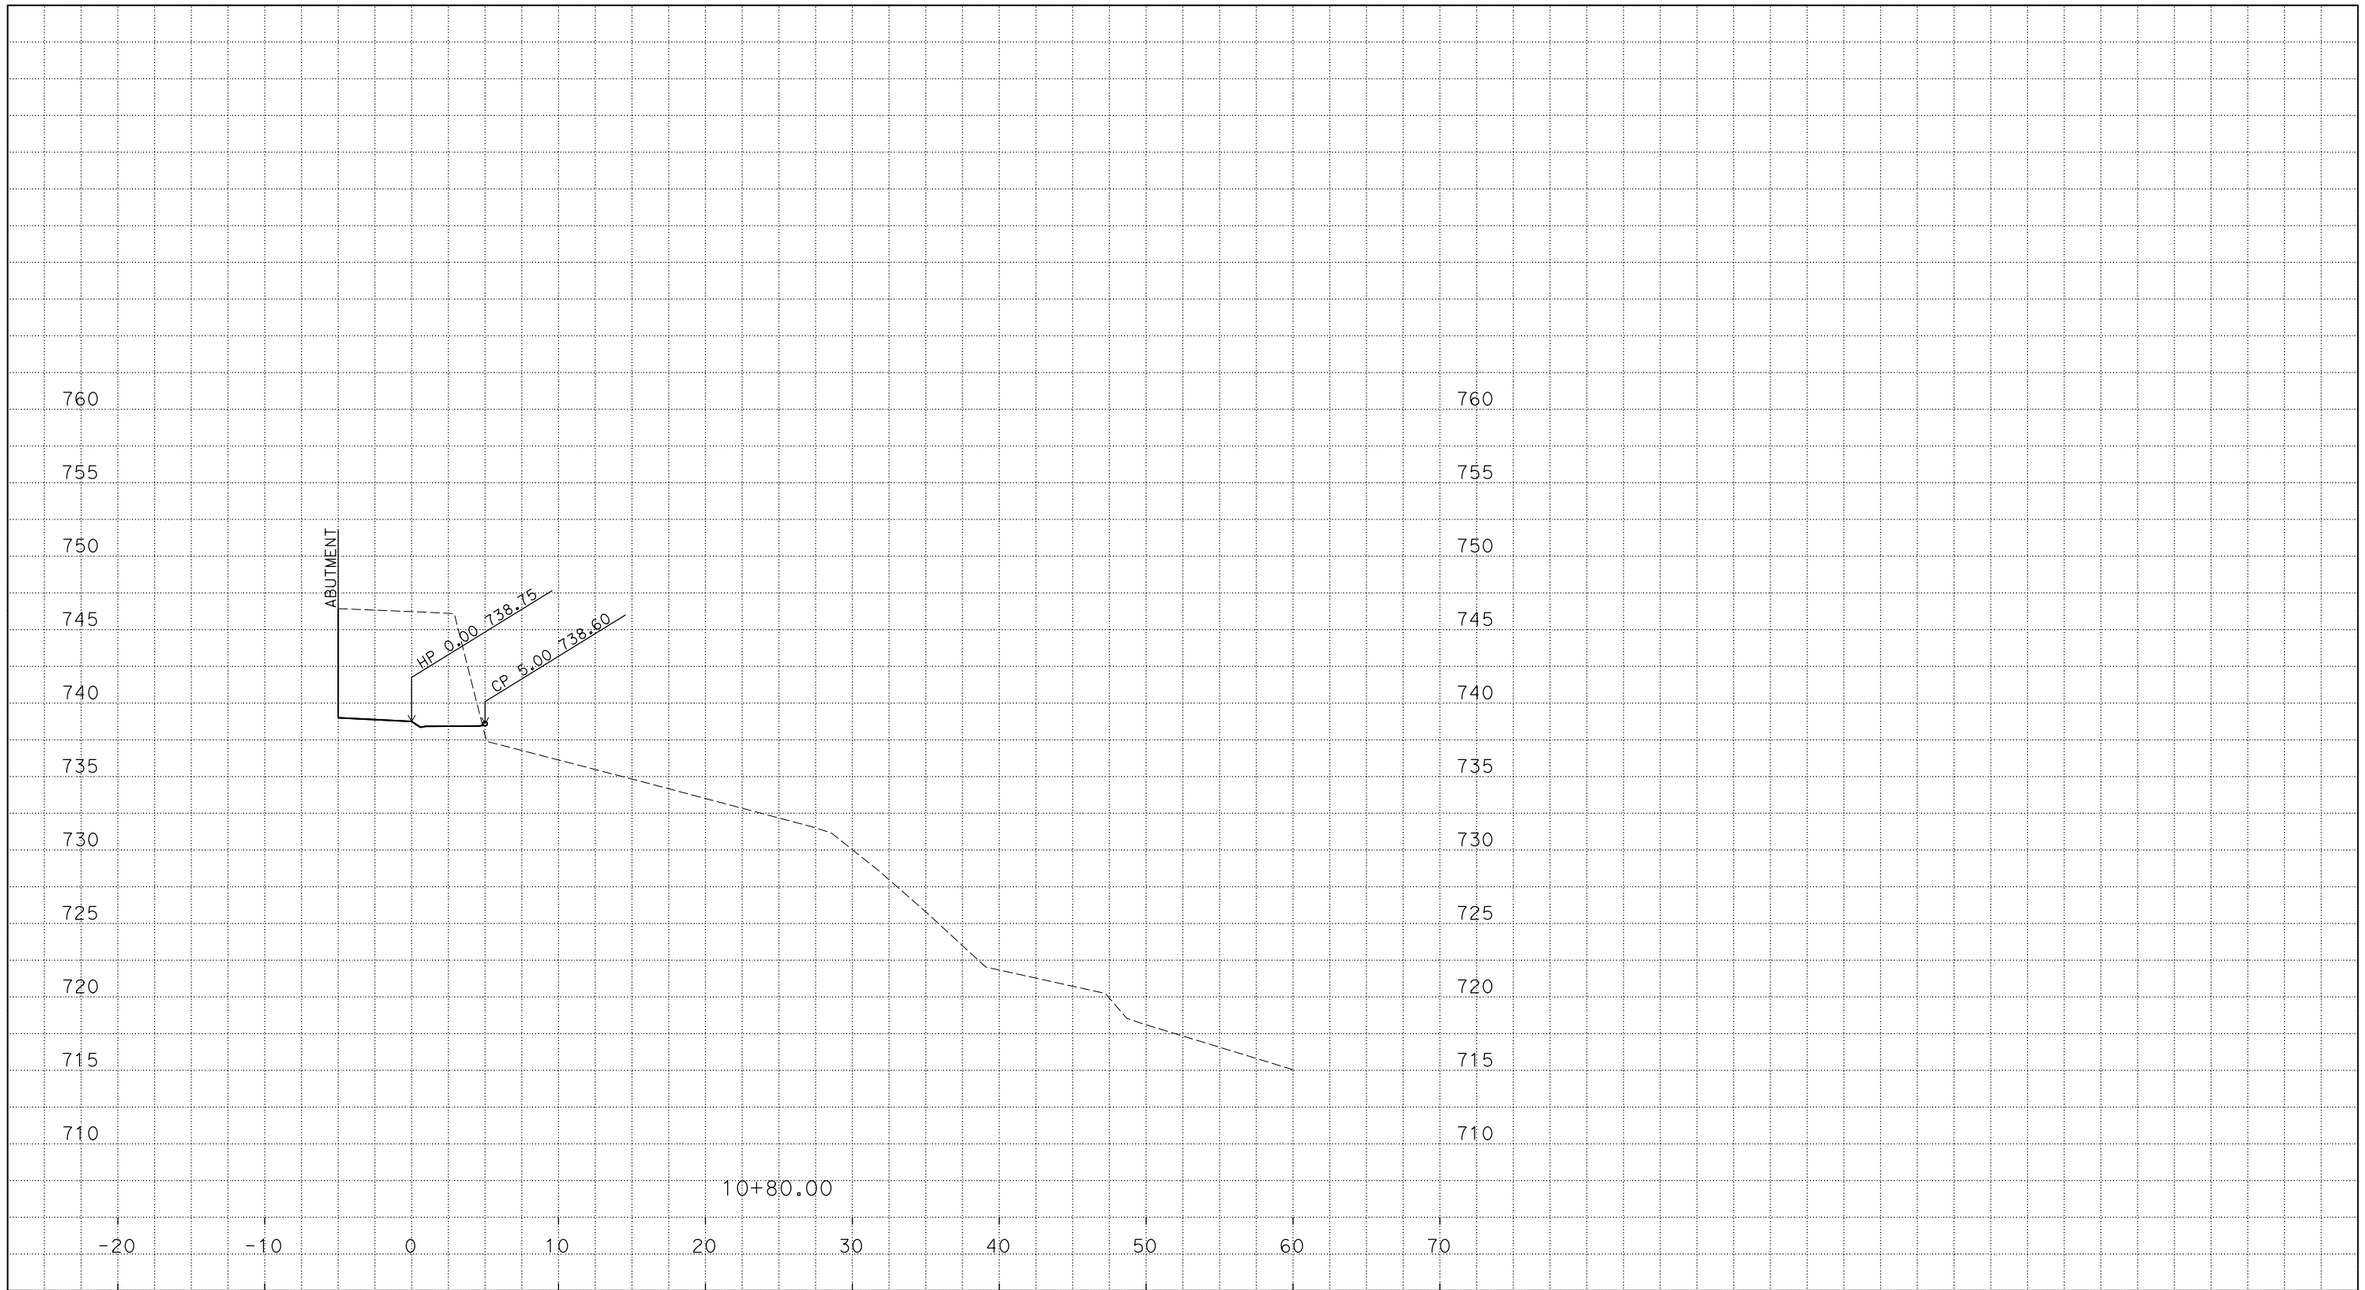

P:\proj3\03\0f310\design\c3d\xsec_qtys
XSections - ABUTMENTS_TEMP_X_C3D_DWG.dwg - 19-Jun-16 8:04 AM

PLOTTED DATE: 20-JUL-2016

SCALE: 1"=5' Horiz.
1"=5' Vert.

CREATED BY: s135264

CONTRACT: 03-0F3104

DIST/CO/RTE/PM: 03/ED/49/23.7/24.4

PROJECT ID: 0300000078

ABUTMENT 5
CROSS SECTIONS
21 OF 59

FOR EARTHWORK DEVELOPMENT ONLY

All Dimensions are U.S. Survey Feet

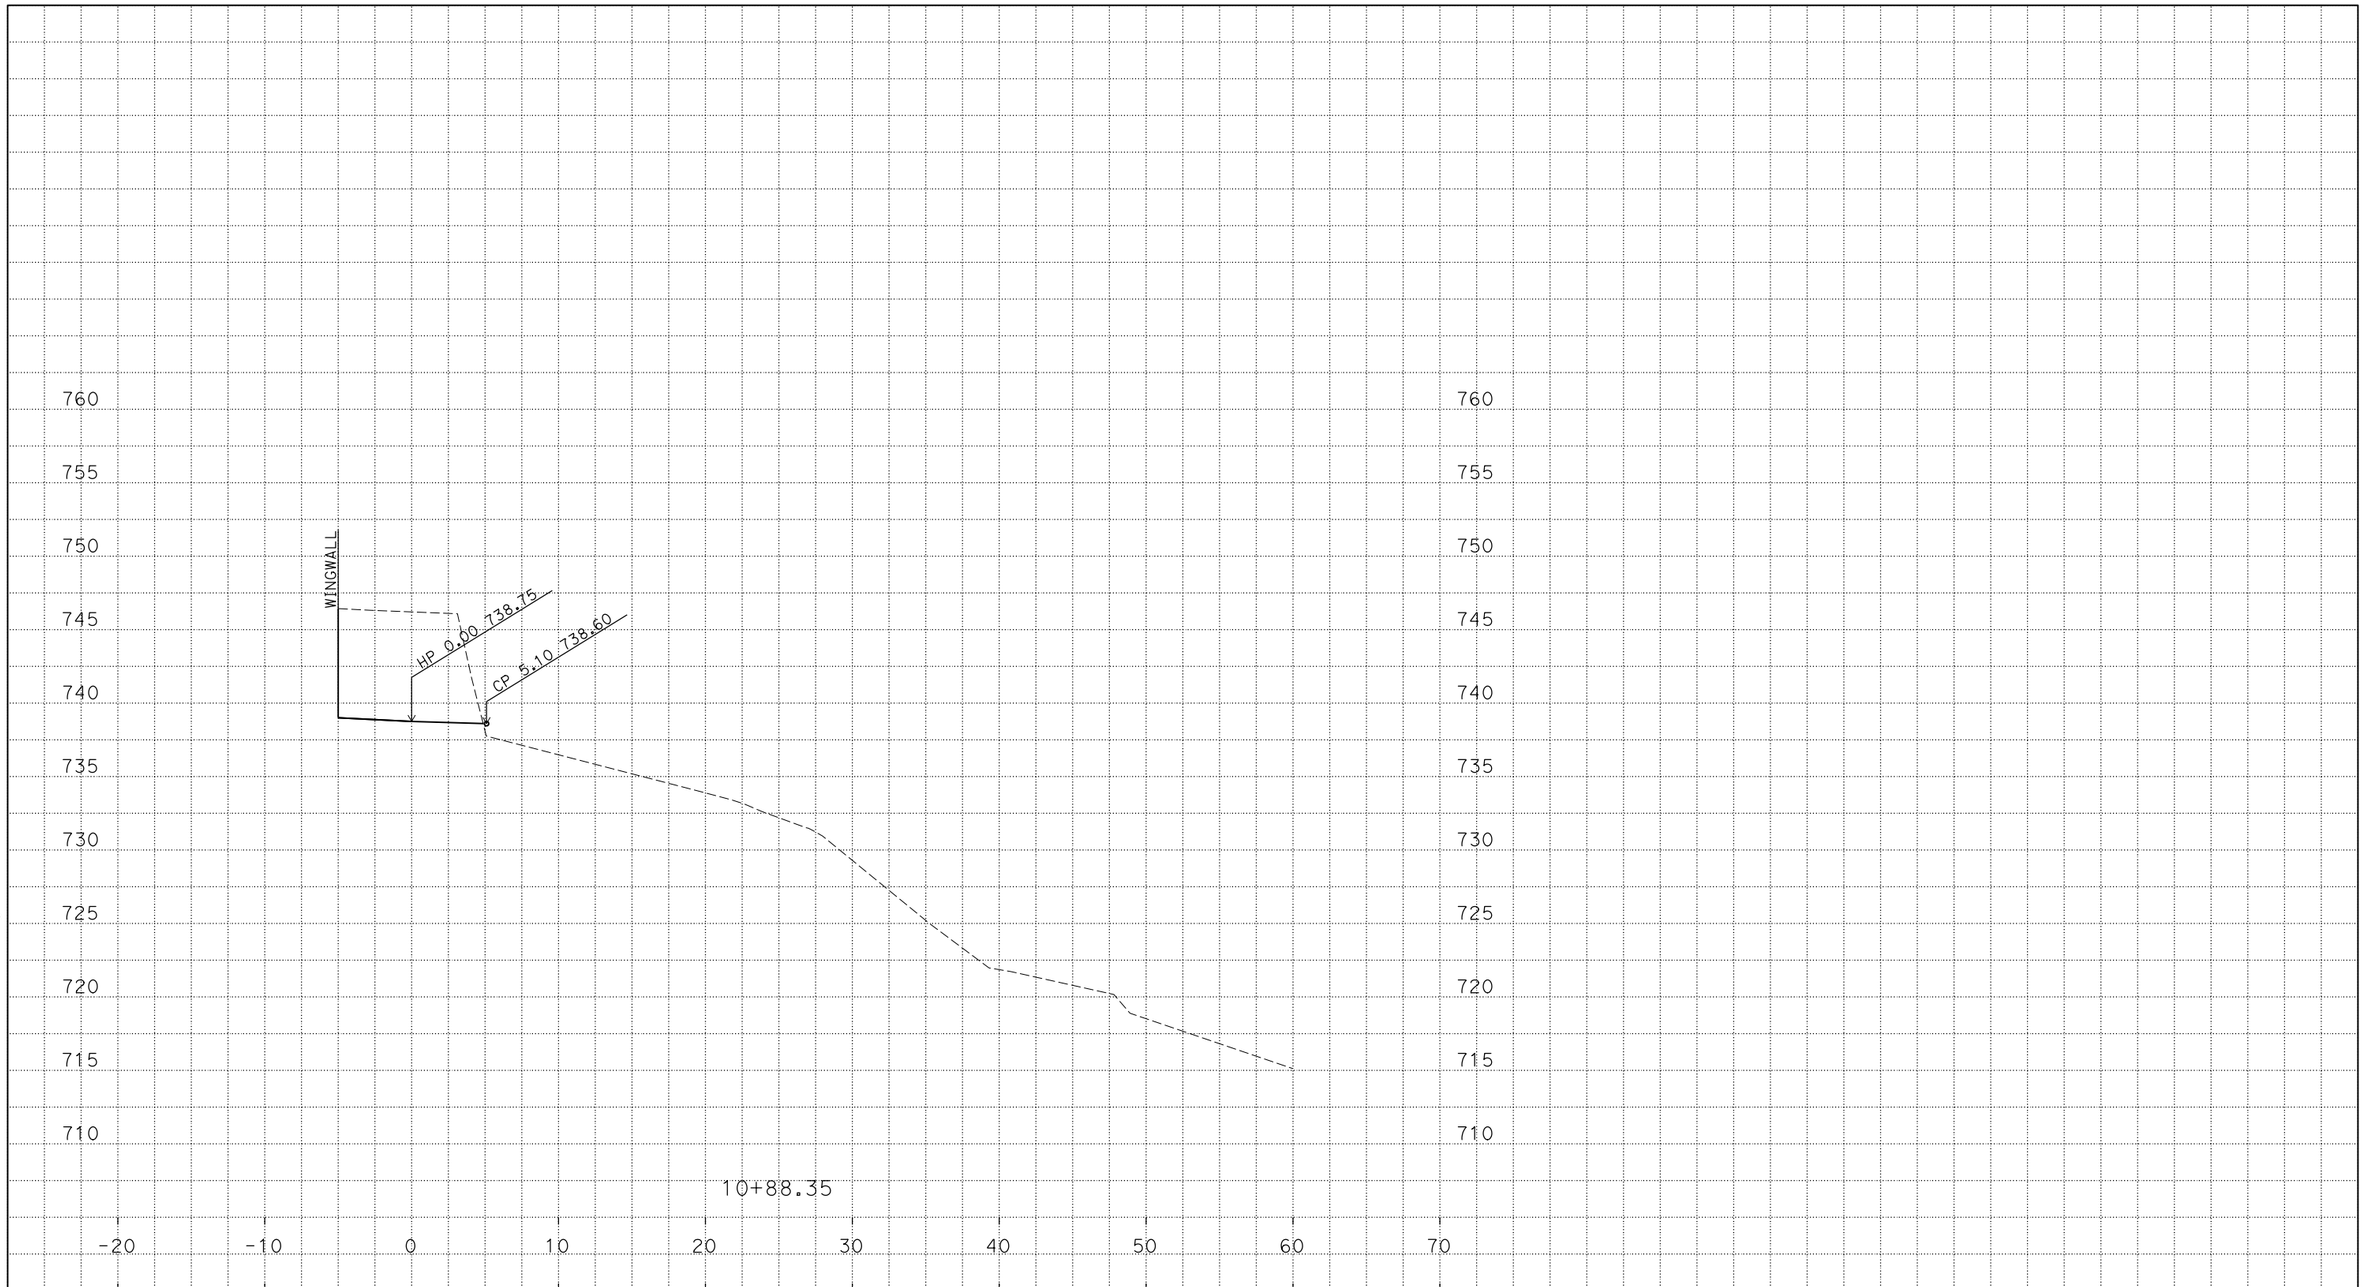

P:\proj3\03\0f310\design\c3d\xsec_qtys
XSections - ABUTMENTS_TEMP_X_C3D_DWG.dwg - 19-Jun-16 8:04 AM

PLOTTED DATE: 20-JUL-2016

SCALE: 1"=5' Horiz.
1"=5' Vert.

CREATED BY: s135264

CONTRACT: 03-0F3104

DIST/CO/RTE/PM: 03/ED/49/23.7/24.4

PROJECT ID: 0300000078

ABUTMENT 5
CROSS SECTIONS
22 OF 59

FOR EARTHWORK DEVELOPMENT ONLY

All Dimensions are U.S. Survey Feet

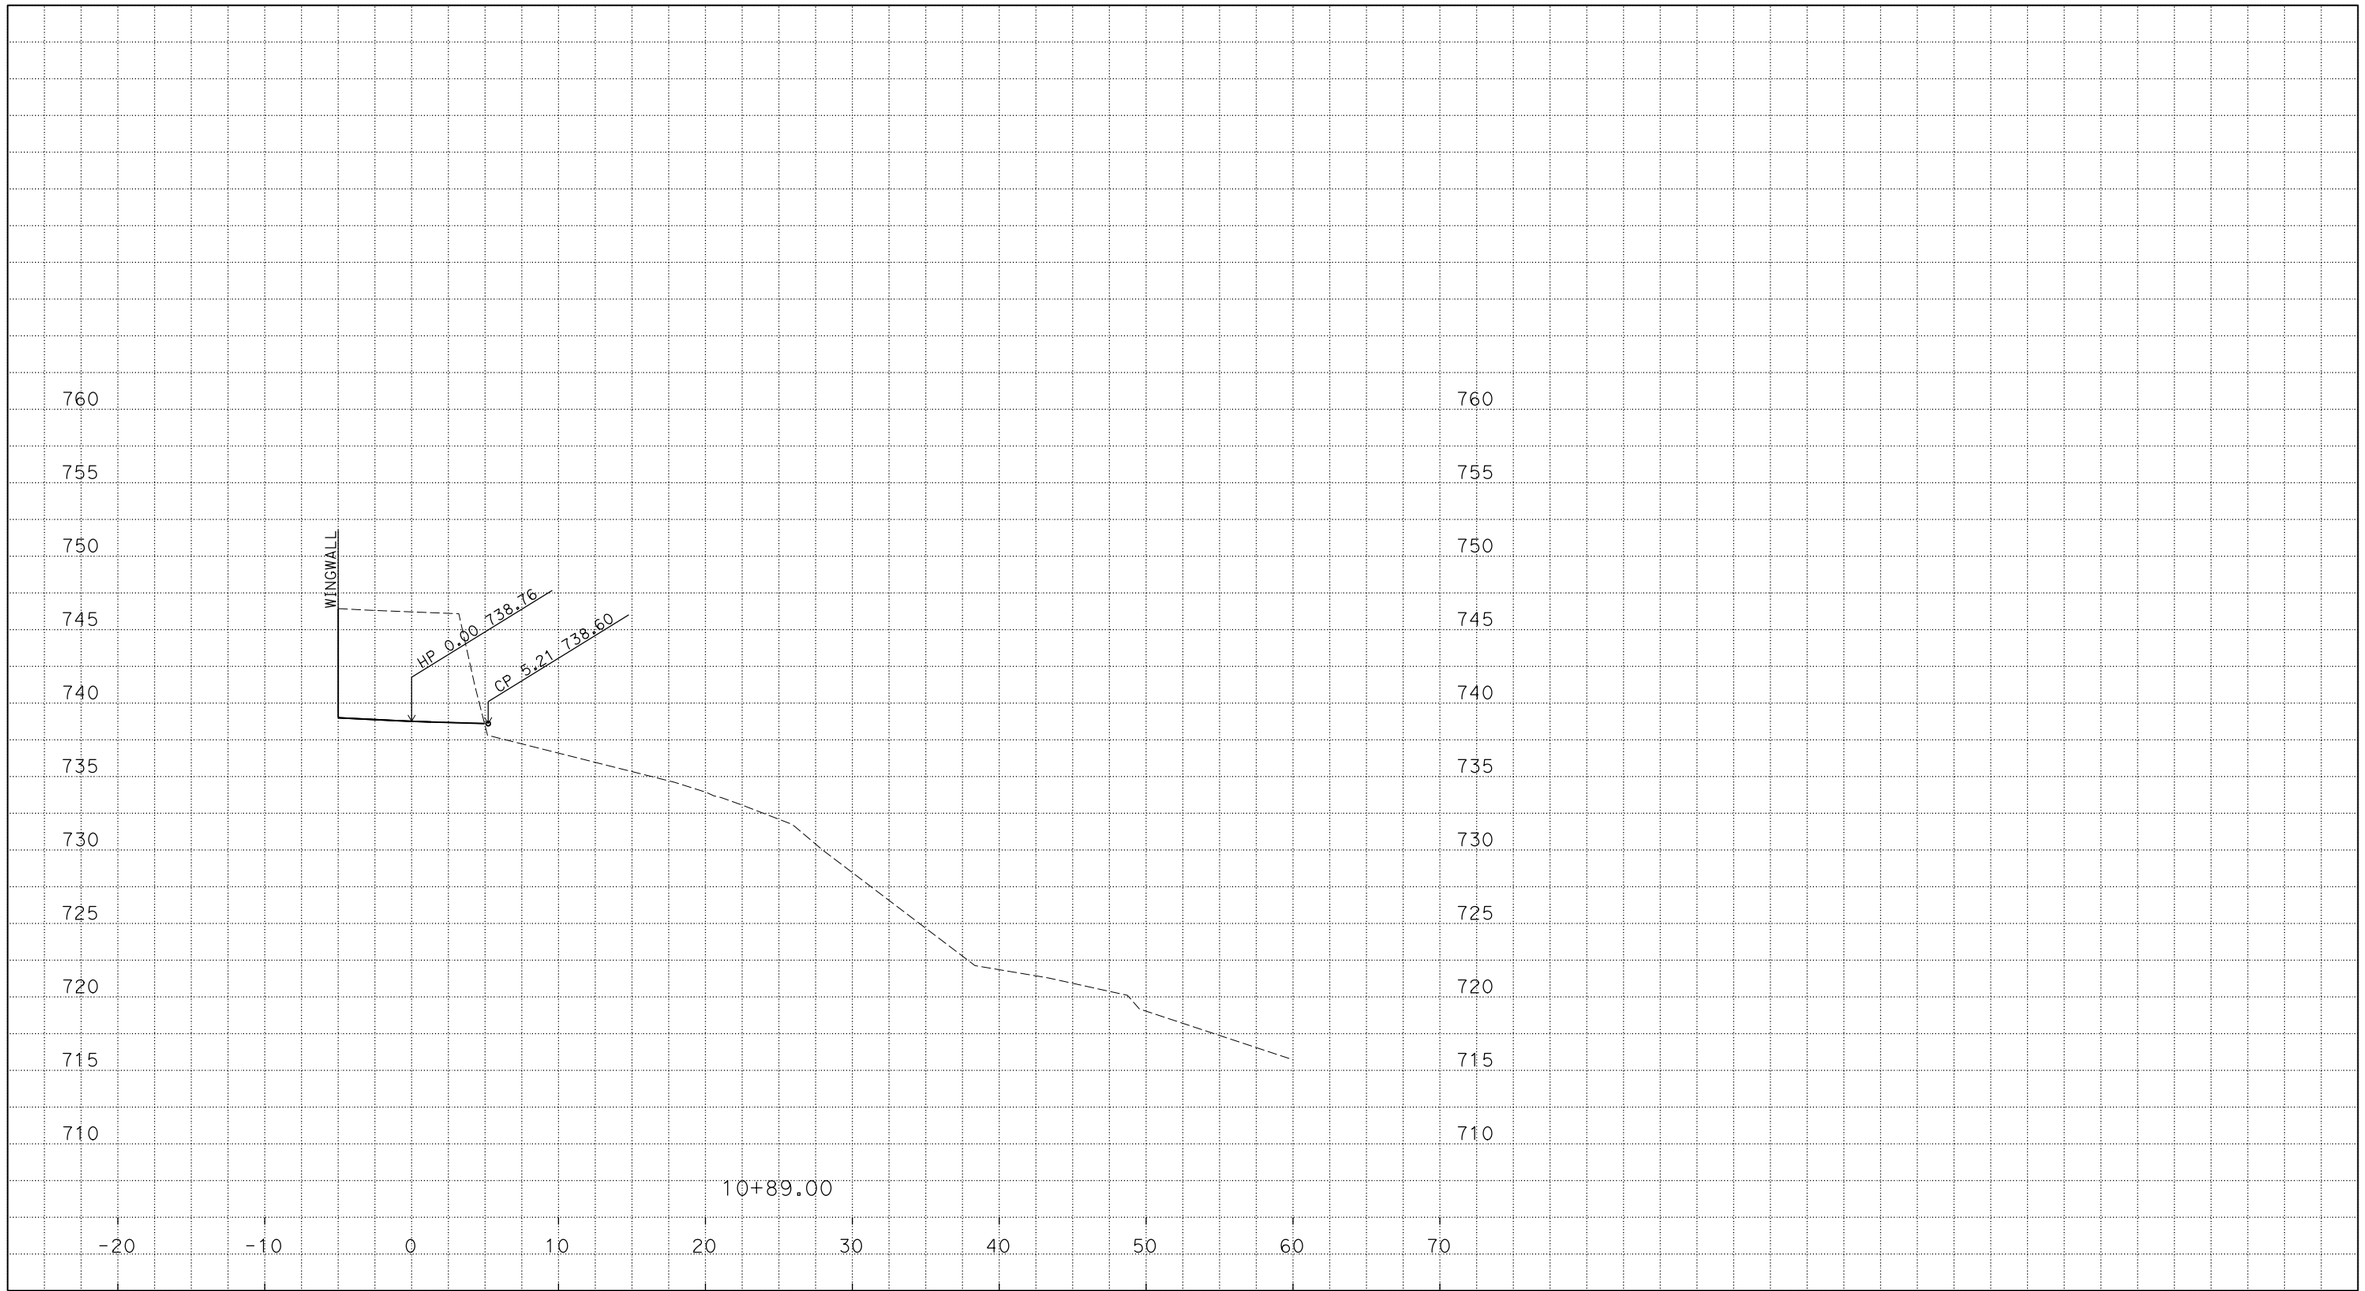

P:\proj3\03\0f310\design\c3d\xsec_qtys
XSections - ABUTMENTS_TEMP_X_C3D_DWG.dwg - 19-Jun-16 8:04 AM

PLOTTED DATE: 20-JUL-2016

SCALE: 1"=5' Horiz.
1"=5' Vert.

CREATED BY: s135264

CONTRACT: 03-0F3104

DIST/CO/RTE/PM: 03/ED/49/23.7/24.4

PROJECT ID: 0300000078

ABUTMENT 5
CROSS SECTIONS
23 OF 59

FOR EARTHWORK DEVELOPMENT ONLY

All Dimensions are U.S. Survey Feet

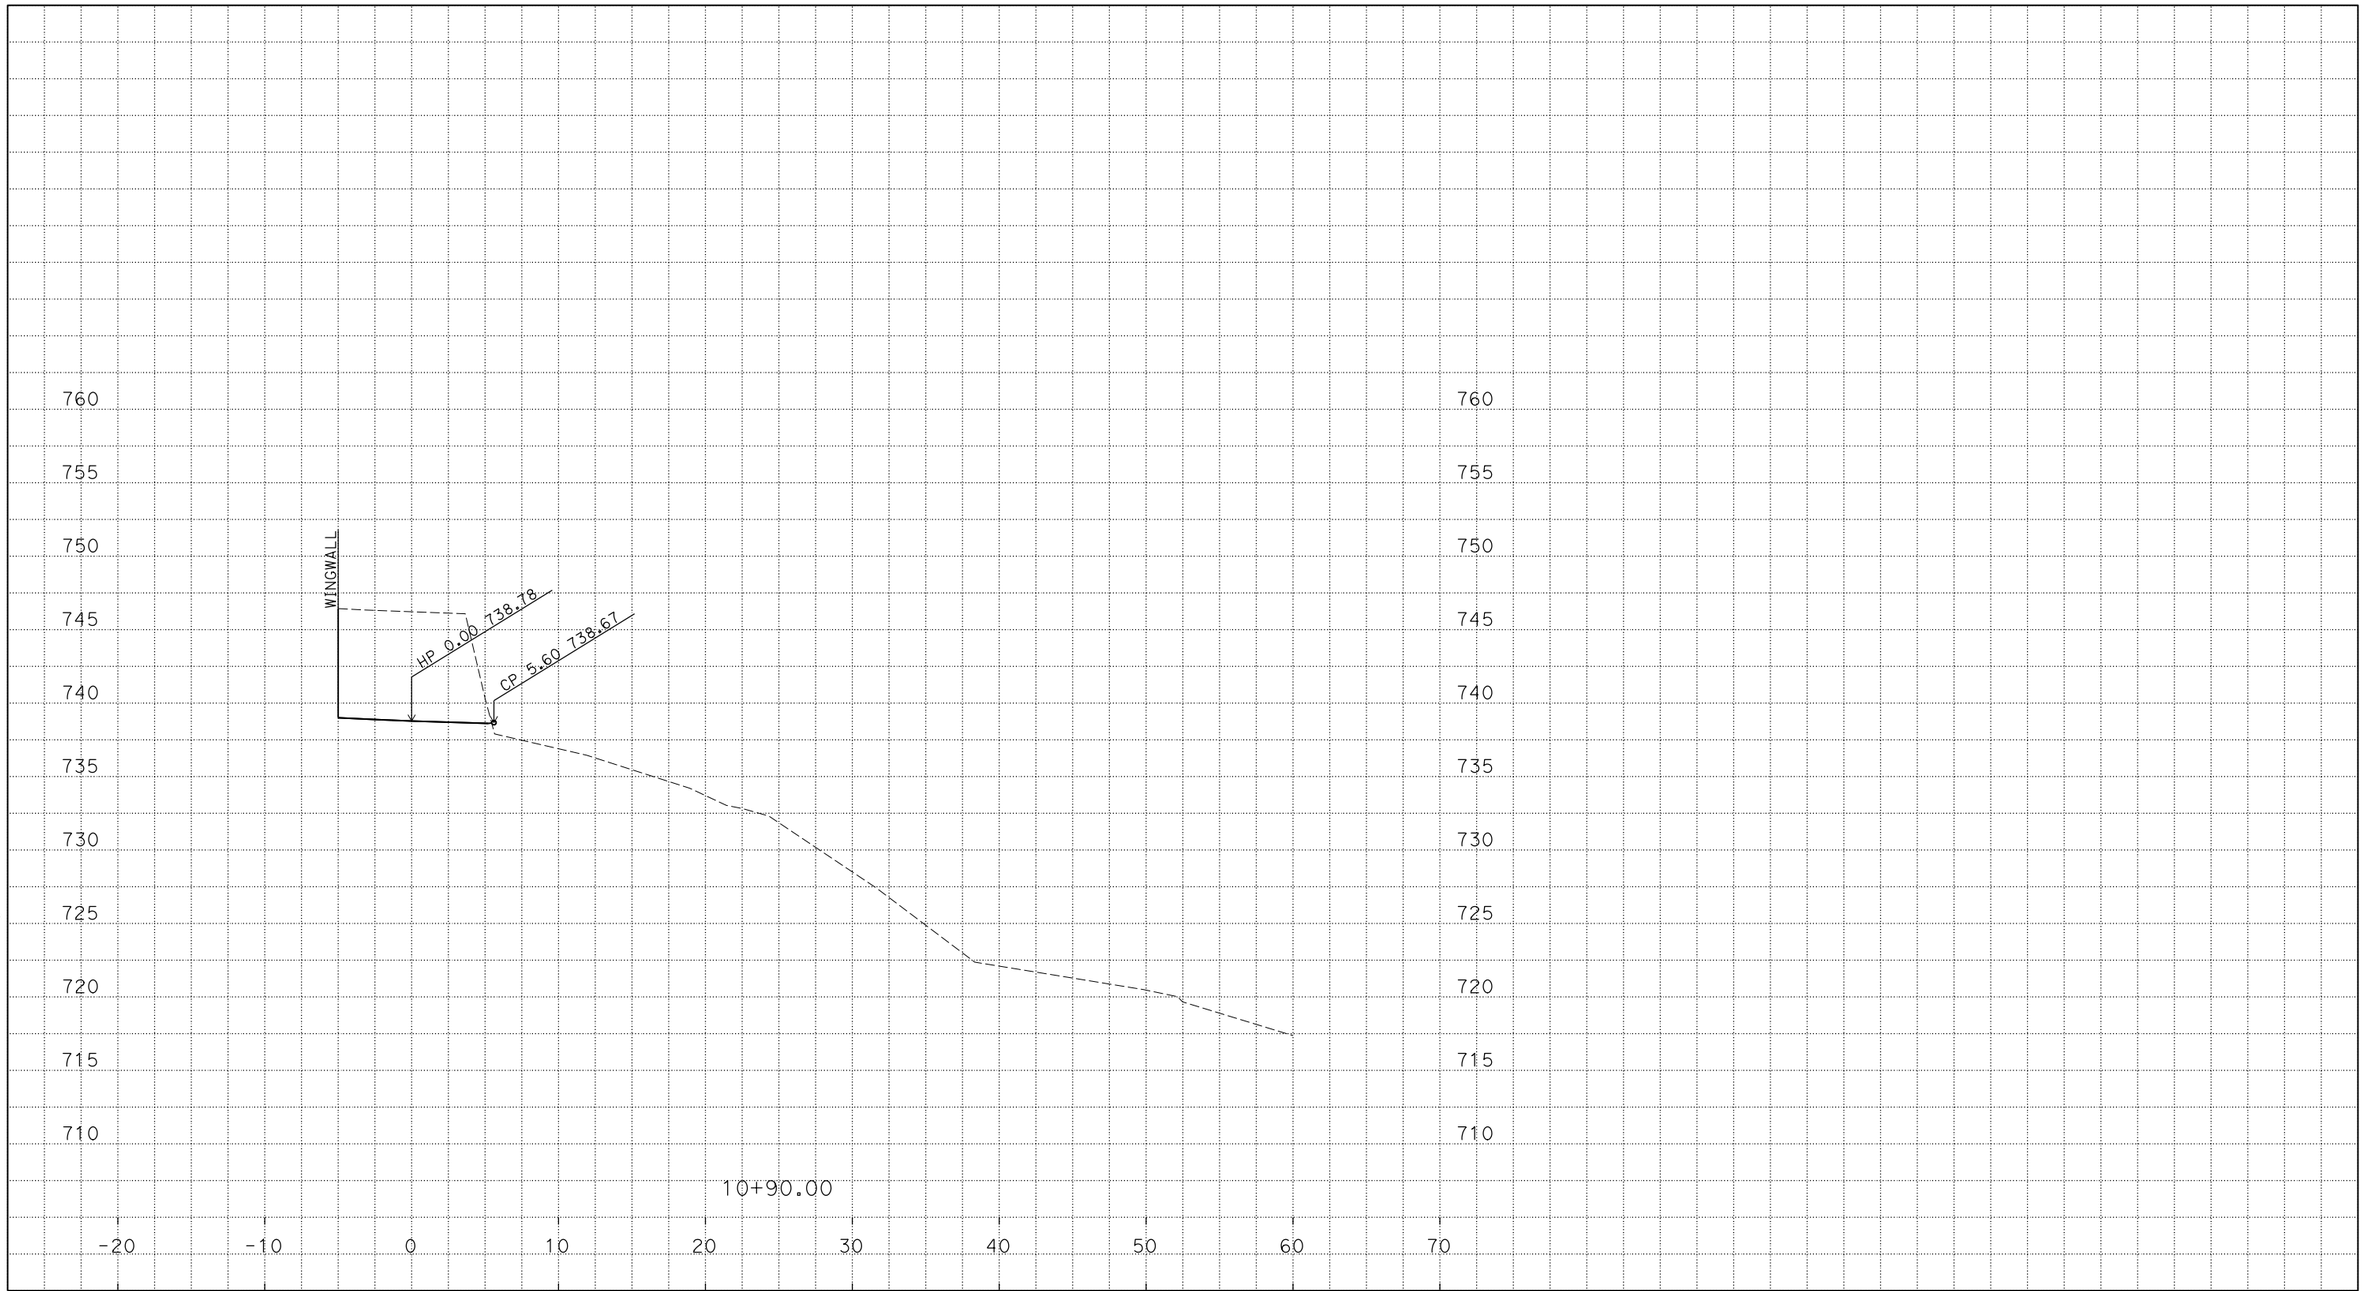

P:\proj3\03\0f310\design\c3d\xsec_qtys
XSections - ABUTMENTS_TEMP_X_C3D_DWG.dwg - 19-Jun-16 8:04 AM

PLOTTED DATE: 20-JUL-2016

SCALE: 1"=5' Horiz.
1"=5' Vert.

CREATED BY: s135264

CONTRACT: 03-0F3104

DIST/CO/RTE/PM: 03/ED/49/23.7/24.4

PROJECT ID: 0300000078

ABUTMENT 5
CROSS SECTIONS
24 OF 59

FOR EARTHWORK DEVELOPMENT ONLY

All Dimensions are U.S. Survey Feet

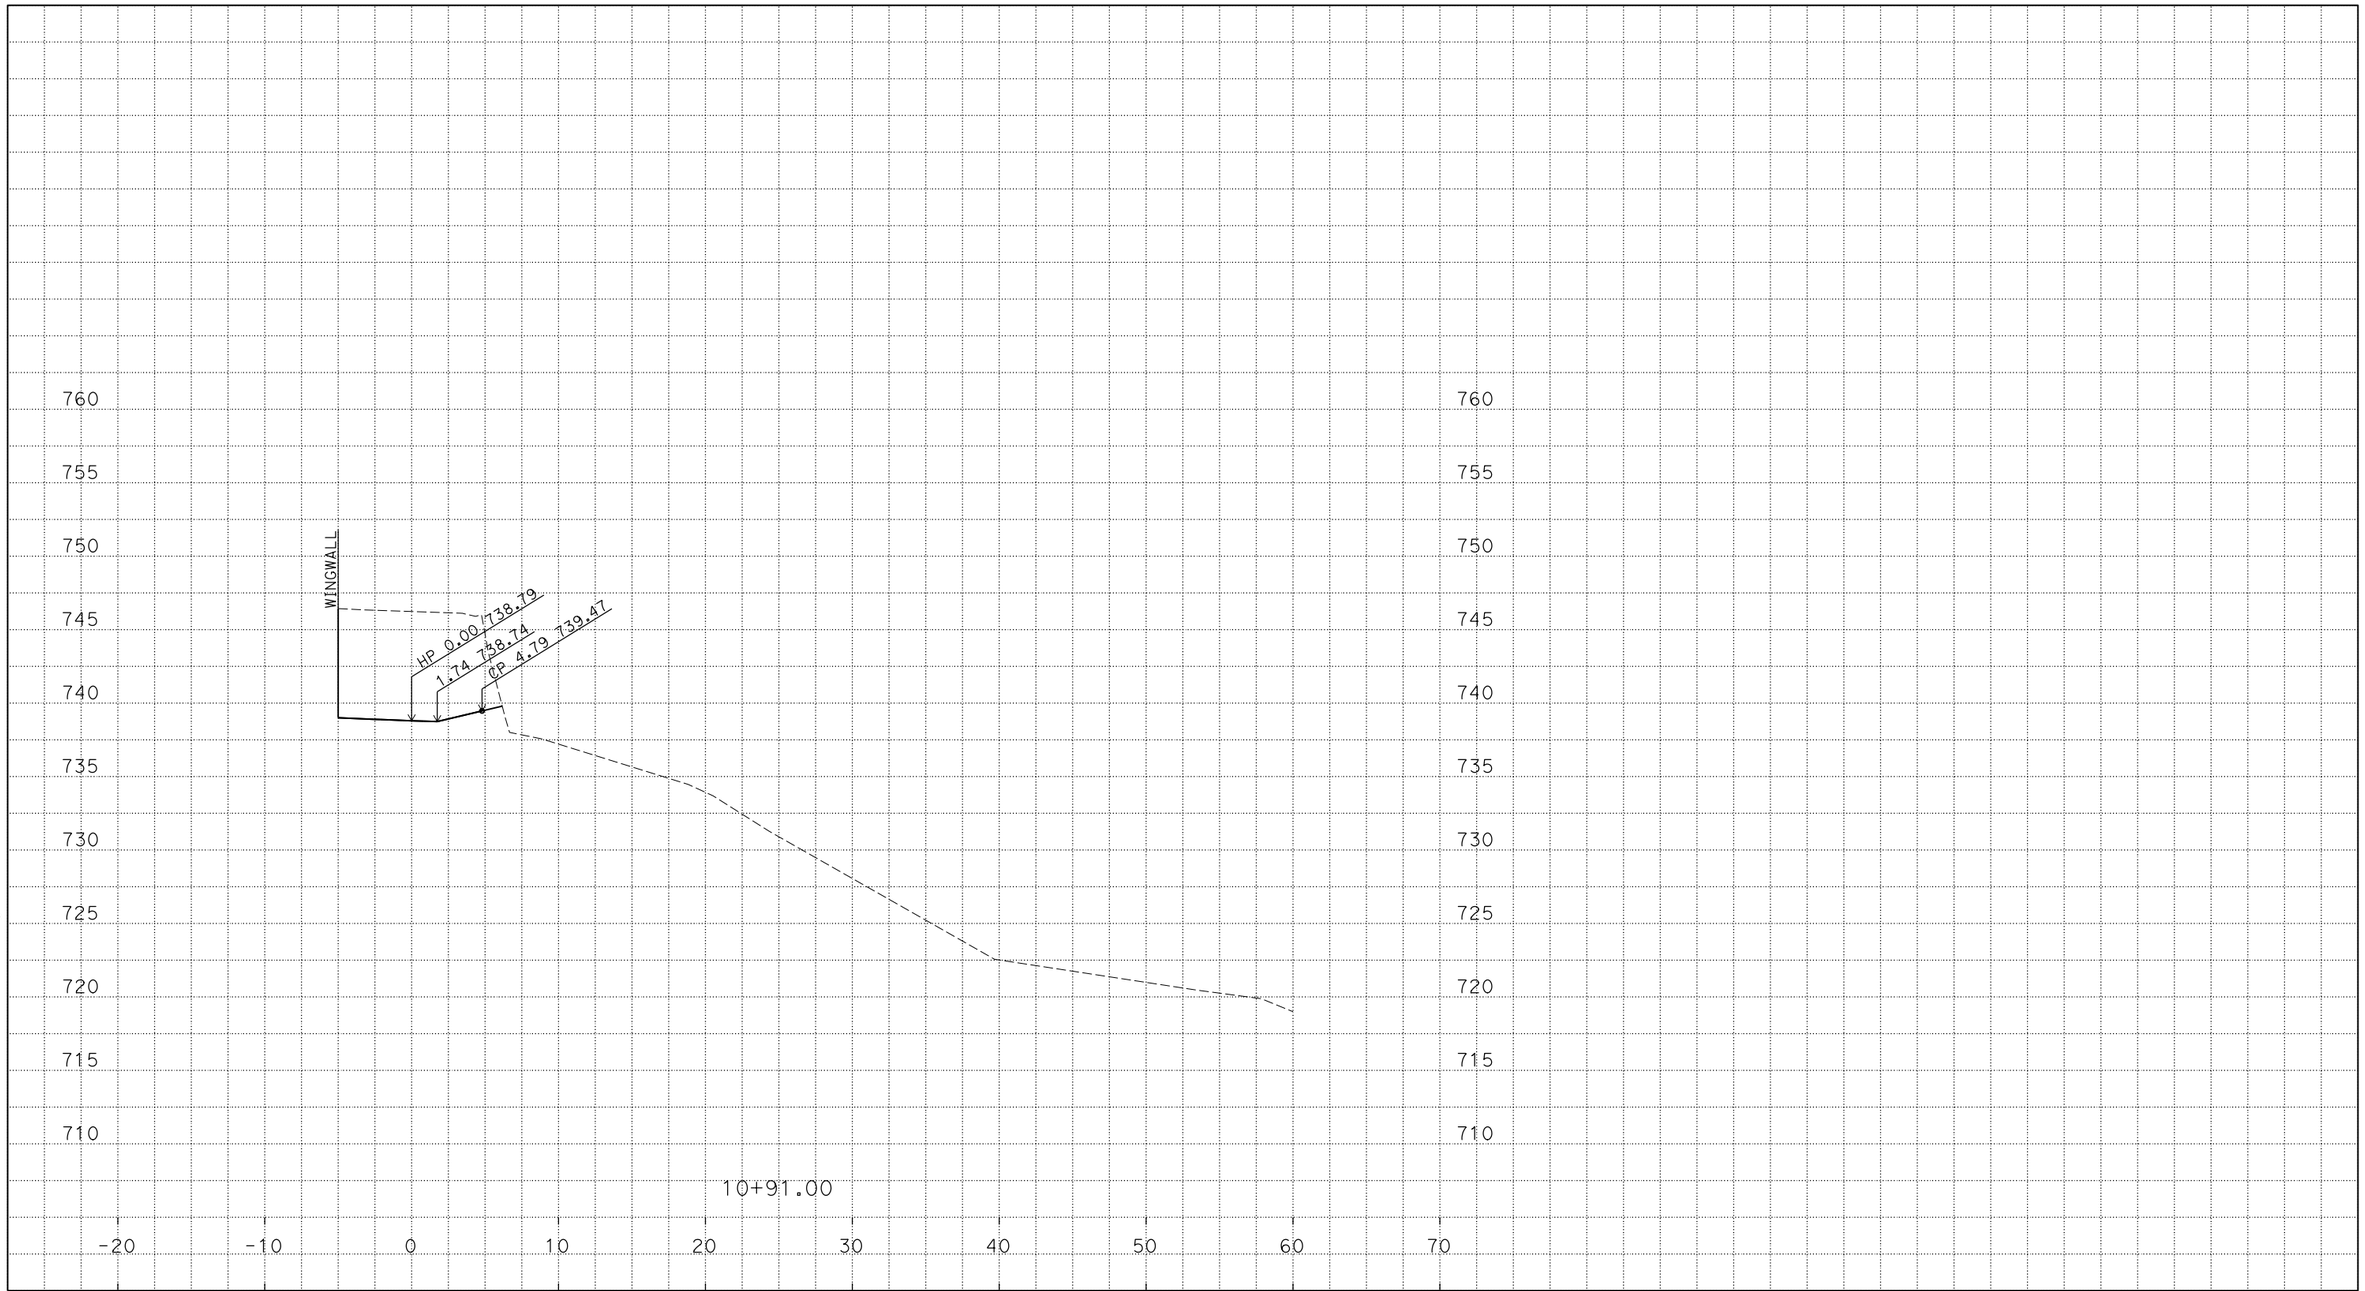

P:\proj3\03\0f310\design\c3d\xsec_qtys
XSections - ABUTMENTS_TEMP_X_C3D_DWG.dwg - 19-Jun-16 8:04 AM

PLOTTED DATE: 20-JUL-2016

SCALE: 1"=5' Horiz.
1"=5' Vert.

CREATED BY: s135264

CONTRACT: 03-0F3104

DIST/CO/RTE/PM: 03/ED/49/23.7/24.4

PROJECT ID: 0300000078

ABUTMENT 5
CROSS SECTIONS
25 OF 59

FOR EARTHWORK DEVELOPMENT ONLY

All Dimensions are U.S. Survey Feet

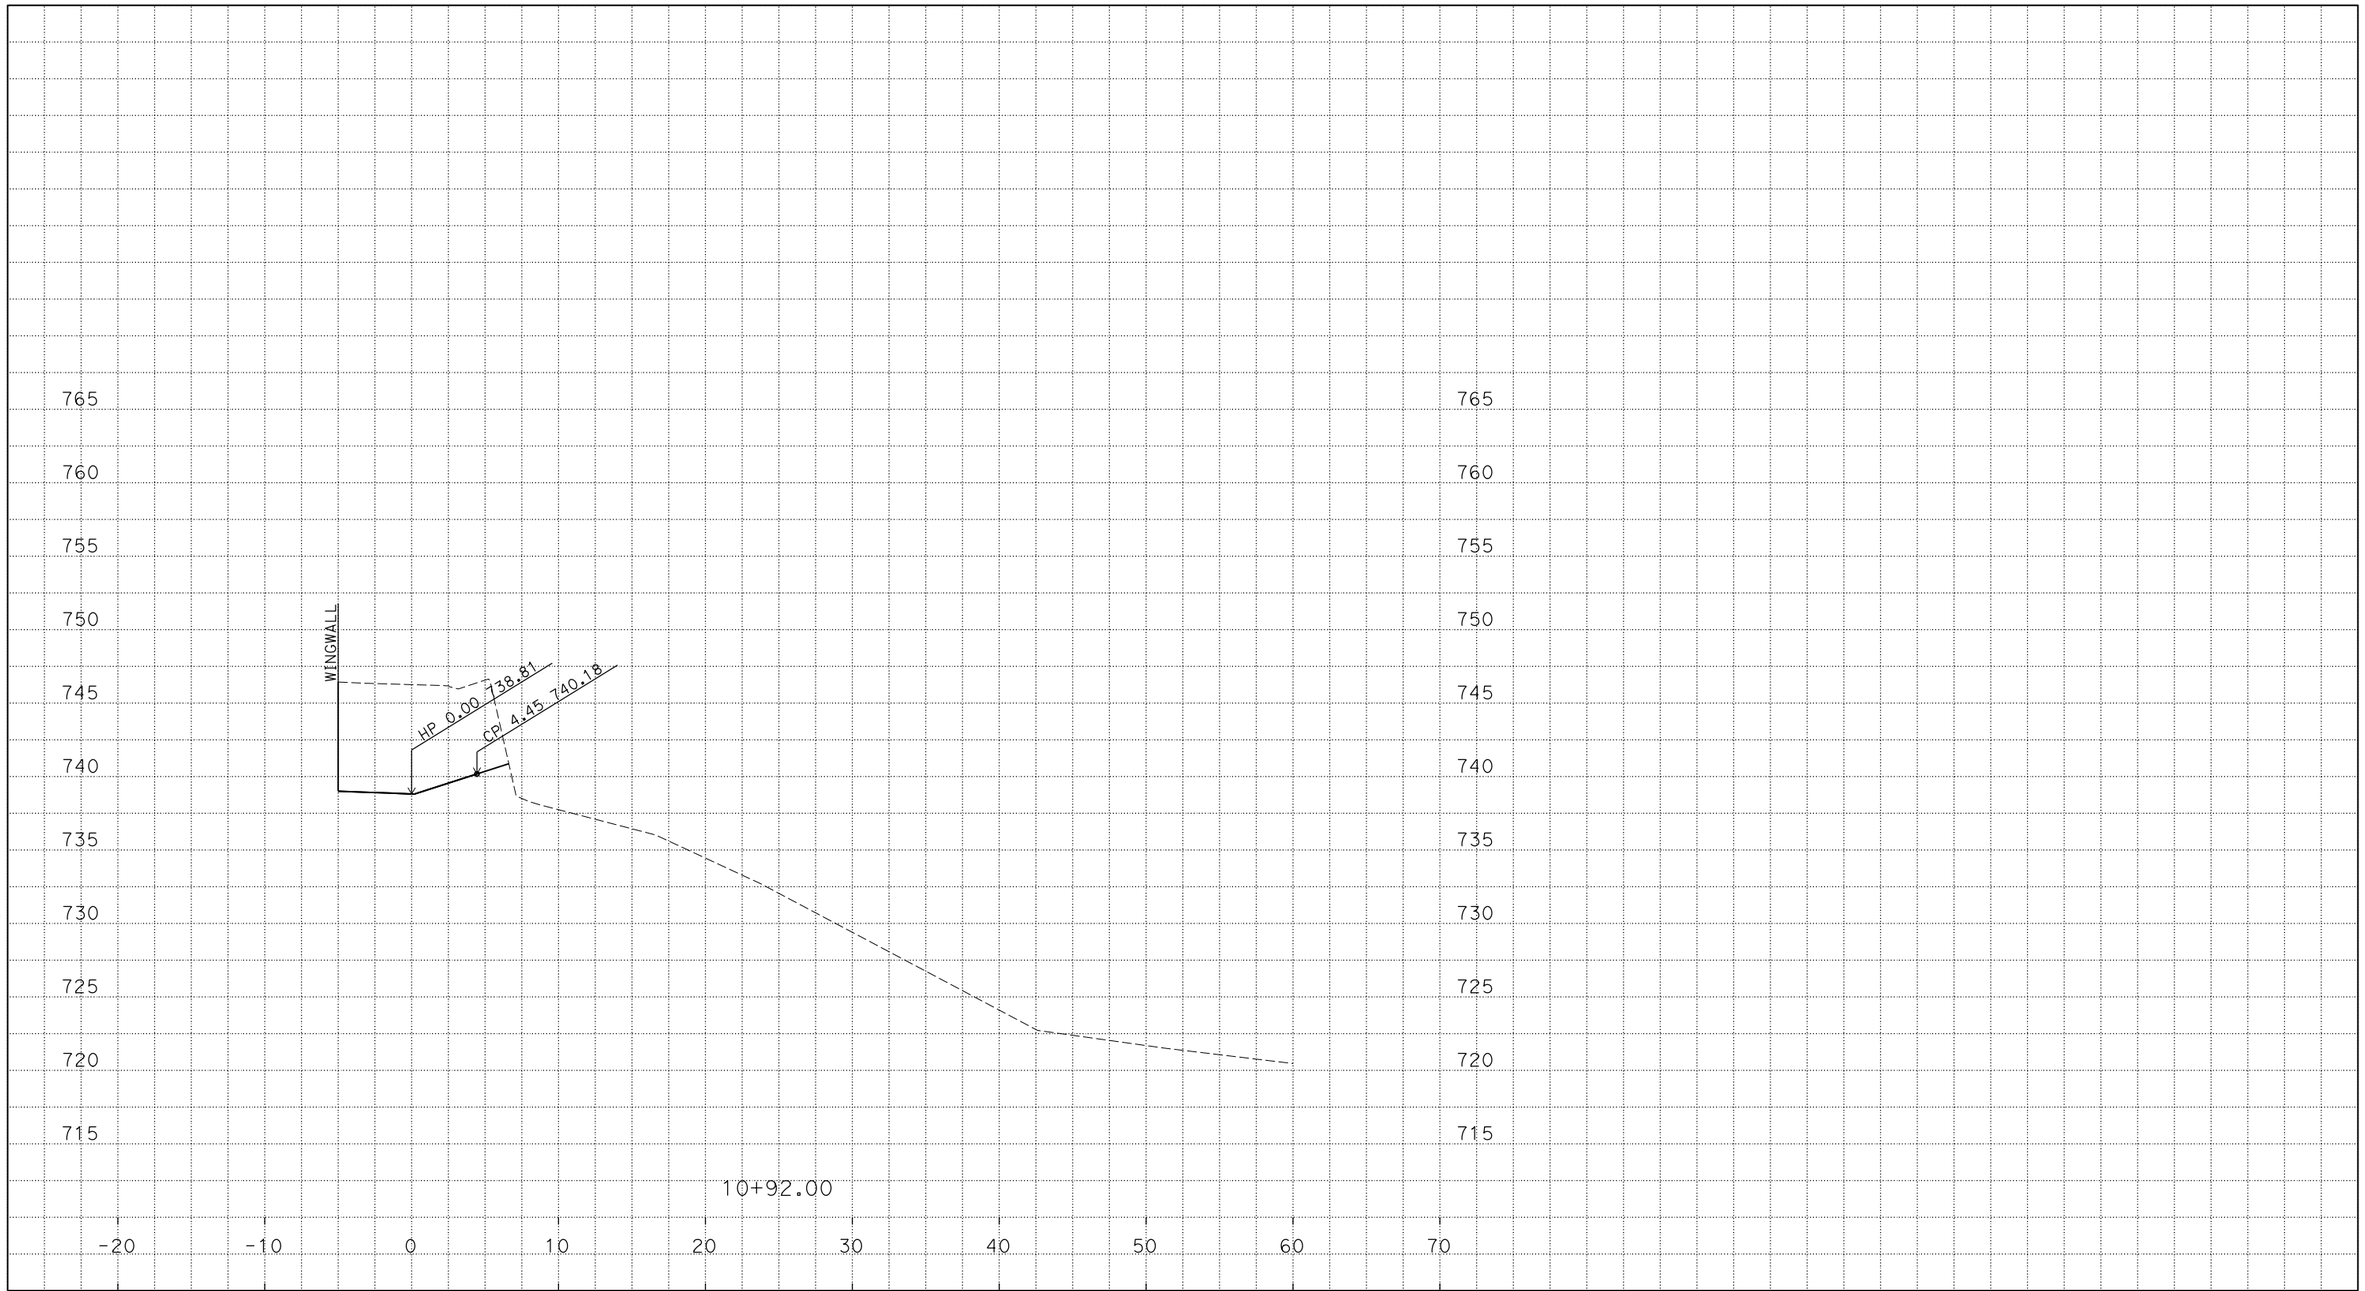

P:\proj3\03\0f310\design\c3d\xsec_qtys
XSections - ABUTMENTS_TEMP_X_C3D_DWG.dwg - 19-Jun-16 8:04 AM

PLOTTED DATE: 20-JUL-2016

SCALE: 1"=5' Horiz.
1"=5' Vert.

CREATED BY: s135264

CONTRACT: 03-0F3104

DIST/CO/RTE/PM: 03/ED/49/23.7/24.4

PROJECT ID: 0300000078

ABUTMENT 5
CROSS SECTIONS
26 OF 59

FOR EARTHWORK DEVELOPMENT ONLY

All Dimensions are U.S. Survey Feet

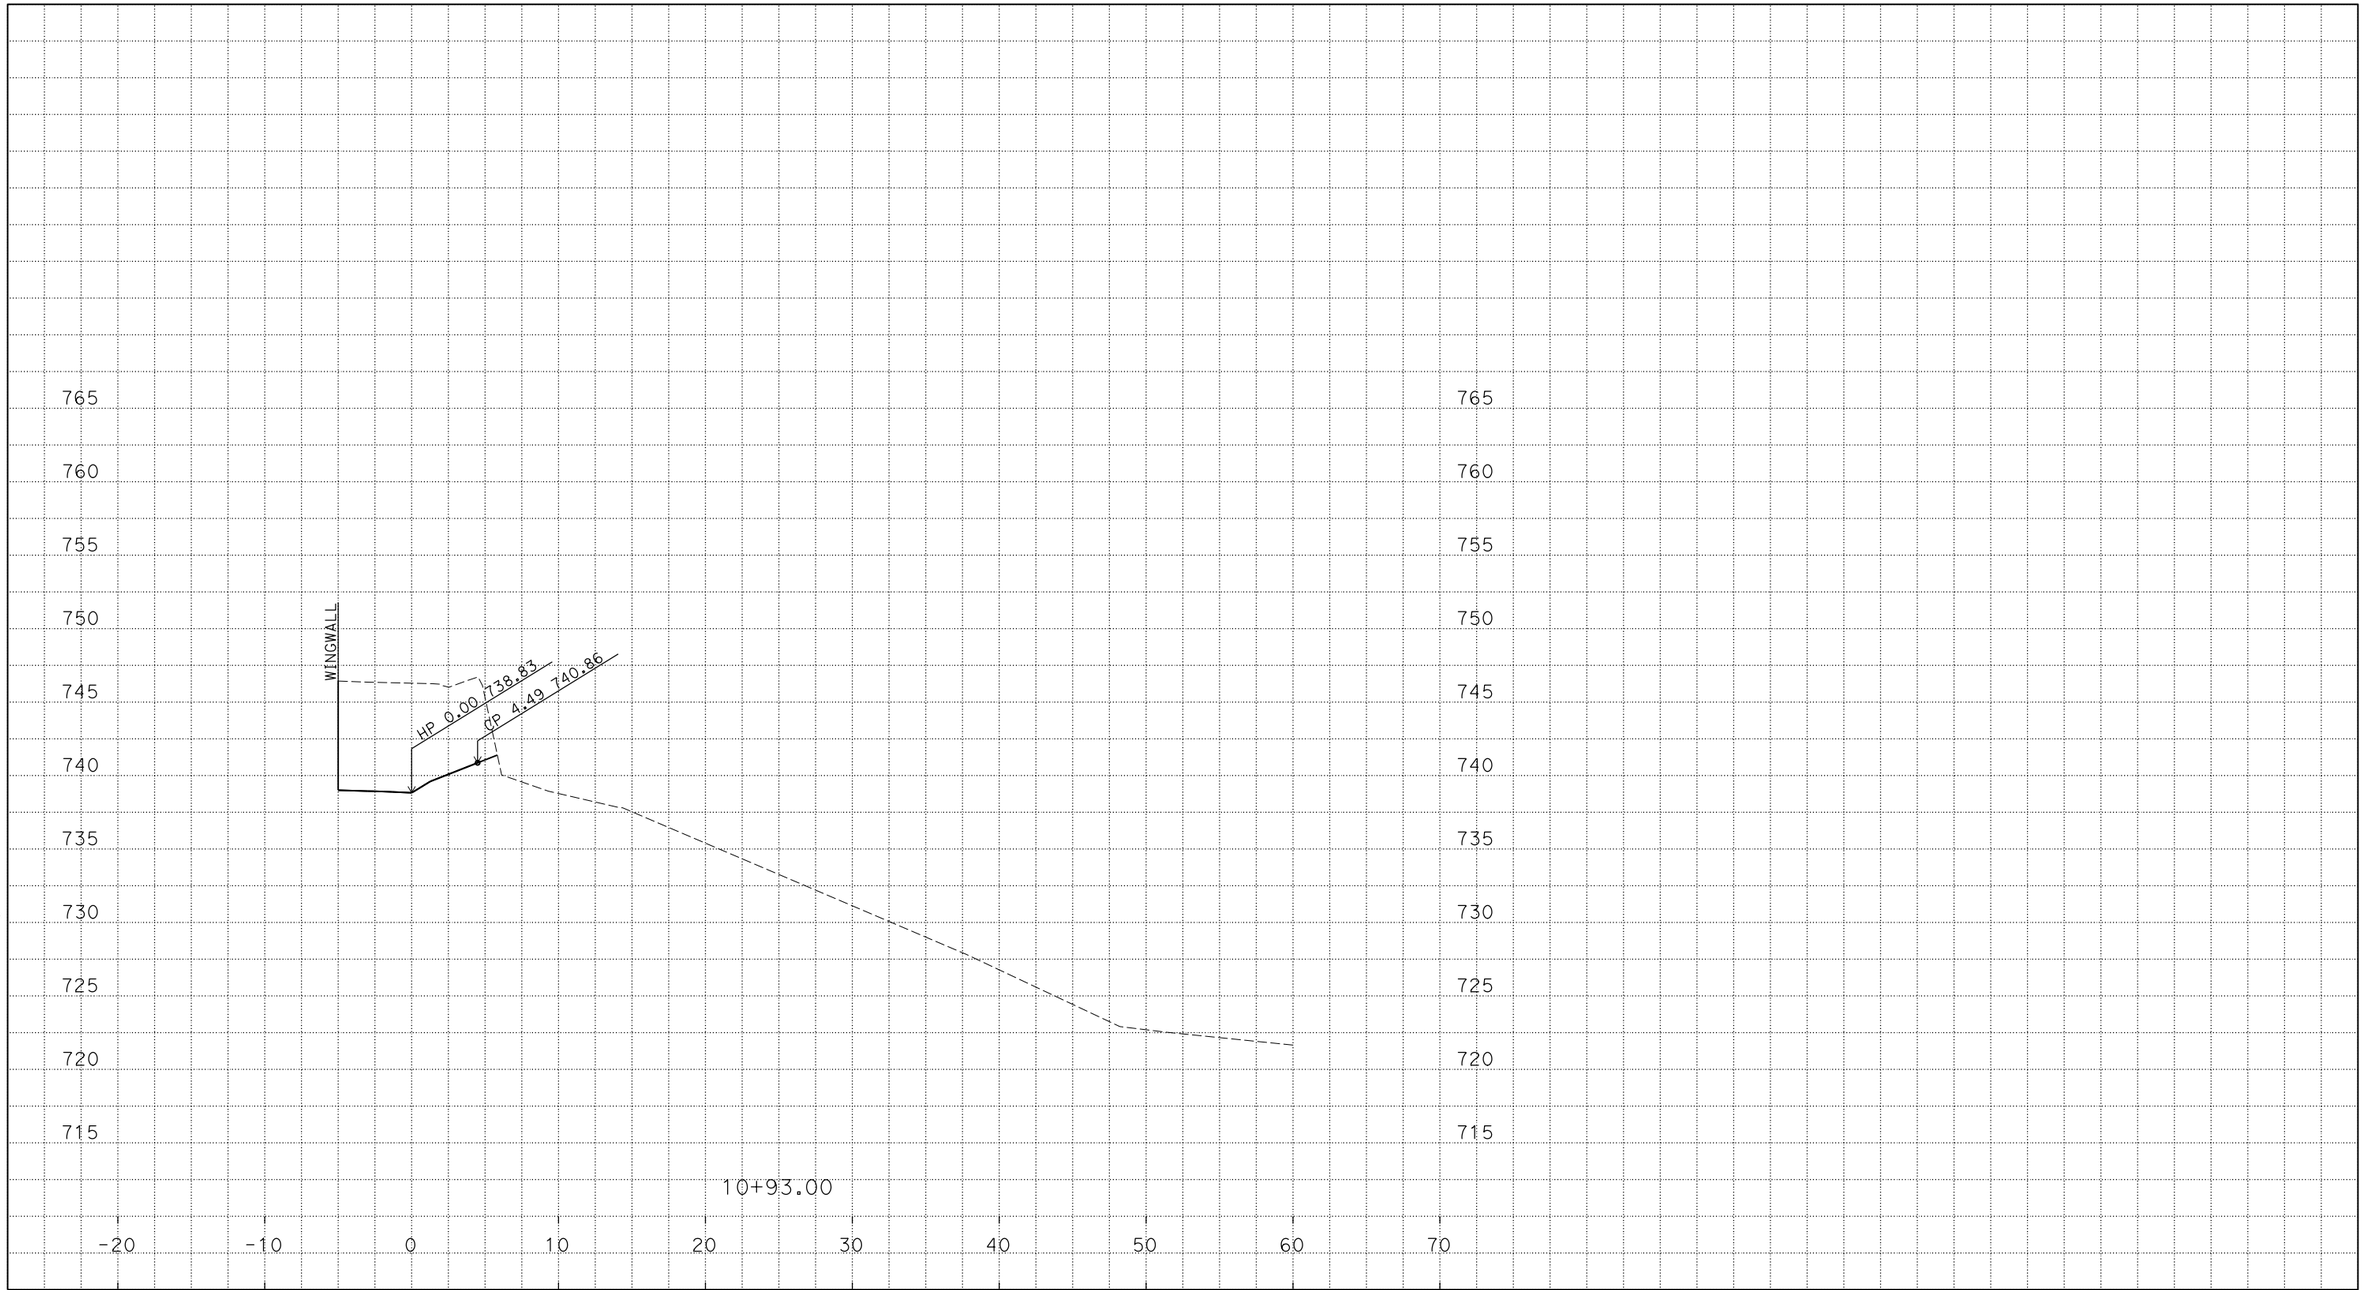

P:\proj3\03\0f310\design\c3d\xsec_qtys
XSections - ABUTMENTS_TEMP_X_C3D_DWG.dwg - 19-Jun-16 8:04 AM

PLOTTED DATE: 20-JUL-2016

SCALE: 1"=5' Horiz.
1"=5' Vert.

CREATED BY: s135264

CONTRACT: 03-0F3104

DIST/CO/RTE/PM: 03/ED/49/23.7/24.4

PROJECT ID: 0300000078

ABUTMENT 5
CROSS SECTIONS
27 OF 59

FOR EARTHWORK DEVELOPMENT ONLY

All Dimensions are U.S. Survey Feet

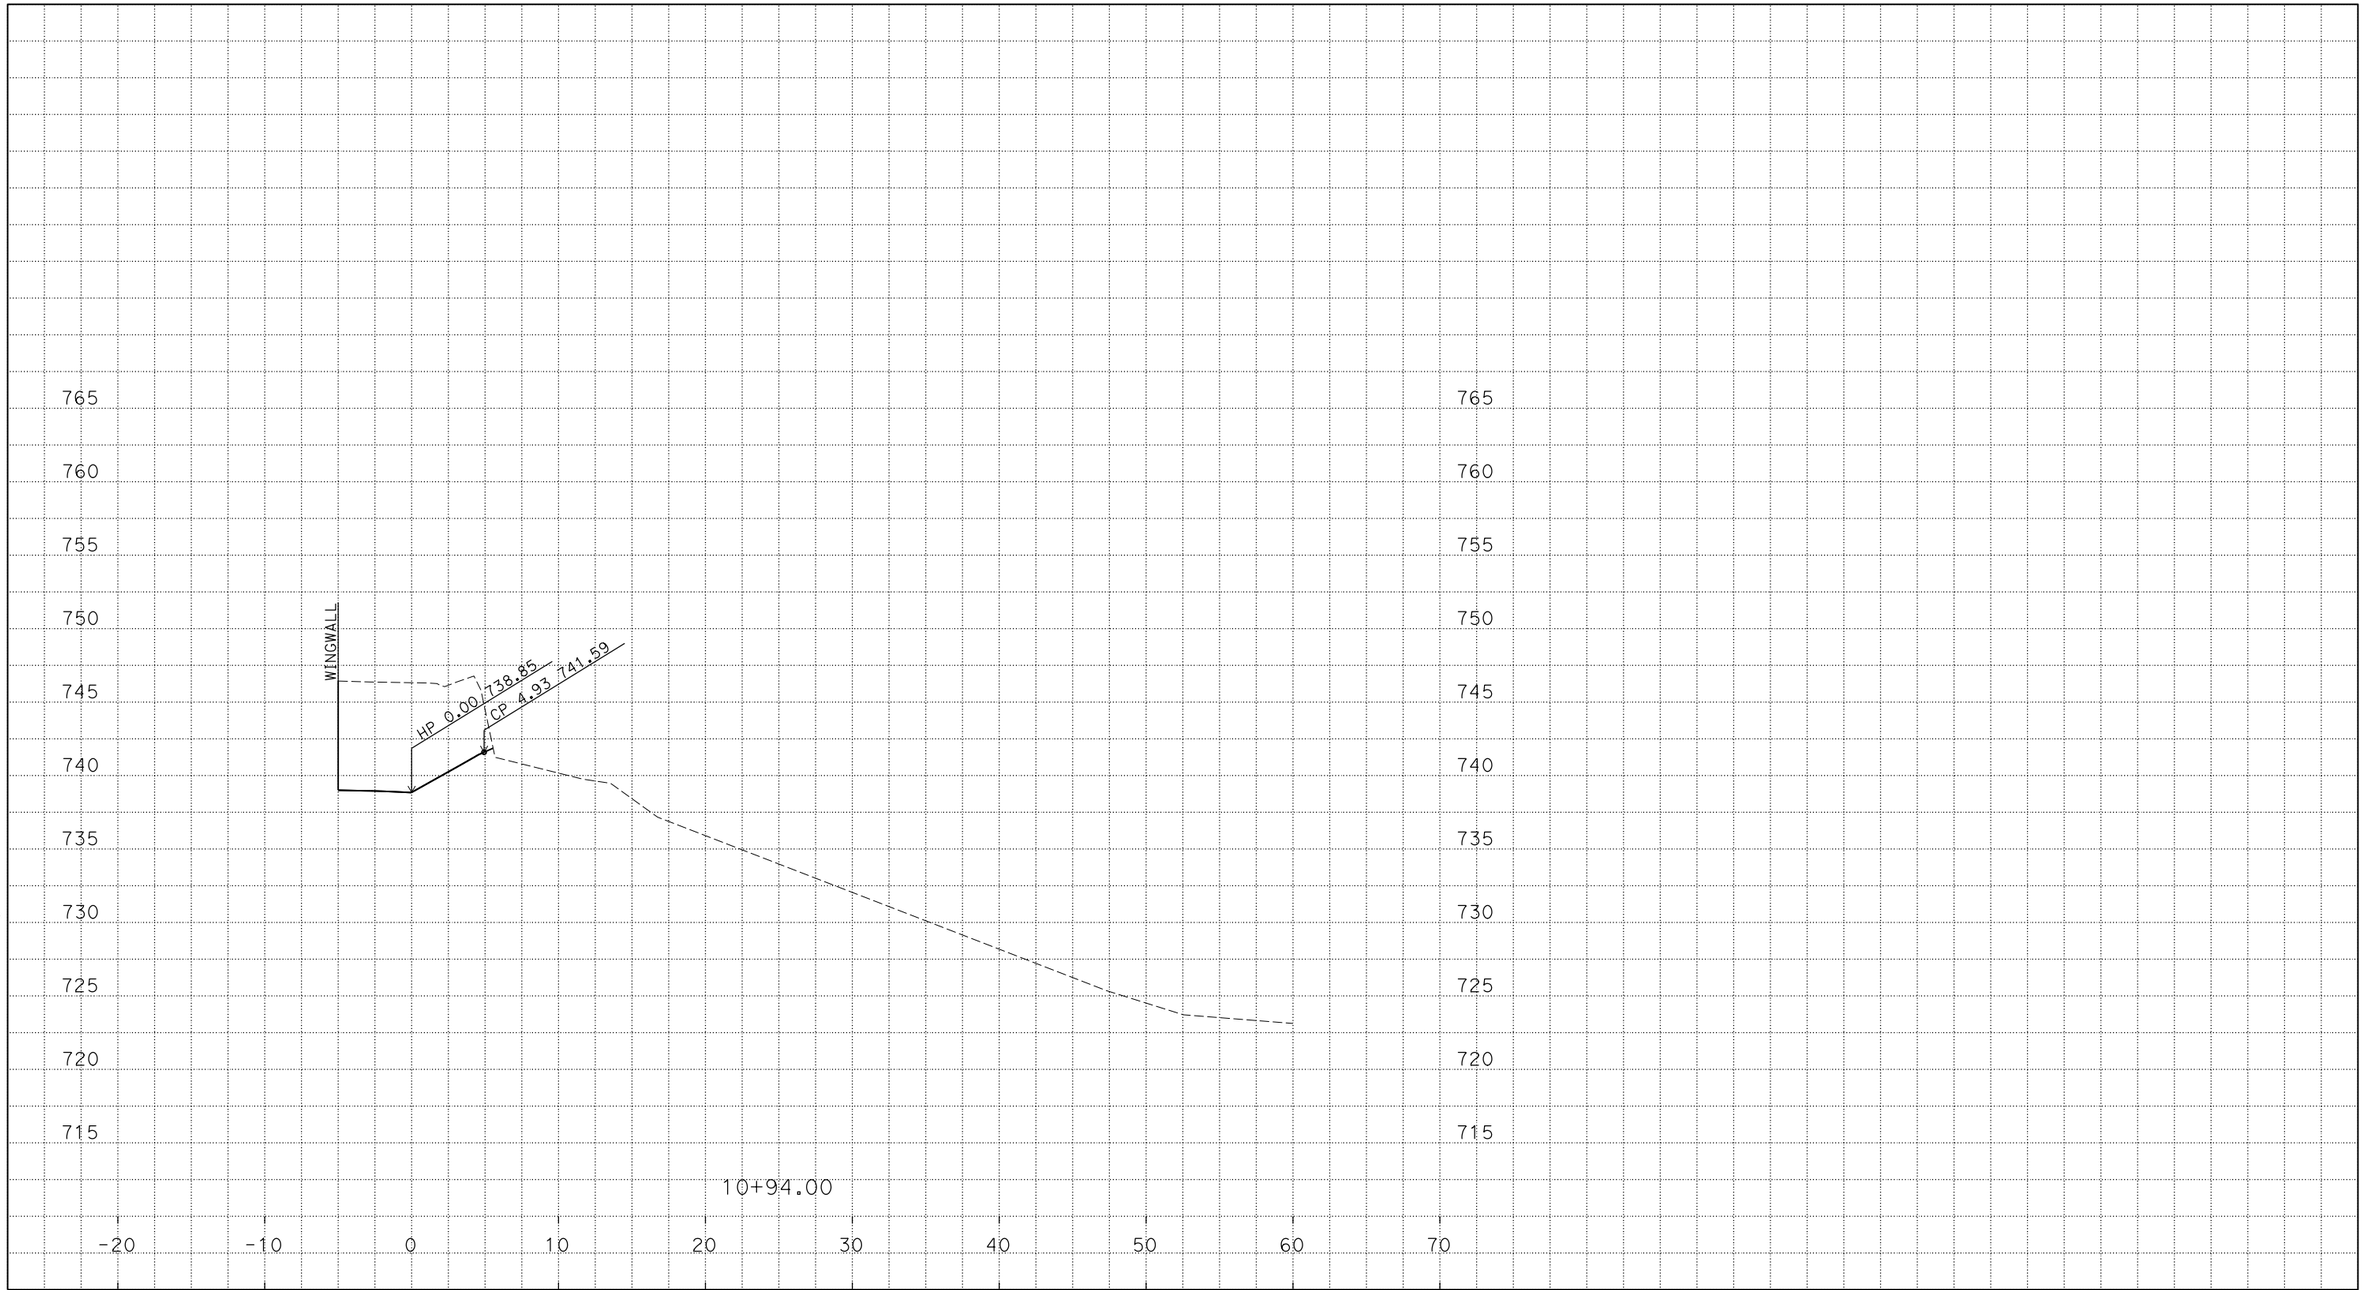

P:\proj3\03\0f310\design\c3d\xsec_qtys
XSections - ABUTMENTS_TEMP_X_C3D_DWG.dwg - 19-Jun-16 8:04 AM

PLOTTED DATE: 20-JUL-2016

SCALE: 1"=5' Horiz.
1"=5' Vert.

CREATED BY: s135264

CONTRACT: 03-0F3104

DIST/CO/RTE/PM: 03/ED/49/23.7/24.4

PROJECT ID: 0300000078

ABUTMENT 5
CROSS SECTIONS
28 OF 59

FOR EARTHWORK DEVELOPMENT ONLY

All Dimensions are U.S. Survey Feet

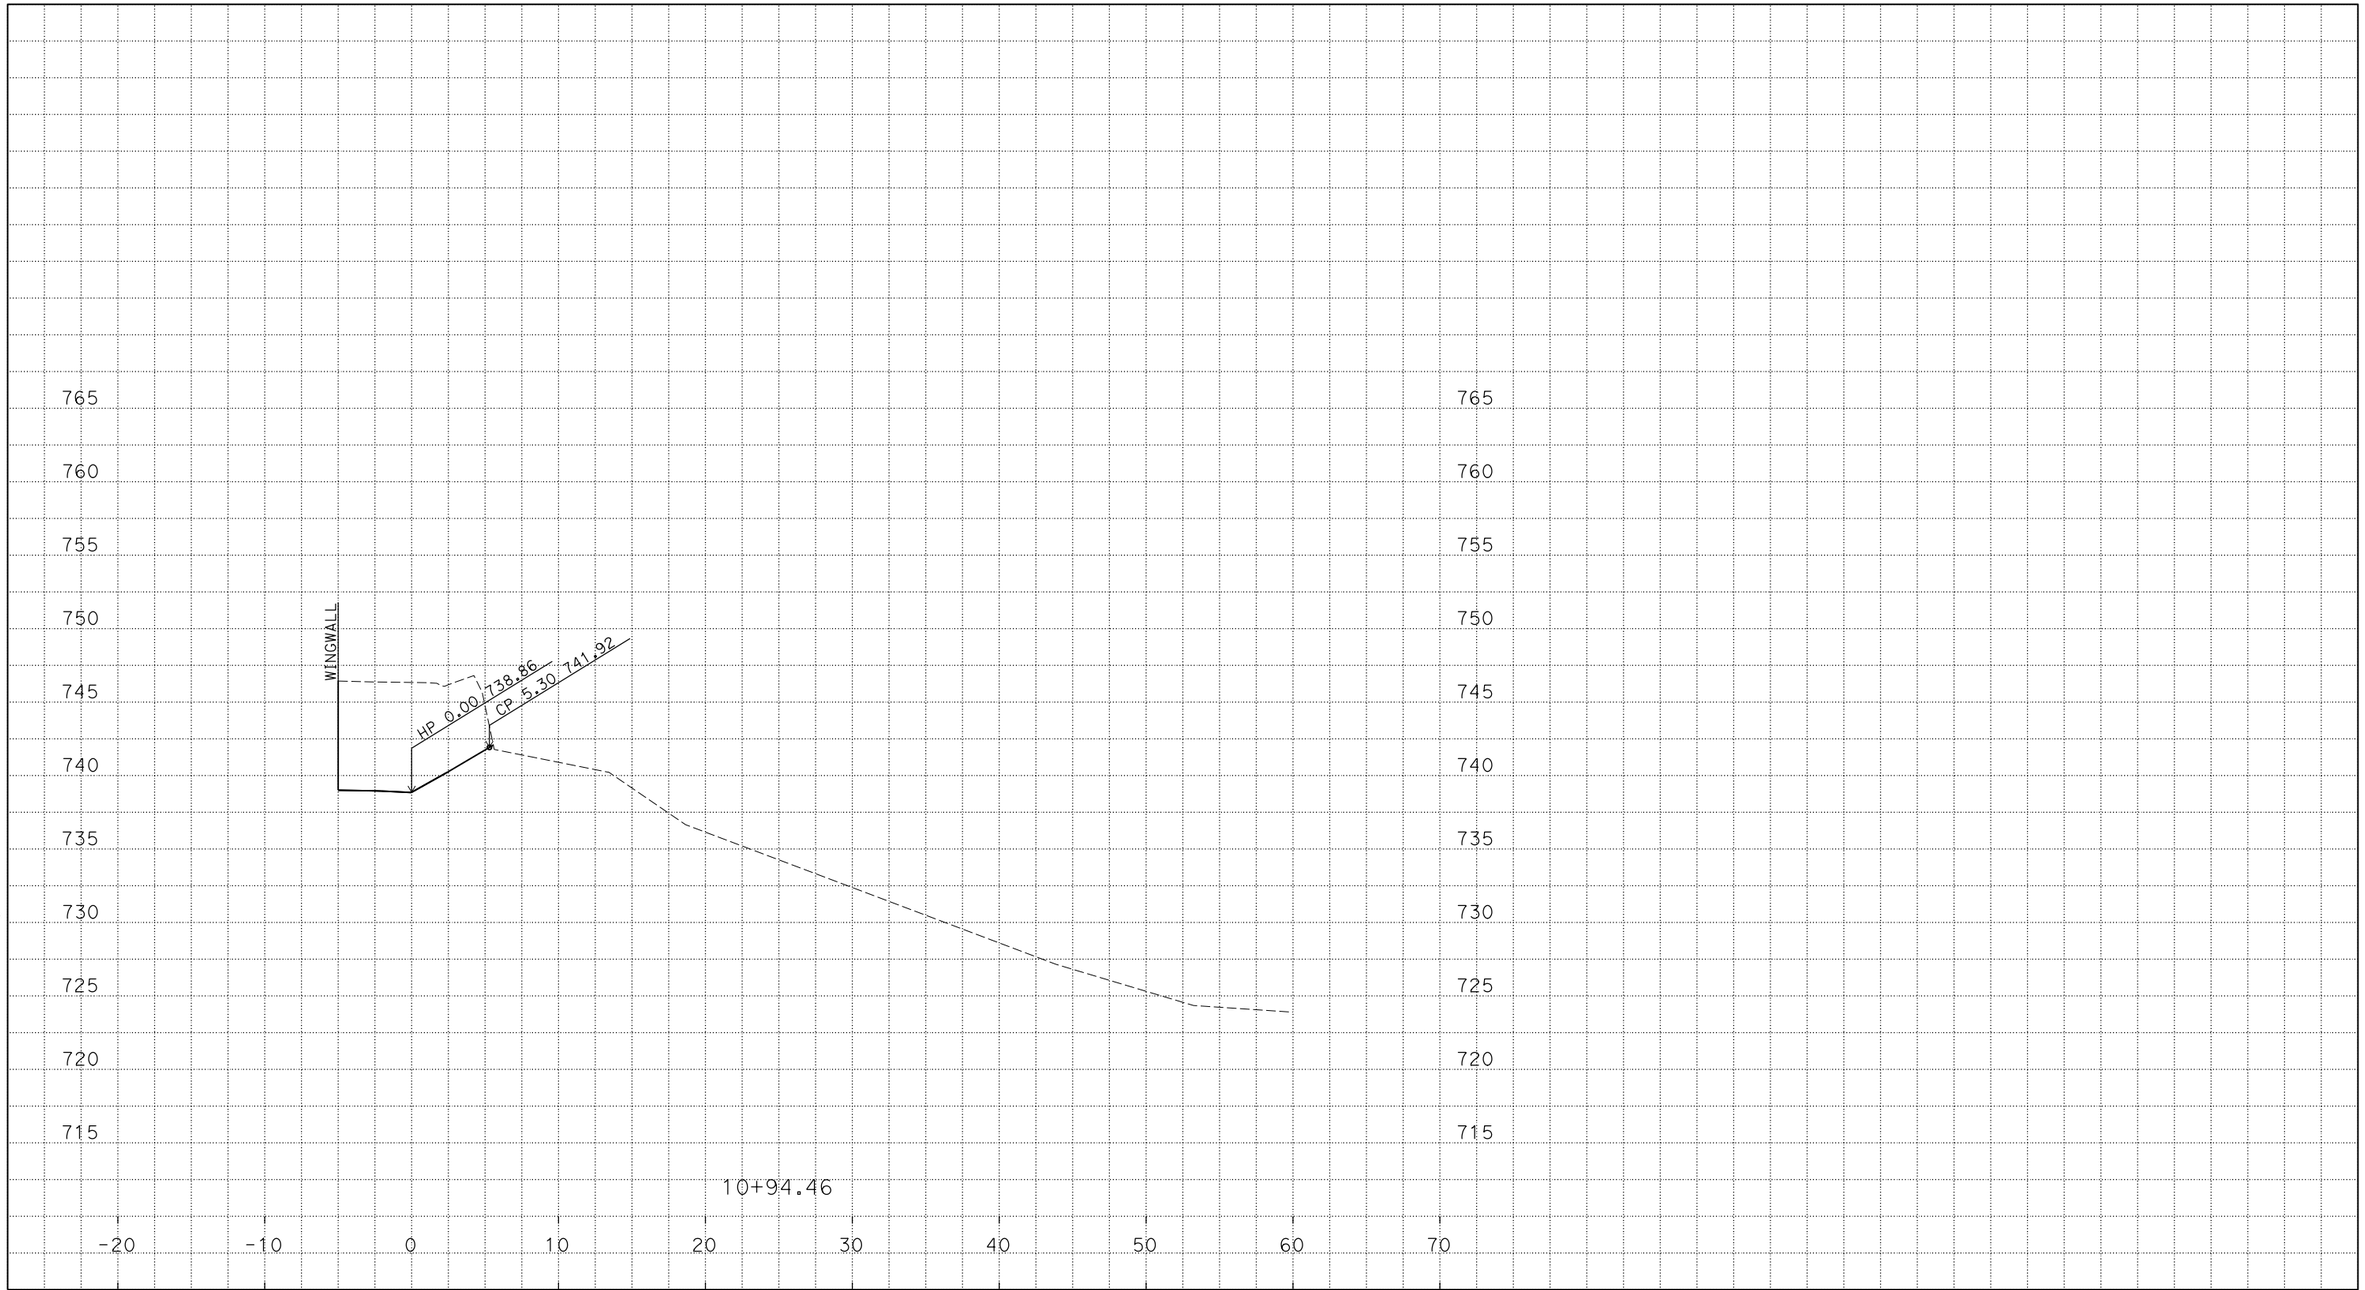

P:\proj3\03\0f310\design\c3d\xsec_qtys
XSections - ABUTMENTS_TEMP_X_C3D_DWG.dwg - 19-Jun-16 8:04 AM

PLOTTED DATE: 20-JUL-2016

SCALE: 1"=5' Horiz.
1"=5' Vert.

CREATED BY: s135264

CONTRACT: 03-0F3104

DIST/CO/RTE/PM: 03/ED/49/23.7/24.4

PROJECT ID: 0300000078

ABUTMENT 5
CROSS SECTIONS
29 OF 59

FOR EARTHWORK DEVELOPMENT ONLY

All Dimensions are U.S. Survey Feet

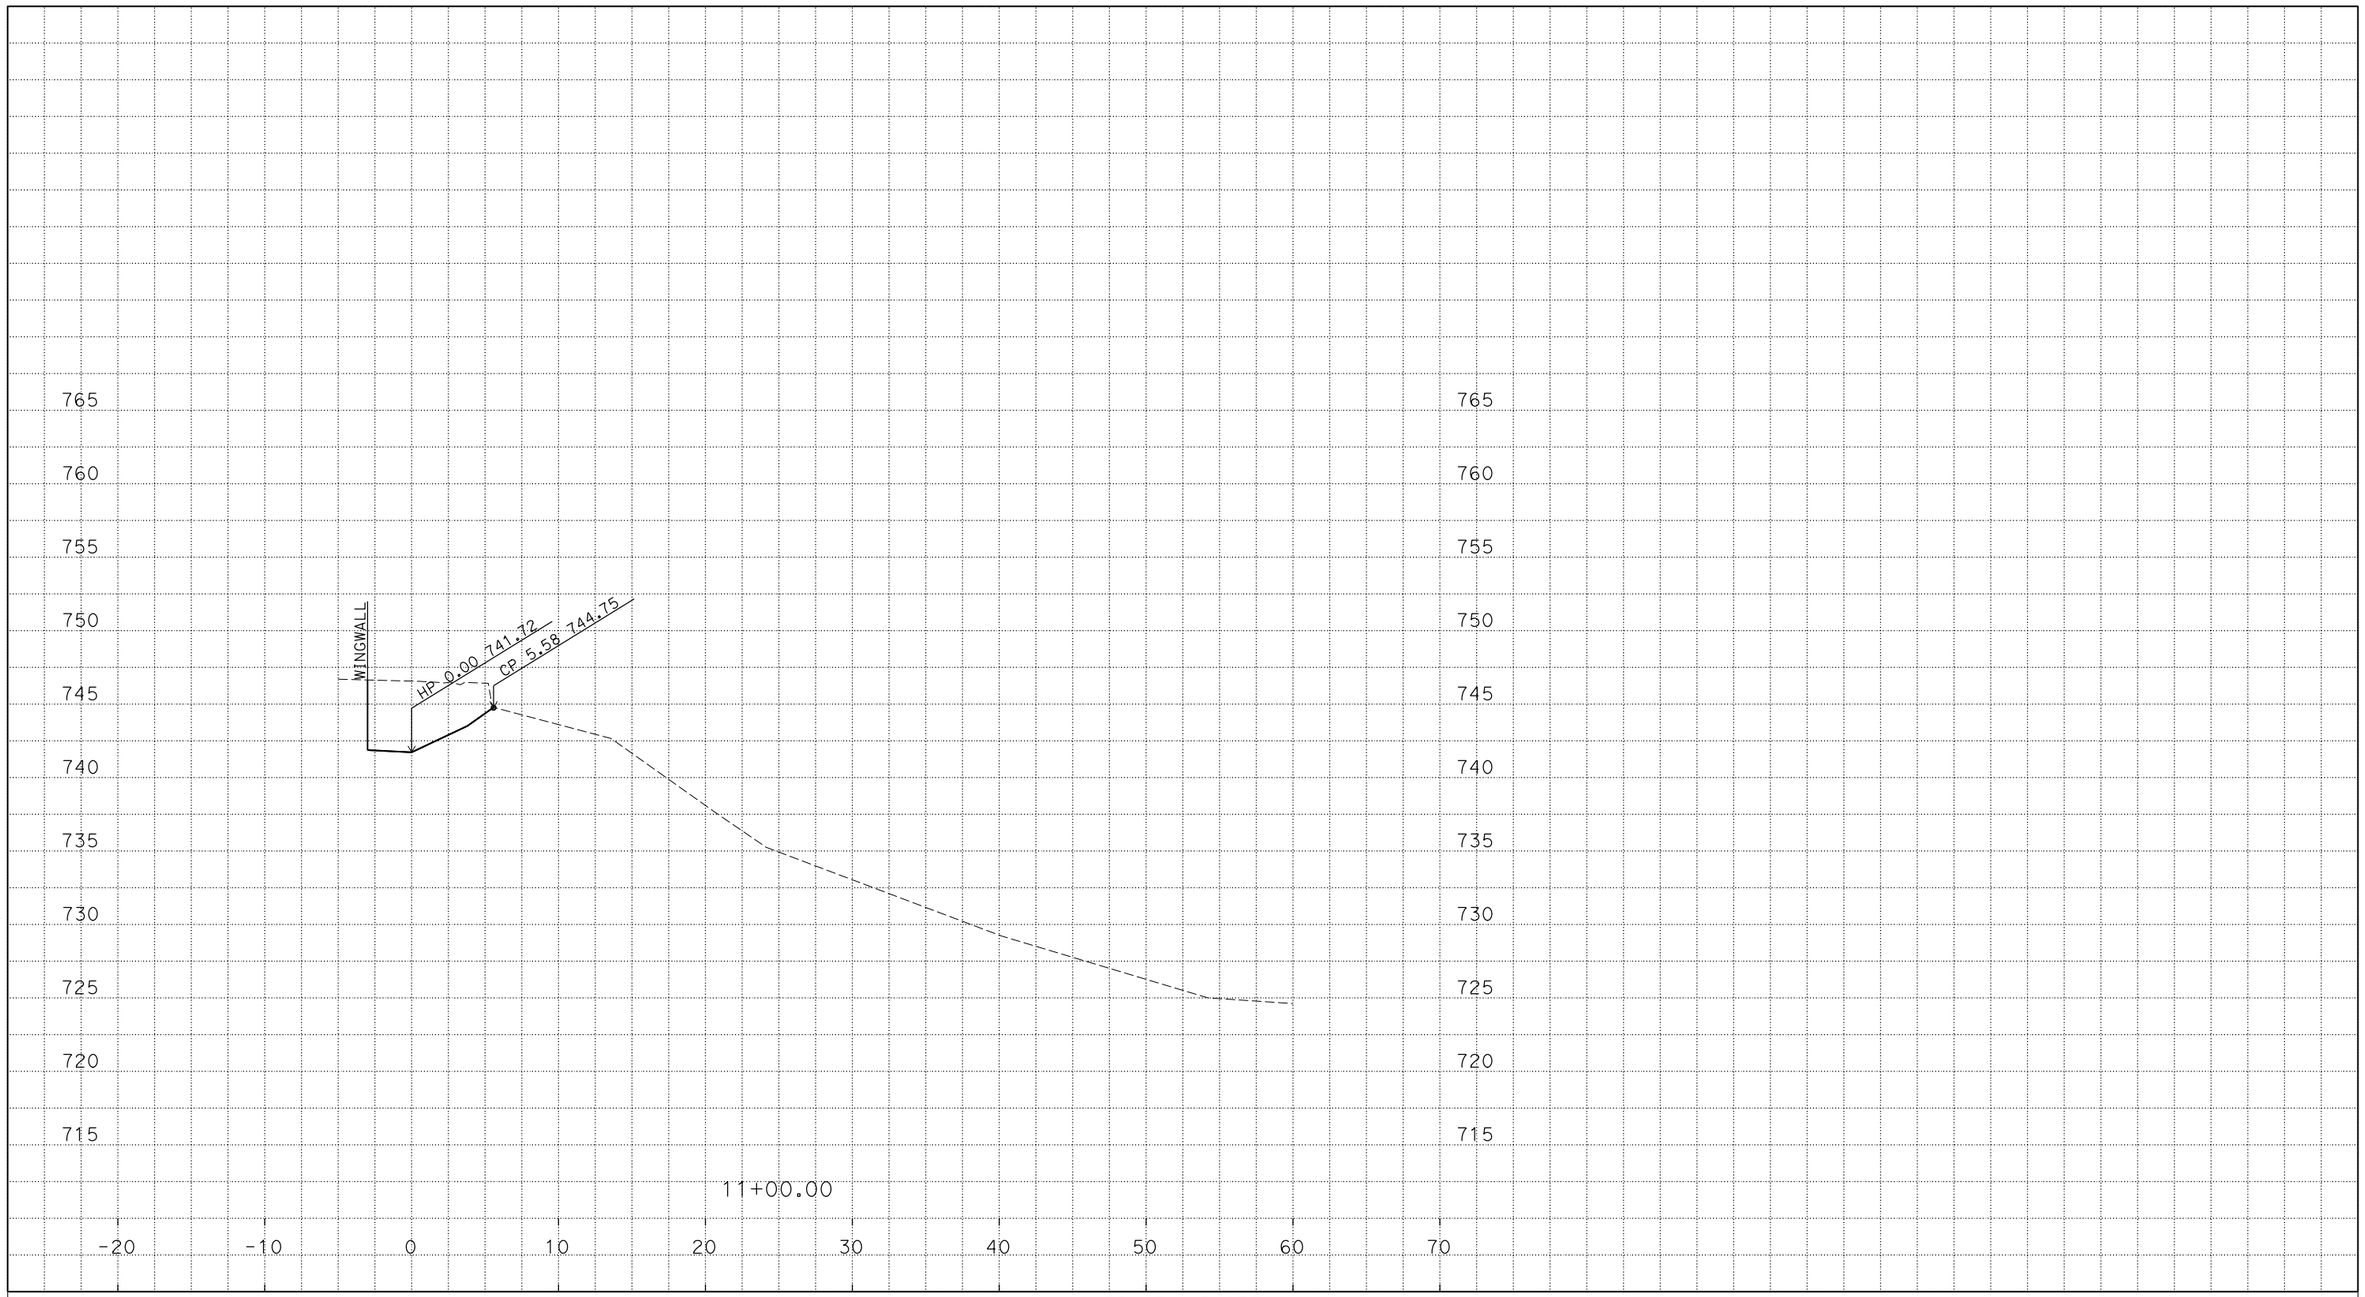

P:\proj3\03\0f310\design\c3d\xsec_qtys
XSections - ABUTMENTS_TEMP_X_C3D_DWG.dwg - 19-Jun-16 8:04 AM

PLOTTED DATE: 20-JUL-2016

SCALE: 1"=5' Horiz.
1"=5' Vert.

CREATED BY: s135264

CONTRACT: 03-0F3104

DIST/CO/RTE/PM: 03/ED/49/23.7/24.4

PROJECT ID: 0300000078

ABUTMENT 5
CROSS SECTIONS
30 OF 59

FOR EARTHWORK DEVELOPMENT ONLY

All Dimensions are U.S. Survey Feet

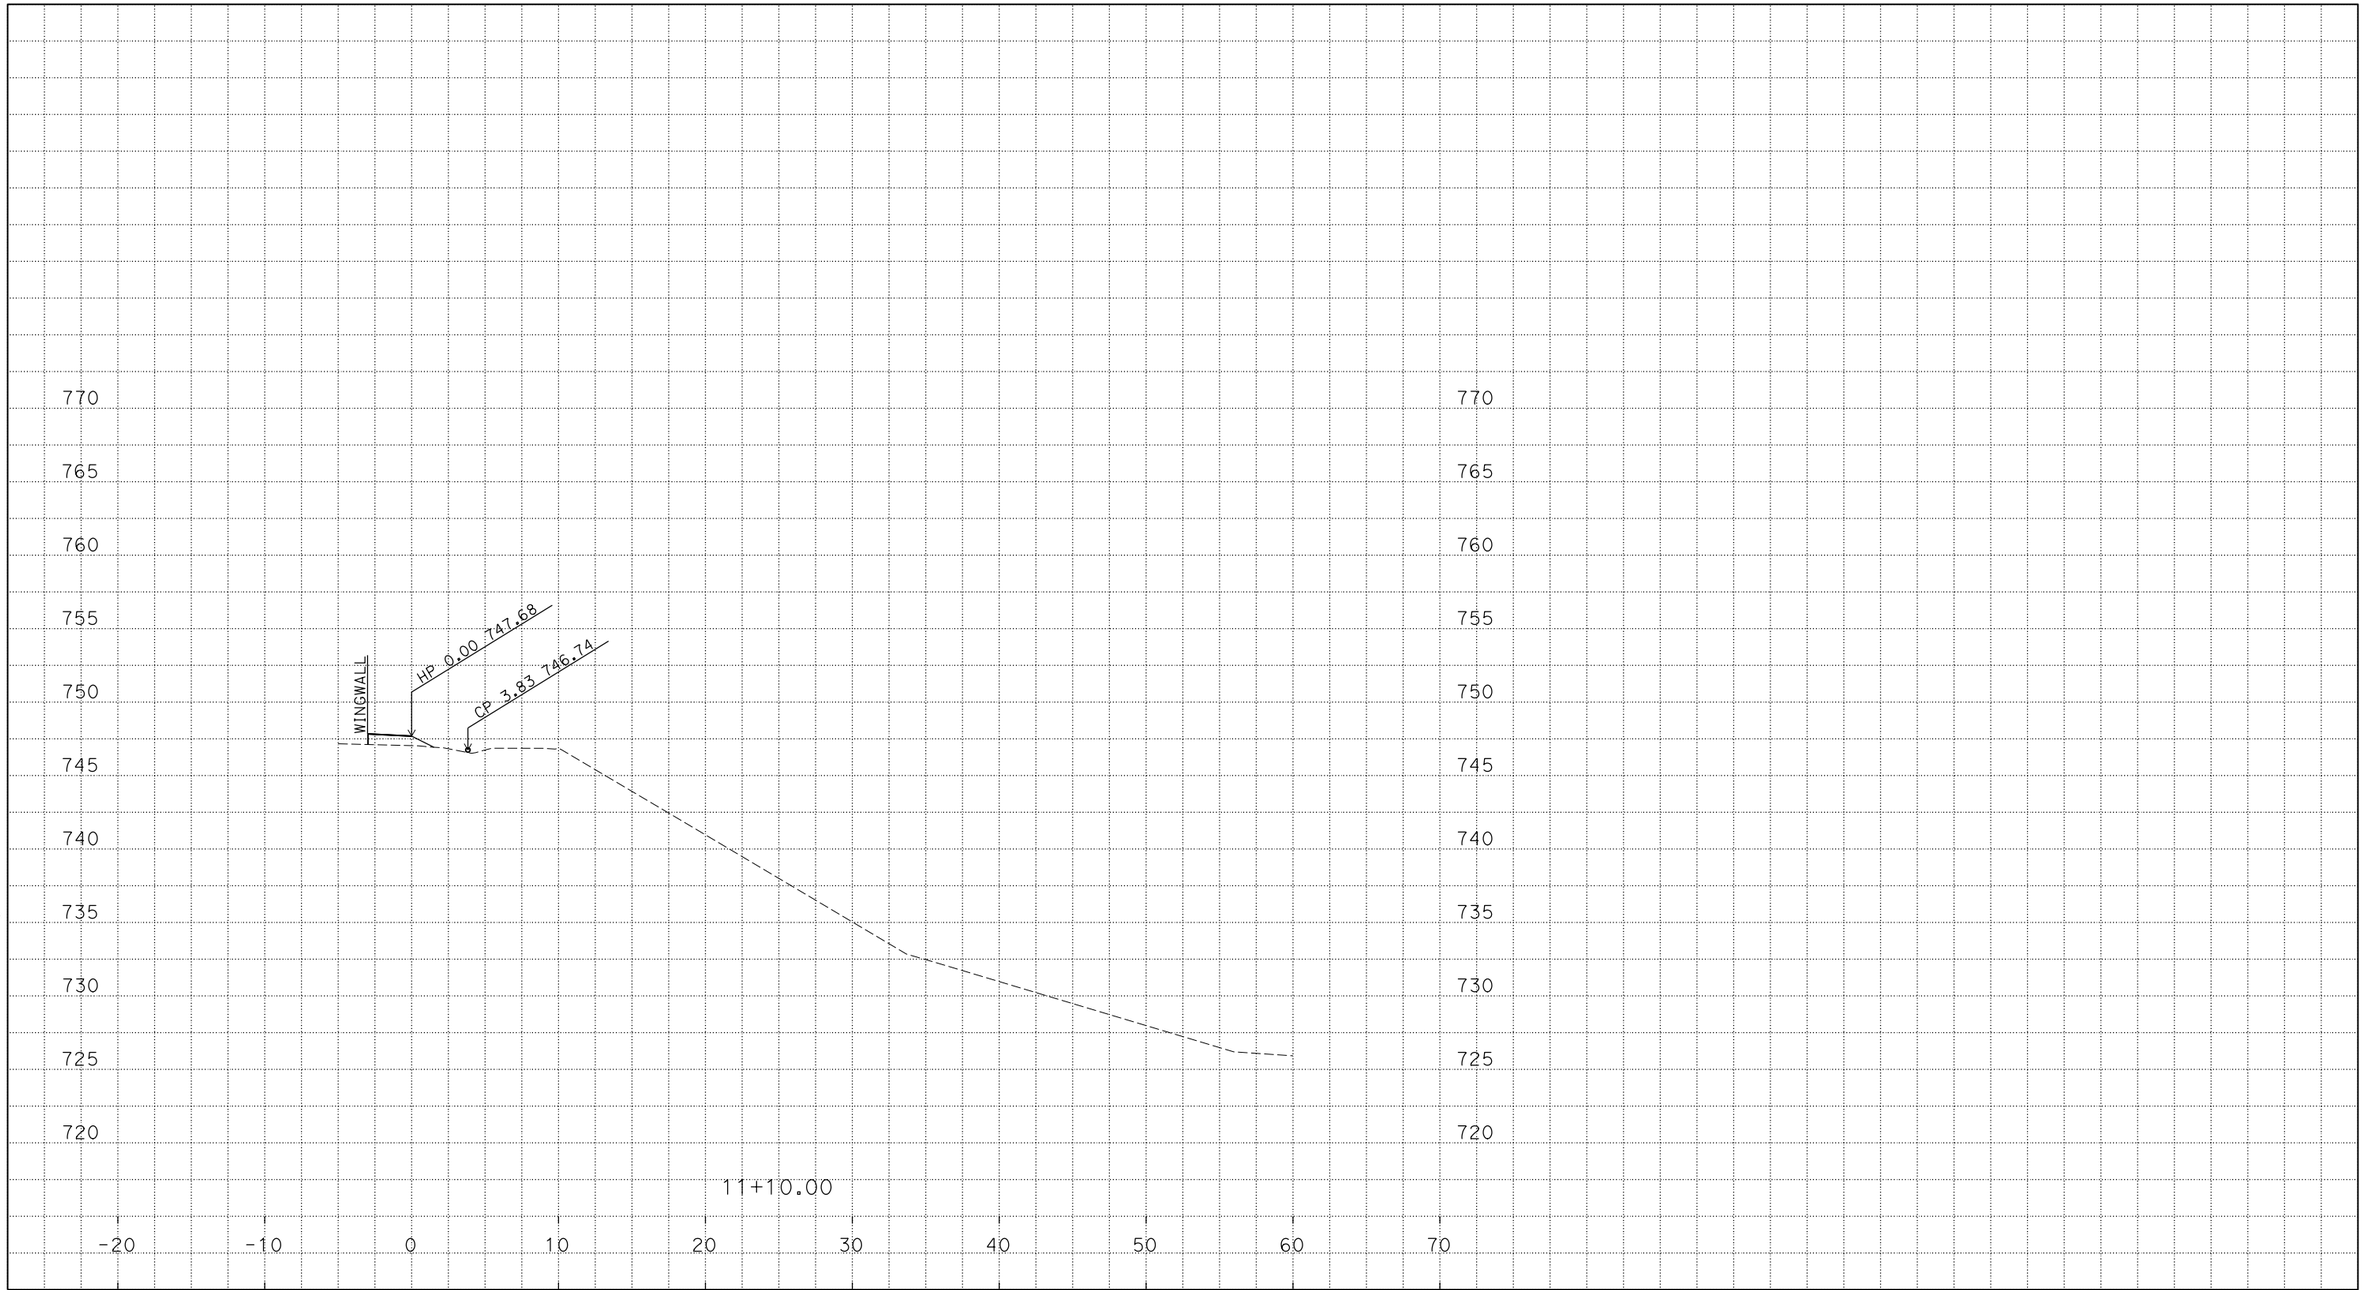

P:\proj3\03\0f310\design\c3d\xsec_qtys
XSections - ABUTMENTS_TEMP_X_C3D_DWG.dwg - 19-Jun-16 8:04 AM

PLOTTED DATE: 20-JUL-2016

SCALE: 1"=5' Horiz.
1"=5' Vert.

CREATED BY: s135264

CONTRACT: 03-0F3104

DIST/CO/RTE/PM: 03/ED/49/23.7/24.4

PROJECT ID: 0300000078

ABUTMENT 5
CROSS SECTIONS
31 OF 59

FOR EARTHWORK DEVELOPMENT ONLY

All Dimensions are U.S. Survey Feet

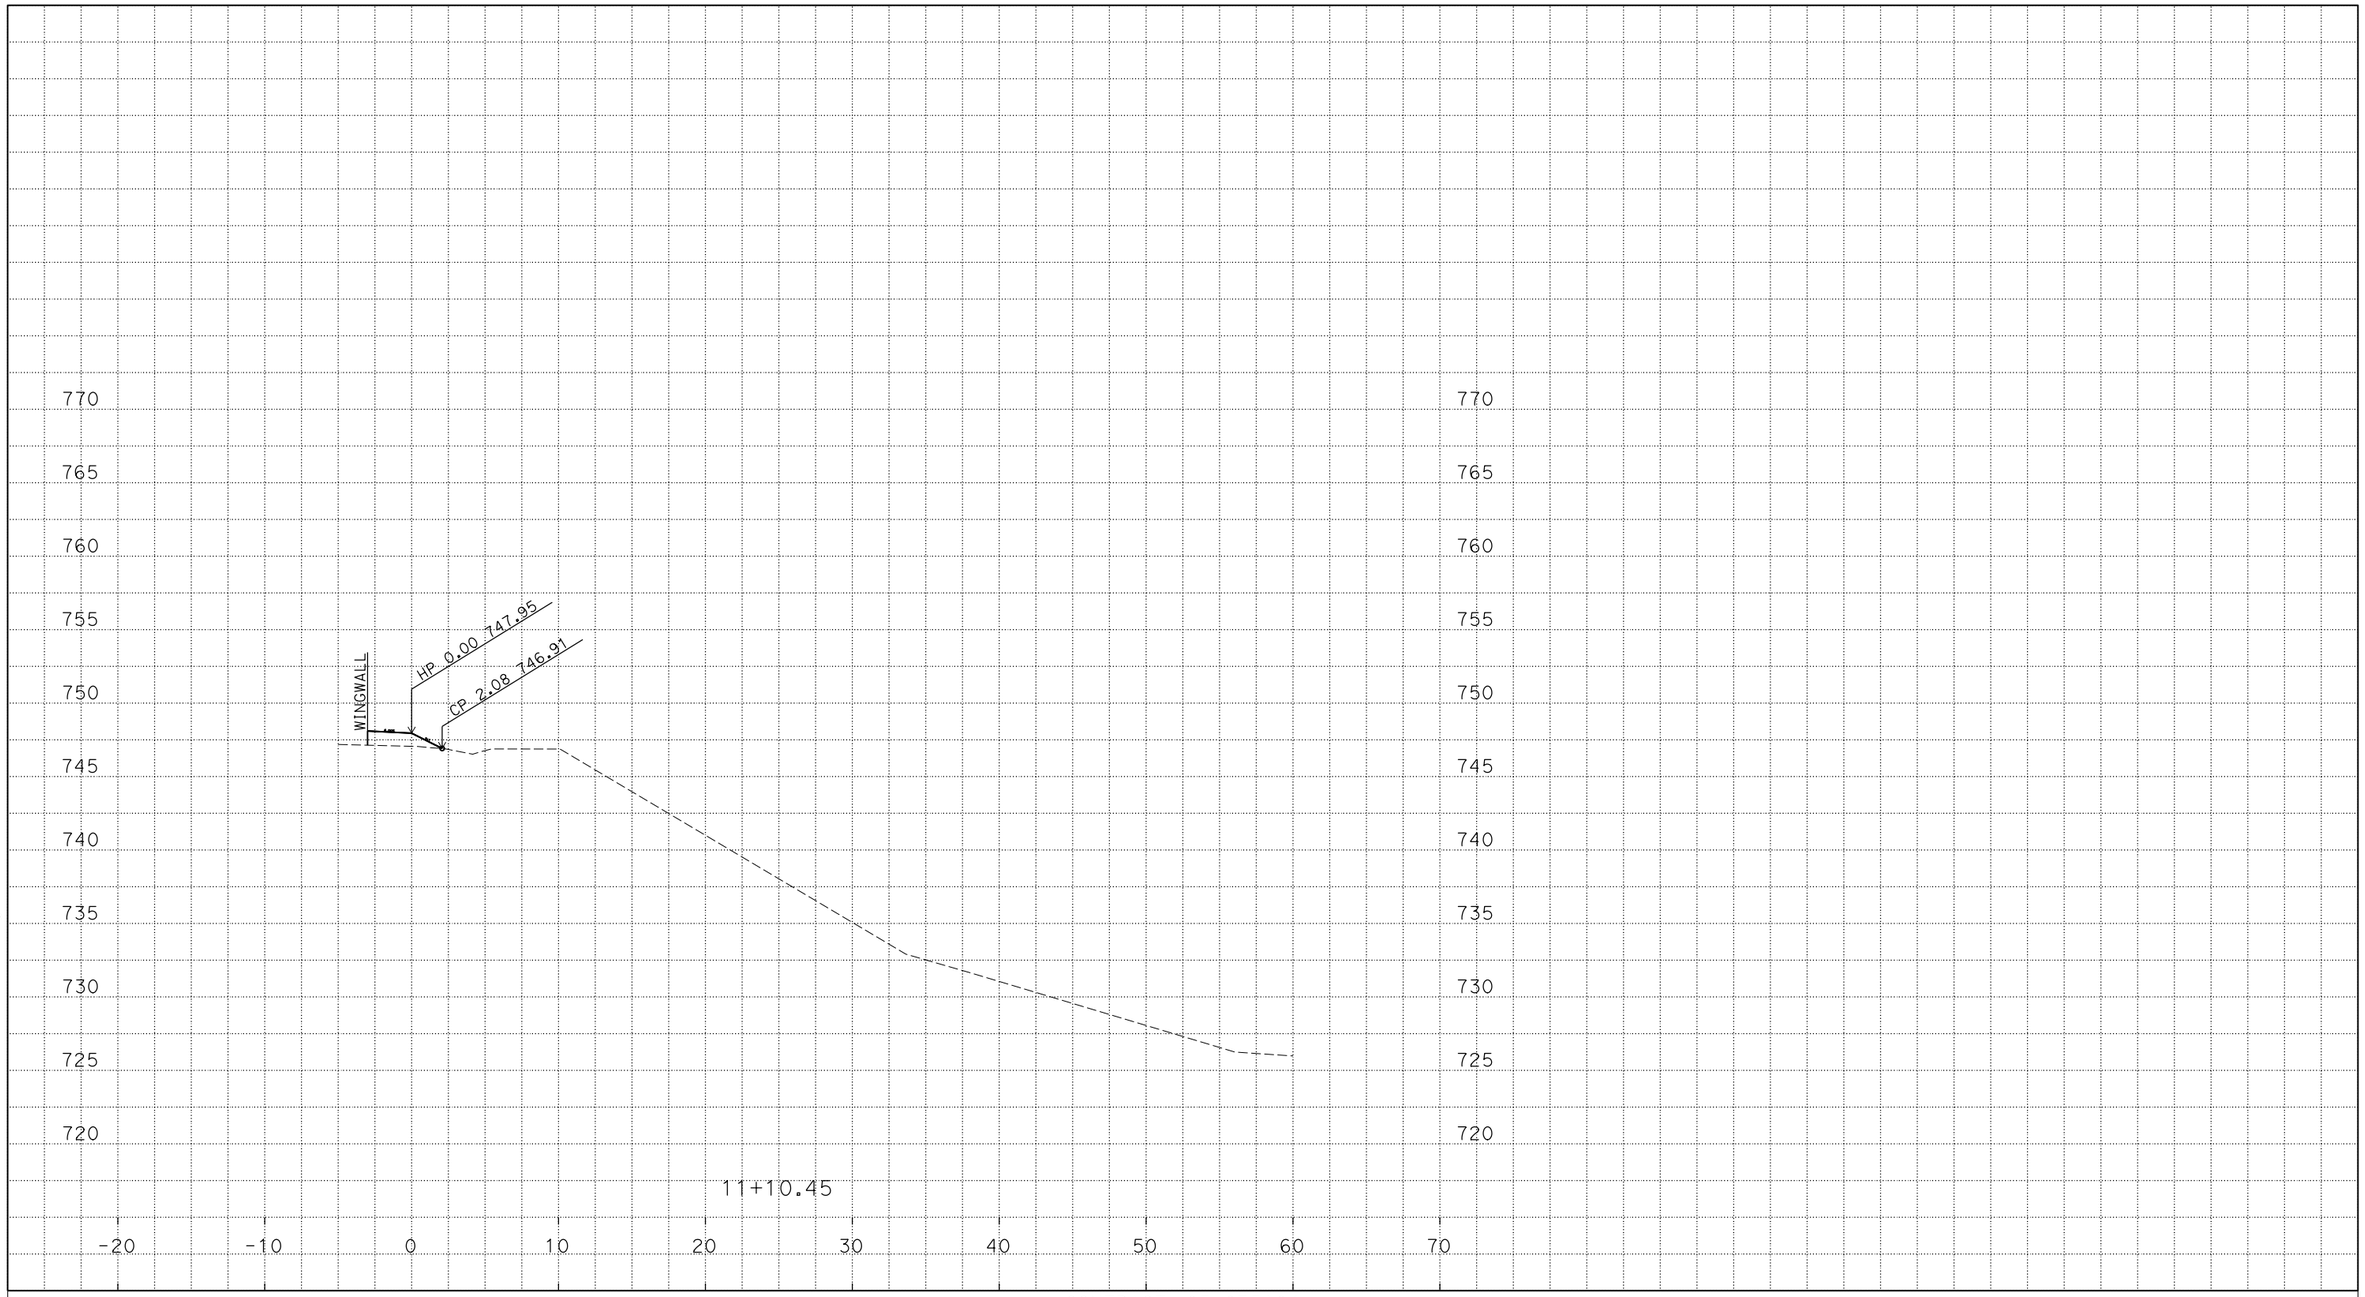

P:\proj3\03\0f310\design\c3d\xsec_qtys
XSections - ABUTMENTS_TEMP_X_C3D_DWG.dwg - 19-Jun-16 8:04 AM

PLOTTED DATE: 20-JUL-2016

SCALE: 1"=5' Horiz.
1"=5' Vert.

CREATED BY: s135264

CONTRACT: 03-0F3104

DIST/CO/RTE/PM: 03/ED/49/23.7/24.4

PROJECT ID: 0300000078

ABUTMENT 5
CROSS SECTIONS
32 OF 59

FOR EARTHWORK DEVELOPMENT ONLY

All Dimensions are U.S. Survey Feet

P:\proj3\03\0f310\design\c3d\xsec_qtys
XSections - ABUTMENTS_TEMP_X_C3D_DWG.dwg - 19-Jun-16 8:04 AM

PLOTTED DATE: 20-JUL-2016

SCALE: 1"=5' Horiz.
1"=5' Vert.

CREATED BY: s135264

CONTRACT: 03-0F3104

DIST/CO/RTE/PM: 03/ED/49/23.7/24.4

PROJECT ID: 0300000078

ABUTMENT 5
CROSS SECTIONS
33 OF 59

FOR EARTHWORK DEVELOPMENT ONLY

All Dimensions are U.S. Survey Feet

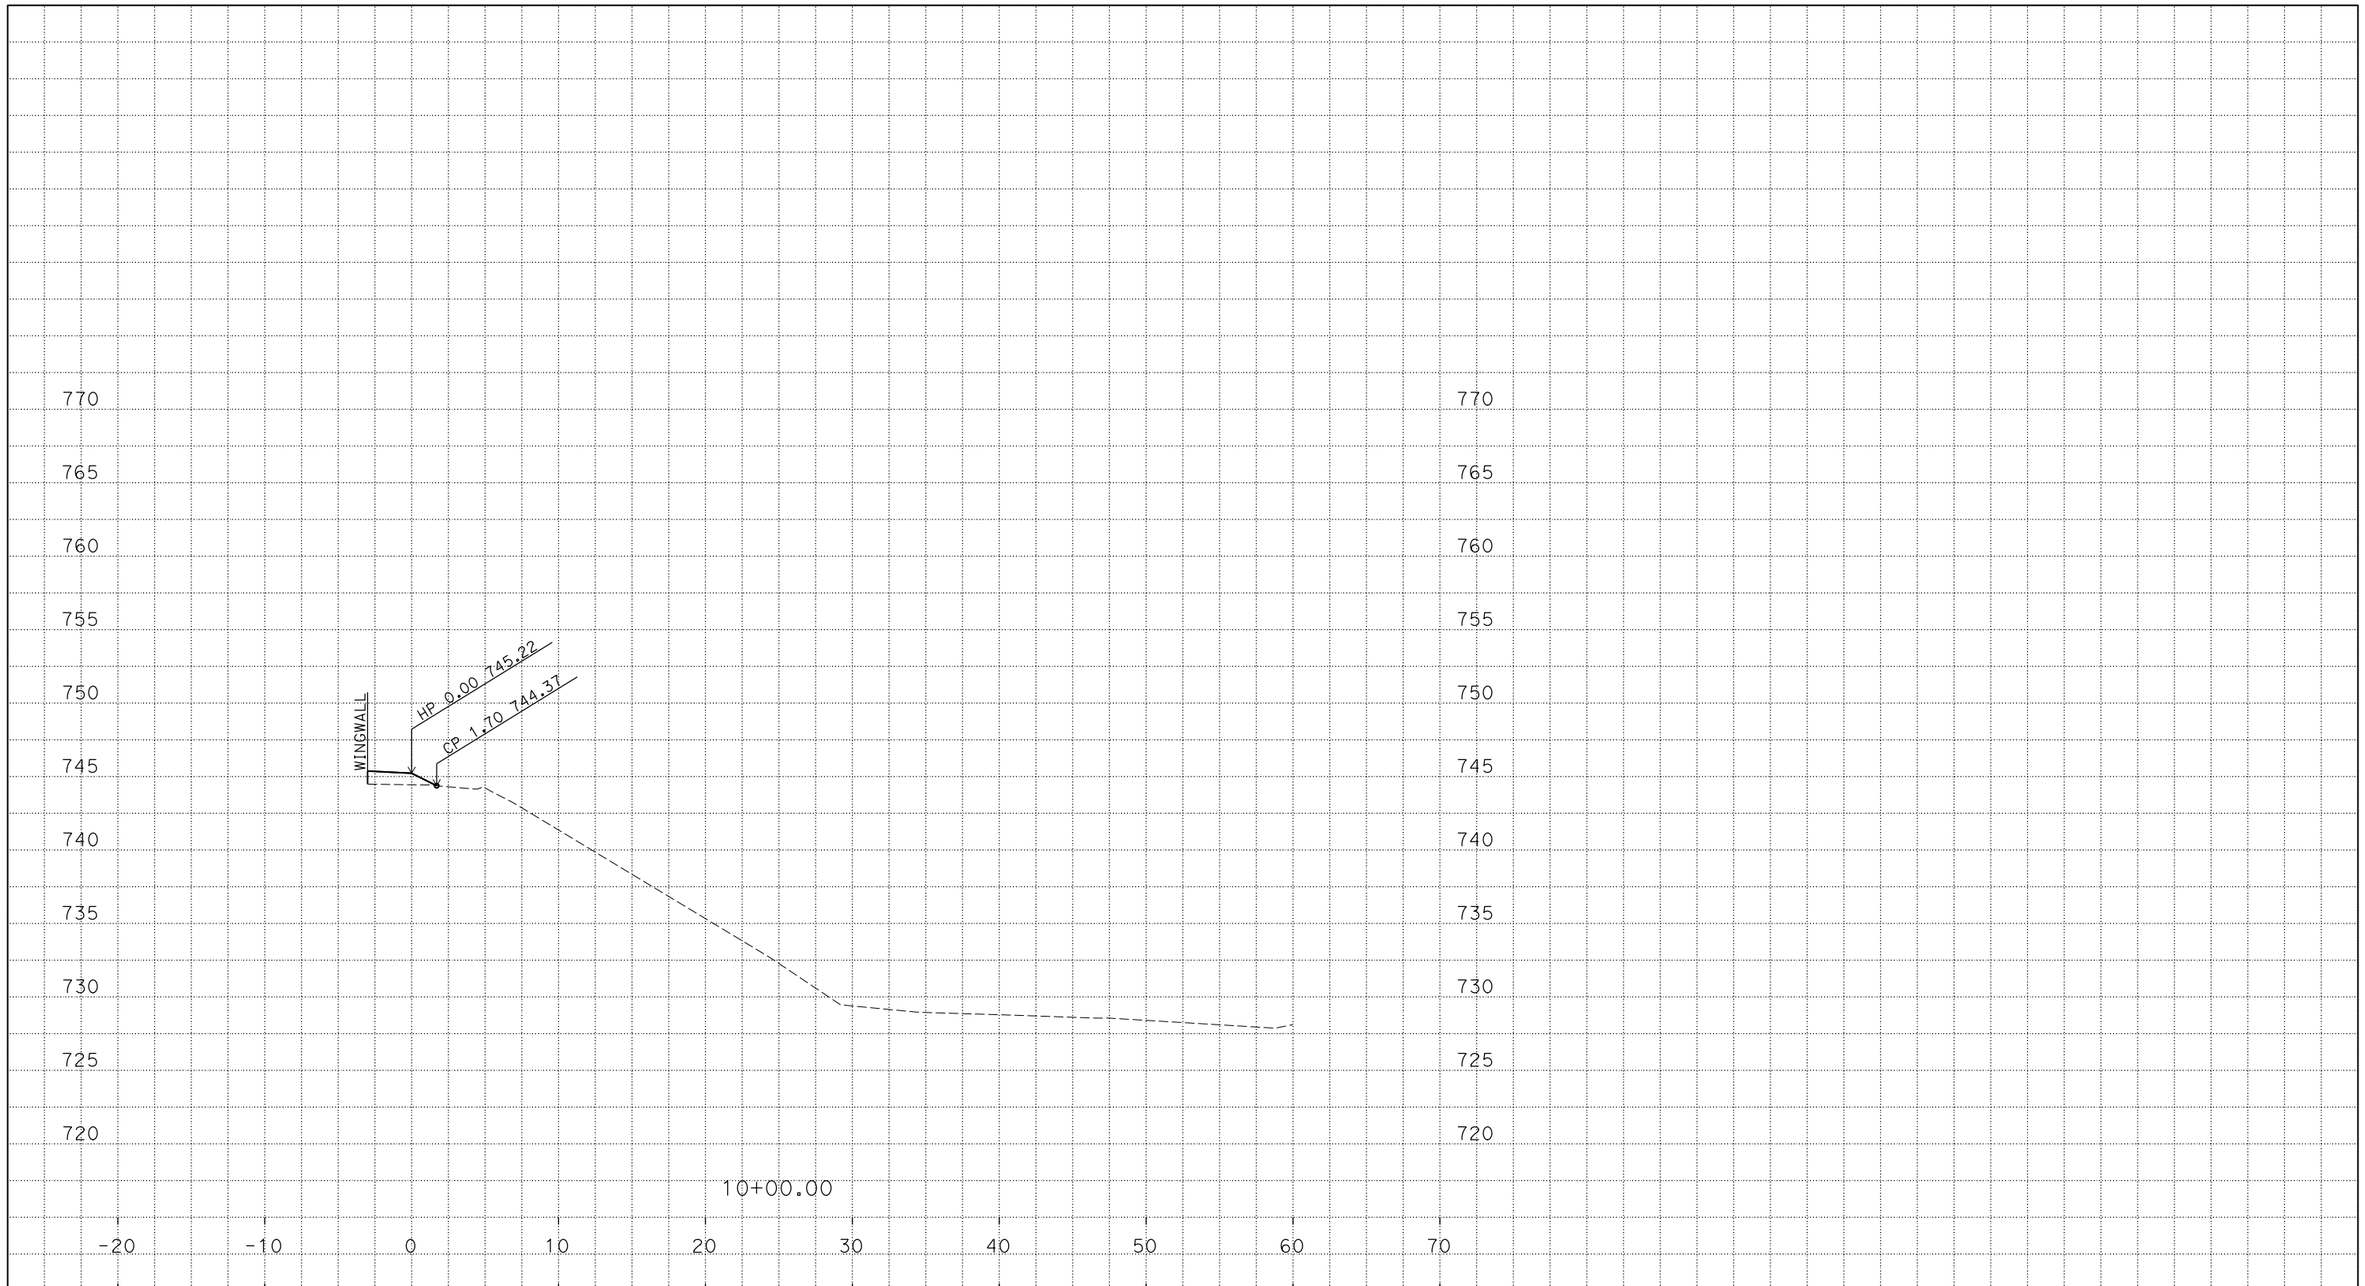

P:\proj3\03\0f310\design\c3d\xsec_qtys
XSections - ABUTMENTS_TEMP_X_C3D_DWG.dwg - 19-Jun-16 8:04 AM

PLOTTED DATE: 20-JUL-2016

SCALE: 1"=5' Horiz.
1"=5' Vert.

CREATED BY: s135264

CONTRACT: 03-0F3104

DIST/CO/RTE/PM: 03/ED/49/23.7/24.4

PROJECT ID: 0300000078

ABUTMENT 1
CROSS SECTIONS
34 OF 59

FOR EARTHWORK DEVELOPMENT ONLY

All Dimensions are U.S. Survey Feet

P:\proj3\03\0f310\design\c3d\xsec_qtys
XSections - ABUTMENTS_TEMP_X_C3D_DWG.dwg - 19-Jun-16 8:04 AM

PLOTTED DATE: 20-JUL-2016

SCALE: 1"=5' Horiz.
1"=5' Vert.

CREATED BY: s135264

CONTRACT: 03-0F3104

DIST/CO/RTE/PM: 03/ED/49/23.7/24.4

PROJECT ID: 0300000078

ABUTMENT 1
CROSS SECTIONS
35 OF 59

FOR EARTHWORK DEVELOPMENT ONLY

All Dimensions are U.S. Survey Feet

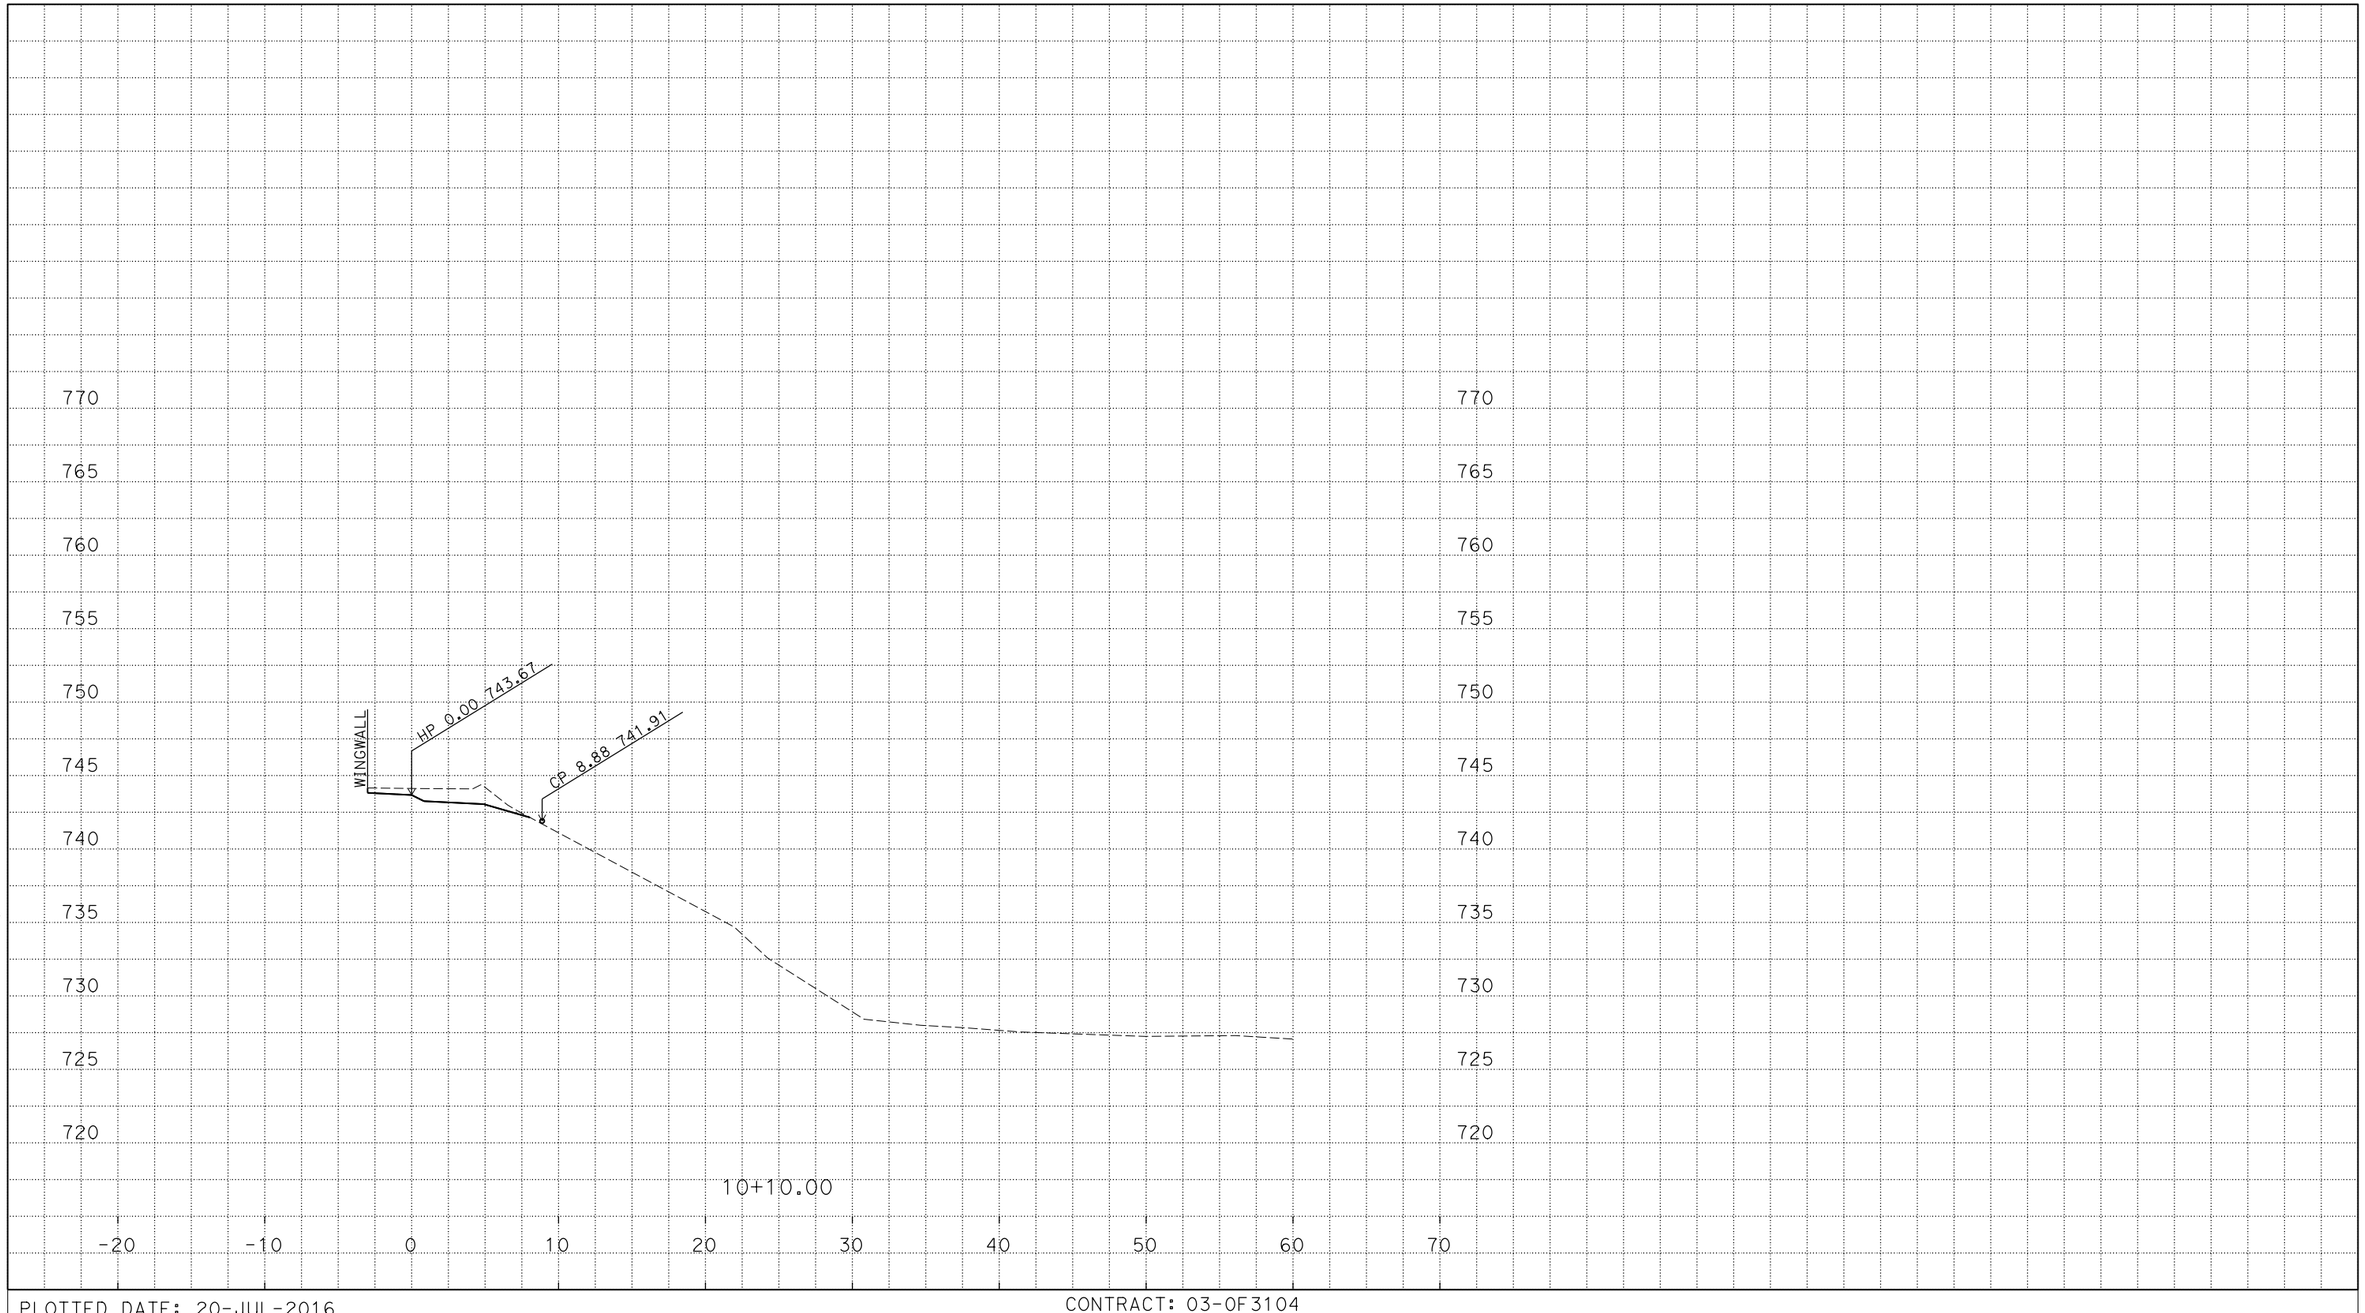

P:\proj3\03\0f310\design\c3d\xsec_qtys
XSections - ABUTMENTS_TEMP_X_C3D_DWG.dwg - 19-Jun-16 8:04 AM

PLOTTED DATE: 20-JUL-2016

SCALE: 1"=5' Horiz.
1"=5' Vert.

CREATED BY: s135264

CONTRACT: 03-0F3104

DIST/CO/RTE/PM: 03/ED/49/23.7/24.4

PROJECT ID: 0300000078

ABUTMENT 1
CROSS SECTIONS
36 OF 59

FOR EARTHWORK DEVELOPMENT ONLY

All Dimensions are U.S. Survey Feet

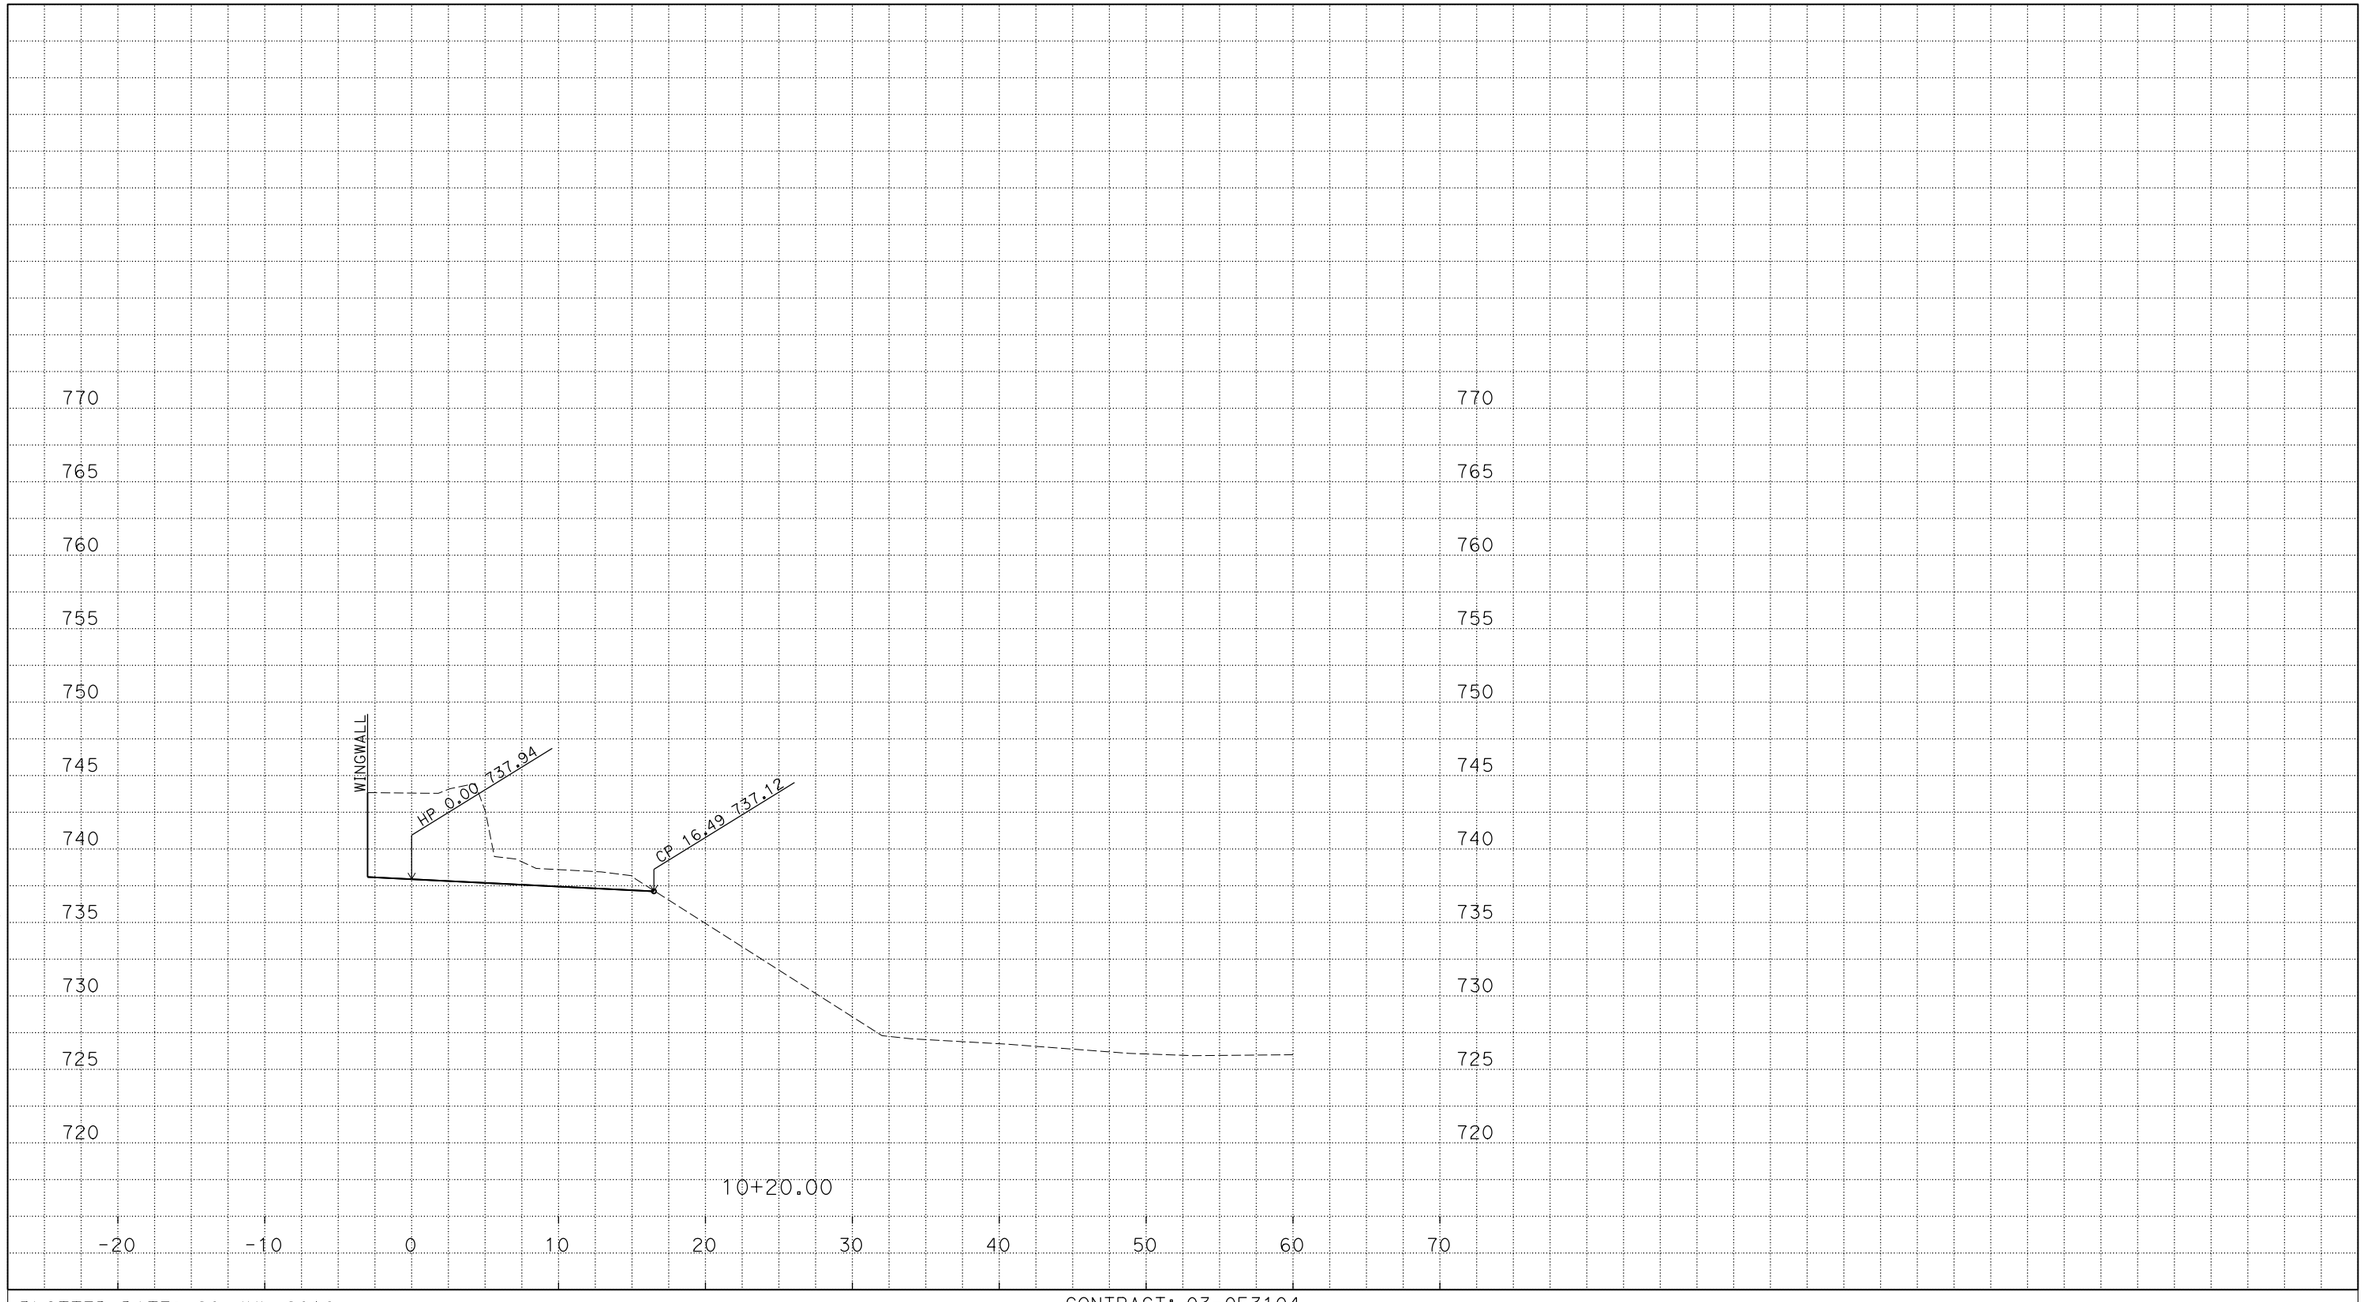

P:\proj3\03\0f310\design\c3d\xsec_qtys
XSections - ABUTMENTS_TEMP_X_C3D_DWG.dwg - 19-Jun-16 8:04 AM

PLOTTED DATE: 20-JUL-2016

SCALE: 1"=5' Horiz.
1"=5' Vert.

CREATED BY: s135264

CONTRACT: 03-0F3104

DIST/CO/RTE/PM: 03/ED/49/23.7/24.4

PROJECT ID: 0300000078

ABUTMENT 1
CROSS SECTIONS
37 OF 59

FOR EARTHWORK DEVELOPMENT ONLY

All Dimensions are U.S. Survey Feet

P:\proj3\03\0f310\design\c3d\xsec_qtys
XSections - ABUTMENTS_TEMP_X_C3D_DWG.dwg - 19-Jun-16 8:04 AM

PLOTTED DATE: 20-JUL-2016

SCALE: 1"=5' Horiz.
1"=5' Vert.

CREATED BY: s135264

CONTRACT: 03-0F3104

DIST/CO/RTE/PM: 03/ED/49/23.7/24.4

PROJECT ID: 0300000078

ABUTMENT 1
CROSS SECTIONS
38 OF 59

FOR EARTHWORK DEVELOPMENT ONLY

All Dimensions are U.S. Survey Feet

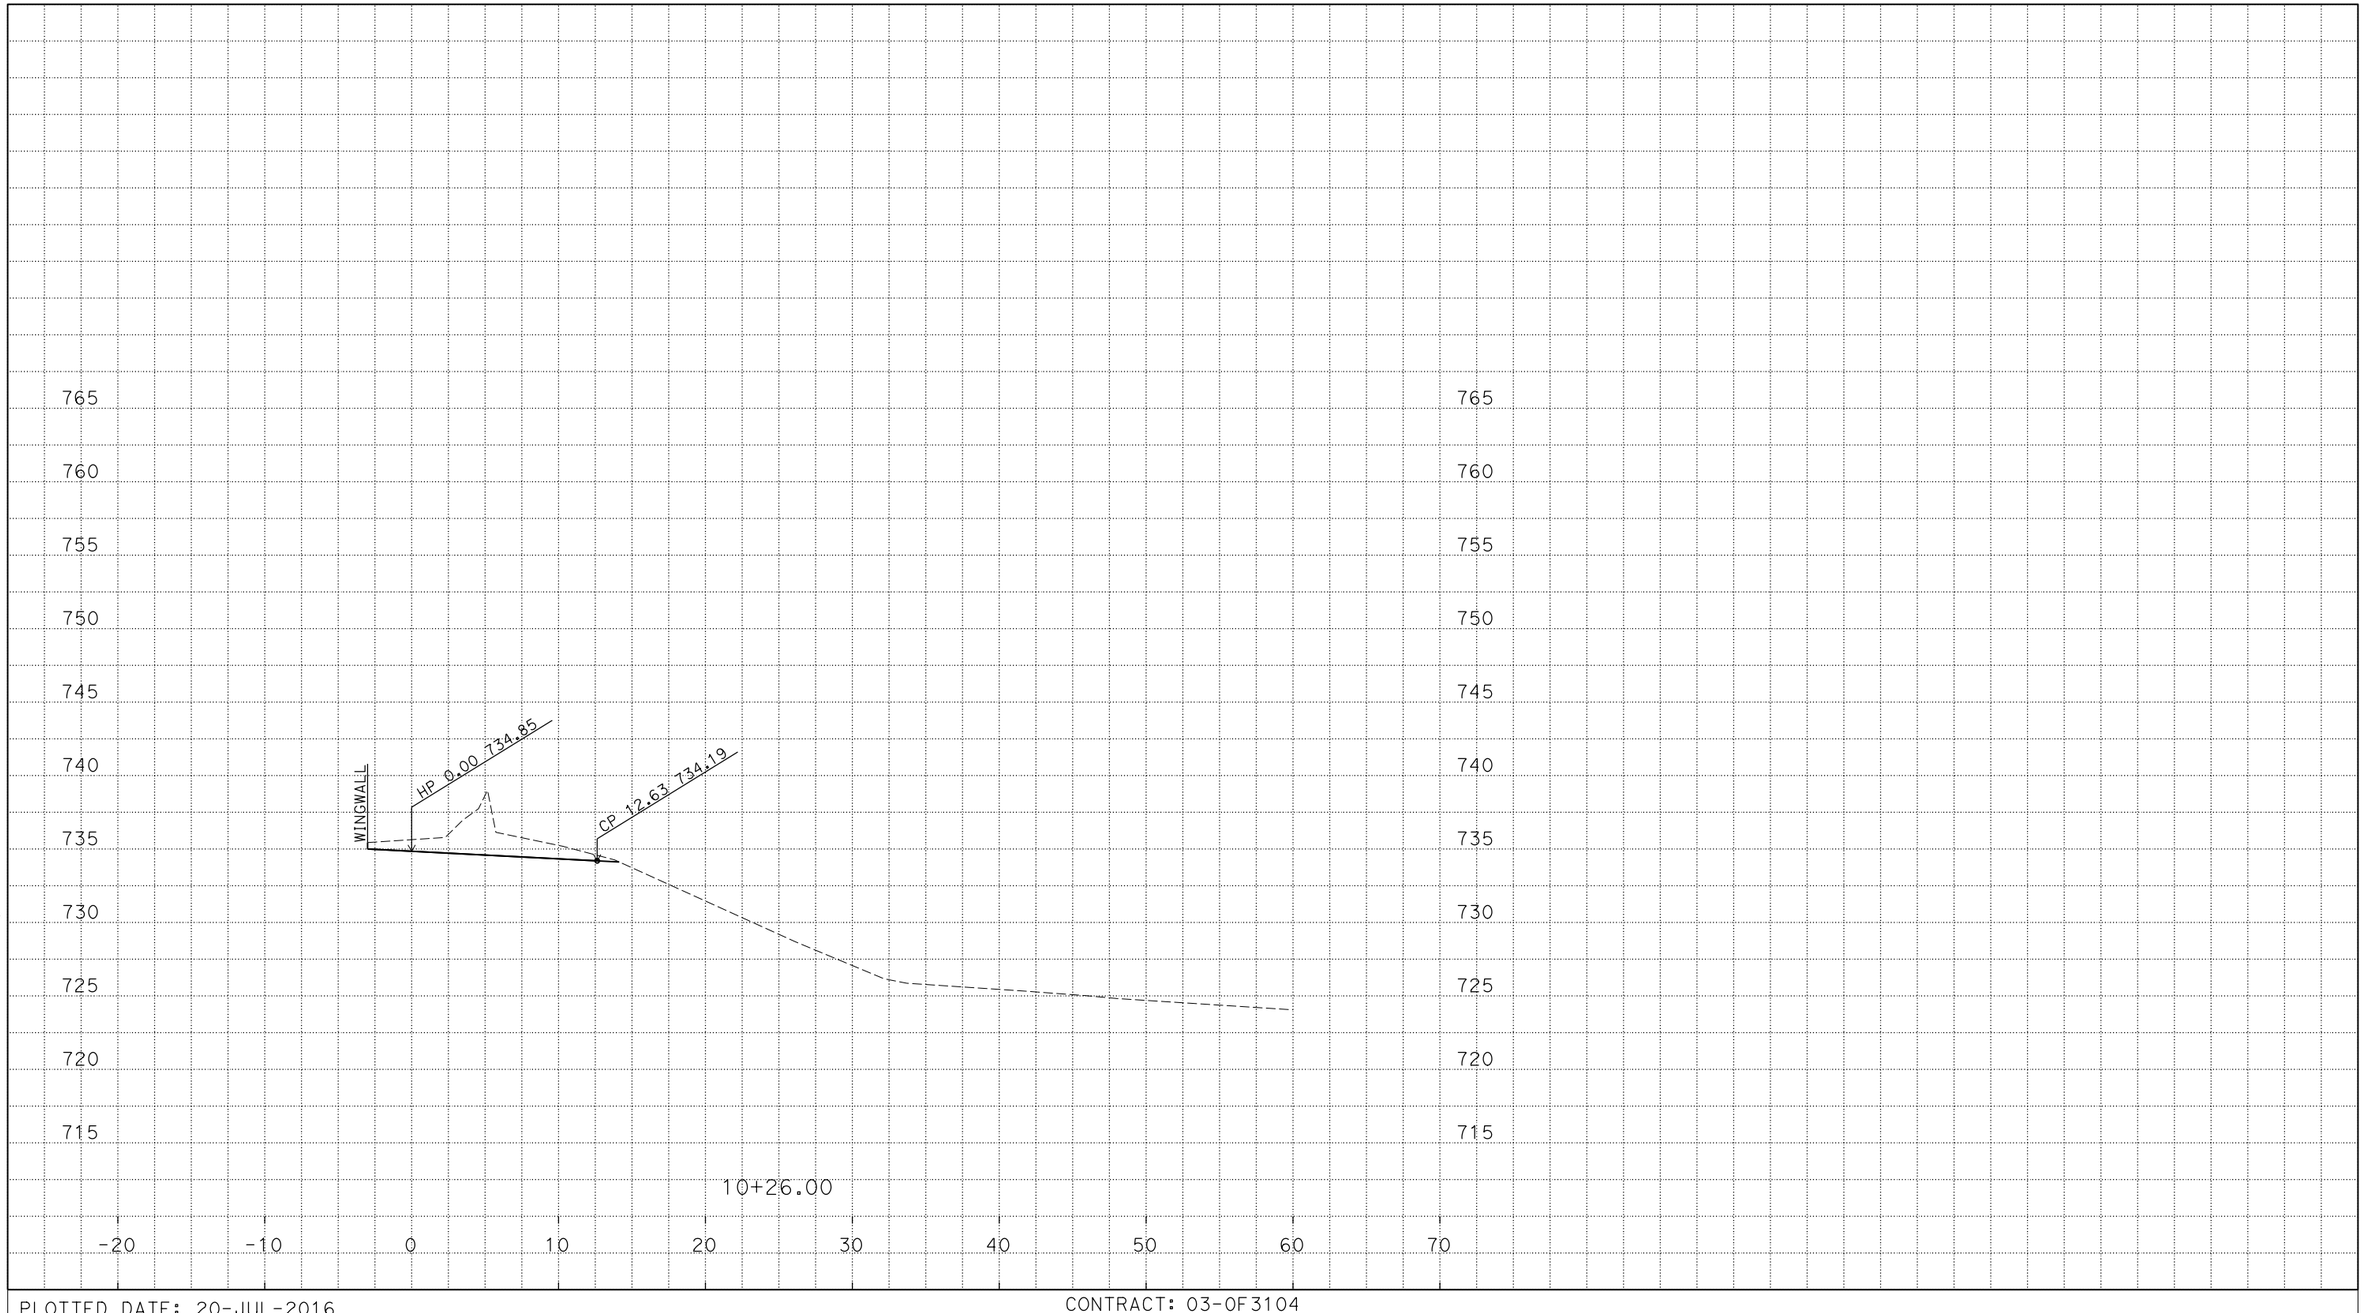

P:\proj3\03\0f310\design\c3d\xsec_qtys
XSections - ABUTMENTS_TEMP_X_C3D_DWG.dwg - 19-Jun-16 8:04 AM

PLOTTED DATE: 20-JUL-2016

SCALE: 1"=5' Horiz.
1"=5' Vert.

CREATED BY: s135264

CONTRACT: 03-0F3104

DIST/CO/RTE/PM: 03/ED/49/23.7/24.4

PROJECT ID: 0300000078

ABUTMENT 1
CROSS SECTIONS
39 OF 59

FOR EARTHWORK DEVELOPMENT ONLY

All Dimensions are U.S. Survey Feet

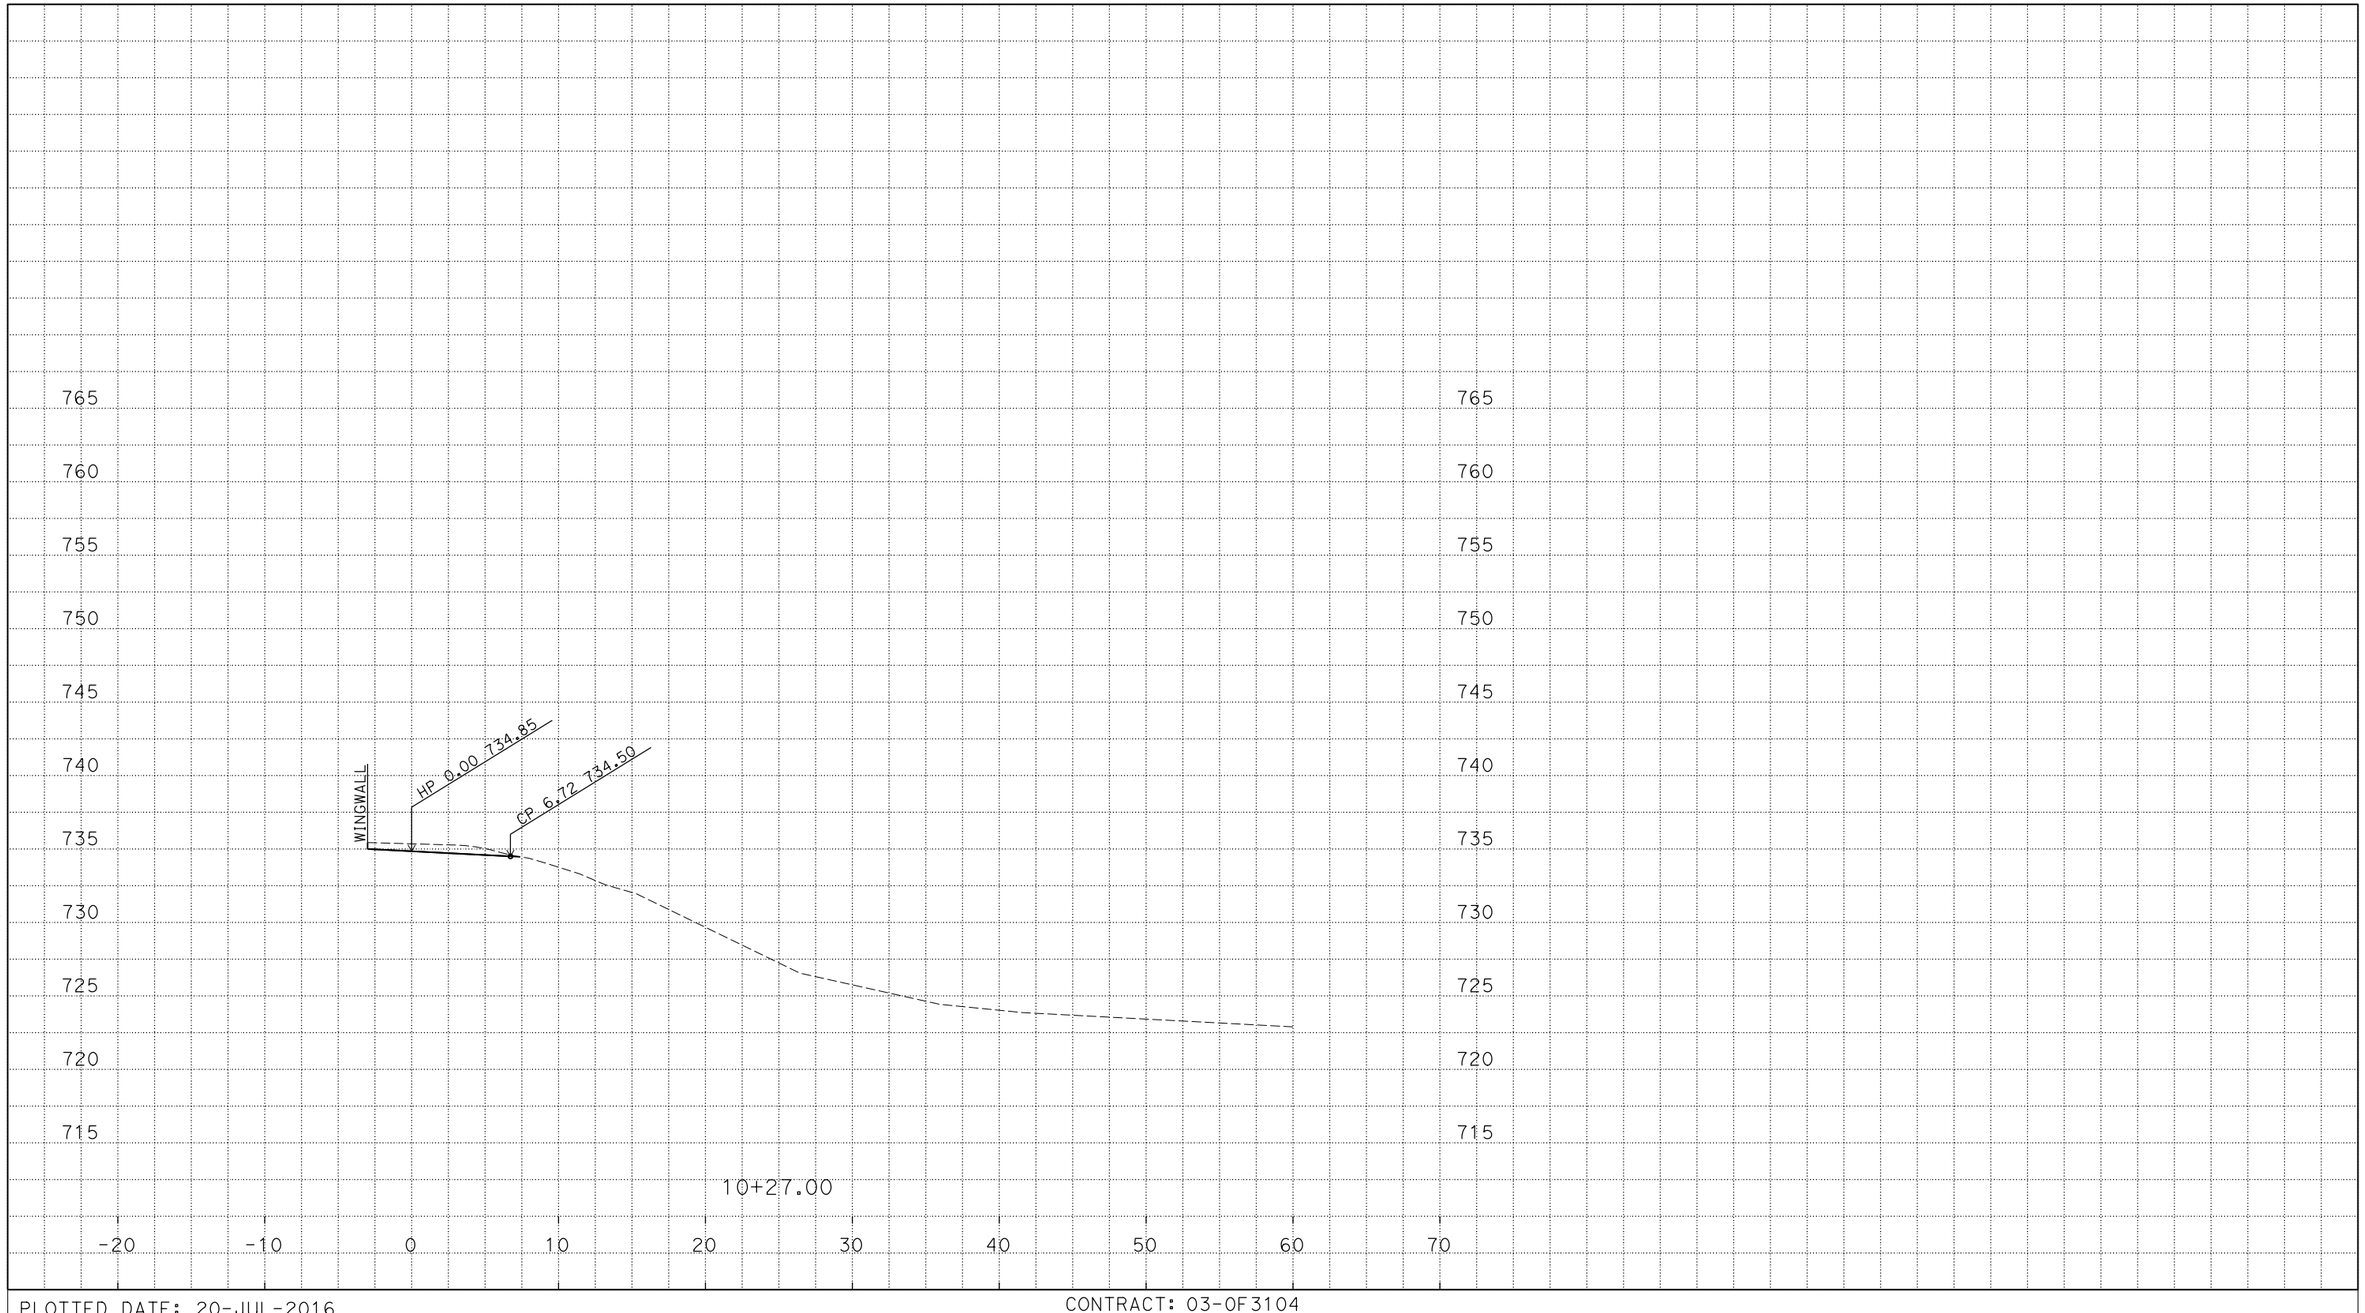

P:\proj3\03\0f310\design\c3d\xsec_qtys
XSections - ABUTMENTS_TEMP_X_C3D_DWG.dwg - 19-Jun-16 8:04 AM

PLOTTED DATE: 20-JUL-2016

SCALE: 1"=5' Horiz.
1"=5' Vert.

CREATED BY: s135264

CONTRACT: 03-0F3104

DIST/CO/RTE/PM: 03/ED/49/23.7/24.4

PROJECT ID: 0300000078

ABUTMENT 1
CROSS SECTIONS
40 OF 59

FOR EARTHWORK DEVELOPMENT ONLY

All Dimensions are U.S. Survey Feet

P:\proj3\03\0f310\design\c3d\xsec_qtys
XSections - ABUTMENTS_TEMP_X_C3D_DWG.dwg - 19-Jun-16 8:04 AM

PLOTTED DATE: 20-JUL-2016

SCALE: 1"=5' Horiz.
1"=5' Vert.

CREATED BY: s135264

CONTRACT: 03-0F3104

DIST/CO/RTE/PM: 03/ED/49/23.7/24.4

PROJECT ID: 0300000078

ABUTMENT 1
CROSS SECTIONS
41 OF 59

FOR EARTHWORK DEVELOPMENT ONLY

All Dimensions are U.S. Survey Feet

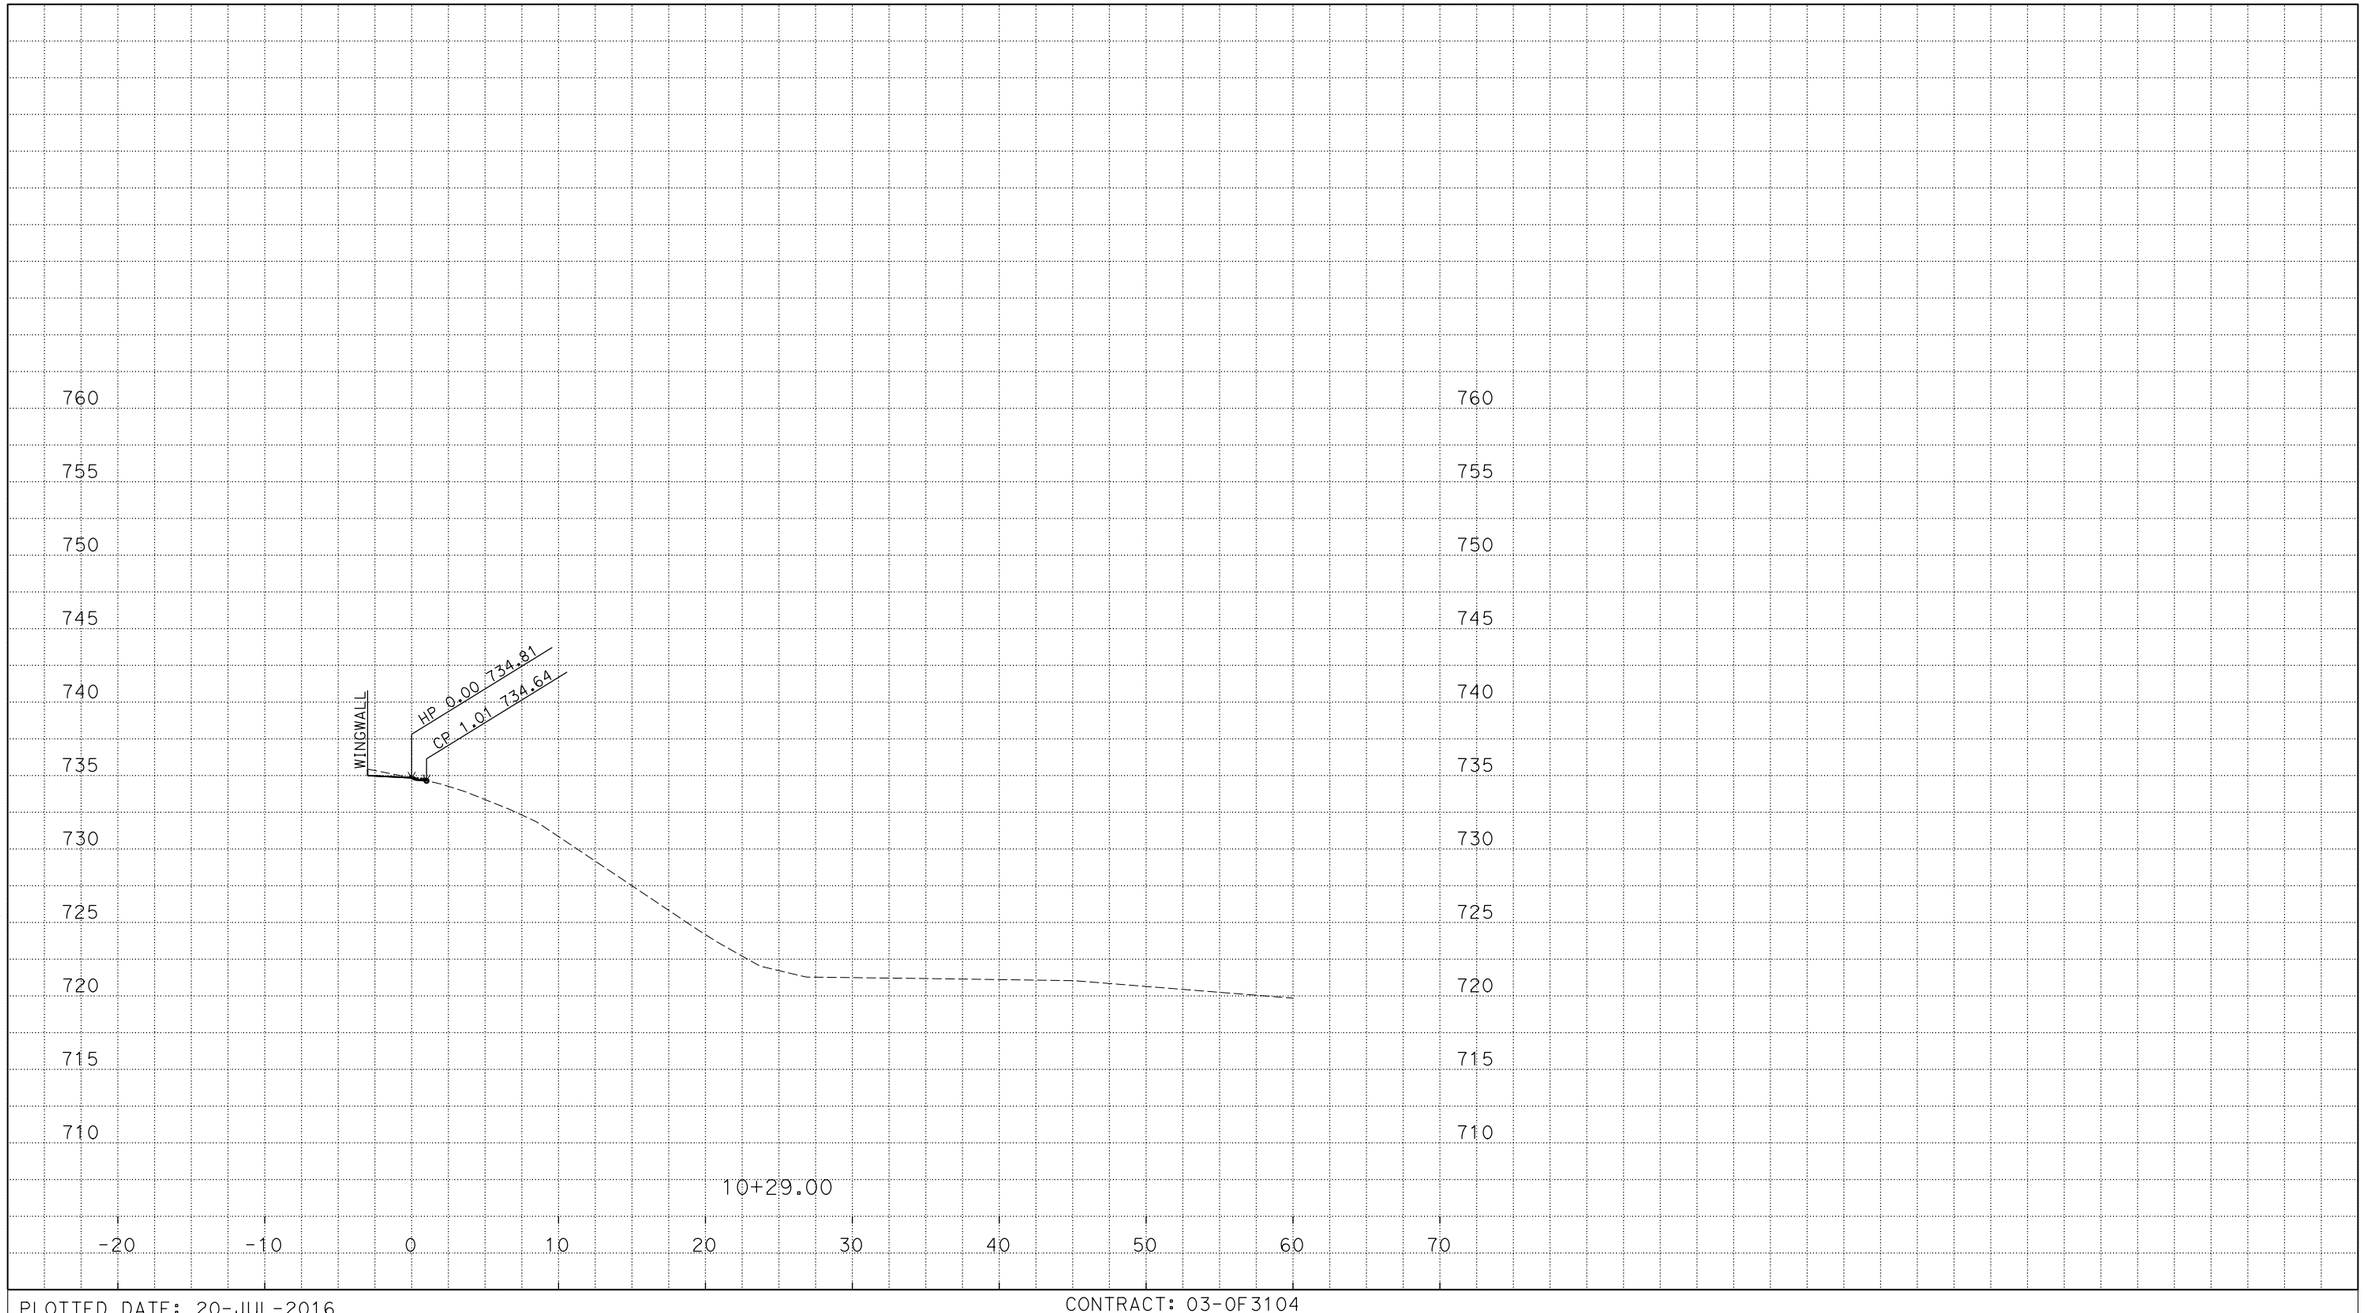

P:\proj3\03\0f310\design\c3d\xsec_qtys
XSections - ABUTMENTS_TEMP_X_C3D_DWG.dwg - 19-Jun-16 8:04 AM

PLOTTED DATE: 20-JUL-2016

SCALE: 1"=5' Horiz.
1"=5' Vert.

CREATED BY: s135264

CONTRACT: 03-0F3104

DIST/CO/RTE/PM: 03/ED/49/23.7/24.4

PROJECT ID: 0300000078

ABUTMENT 1
CROSS SECTIONS
42 OF 59

FOR EARTHWORK DEVELOPMENT ONLY

All Dimensions are U.S. Survey Feet

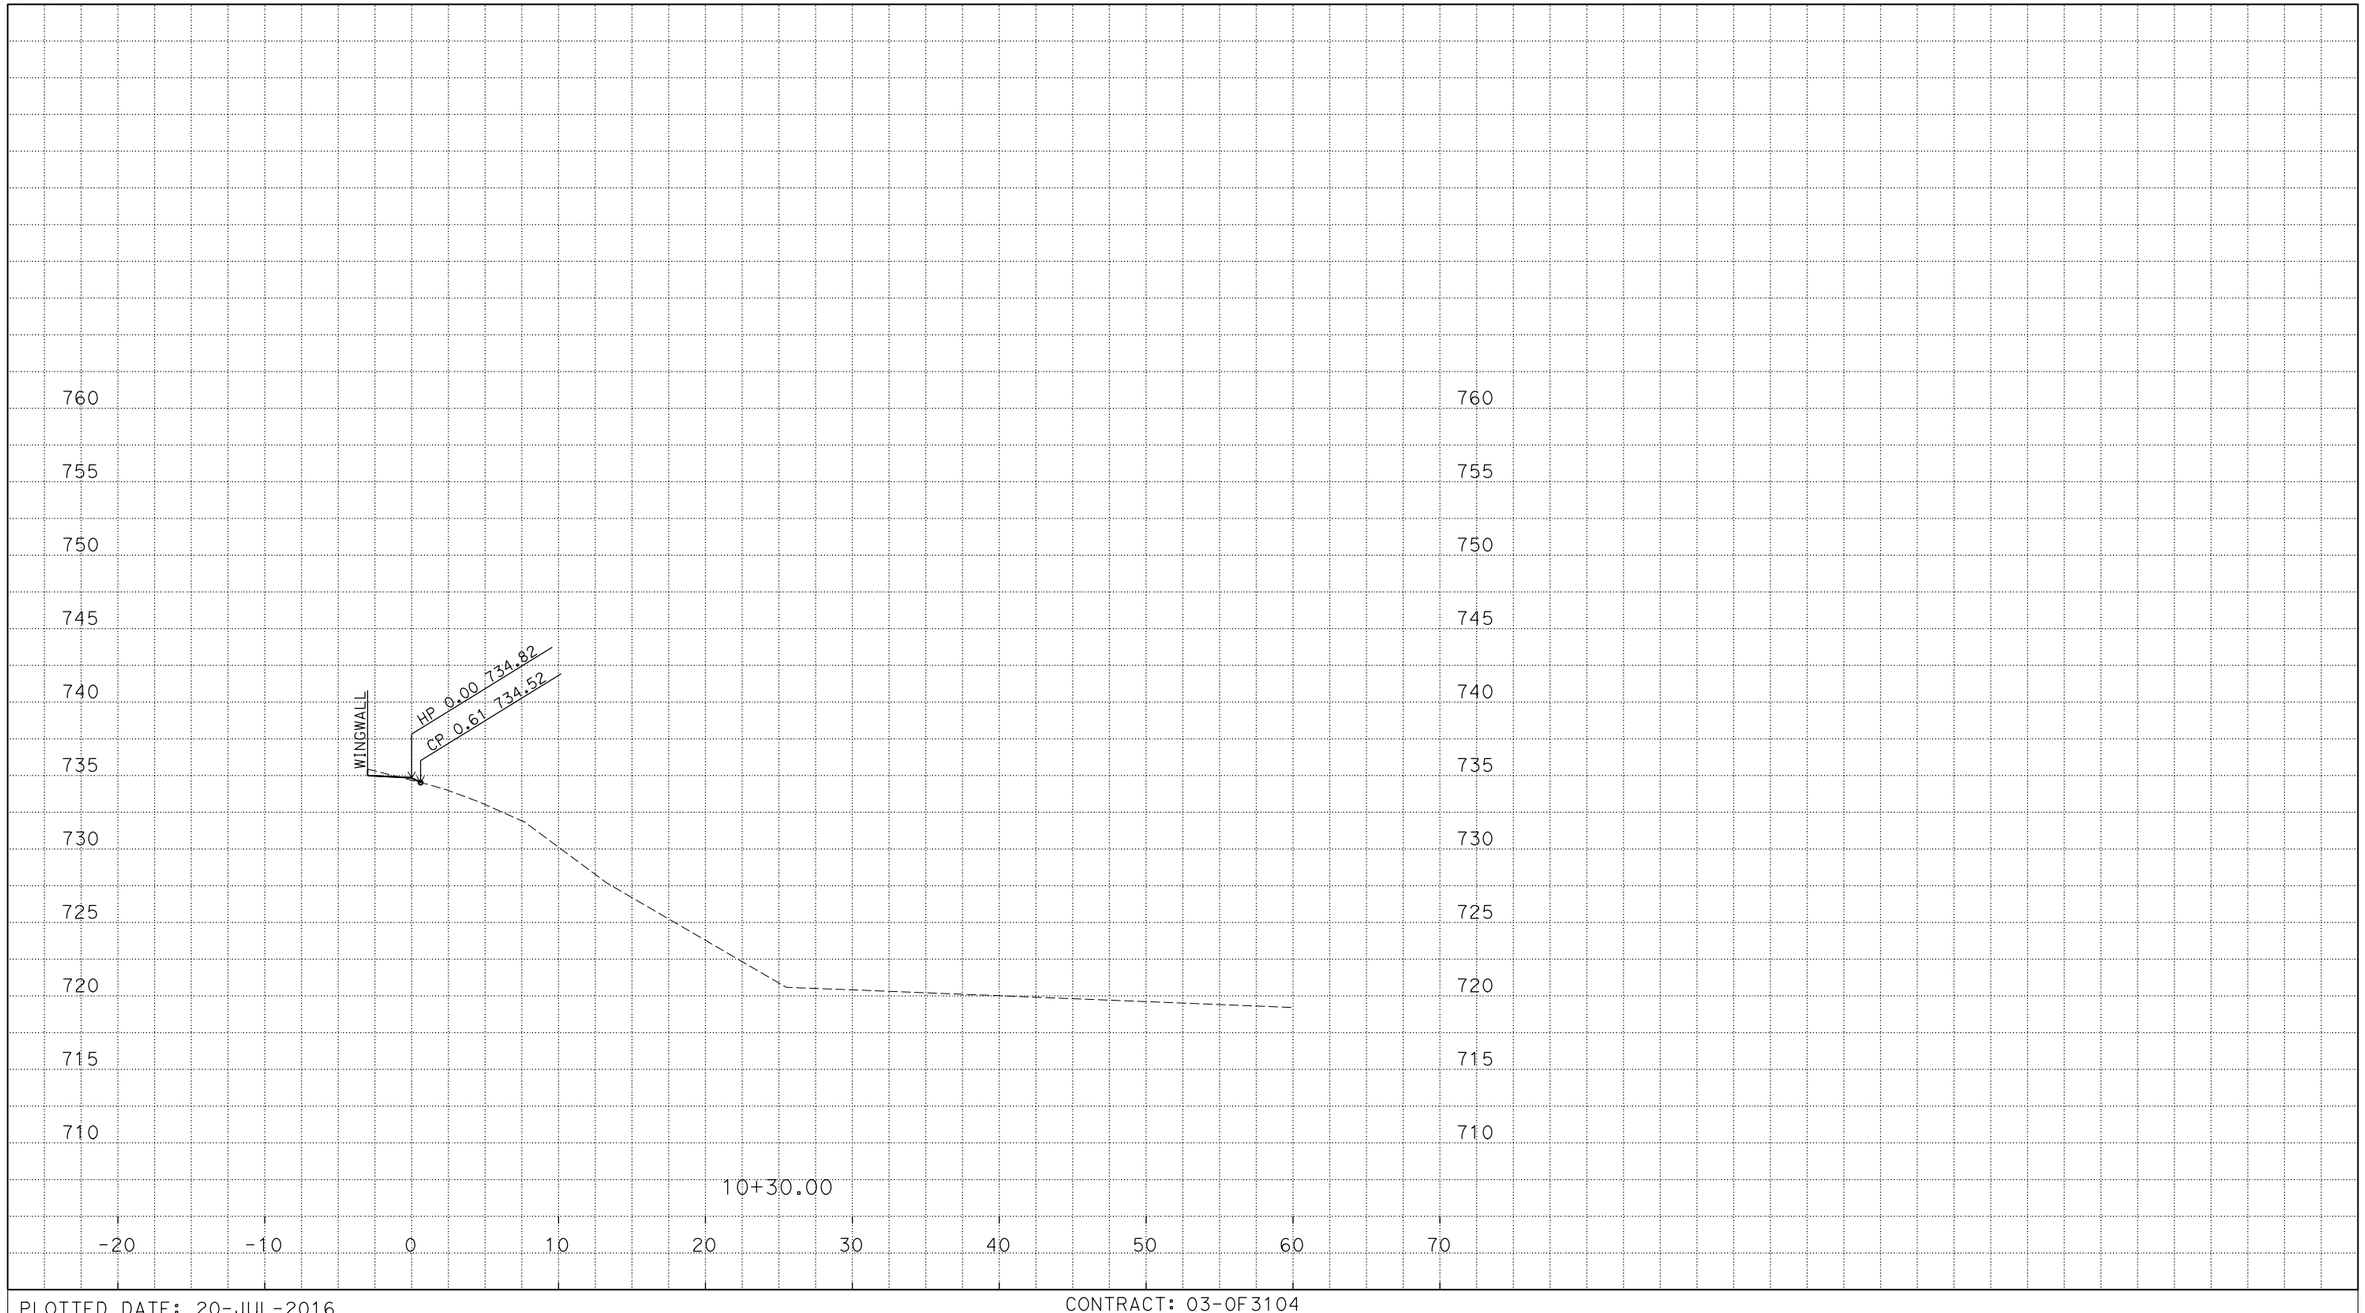

P:\proj3\03\0f310\design\c3d\xsec_qtys
XSections - ABUTMENTS_TEMP_X_C3D_DWG.dwg - 19-Jun-16 8:04 AM

PLOTTED DATE: 20-JUL-2016

SCALE: 1"=5' Horiz.
1"=5' Vert.

CREATED BY: s135264

CONTRACT: 03-0F3104

DIST/CO/RTE/PM: 03/ED/49/23.7/24.4

PROJECT ID: 0300000078

ABUTMENT 1
CROSS SECTIONS
43 OF 59

FOR EARTHWORK DEVELOPMENT ONLY

All Dimensions are U.S. Survey Feet

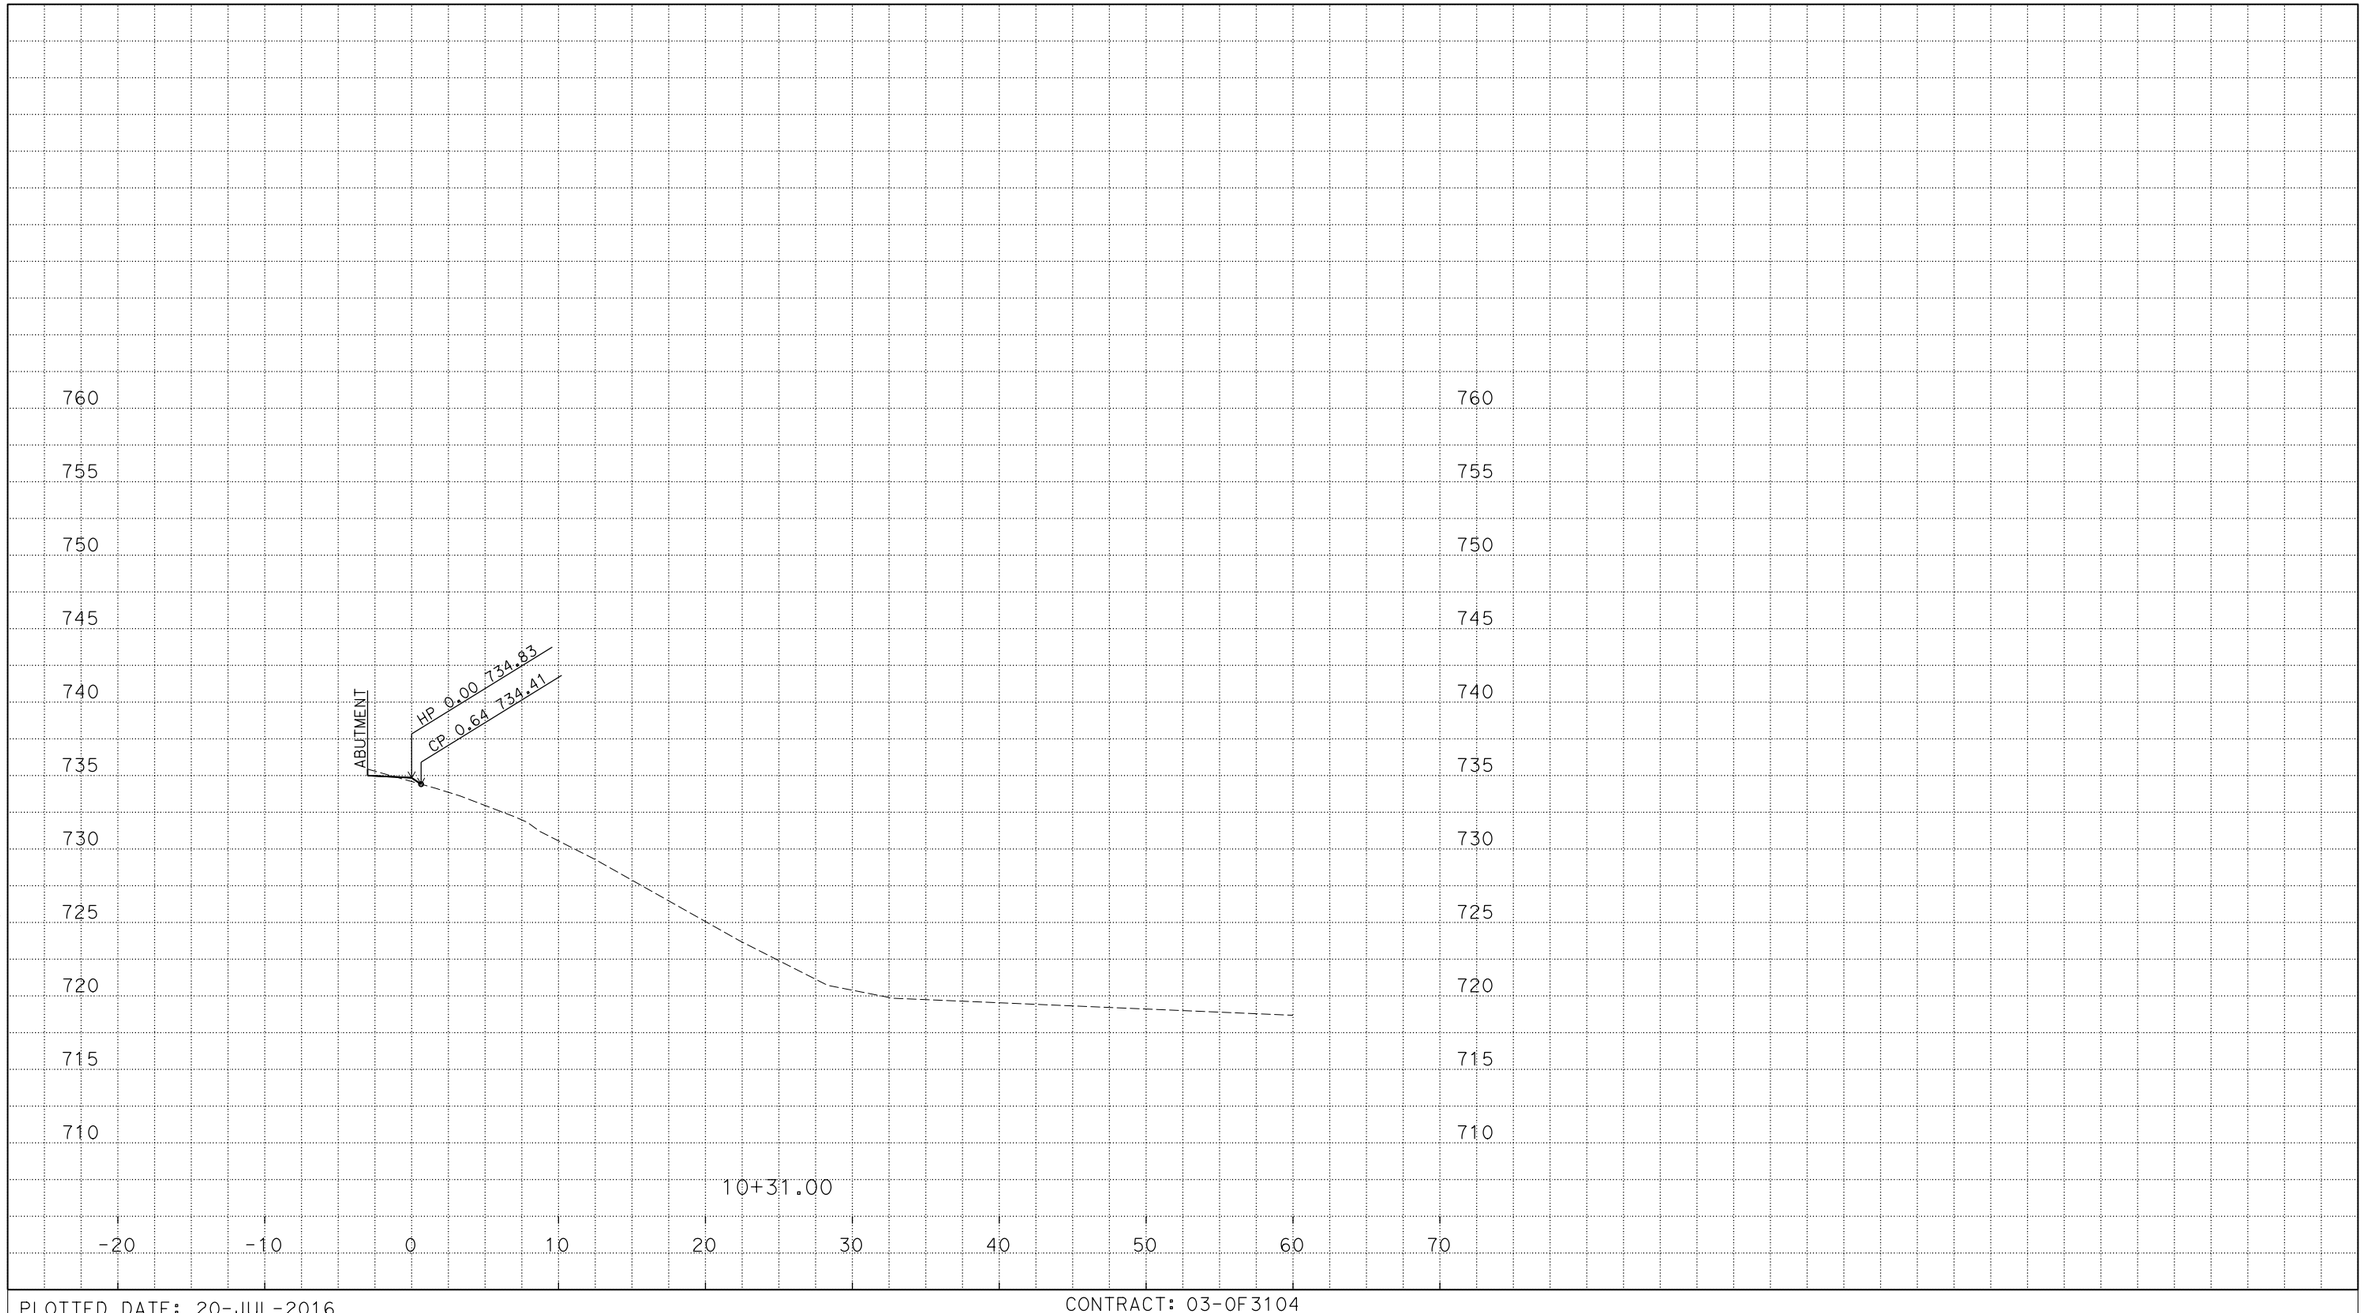

PLOTTED DATE: 20-JUL-2016

SCALE: 1"=5' Horiz.
1"=5' Vert.

CREATED BY: s135264

CONTRACT: 03-0F3104

DIST/CO/RTE/PM: 03/ED/49/23.7/24.4

PROJECT ID: 0300000078

ABUTMENT 1
CROSS SECTIONS
44 OF 59

P:\proj3\03\0f310\design\c3d\xsec_qtys
XSections - ABUTMENTS_TEMP_X_C3D_DWG.dwg - 19-Jun-16 8:04 AM

FOR EARTHWORK DEVELOPMENT ONLY

All Dimensions are U.S. Survey Feet

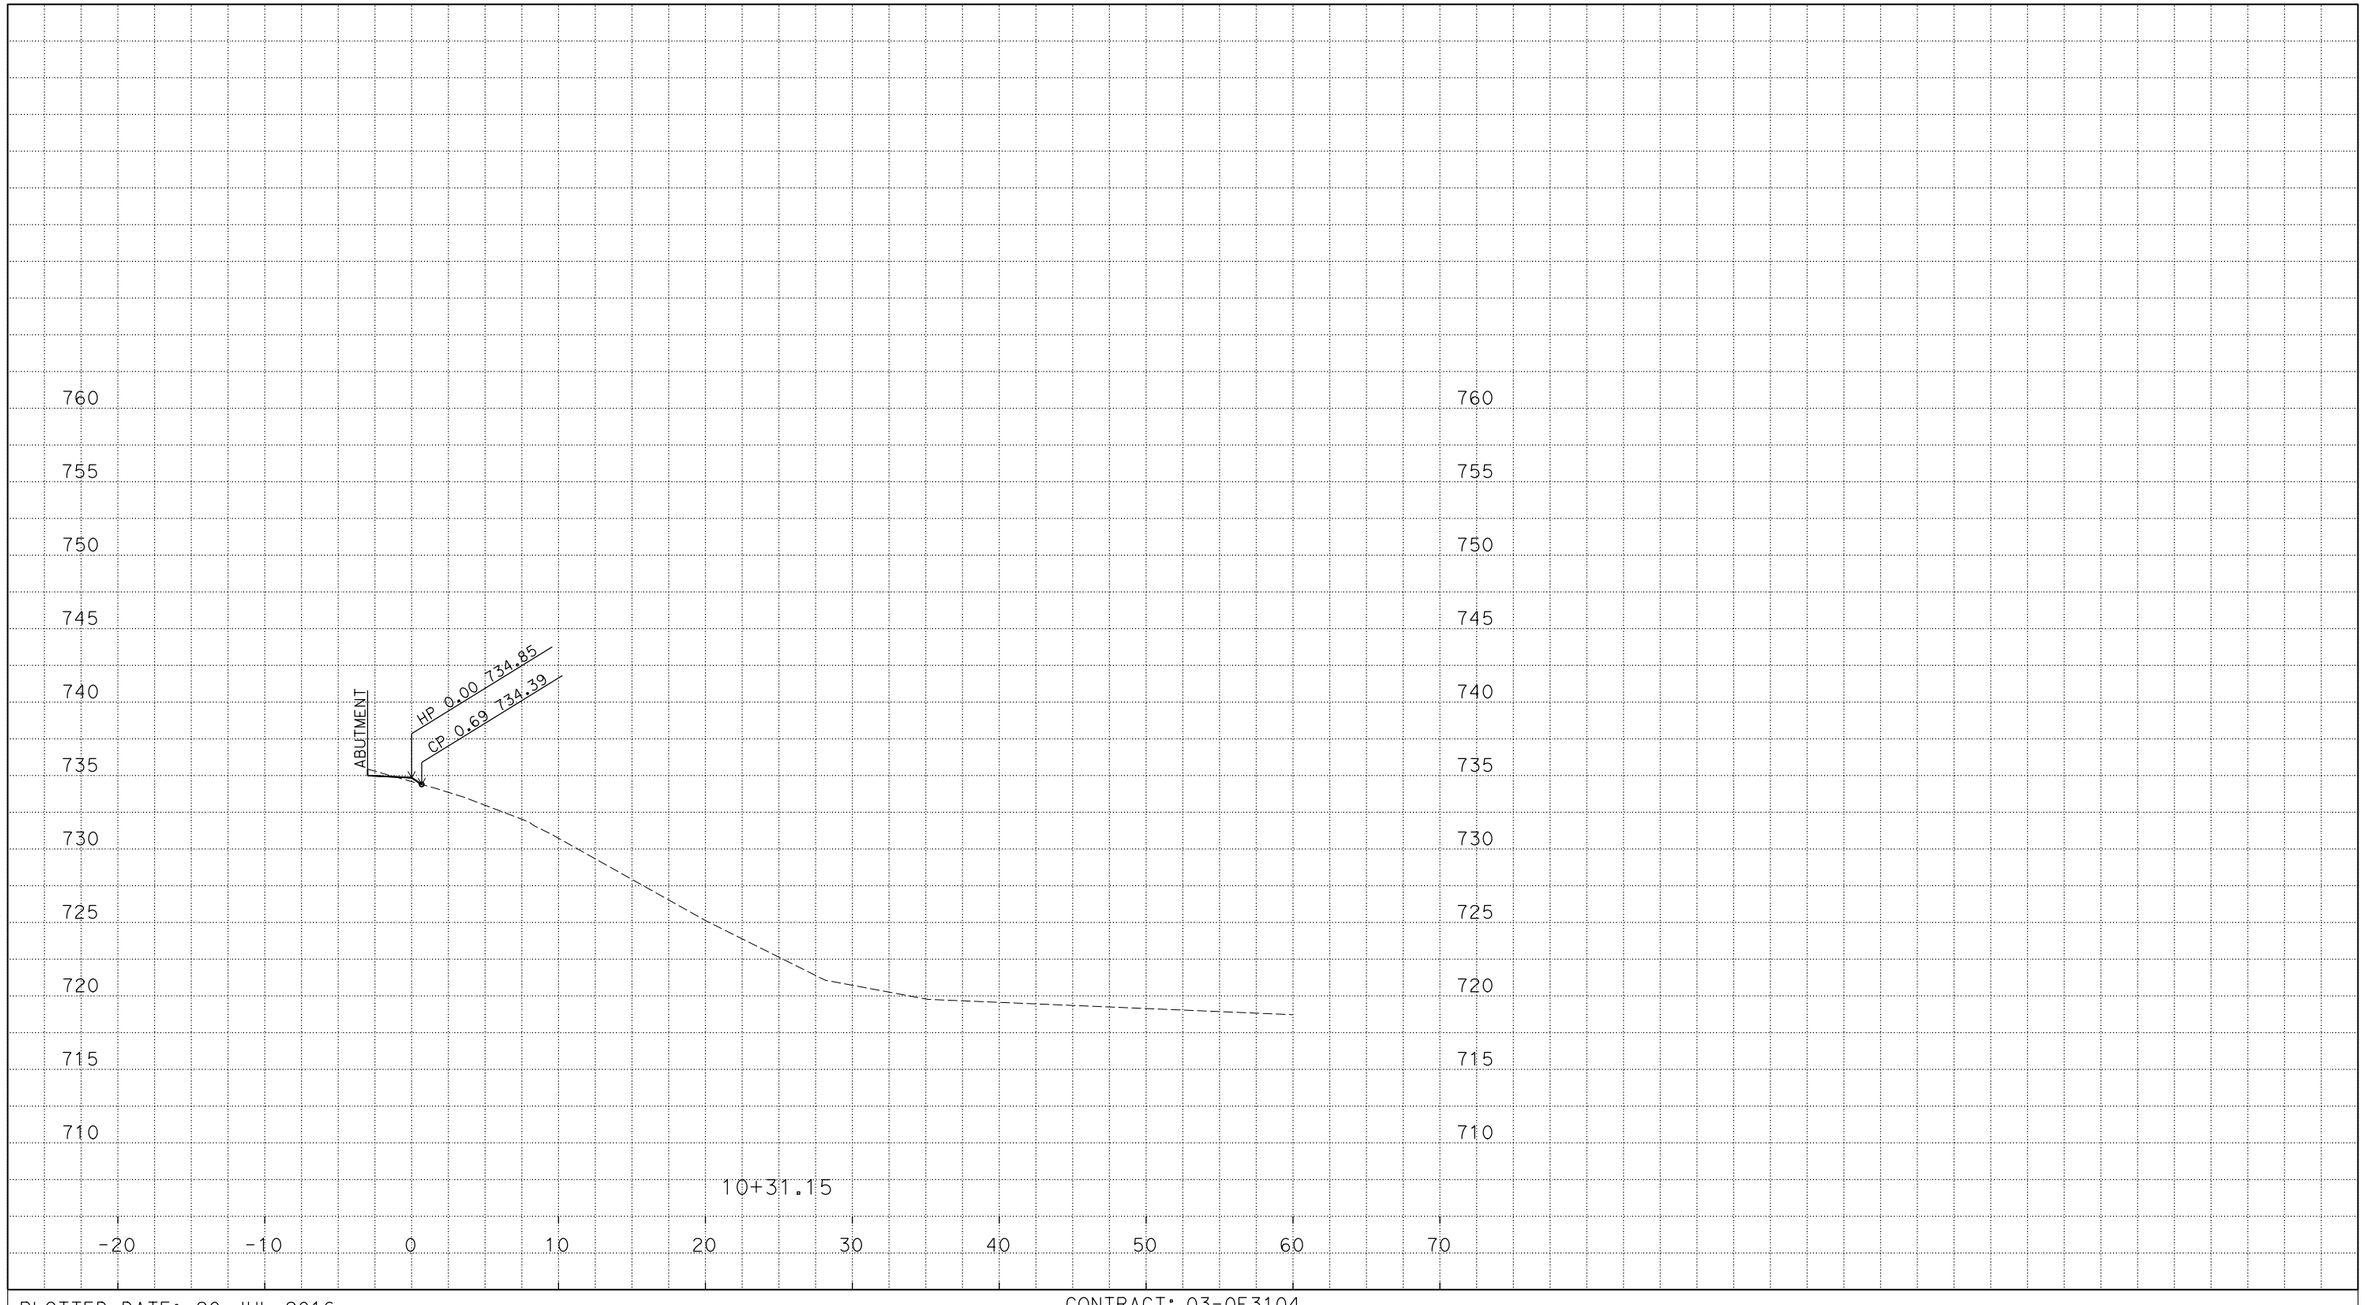

PLOTTED DATE: 20-JUL-2016

SCALE: 1"=5' Horiz.
1"=5' Vert.

CREATED BY: s135264

CONTRACT: 03-0F3104

DIST/CO/RTE/PM: 03/ED/49/23.7/24.4

PROJECT ID: 0300000078

ABUTMENT 1
CROSS SECTIONS
45 OF 59

P:\proj3\03\0f310\design\c3d\xsec_qtys
XSections - ABUTMENTS_TEMP_X_C3D_DWG.dwg - 19-Jun-16 8:04 AM

FOR EARTHWORK DEVELOPMENT ONLY

All Dimensions are U.S. Survey Feet

P:\proj3\03\0f310\design\c3d\xsec_qtys
XSections - ABUTMENTS_TEMP_X_C3D_DWG.dwg - 19-Jun-16 8:04 AM

PLOTTED DATE: 20-JUL-2016

SCALE: 1"=5' Horiz.
1"=5' Vert.

CREATED BY: s135264

CONTRACT: 03-0F3104

DIST/CO/RTE/PM: 03/ED/49/23.7/24.4

PROJECT ID: 0300000078

ABUTMENT 1
CROSS SECTIONS
46 OF 59

FOR EARTHWORK DEVELOPMENT ONLY

All Dimensions are U.S. Survey Feet

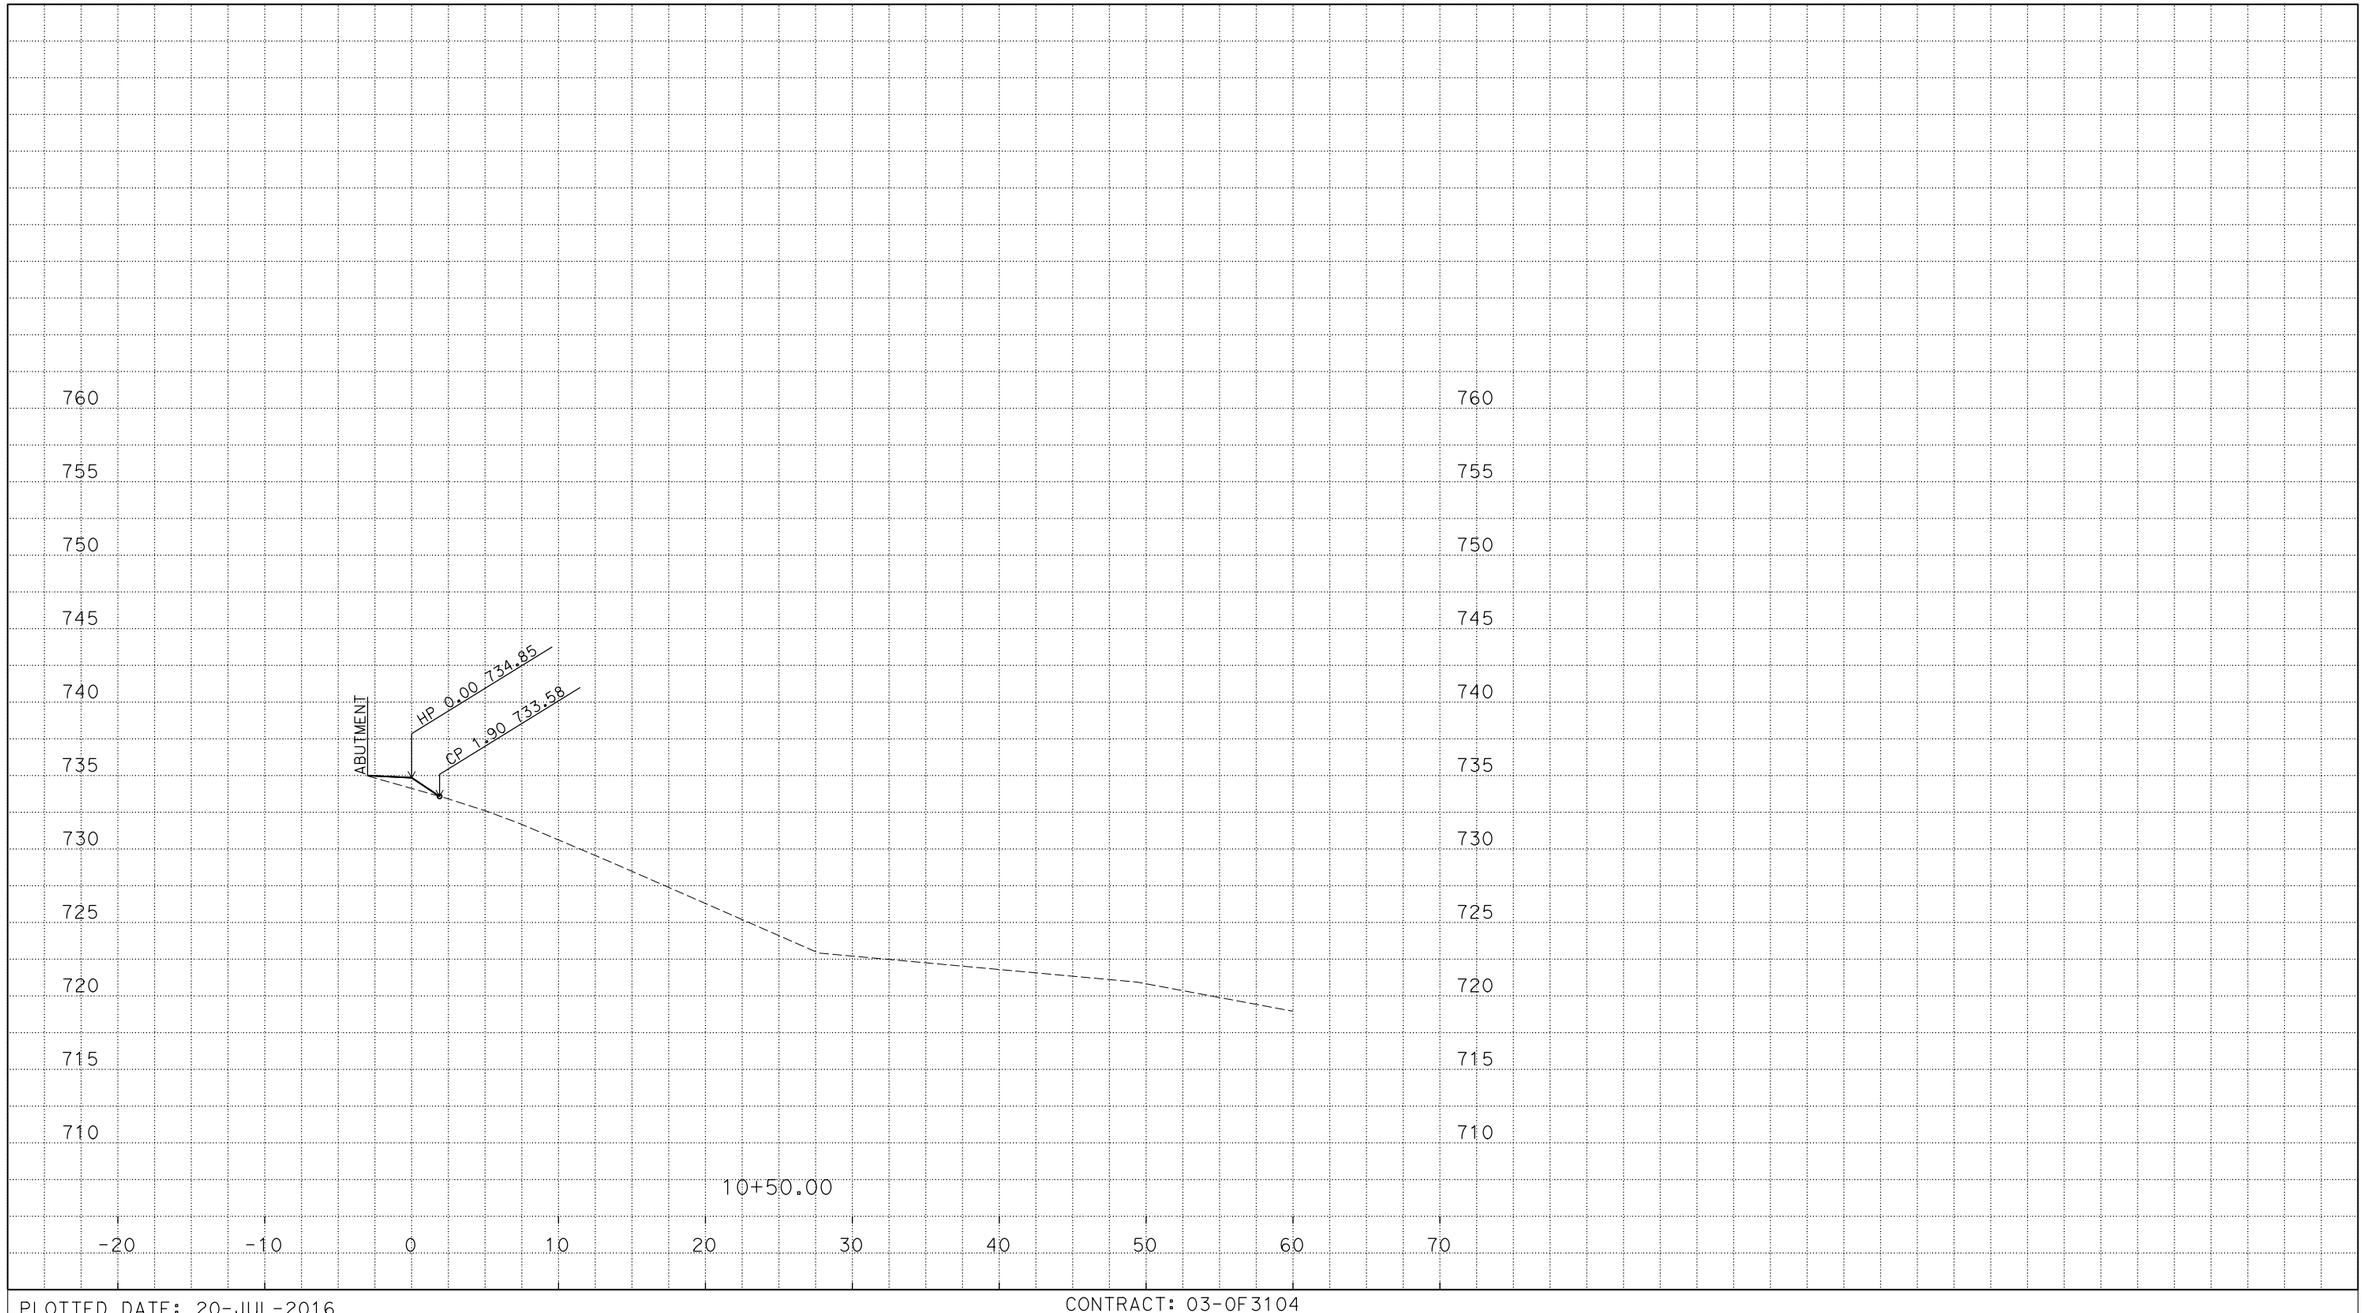

PLOTTED DATE: 20-JUL-2016

SCALE: 1"=5' Horiz.
1"=5' Vert.

CREATED BY: s135264

CONTRACT: 03-0F3104

DIST/CO/RTE/PM: 03/ED/49/23.7/24.4

PROJECT ID: 0300000078

ABUTMENT 1
CROSS SECTIONS
47 OF 59

P:\proj3\03\0f310\design\c3d\xsec_qtys
XSections - ABUTMENTS_TEMP_X_C3D_DWG.dwg - 19-Jun-16 8:04 AM

FOR EARTHWORK DEVELOPMENT ONLY

All Dimensions are U.S. Survey Feet

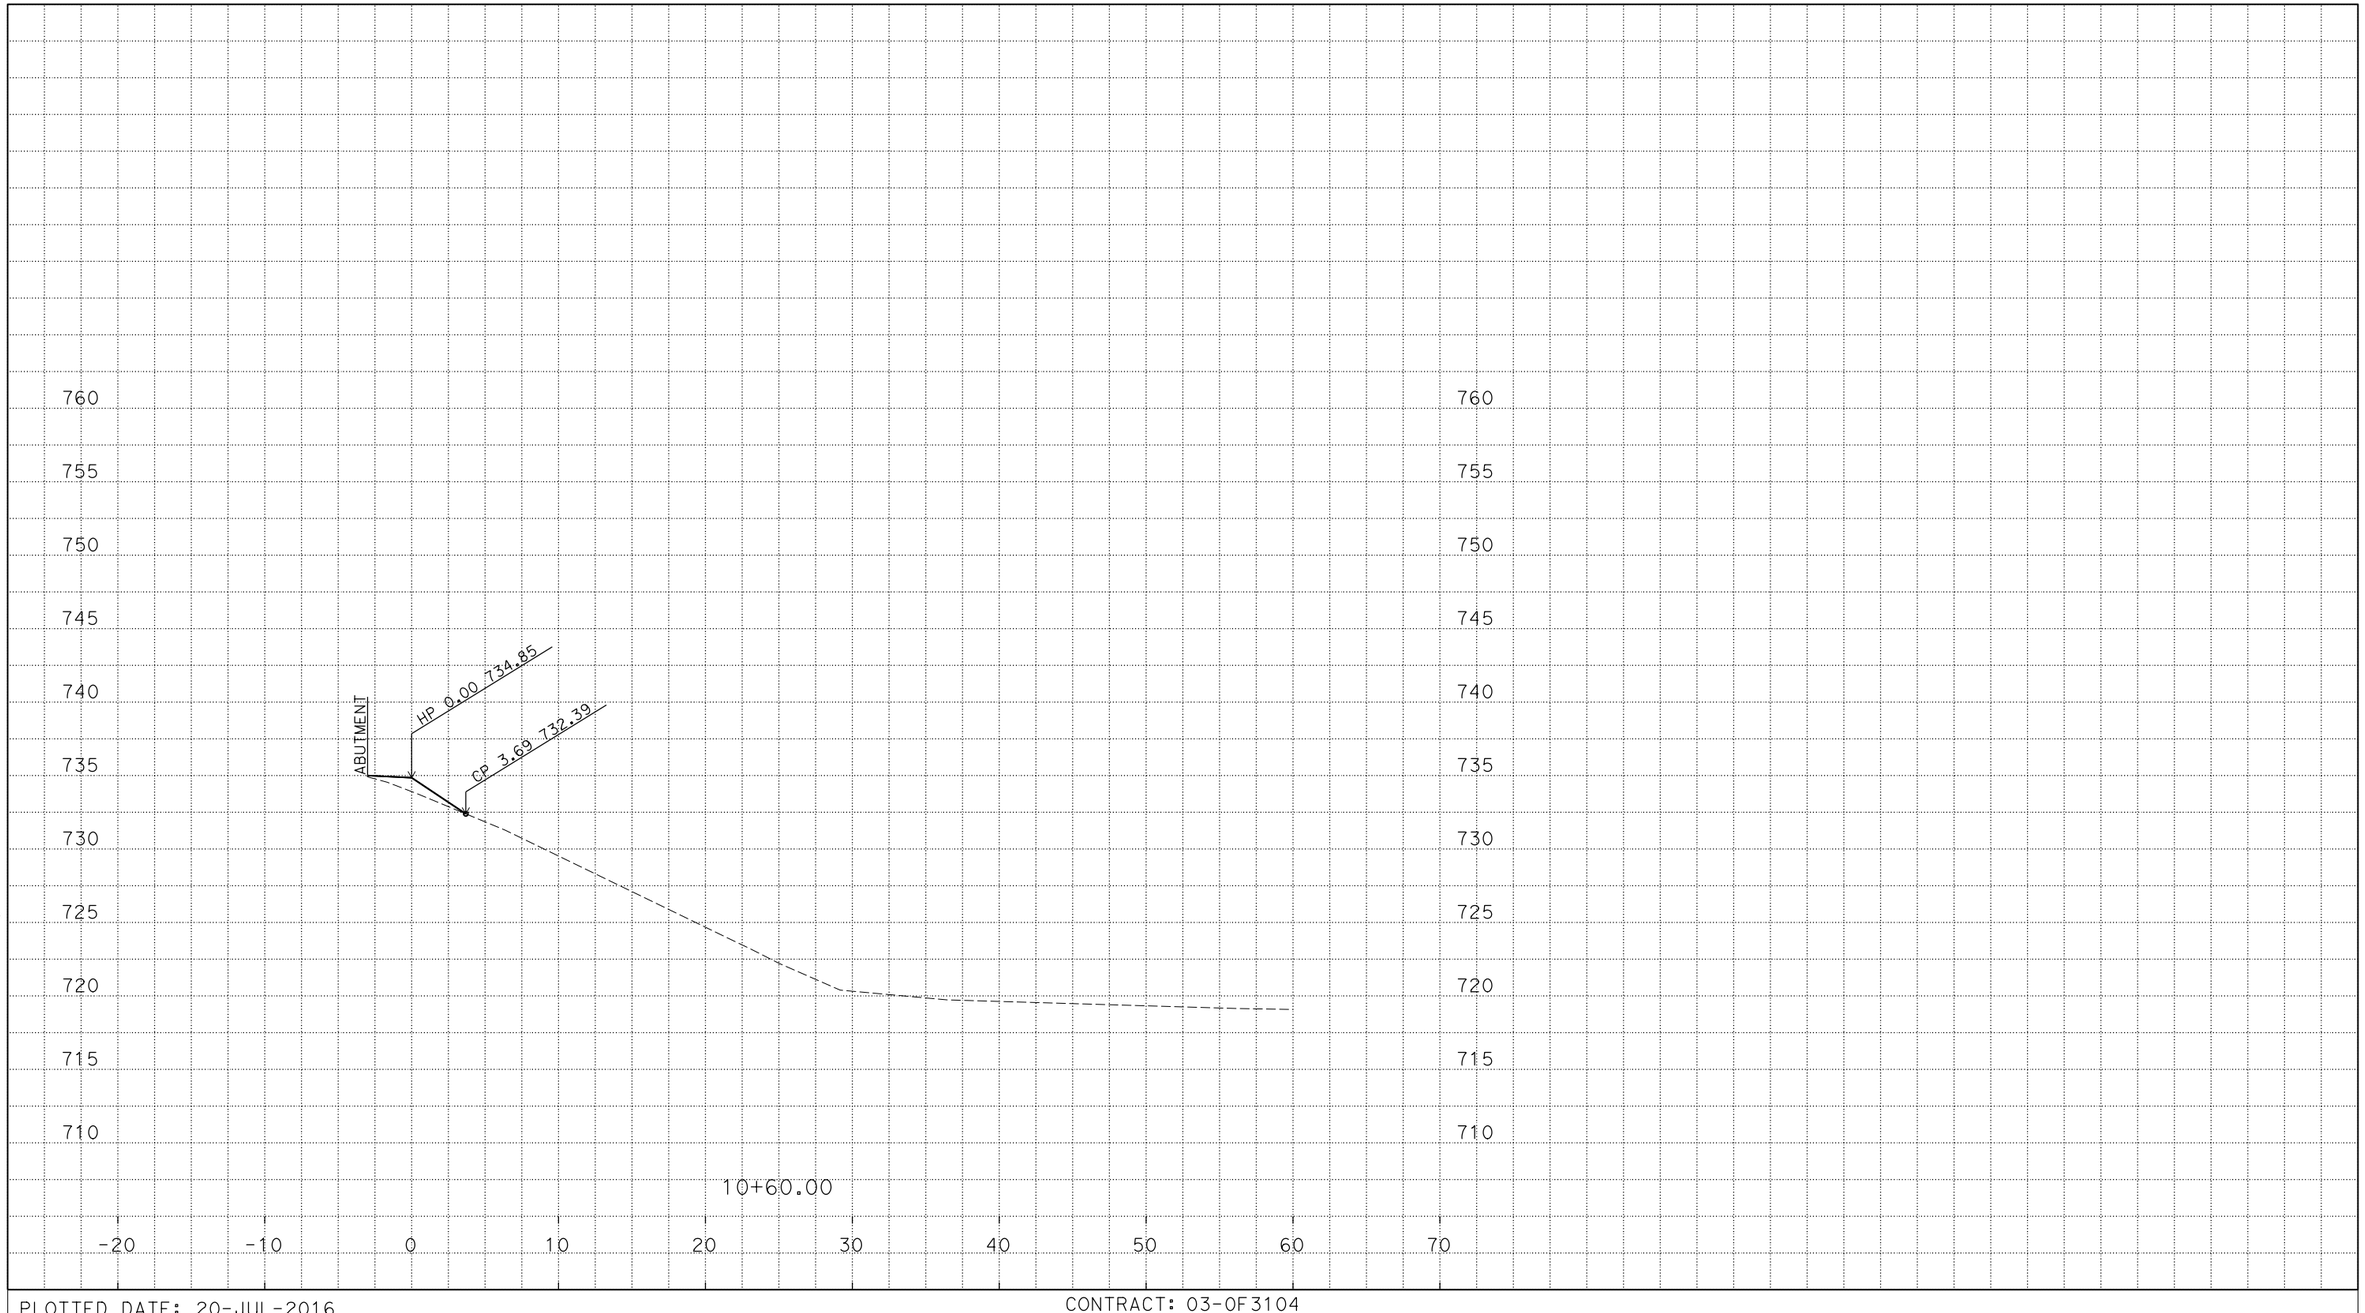

PLOTTED DATE: 20-JUL-2016

SCALE: 1"=5' Horiz.
1"=5' Vert.

CREATED BY: s135264

CONTRACT: 03-0F3104

DIST/CO/RTE/PM: 03/ED/49/23.7/24.4

PROJECT ID: 0300000078

ABUTMENT 1
CROSS SECTIONS
48 OF 59

P:\proj3\03\0f310\design\c3d\xsec_qtys
XSections - ABUTMENTS_TEMP_X_C3D_DWG.dwg - 19-Jun-16 8:04 AM

FOR EARTHWORK DEVELOPMENT ONLY

All Dimensions are U.S. Survey Feet

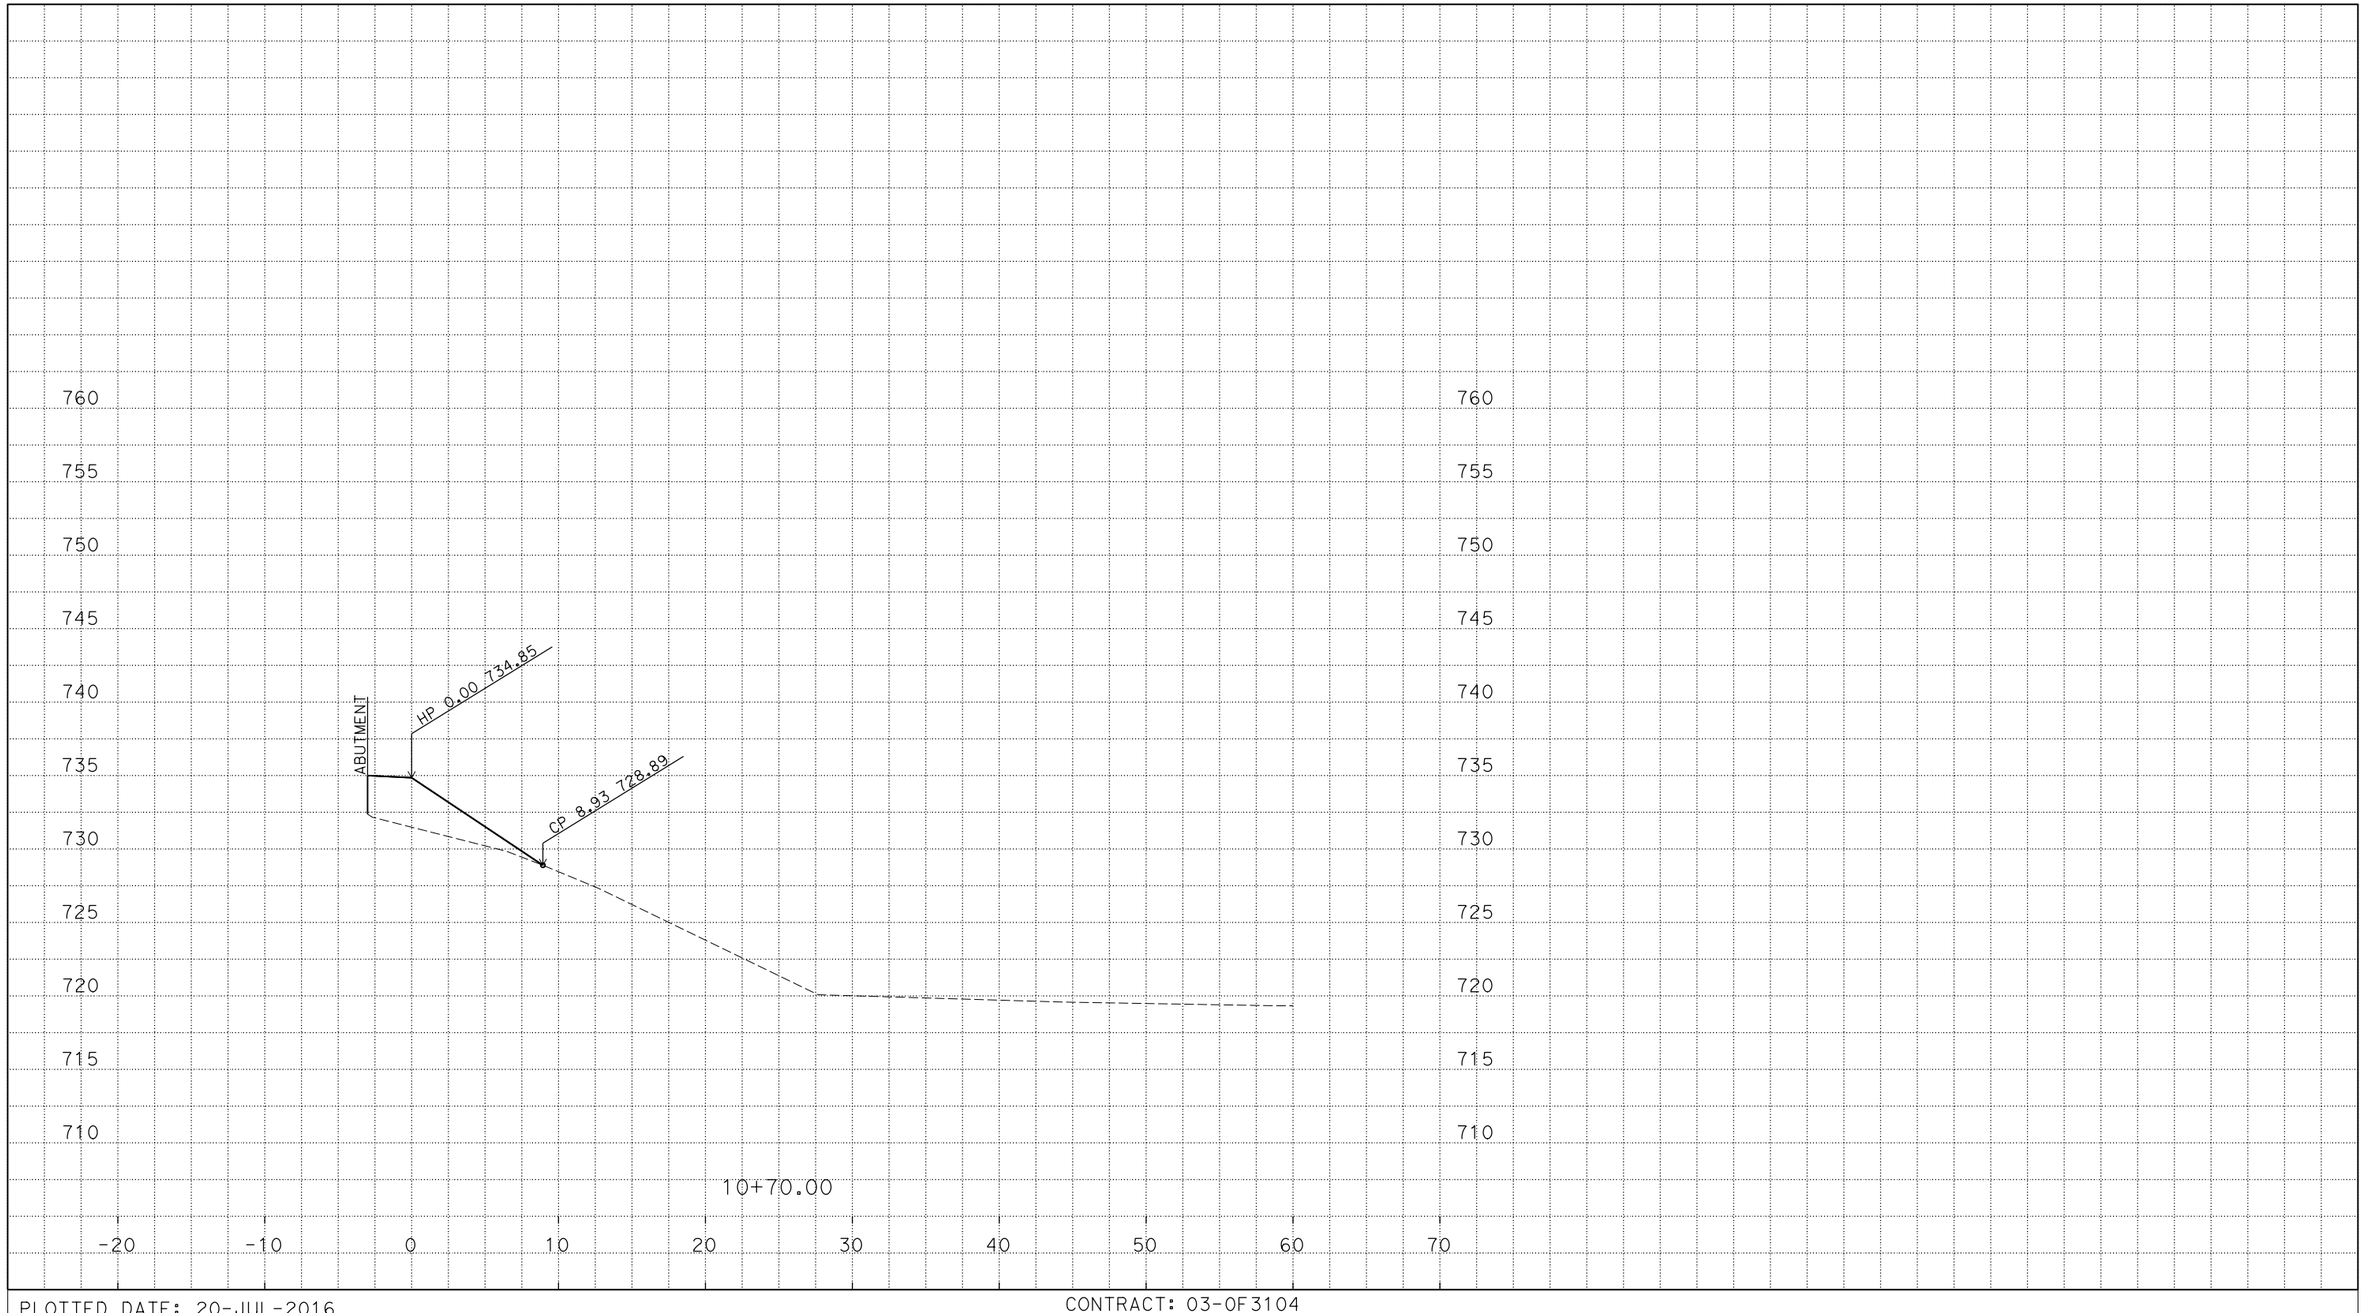

PLOTTED DATE: 20-JUL-2016

SCALE: 1"=5' Horiz.
1"=5' Vert.

CREATED BY: s135264

CONTRACT: 03-0F3104

DIST/CO/RTE/PM: 03/ED/49/23.7/24.4

PROJECT ID: 0300000078

ABUTMENT 1
CROSS SECTIONS
49 OF 59

P:\proj3\03\0f310\design\c3d\xsec_qtys
XSections - ABUTMENTS_TEMP_X_C3D_DWG.dwg - 19-Jun-16 8:04 AM

FOR EARTHWORK DEVELOPMENT ONLY

All Dimensions are U.S. Survey Feet

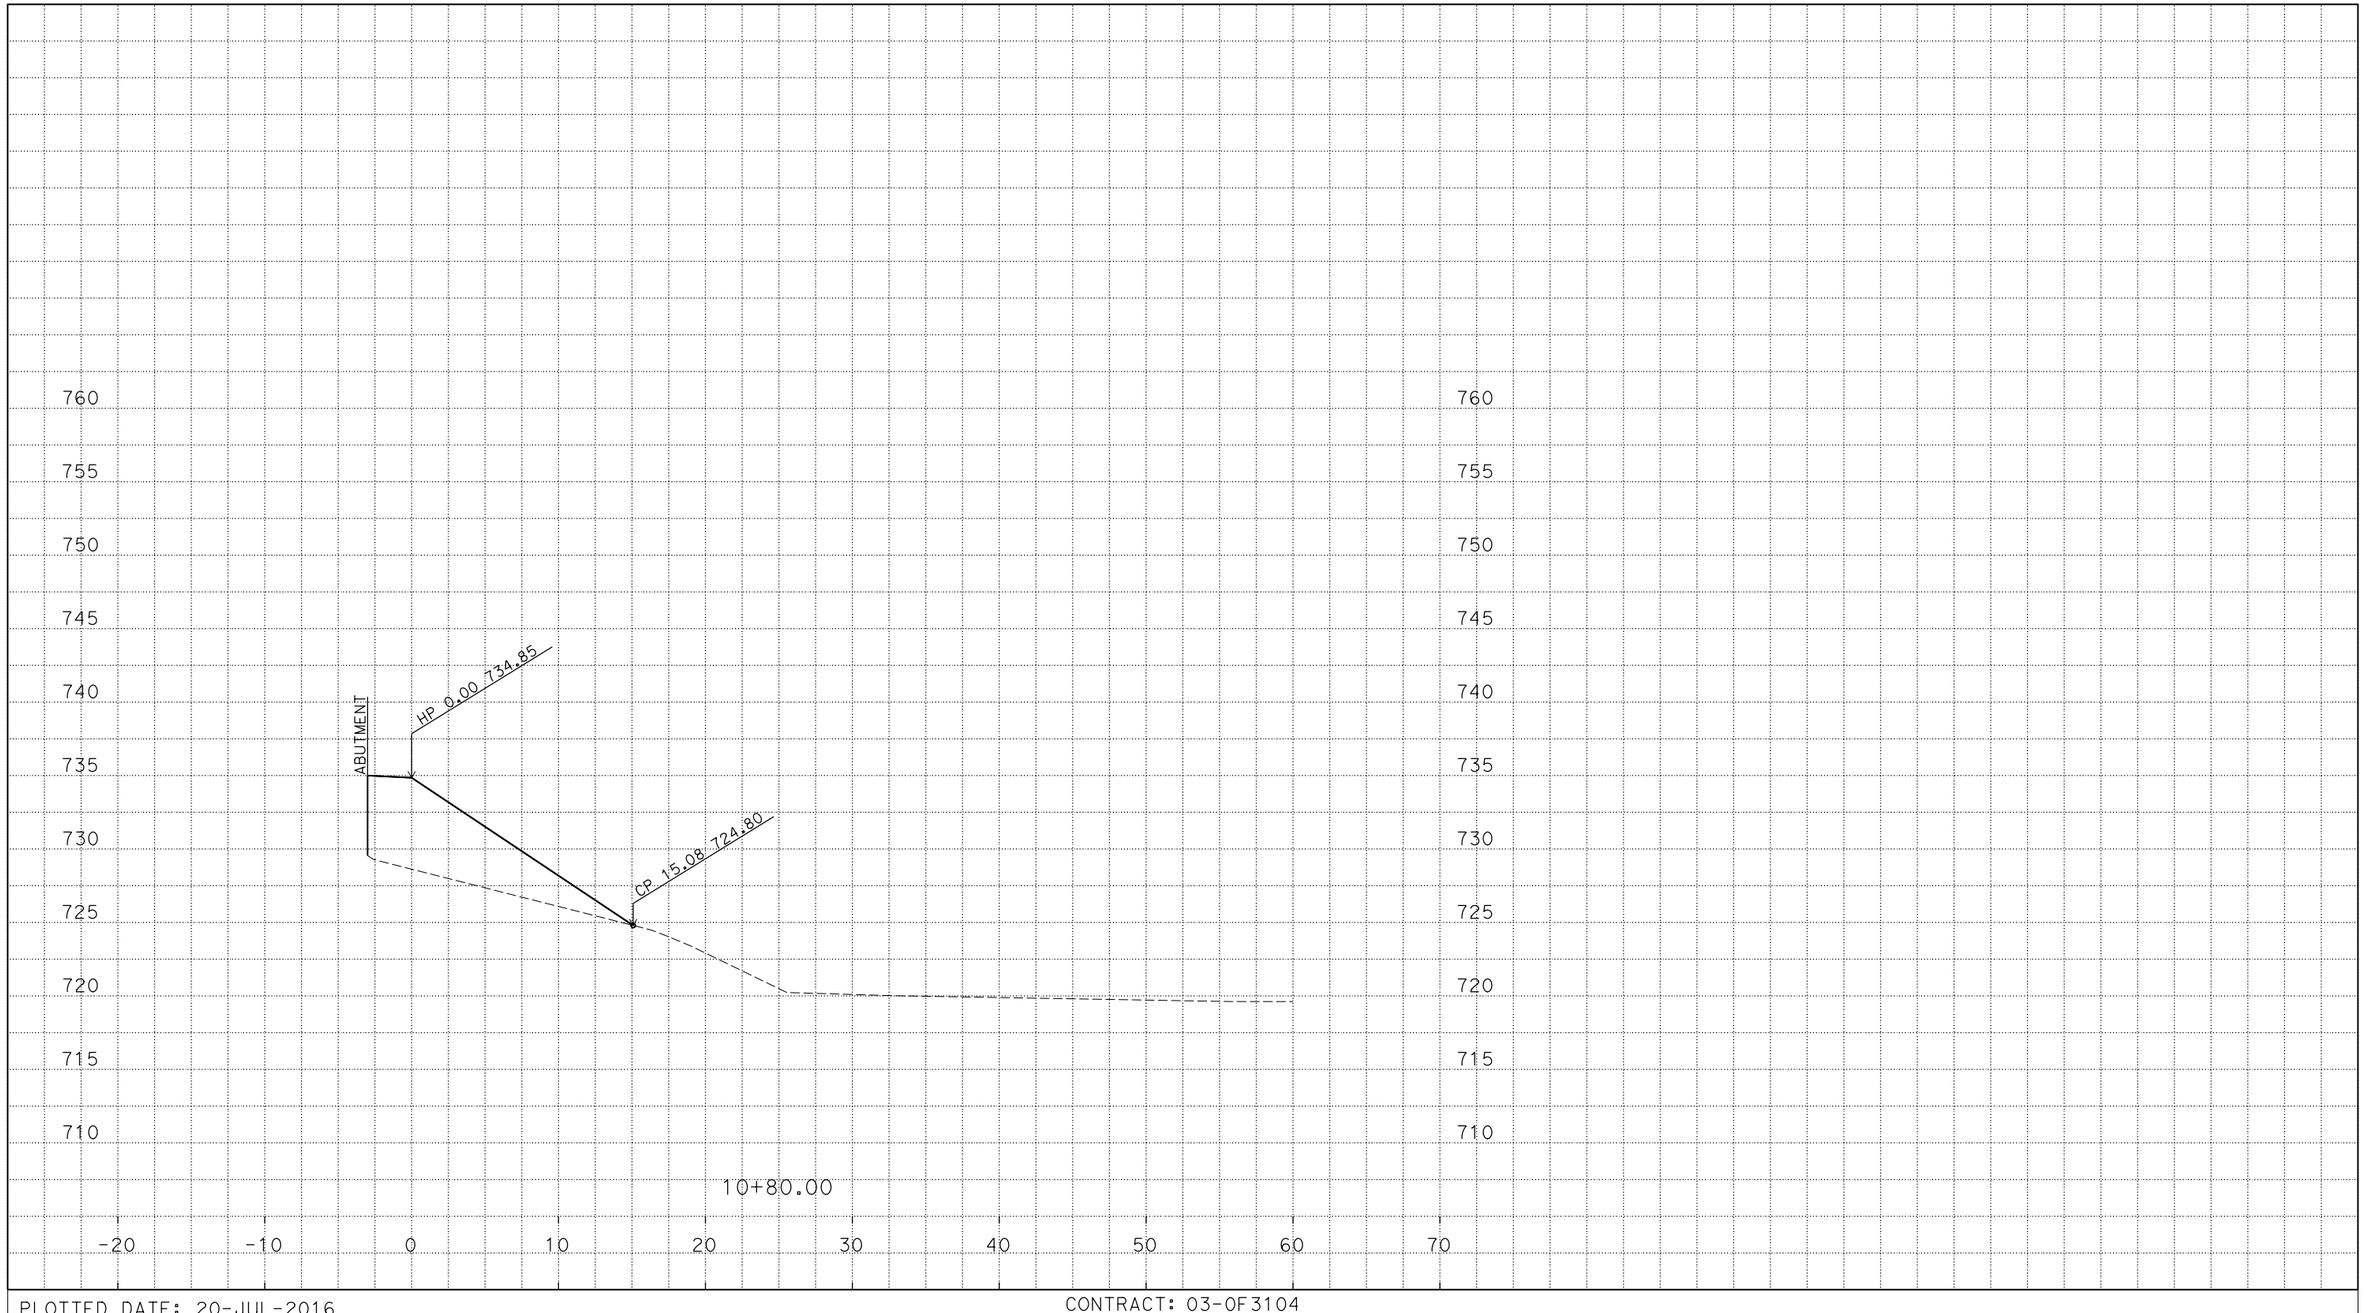

P:\proj3\03\0f310\design\c3d\xsec_qtys
XSections - ABUTMENTS_TEMP_X_C3D_DWG.dwg - 19-Jun-16 8:04 AM

PLOTTED DATE: 20-JUL-2016

SCALE: 1"=5' Horiz.
1"=5' Vert.

CREATED BY: s135264

CONTRACT: 03-0F3104

DIST/CO/RTE/PM: 03/ED/49/23.7/24.4

PROJECT ID: 0300000078

ABUTMENT 1
CROSS SECTIONS
50 OF 59

FOR EARTHWORK DEVELOPMENT ONLY

All Dimensions are U.S. Survey Feet

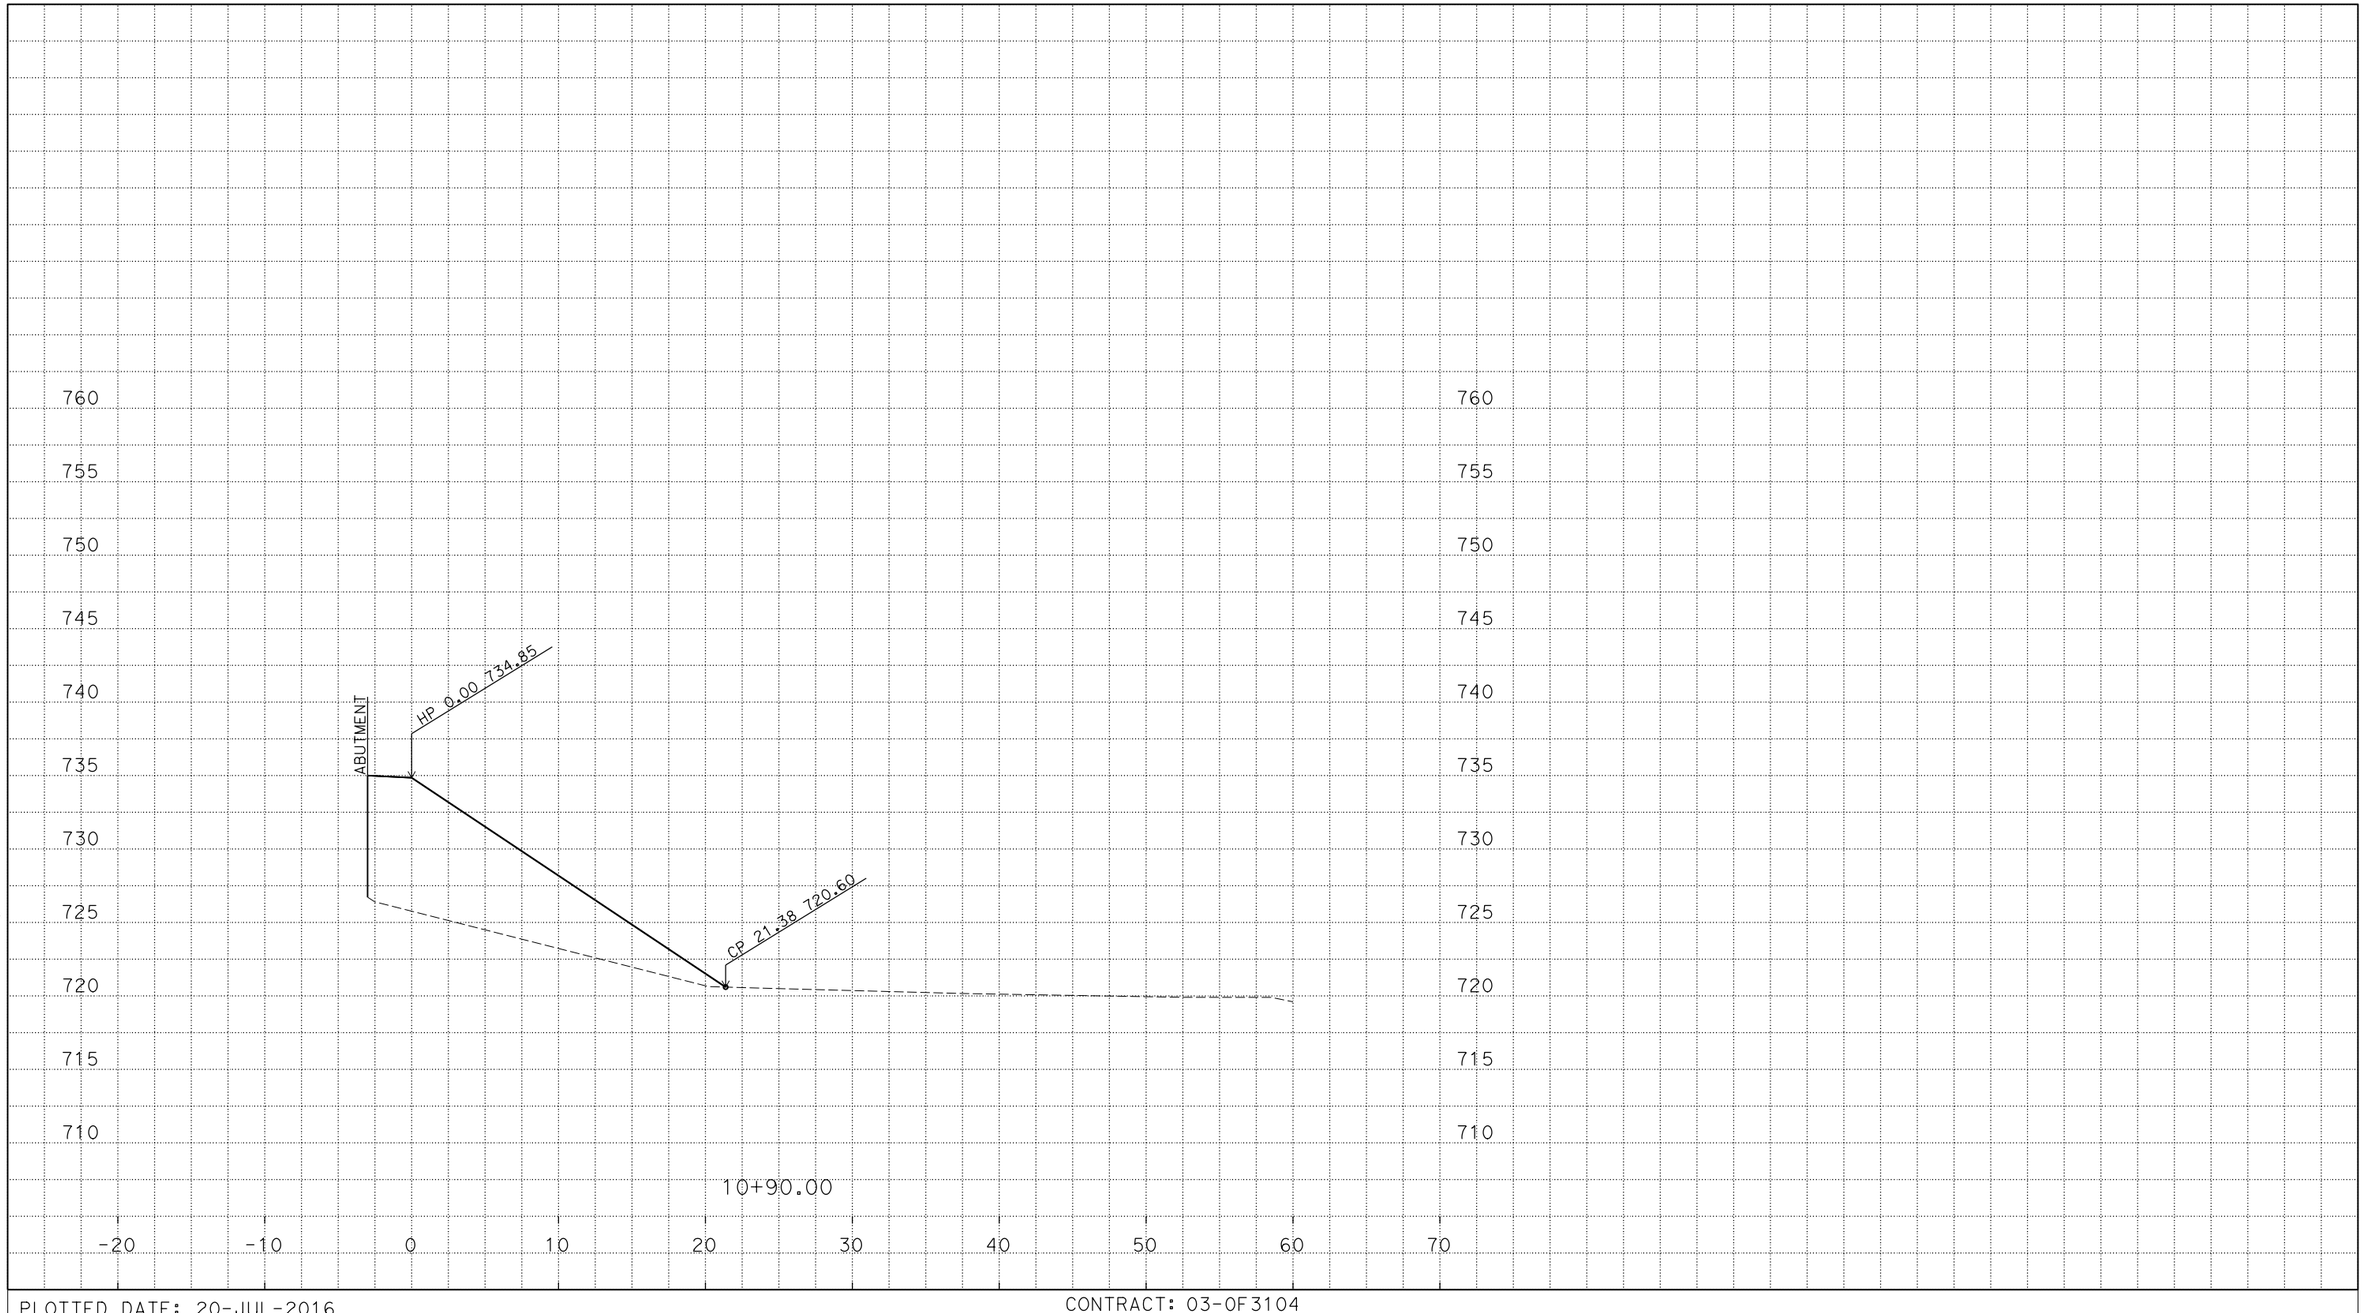

P:\proj3\03\0f310\design\c3d\xsec_qtys
XSections - ABUTMENTS_TEMP_X_C3D_DWG.dwg - 19-Jun-16 8:04 AM

PLOTTED DATE: 20-JUL-2016

SCALE: 1"=5' Horiz.
1"=5' Vert.

CREATED BY: s135264

CONTRACT: 03-0F3104

DIST/CO/RTE/PM: 03/ED/49/23.7/24.4

PROJECT ID: 0300000078

ABUTMENT 1
CROSS SECTIONS
51 OF 59

FOR EARTHWORK DEVELOPMENT ONLY

All Dimensions are U.S. Survey Feet

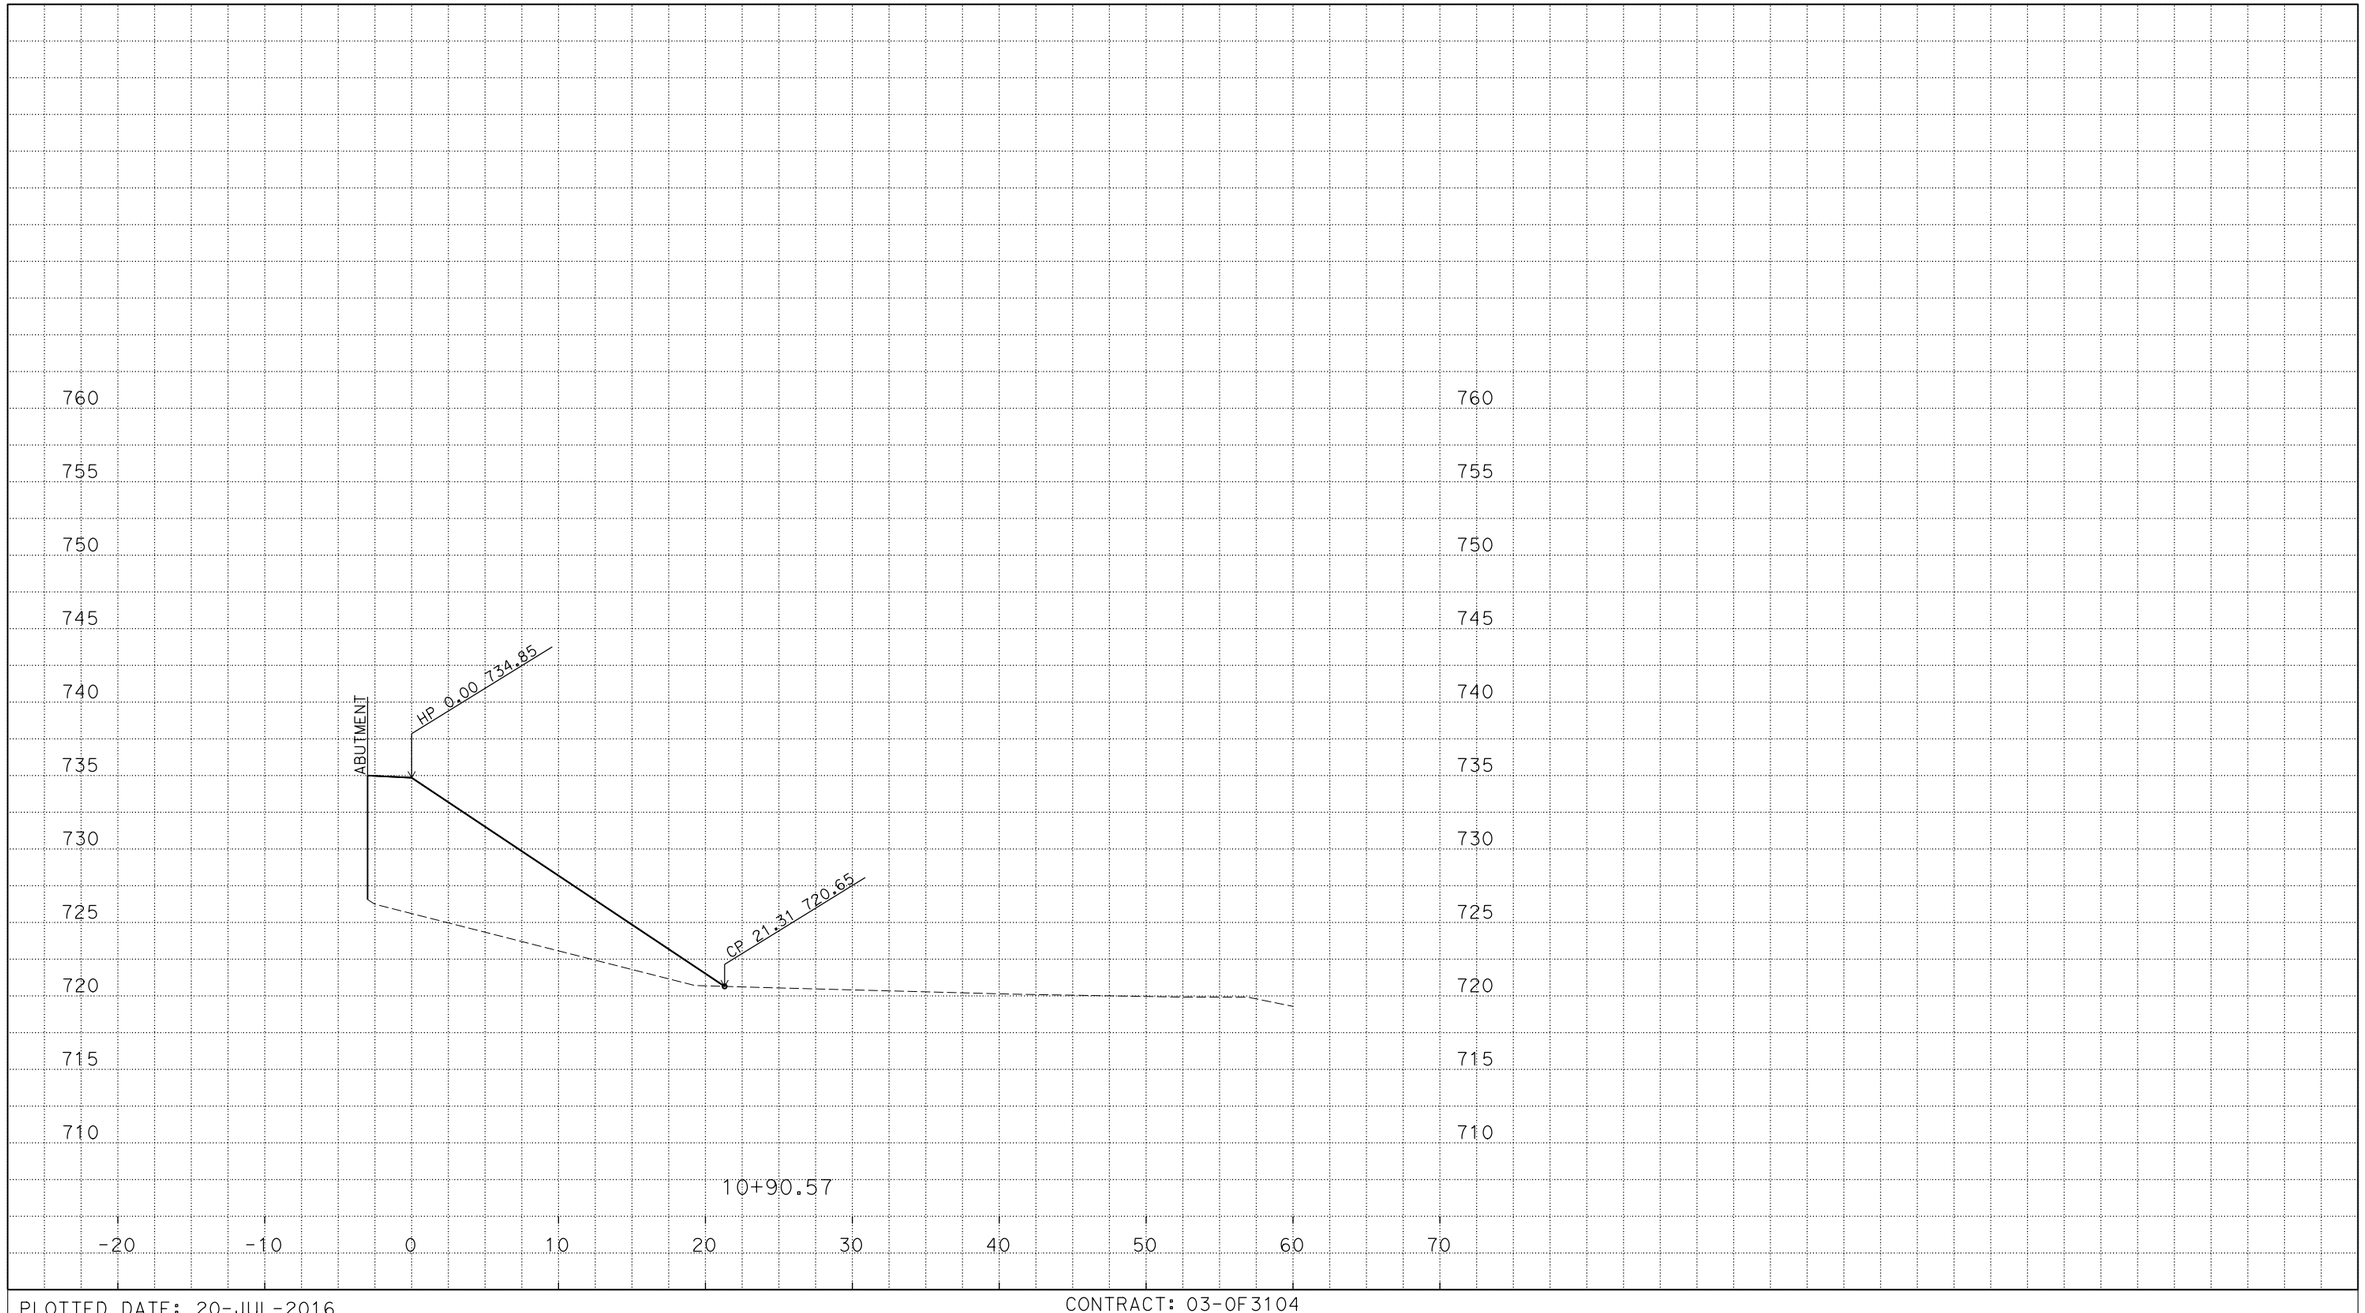

P:\proj3\03\0f310\design\c3d\xsec_qtys
XSections - ABUTMENTS_TEMP_X_C3D_DWG.dwg - 19-Jun-16 8:04 AM

PLOTTED DATE: 20-JUL-2016

SCALE: 1"=5' Horiz.
1"=5' Vert.

CREATED BY: s135264

CONTRACT: 03-0F3104

DIST/CO/RTE/PM: 03/ED/49/23.7/24.4

PROJECT ID: 0300000078

ABUTMENT 1
CROSS SECTIONS
52 OF 59

FOR EARTHWORK DEVELOPMENT ONLY

All Dimensions are U.S. Survey Feet

P:\proj3\03\0f310\design\c3d\xsec_qtys
XSections - ABUTMENTS_TEMP_X_C3D_DWG.dwg - 19-Jun-16 8:04 AM

PLOTTED DATE: 20-JUL-2016

SCALE: 1"=5' Horiz.
1"=5' Vert.

CREATED BY: s135264

CONTRACT: 03-0F3104

DIST/CO/RTE/PM: 03/ED/49/23.7/24.4

PROJECT ID: 0300000078

ABUTMENT 1
CROSS SECTIONS
53 OF 59

FOR EARTHWORK DEVELOPMENT ONLY

All Dimensions are U.S. Survey Feet

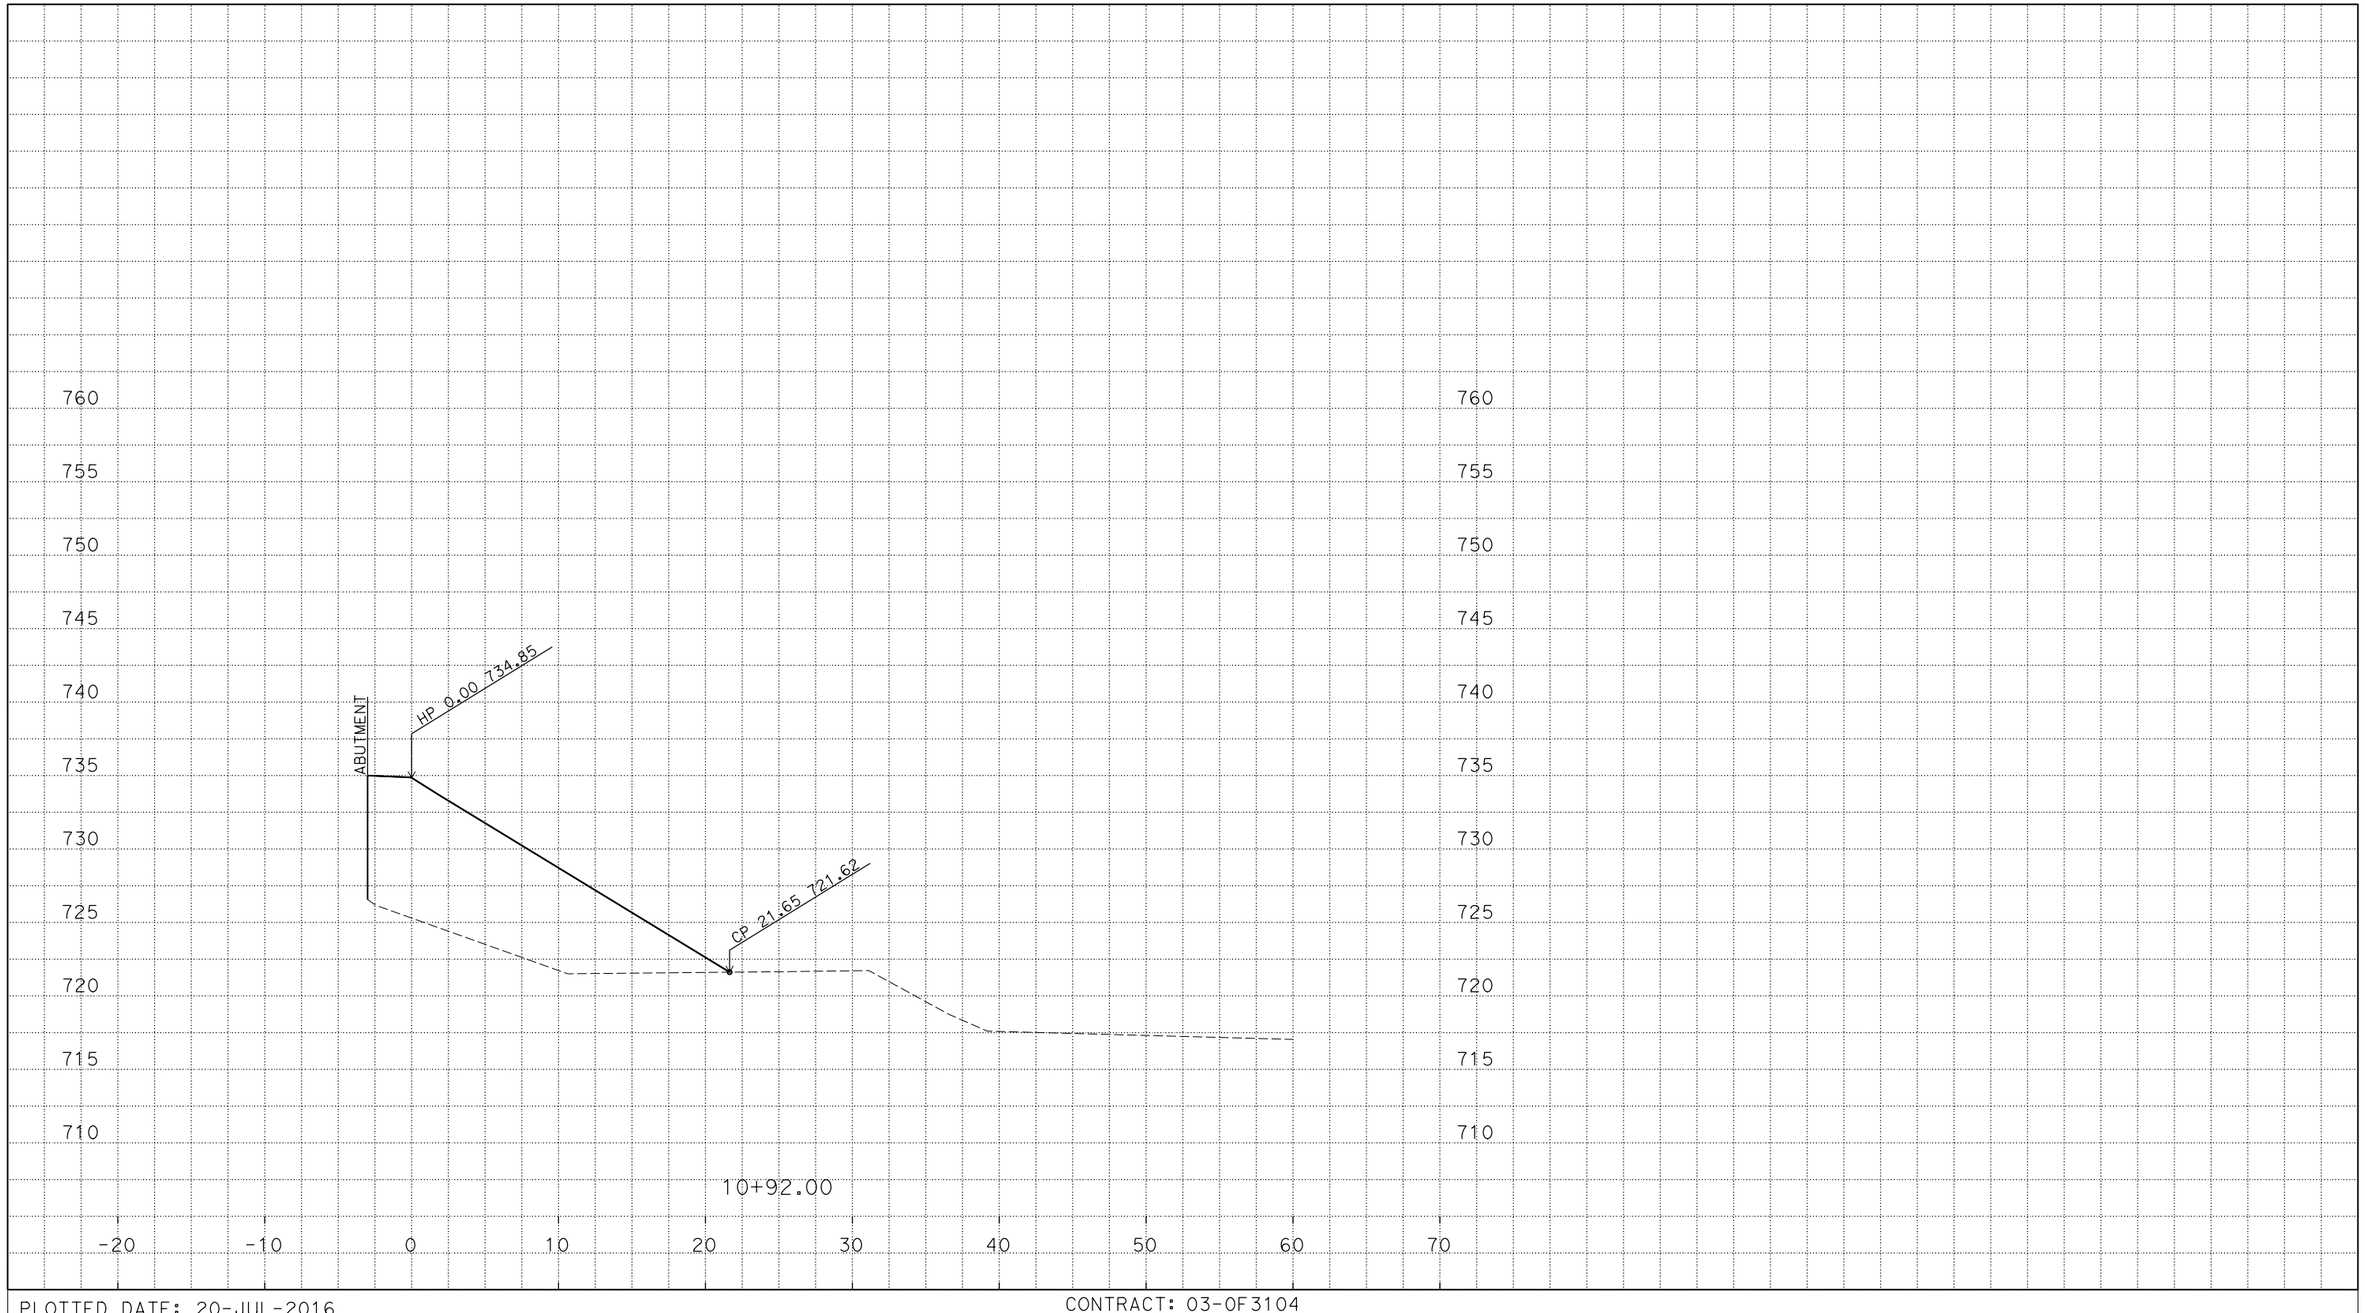

P:\proj3\03\0f310\design\c3d\xsec_qtys
XSections - ABUTMENTS_TEMP_X_C3D_DWG.dwg - 19-Jun-16 8:04 AM

PLOTTED DATE: 20-JUL-2016

SCALE: 1"=5' Horiz.
1"=5' Vert.

CREATED BY: s135264

CONTRACT: 03-0F3104

DIST/CO/RTE/PM: 03/ED/49/23.7/24.4

PROJECT ID: 0300000078

ABUTMENT 1
CROSS SECTIONS
54 OF 59

FOR EARTHWORK DEVELOPMENT ONLY

All Dimensions are U.S. Survey Feet

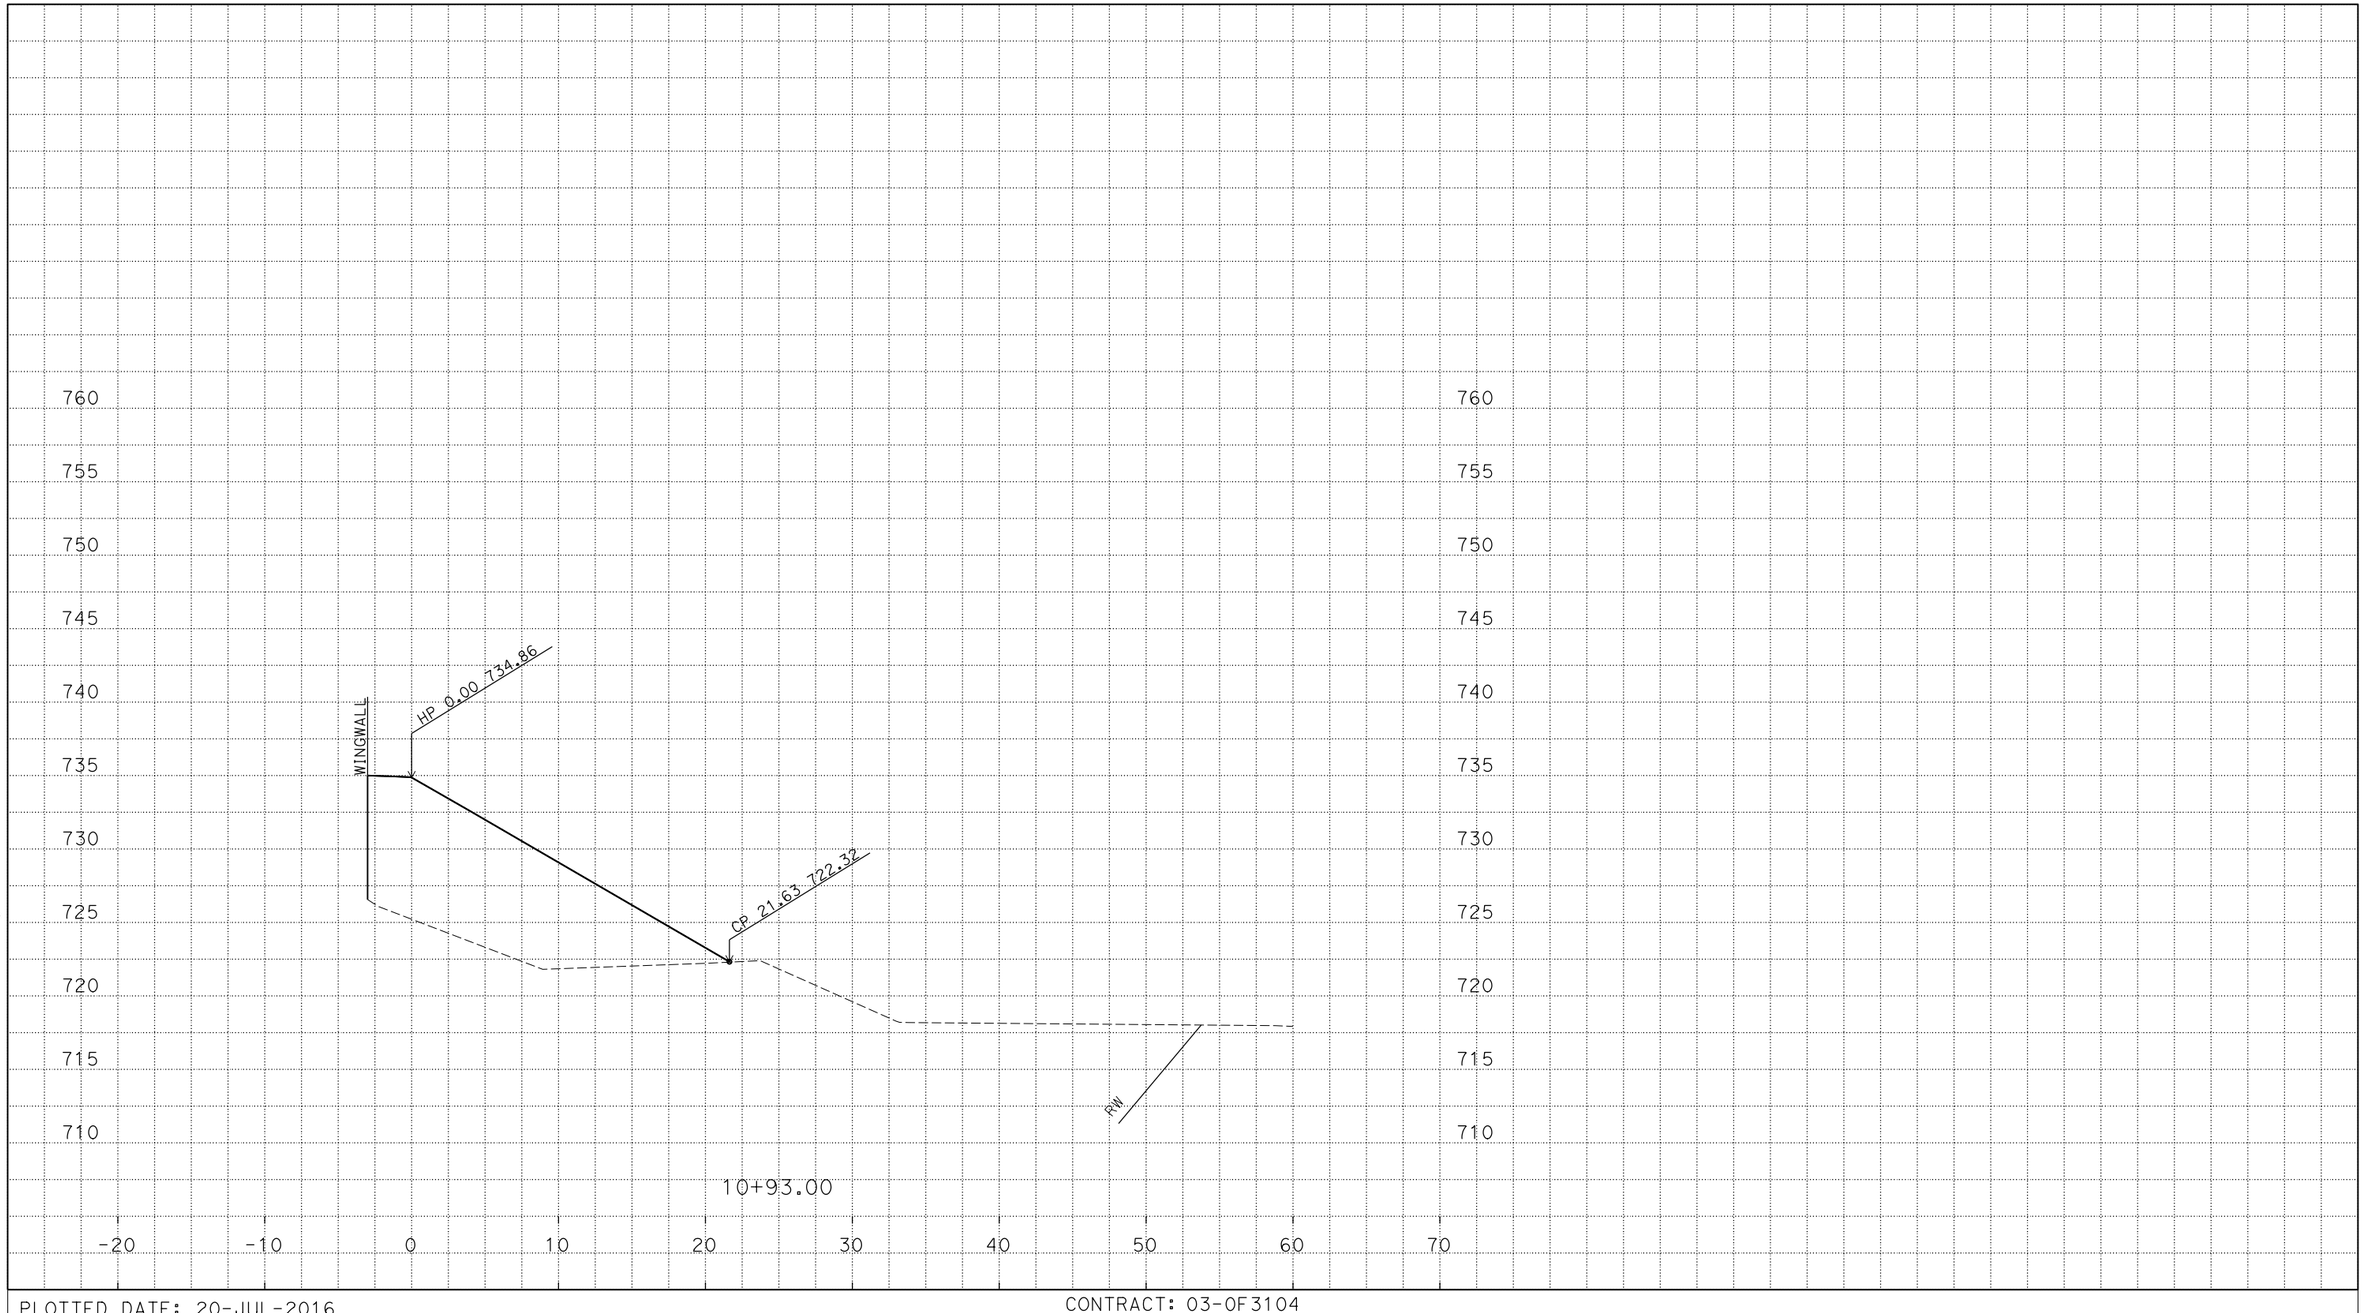

P:\proj3\03\0f310\design\c3d\xsec_qtys
XSections - ABUTMENTS_TEMP_X_C3D_DWG.dwg - 19-Jun-16 8:04 AM

PLOTTED DATE: 20-JUL-2016

SCALE: 1"=5' Horiz.
1"=5' Vert.

CREATED BY: s135264

CONTRACT: 03-0F3104

DIST/CO/RTE/PM: 03/ED/49/23.7/24.4

PROJECT ID: 0300000078

ABUTMENT 1
CROSS SECTIONS
55 OF 59

FOR EARTHWORK DEVELOPMENT ONLY

All Dimensions are U.S. Survey Feet

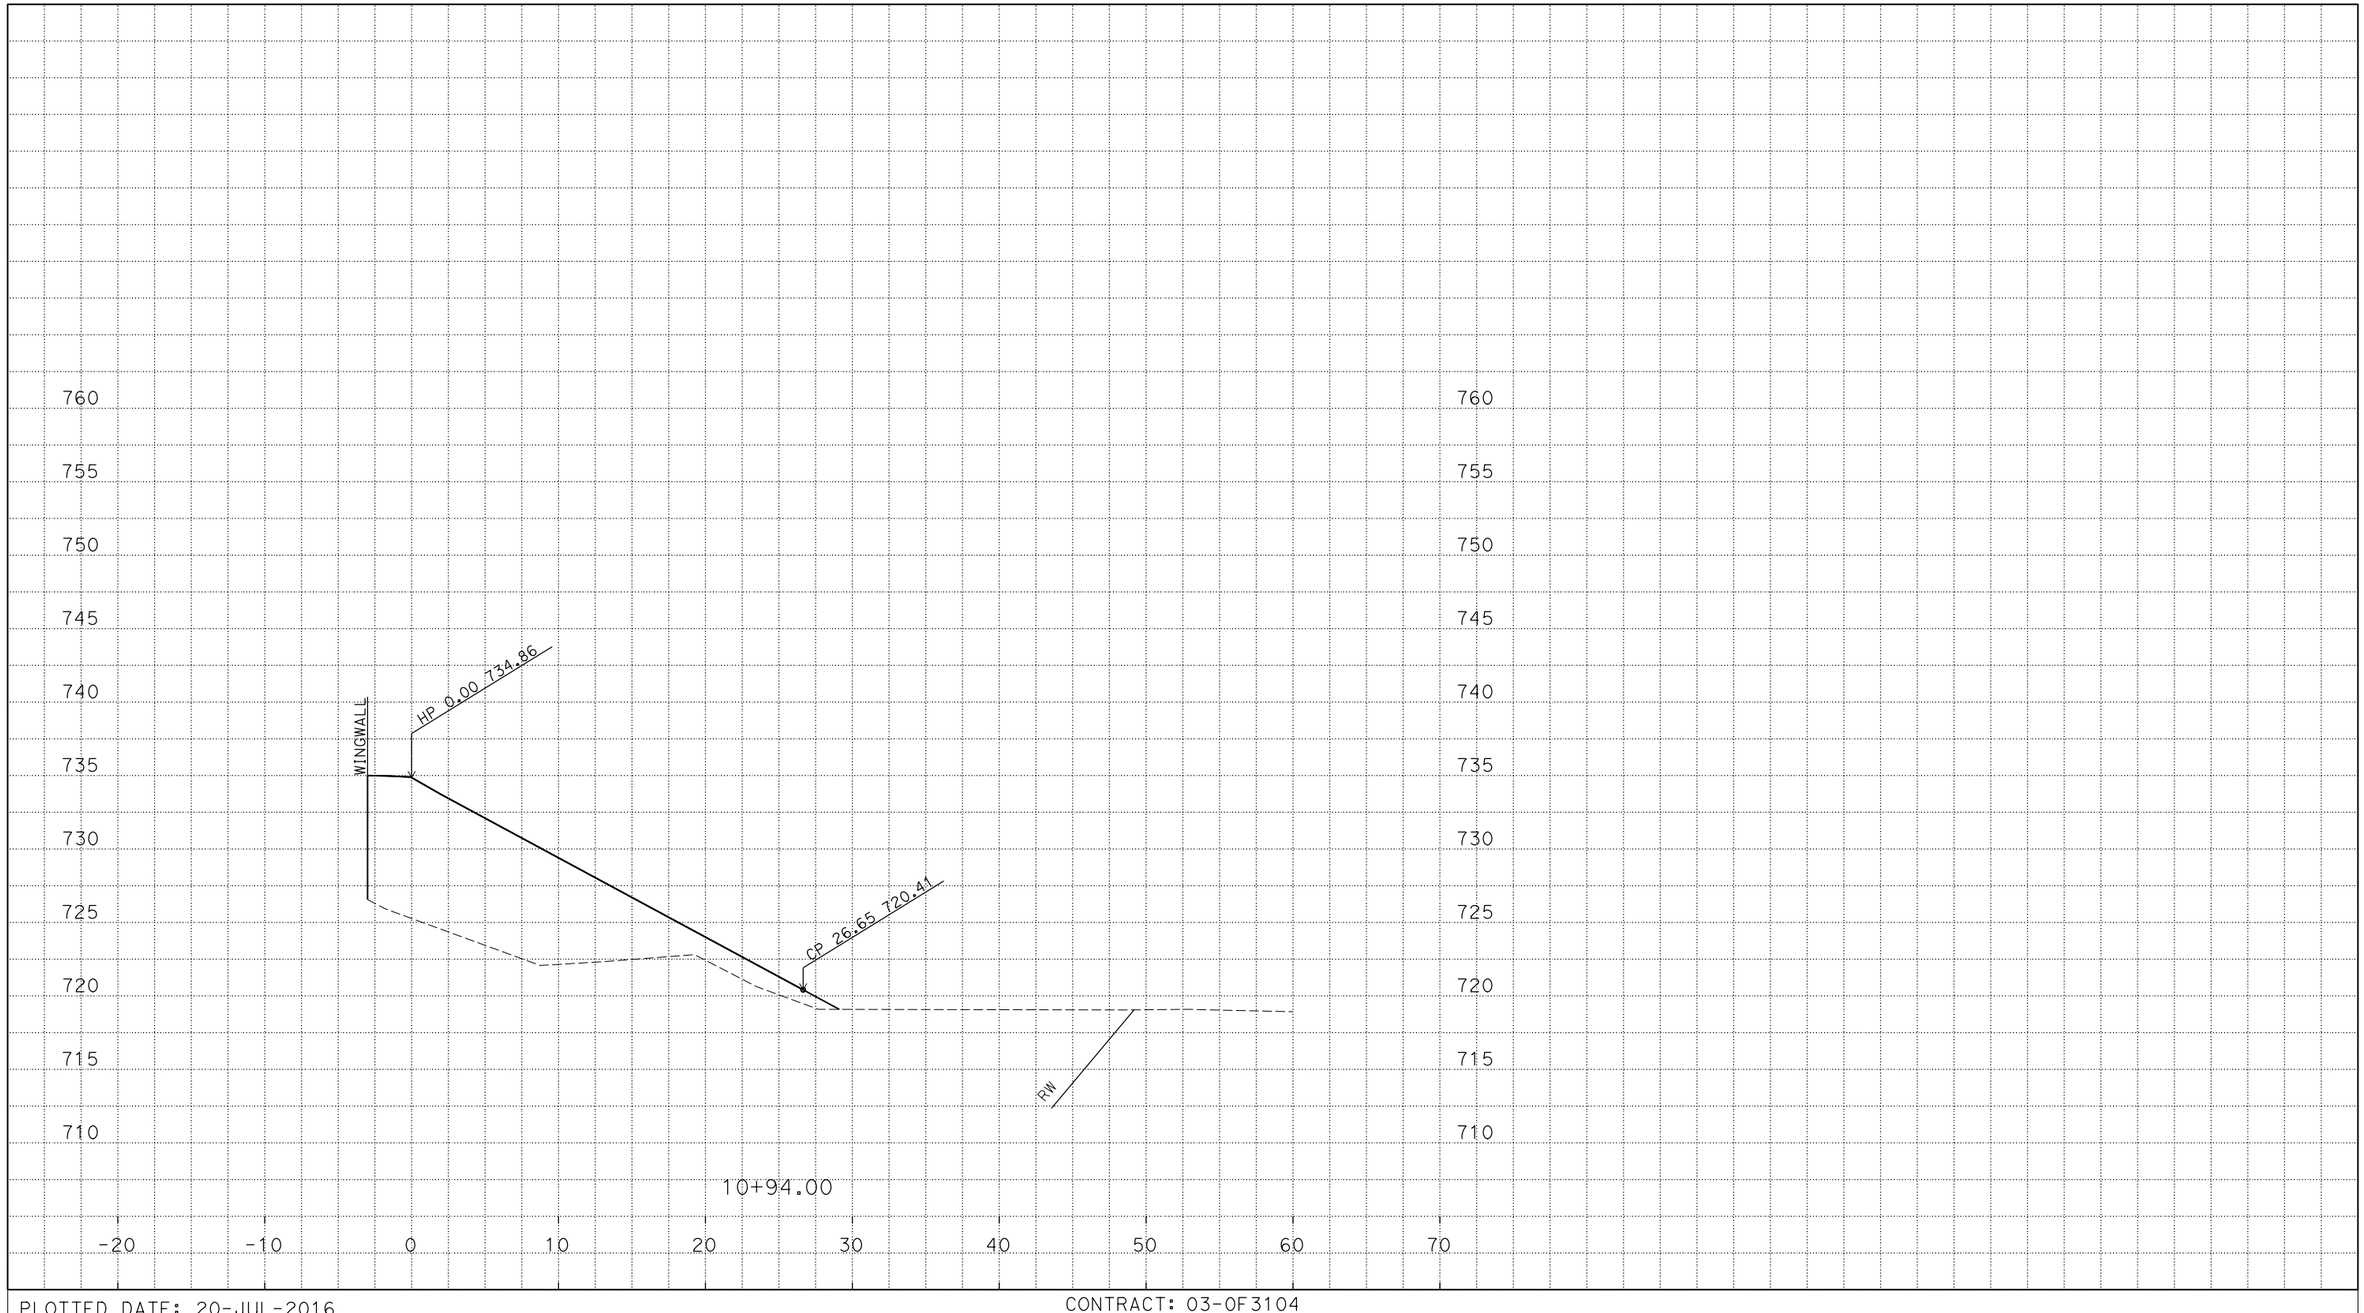

P:\proj3\03\0f310\design\c3d\xsec_qtys
XSections - ABUTMENTS_TEMP_X_C3D_DWG.dwg - 19-Jun-16 8:04 AM

PLOTTED DATE: 20-JUL-2016

SCALE: 1"=5' Horiz.
1"=5' Vert.

CREATED BY: s135264

CONTRACT: 03-0F3104

DIST/CO/RTE/PM: 03/ED/49/23.7/24.4

PROJECT ID: 0300000078

ABUTMENT 1
CROSS SECTIONS
56 OF 59

FOR EARTHWORK DEVELOPMENT ONLY

All Dimensions are U.S. Survey Feet

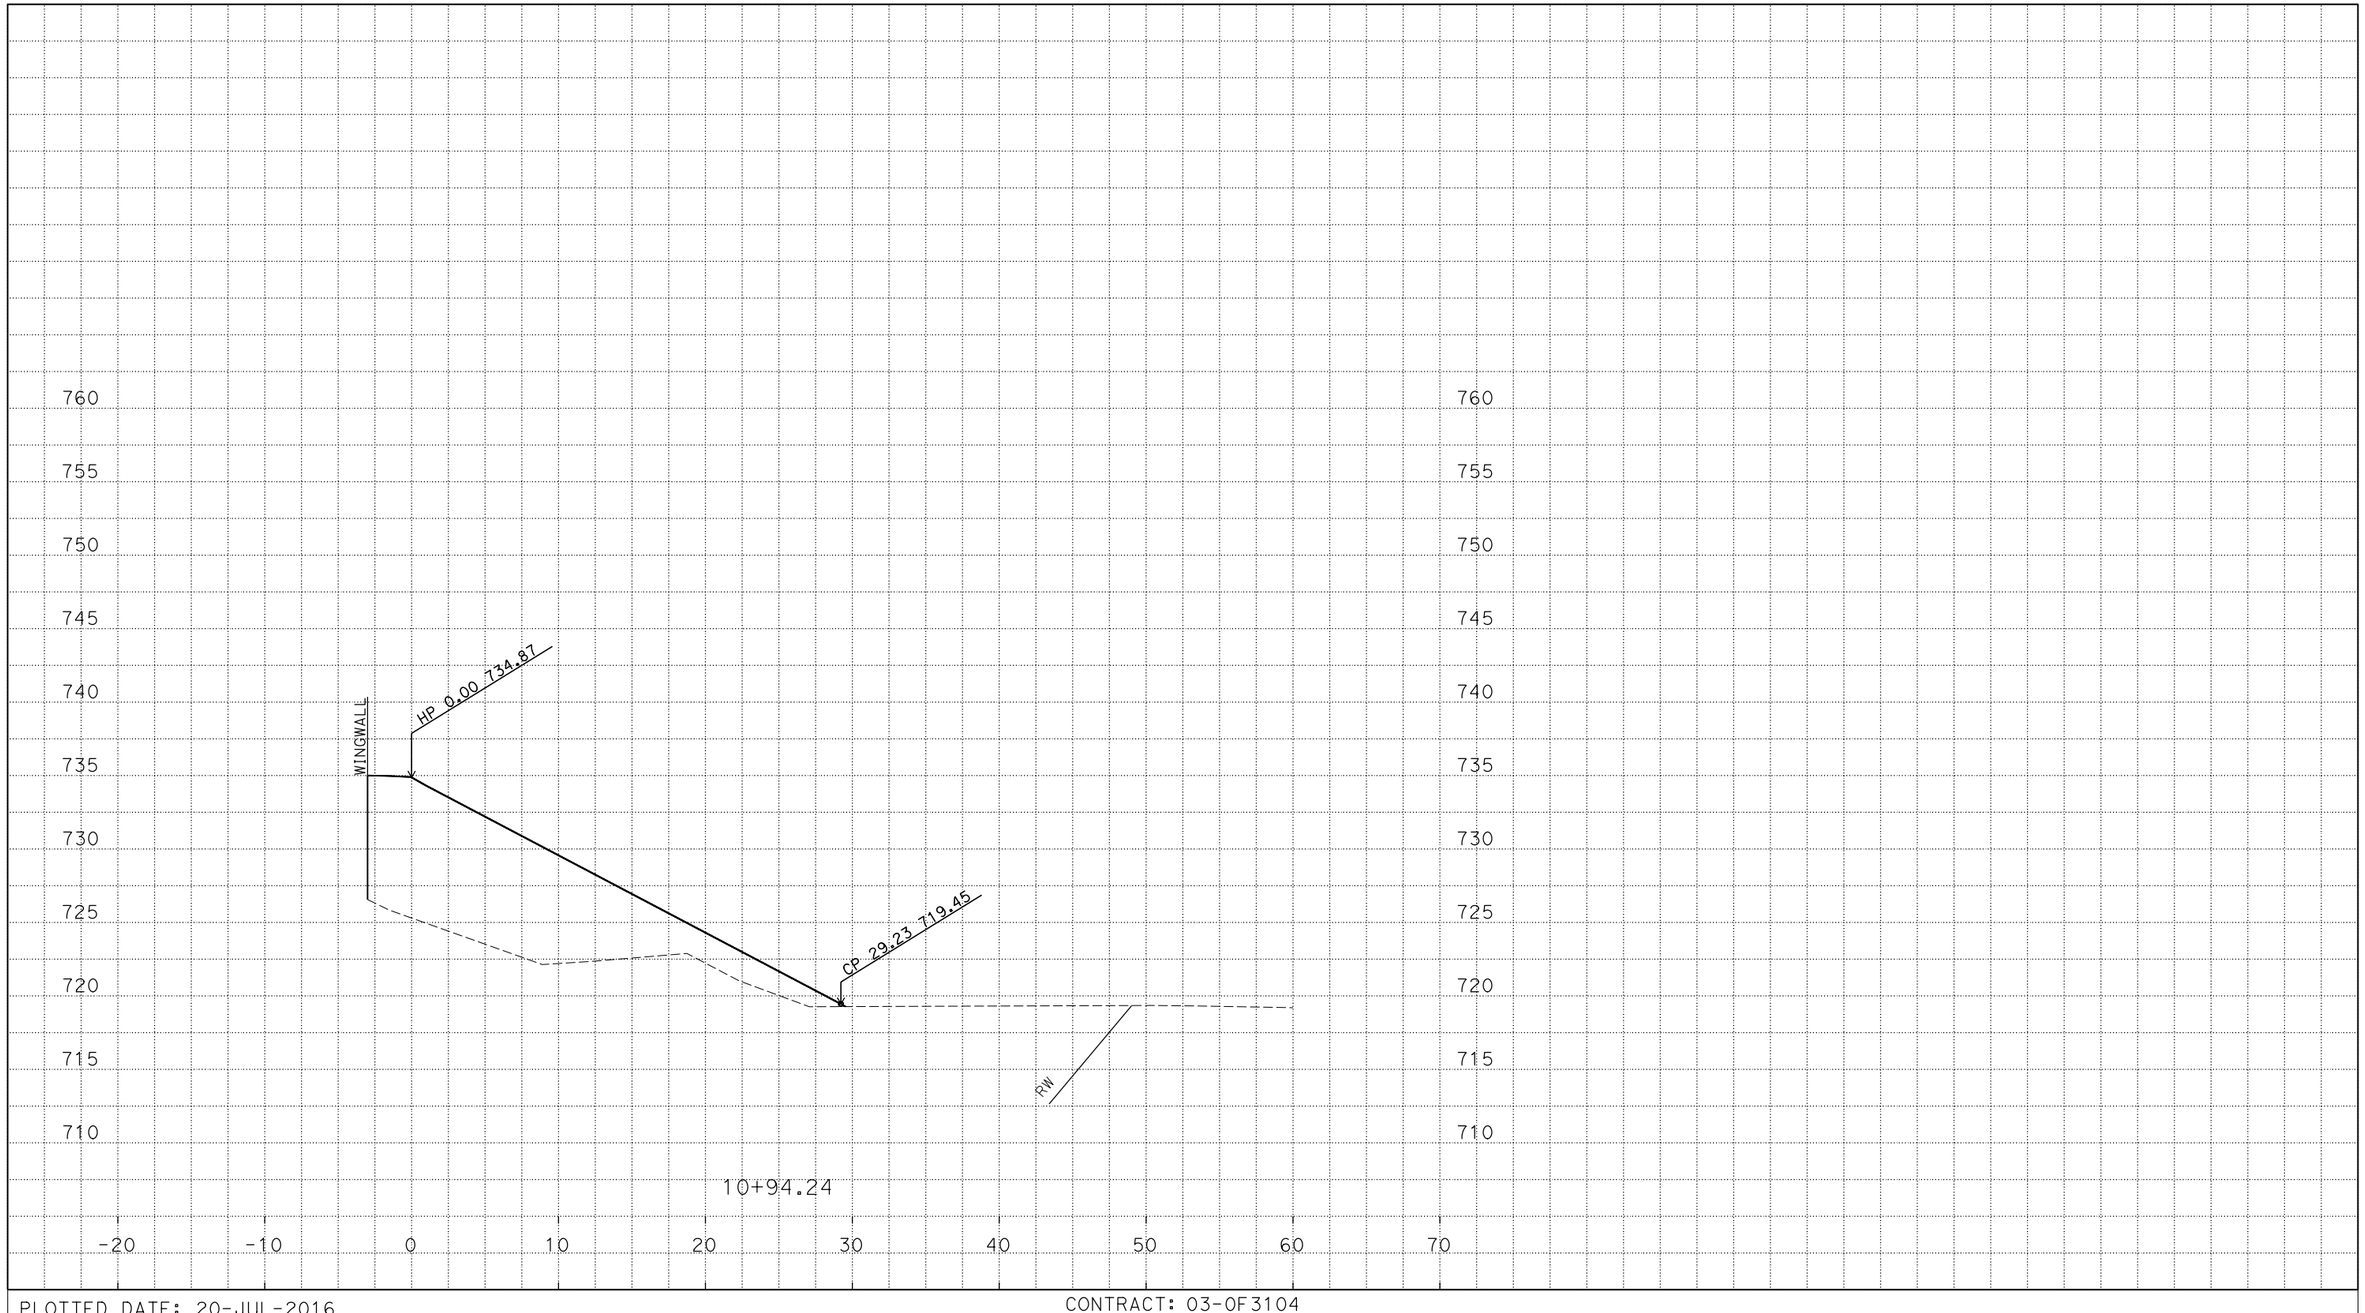

P:\proj3\03\0f310\design\c3d\xsec_qtys
XSections - ABUTMENTS_TEMP_X_C3D_DWG.dwg - 19-Jun-16 8:04 AM

PLOTTED DATE: 20-JUL-2016

SCALE: 1"=5' Horiz.
1"=5' Vert.

CREATED BY: s135264

CONTRACT: 03-0F3104

DIST/CO/RTE/PM: 03/ED/49/23.7/24.4

PROJECT ID: 0300000078

ABUTMENT 1
CROSS SECTIONS
57 OF 59

FOR EARTHWORK DEVELOPMENT ONLY

All Dimensions are U.S. Survey Feet

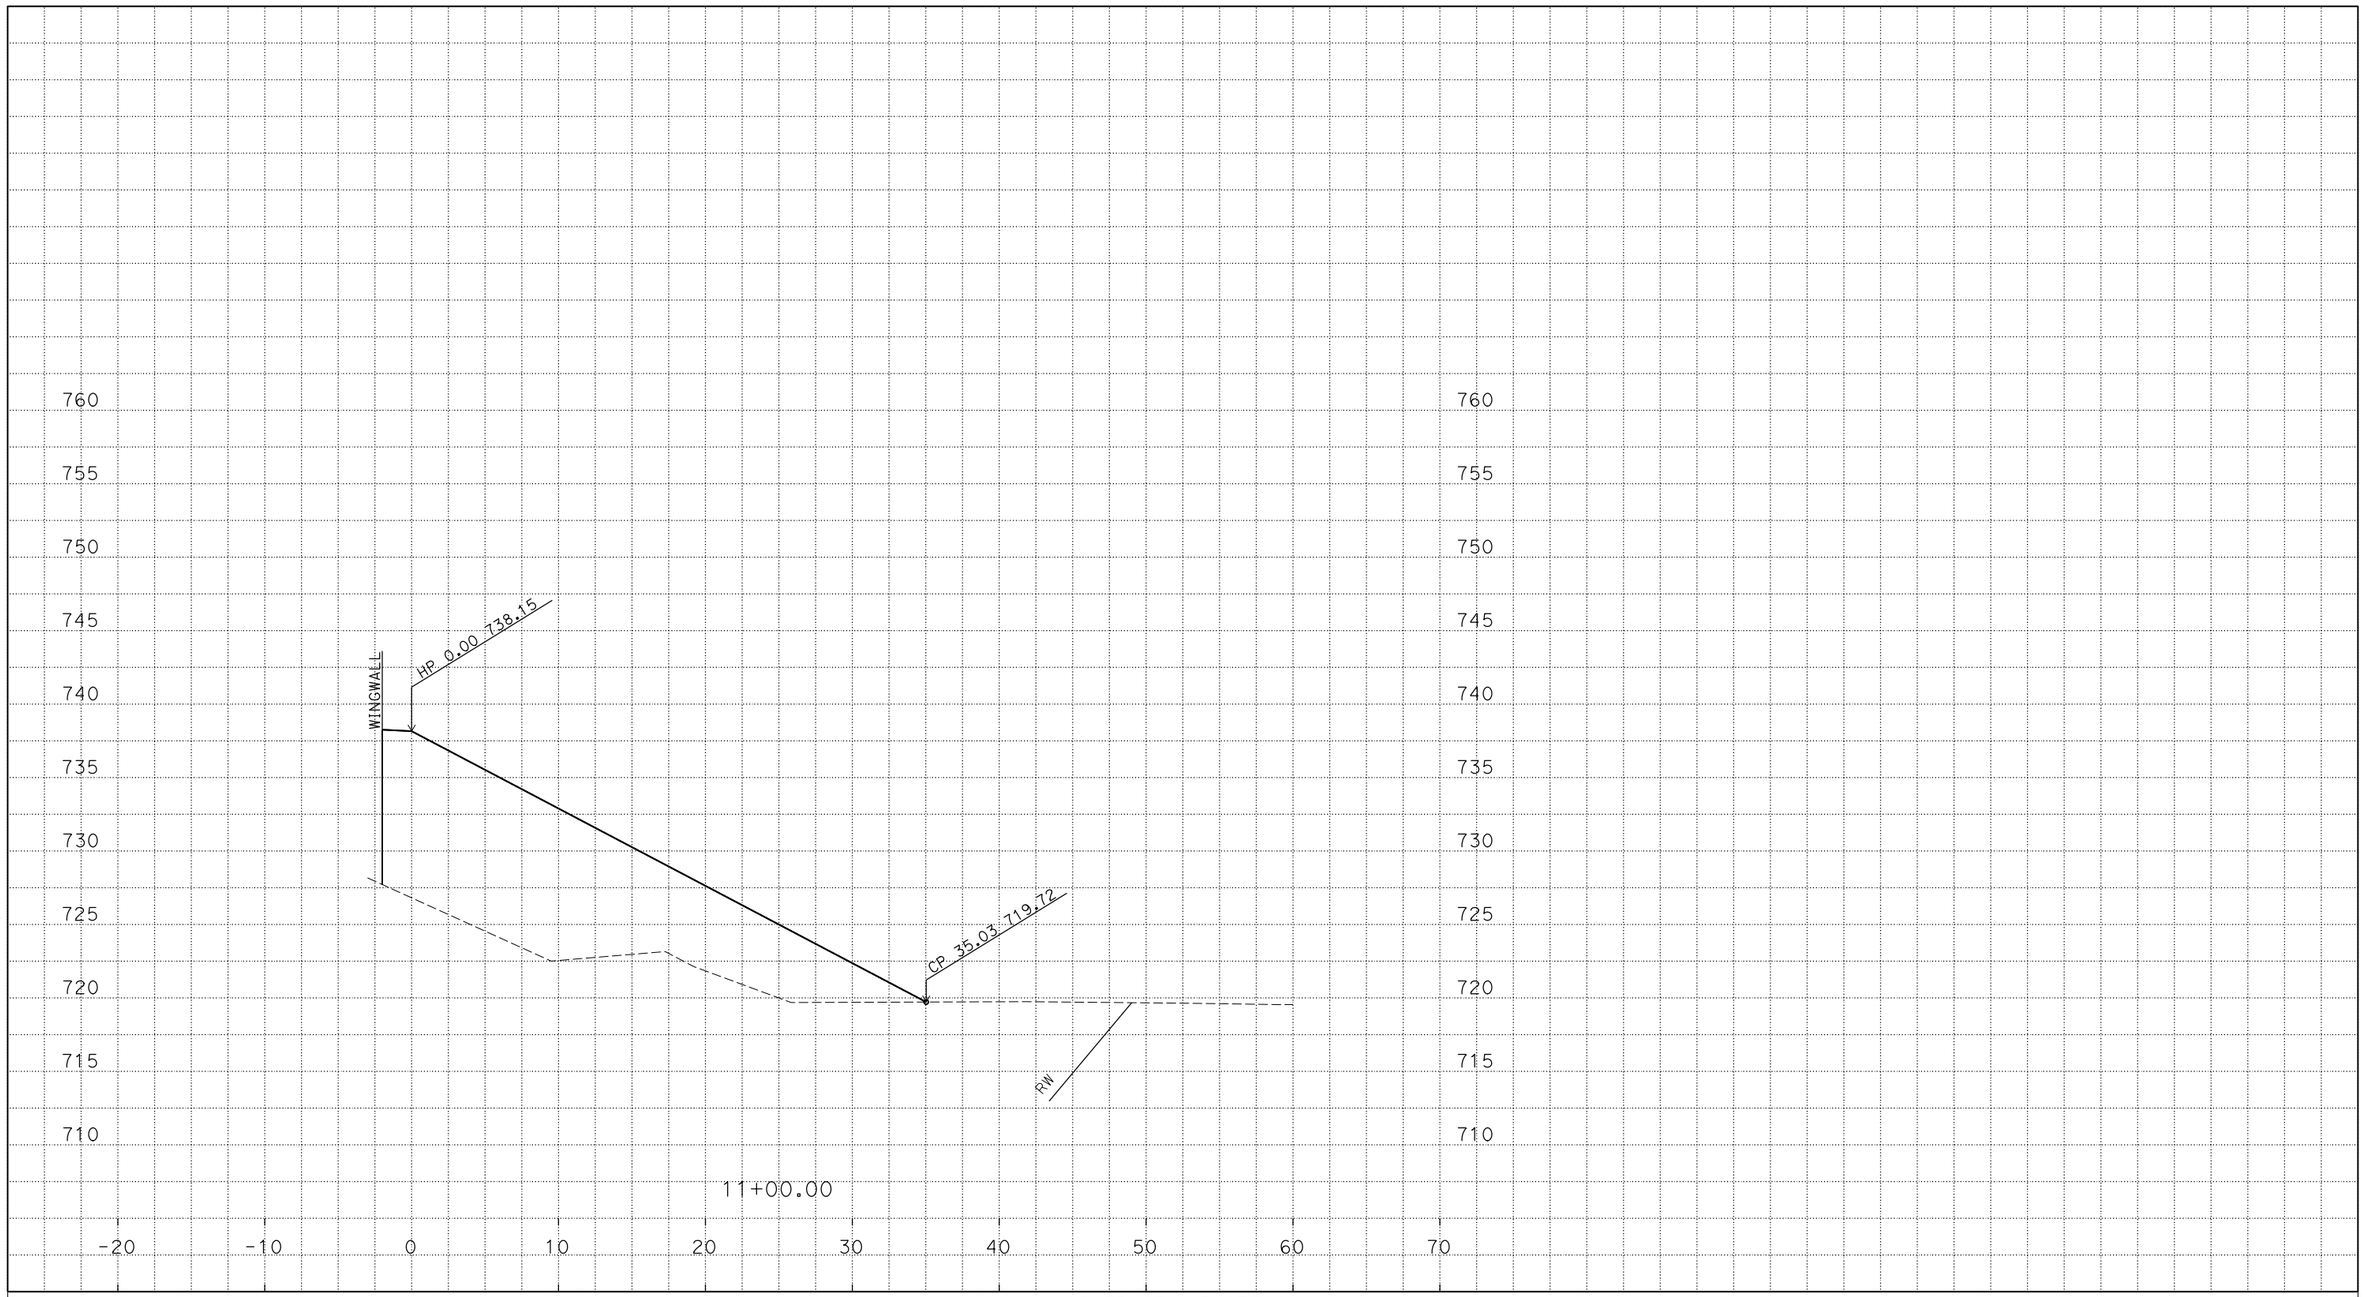

P:\proj3\03\0f310\design\c3d\xsec_qtys
XSections - ABUTMENTS_TEMP_X_C3D_DWG.dwg - 19-Jun-16 8:04 AM

PLOTTED DATE: 20-JUL-2016

SCALE: 1"=5' Horiz.
1"=5' Vert.

CREATED BY: s135264

CONTRACT: 03-0F3104

DIST/CO/RTE/PM: 03/ED/49/23.7/24.4

PROJECT ID: 0300000078

ABUTMENT 1
CROSS SECTIONS
58 OF 59

FOR EARTHWORK DEVELOPMENT ONLY

All Dimensions are U.S. Survey Feet

P:\proj3\03\0f310\design\c3d\xsec_qtys
XSections - ABUTMENTS_TEMP_X_C3D_DWG.dwg - 19-Jun-16 8:04 AM

PLOTTED DATE: 20-JUL-2016

SCALE: 1"=5' Horiz.
1"=5' Vert.

CREATED BY: s135264

CONTRACT: 03-0F3104

DIST/CO/RTE/PM: 03/ED/49/23.7/24.4

PROJECT ID: 0300000078

ABUTMENT 1
CROSS SECTIONS
59 OF 59