SUPERSEDES EXAMPLE RELEASED 7/7/11

Dist	COUNTY	ROUTE	POST MILES TOTAL PROJECT	SHEET No.	TOTAL SHEETS

REGISTERED CIVIL ENGINEER DATE

PLANS APPROVAL DATE

REGISTERED PROFESSIONAL ENGINEER No. Exp. CIVIL STATE OF CALIFORNIA

THE STATE OF CALIFORNIA OR ITS OFFICERS OR AGENTS SHALL NOT BE RESPONSIBLE FOR THE ACCURACY OR COMPLETENESS OF SCANNED COPIES OF THIS PLAN SHEET.

STATIONARY MOUNTED CONSTRUCTION AREA SIGNS

SIGN No. (X)	SIGN CODE FEDERAL	SIGN CODE CALIFORNIA	PANEL SIZE	SIGN MESSAGE	NUMBER OF POSTS AND SIZE	NUMBER OF SIGNS
A	W20-1		36" x 36"	ROAD WORK AHEAD	1 - 4" x 6"	2
B	G20-2		36" x 18"	END ROAD WORK	1 - 4" x 4"	2
C		C40(CA)	72" x 36"	TRAFFIC FINES DOUBLED IN CONSTRUCTION ZONES	2 - 4" x 6"	2

FOR ADDITIONAL CONSTRUCTION AREA SIGNS, SEE MOTORIST INFORMATION SHEETS.

NOTES:

1. EXACT LOCATION AND POSITION OF SIGNS WILL BE DETERMINED BY THE ENGINEER.
2. SIGN POST LENGTH ARE APPROXIMATE, EXACT SIZE AND LENGTH WILL BE DETERMINED BY THE ENGINEER.

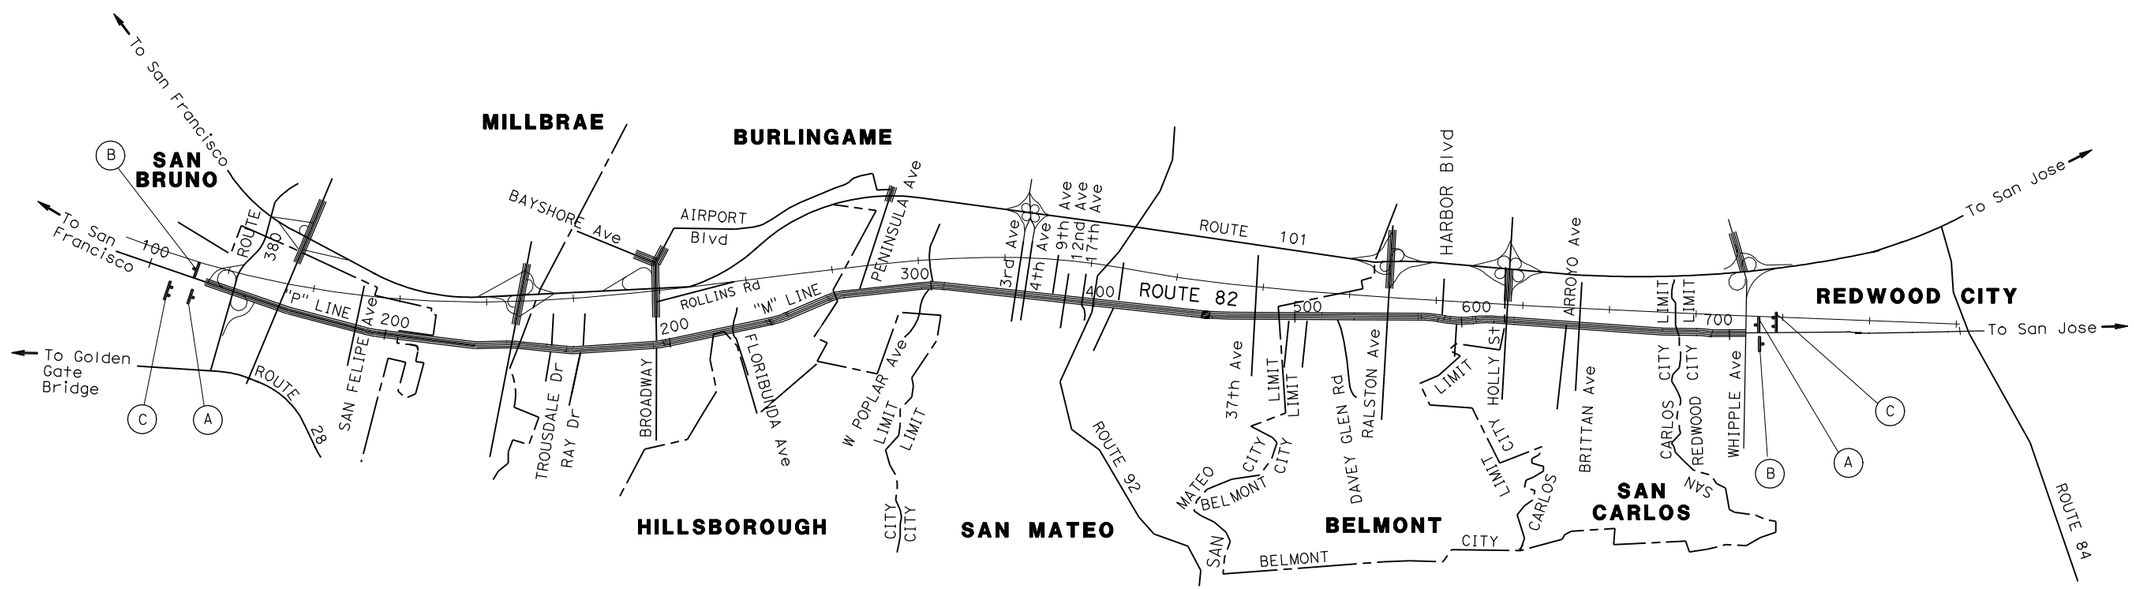

Construction Area Signs sheet, example "A-1" is from the same project as Title Sheet example "0" and Motorist Information Plan sheet examples "A-1" through "A-5."

CONSTRUCTION AREA SIGNS SHEET, EXAMPLE "A-1"

APPROVED FOR CONSTRUCTION AREA SIGN WORK ONLY

CONSTRUCTION AREA SIGNS

NO SCALE

CS-1

CONSTRUCTION AREA SIGNS SHEET, EXAMPLE "A-1" RELEASED 3/16/2012

LAST REVISION 00-00-00 DATE PLOTTED => 14-MAR-2012 TIME PLOTTED => 09:04

STATE OF CALIFORNIA - DEPARTMENT OF TRANSPORTATION

Caltrans

FUNCTIONAL SUPERVISOR

CALCULATED-DESIGNED BY

CHECKED BY

REVISED BY

DATE REVISED

BORDER LAST REVISED 7/2/2010

USERNAME => s116122
DGN FILE => CAS_Example_A1.dgn

RELATIVE BORDER SCALE IS IN INCHES 0 1 2 3

UNIT 0000

PROJECT NUMBER & PHASE 00000000001