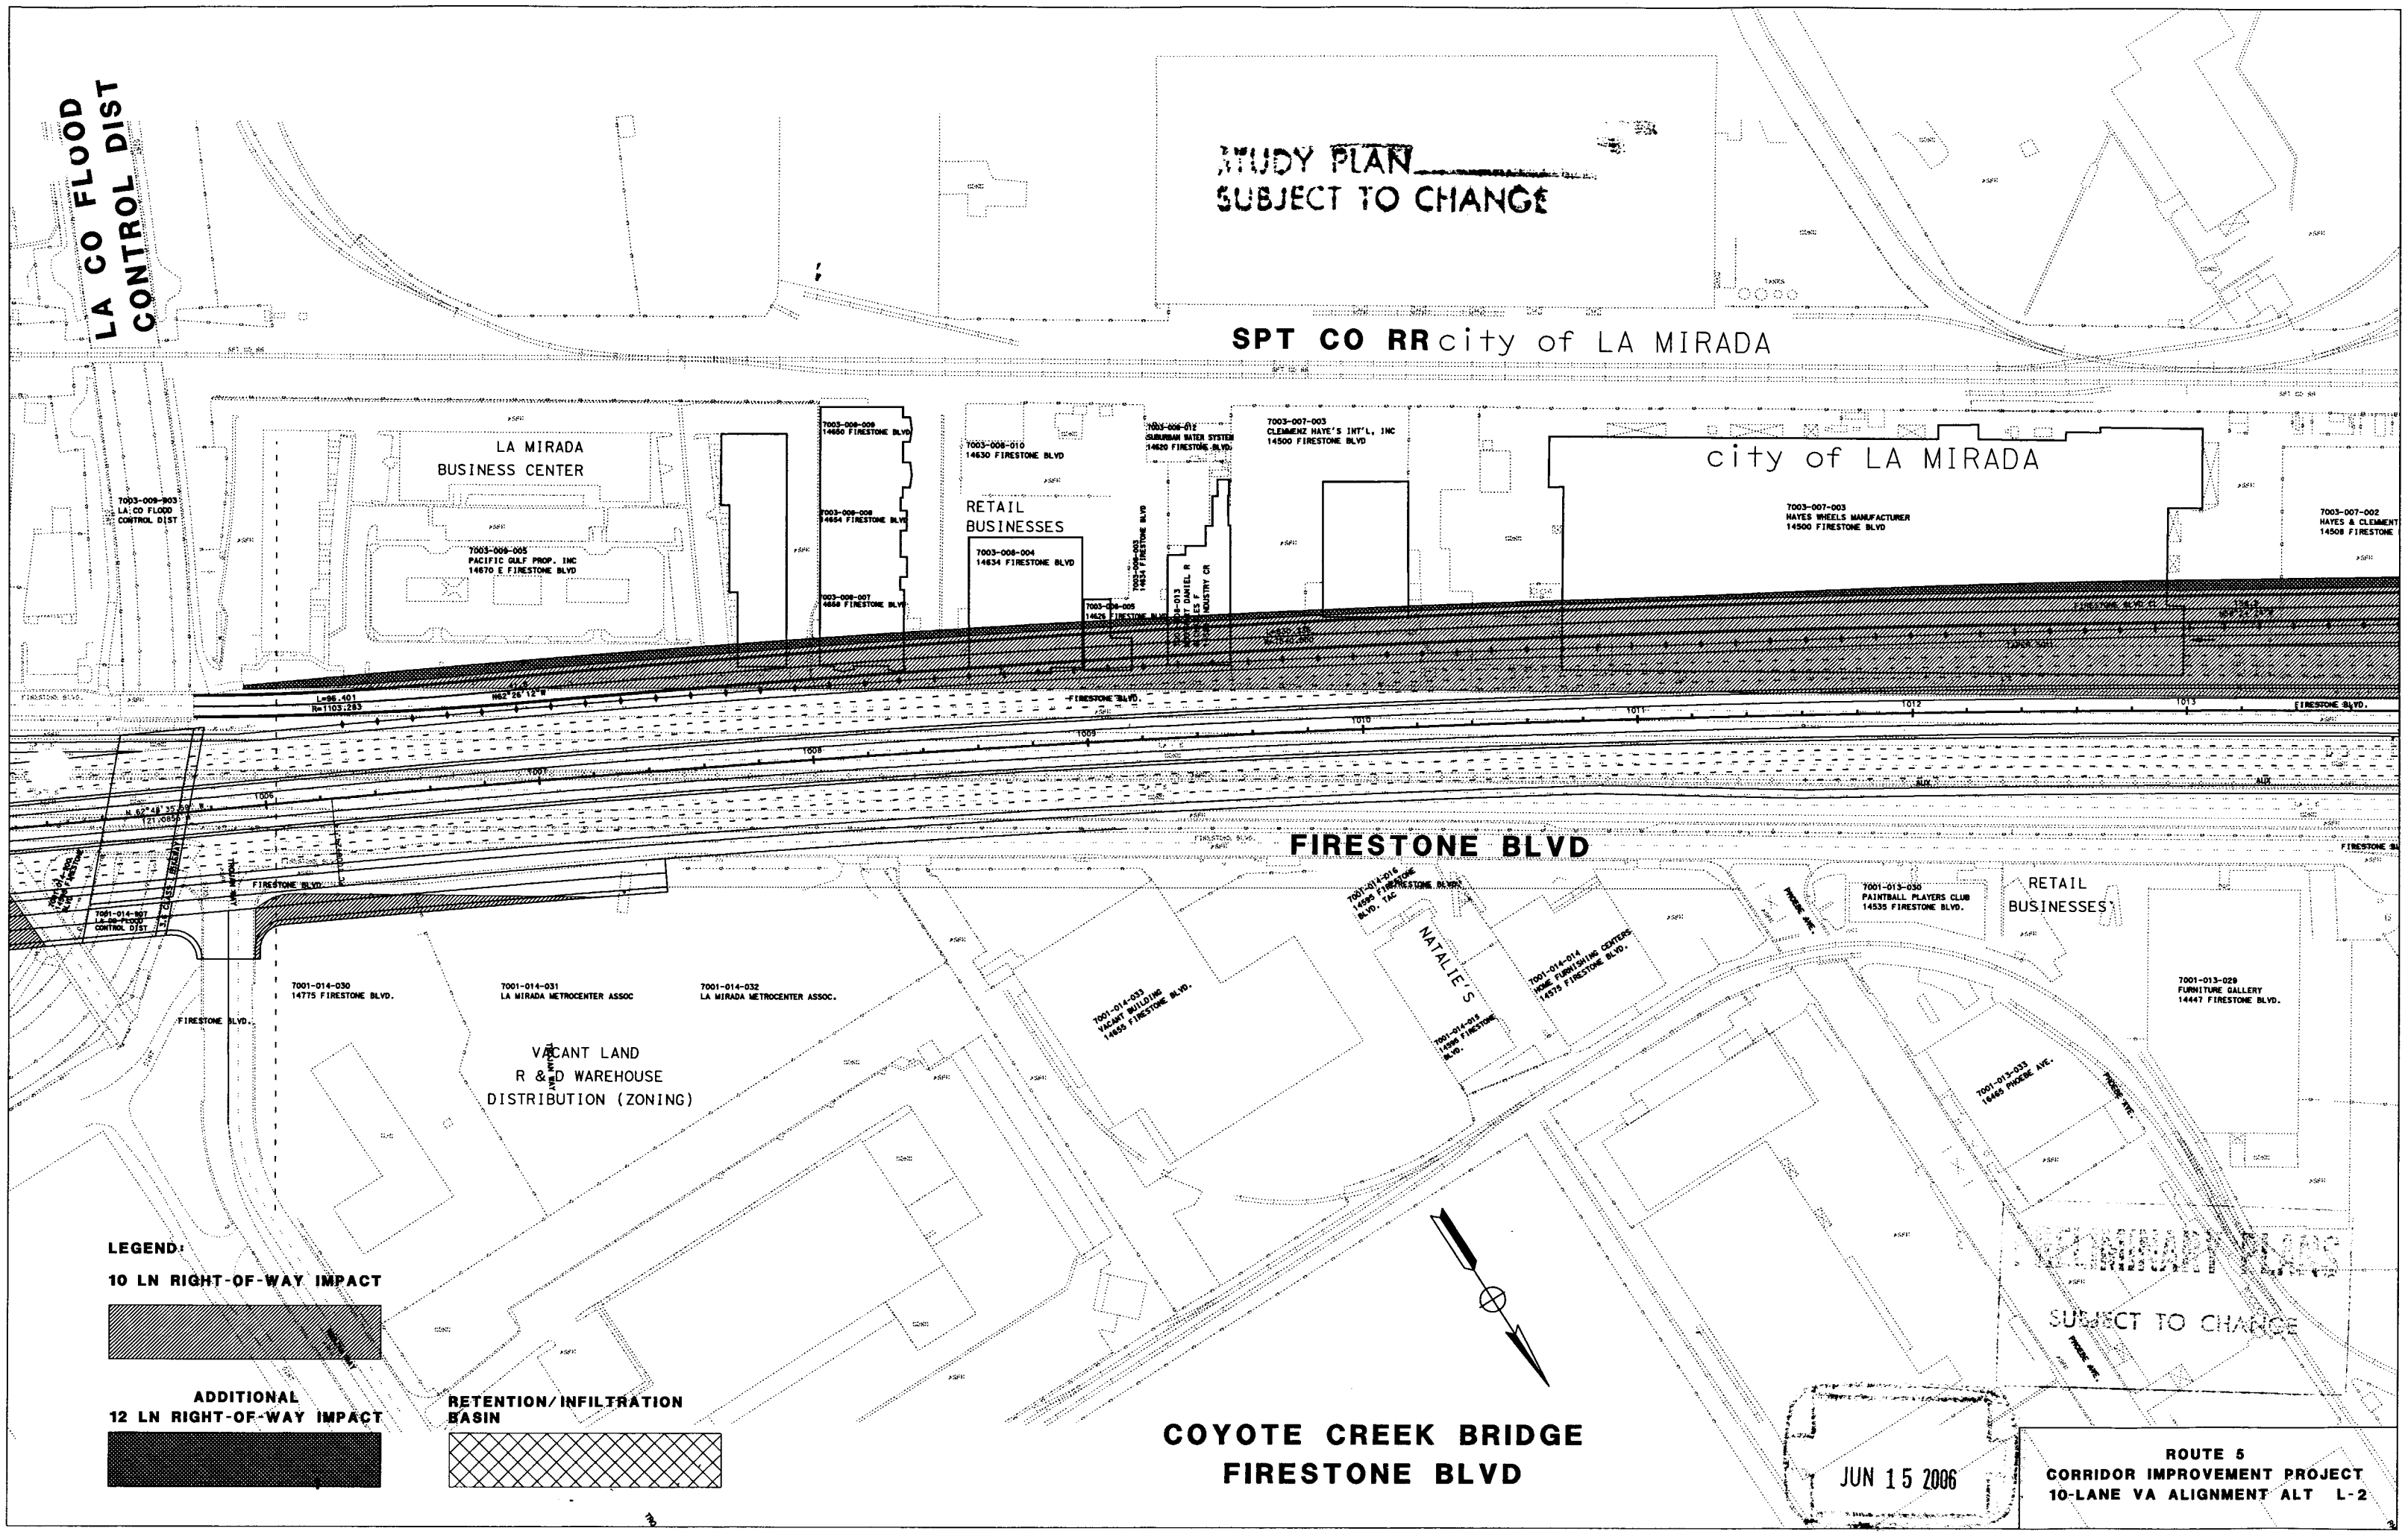
LA CO FLOOD CONTROL DIST
STUDY PLAN
SUBJECT TO CHANGE
SPT CO RR
city of LA MIRADA
LA MIRADA BUSINESS CENTER
7003-009-003 LA CO FLOOD CONTROL DIST
7003-009-005 PACIFIC GULF PROP. INC 14670 E FIRESTONE BLVD
7003-009-009 14650 FIRESTONE BLVD
7003-009-008 14654 FIRESTONE BLVD
7003-009-007 14660 FIRESTONE BLVD
7003-008-010 14630 FIRESTONE BLVD
RETAIL BUSINESSES
7003-008-004 14634 FIRESTONE BLVD
7003-008-005 14636 FIRESTONE BLVD
7003-008-012 SUBURBAN WATER SYSTEM 14620 FIRESTONE BLVD.
7003-008-003 14624 FIRESTONE BLVD
7003-008-013 ROBERT DANIEL R MARGARET & CHARLES F 14600 INDUSTRY CR
7003-007-003 CLEMMENZ HATE'S INT'L, INC 14500 FIRESTONE BLVD
city of LA MIRADA
7003-007-003 HAYES WHEELS MANUFACTURER 14500 FIRESTONE BLVD
7003-007-002 HAYES & CLEMENT 14508 FIRESTONE
FIRESTONE BLVD.
L=86.401
R=1103.283
N62°26'12"W
1005
1006
1007
1008
1009
1010
1011
1012
1013
AUX
7001-014-007 LA CO FLOOD CONTROL DIST
7001-014-030 14775 FIRESTONE BLVD.
7001-014-031 LA MIRADA METROCENTER ASSOC
7001-014-032 LA MIRADA METROCENTER ASSOC.
VACANT LAND
R & D WAREHOUSE
DISTRIBUTION (ZONING)
7001-014-033 VACANT BUILDING 14655 FIRESTONE BLVD.
7001-014-016 14595 FIRESTONE BLVD. TAC
NATALIE'S
7001-014-015 14595 FIRESTONE BLVD.
7001-014-018 HOME FURNISHING CENTERS 14575 FIRESTONE BLVD.
PIONEER AVE.
7001-013-030 PAINTBALL PLAYERS CLUB 14535 FIRESTONE BLVD.
RETAIL BUSINESSES
7001-013-029 FURNITURE GALLERY 14447 FIRESTONE BLVD.
7001-013-033 14465 PIONEER AVE.
PRELIMINARY PLANS
SUBJECT TO CHANGE
LEGEND:
10 LN RIGHT-OF-WAY IMPACT
ADDITIONAL
12 LN RIGHT-OF-WAY IMPACT
RETENTION/INFILTRATION BASIN
COYOTE CREEK BRIDGE
FIRESTONE BLVD
JUN 15 2006
ROUTE 5
CORRIDOR IMPROVEMENT PROJECT
10-LANE VA ALIGNMENT ALT L-2