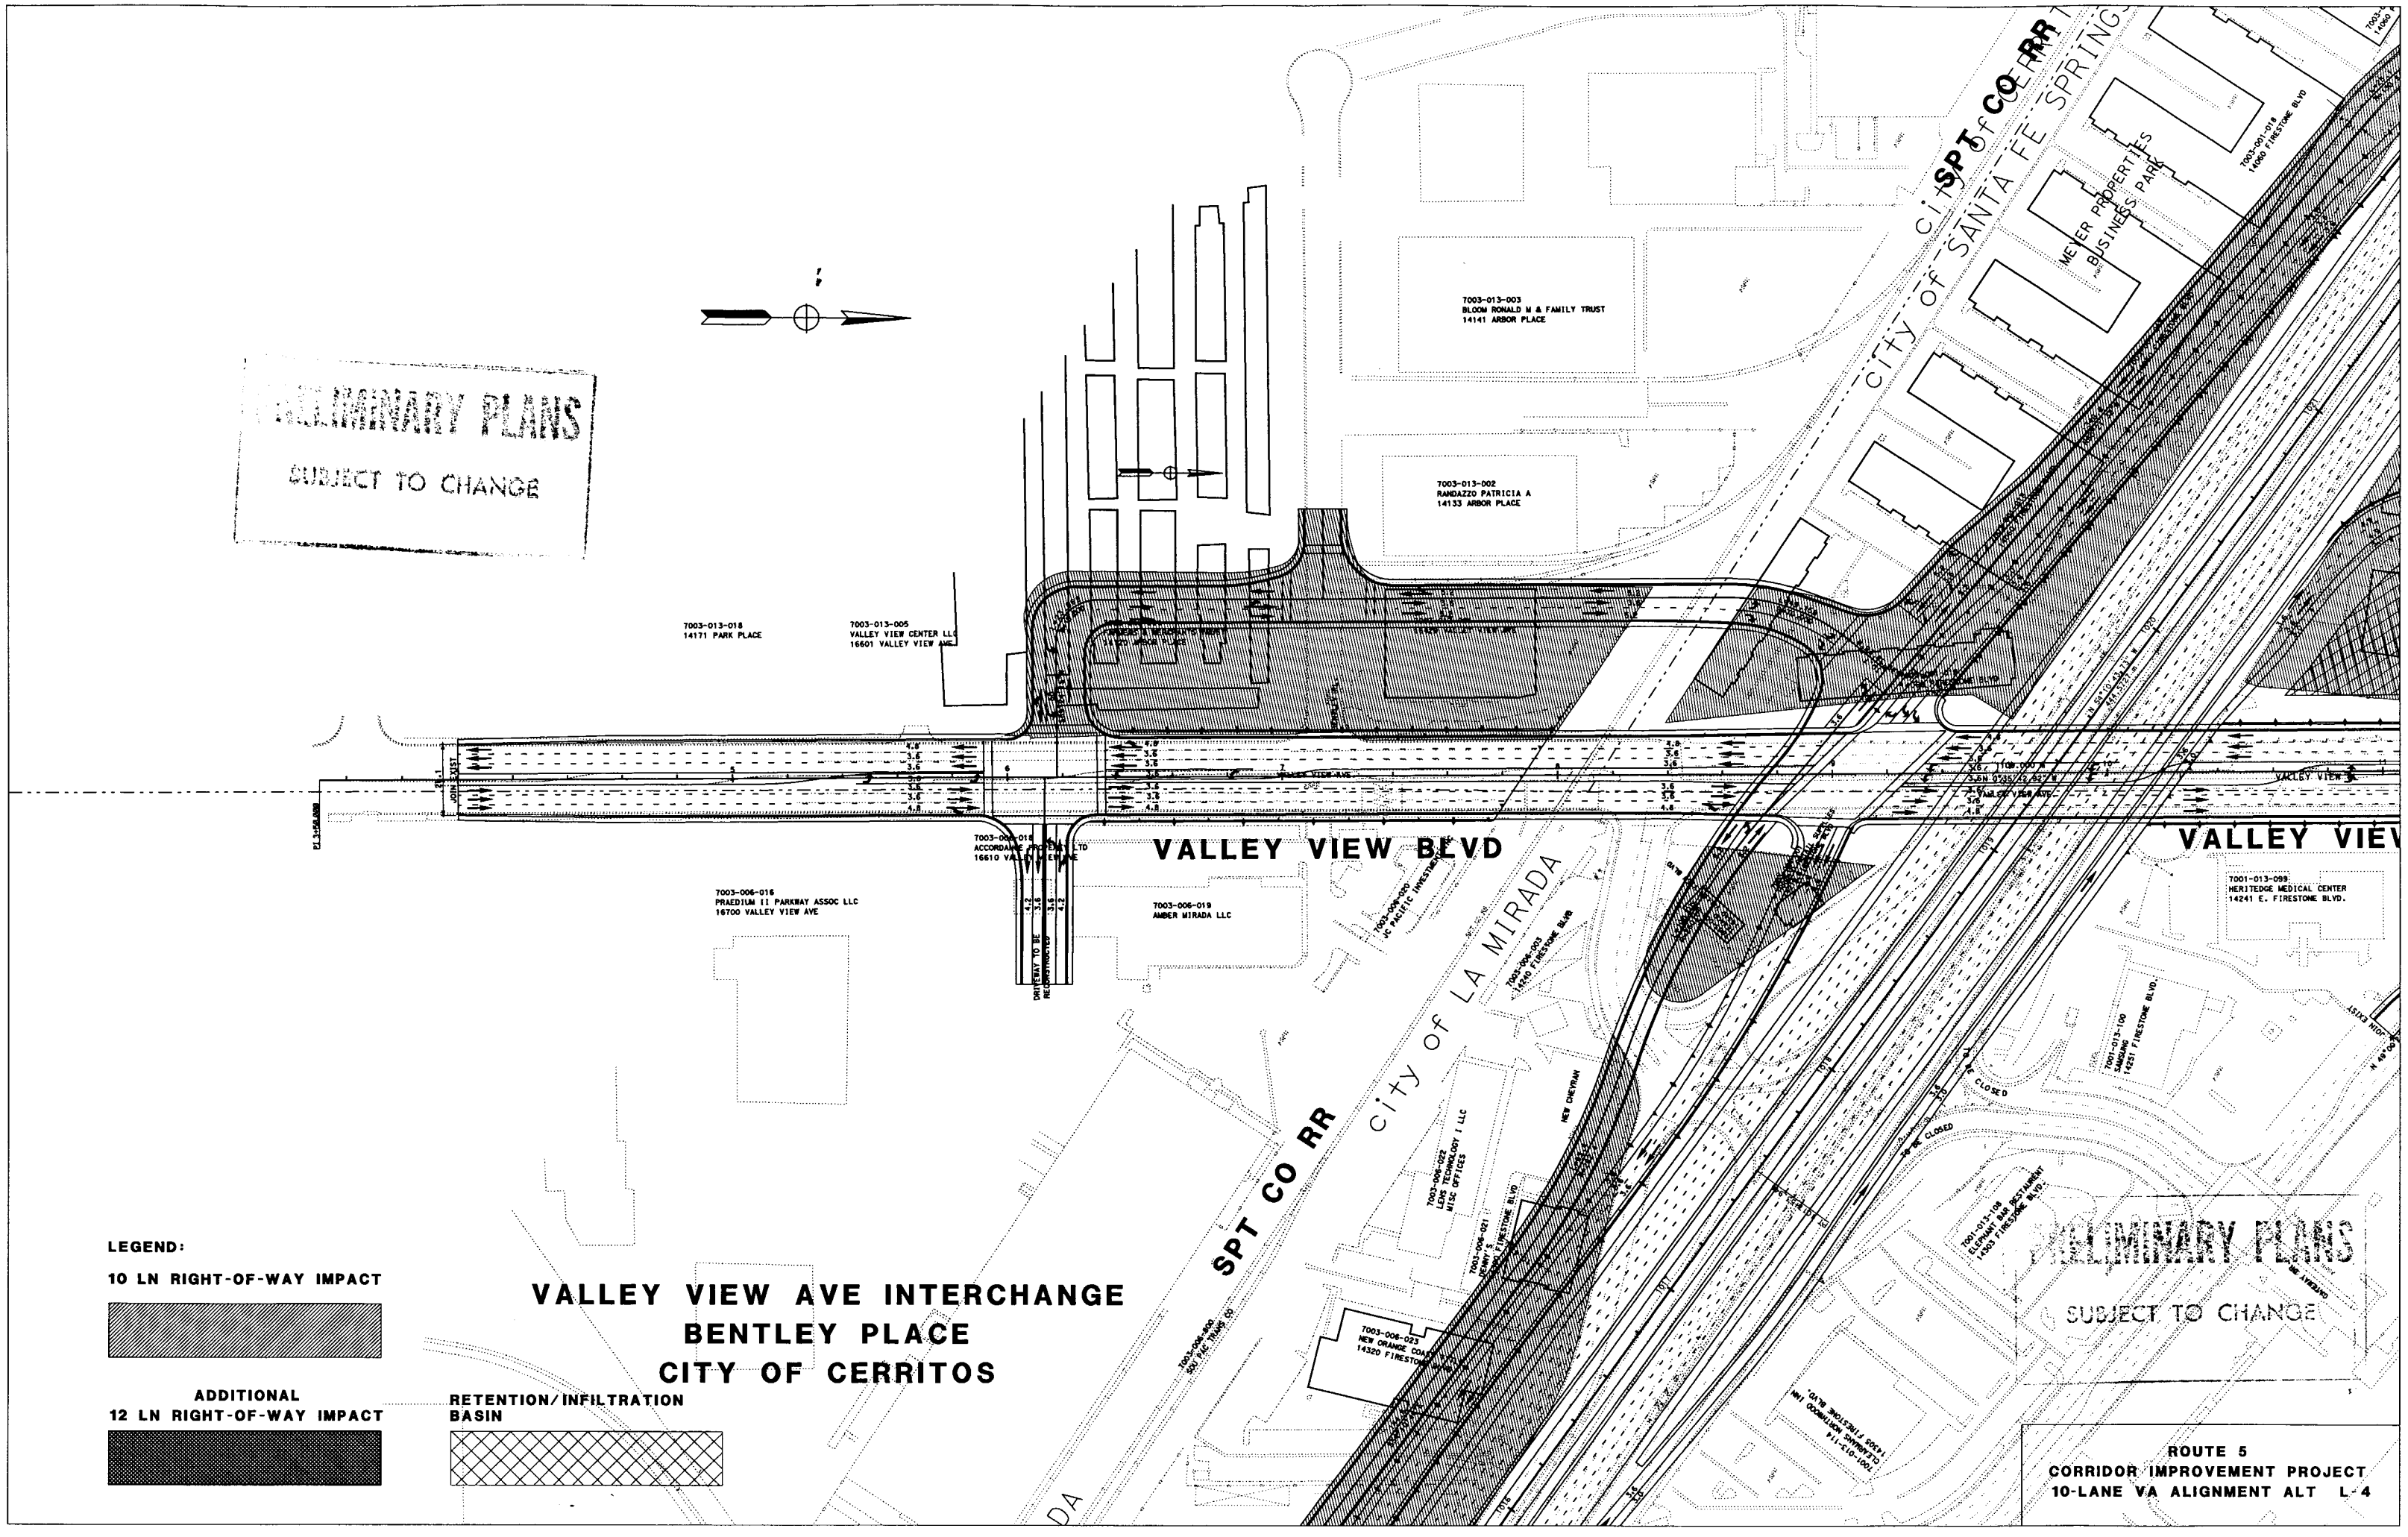
PRELIMINARY PLANS
SUBJECT TO CHANGE
7003-013-003
BLOOM RONALD M & FAMILY TRUST
14141 ARBOR PLACE
7003-013-002
RANDAZZO PATRICIA A
14133 ARBOR PLACE
7003-013-018
14171 PARK PLACE
7003-013-005
VALLEY VIEW CENTER LLC
16601 VALLEY VIEW AVE
7003-006-016
PRAEDIUM II PARKWAY ASSOC LLC
16700 VALLEY VIEW AVE
7003-006-019
AMBER MIRADA LLC
VALLEY VIEW BLVD
VALLEY VIEW
SPT CO RR
city of SANTA FE SPRINGS
MEYER PROPERTIES
BUSINESS PARK
7001-013-099
HERITEDGE MEDICAL CENTER
14241 E. FIRESTONE BLVD.
city of LA MIRADA
SPT CO RR
7003-006-023
NEW ORANGE COAST
14320 FIRESTONE
PRELIMINARY PLANS
SUBJECT TO CHANGE
LEGEND:
10 LN RIGHT-OF-WAY IMPACT
ADDITIONAL
12 LN RIGHT-OF-WAY IMPACT
RETENTION/INFILTRATION
BASIN
VALLEY VIEW AVE INTERCHANGE
BENTLEY PLACE
CITY OF CERRITOS
ROUTE 5
CORRIDOR IMPROVEMENT PROJECT
10-LANE VA ALIGNMENT ALT L-4