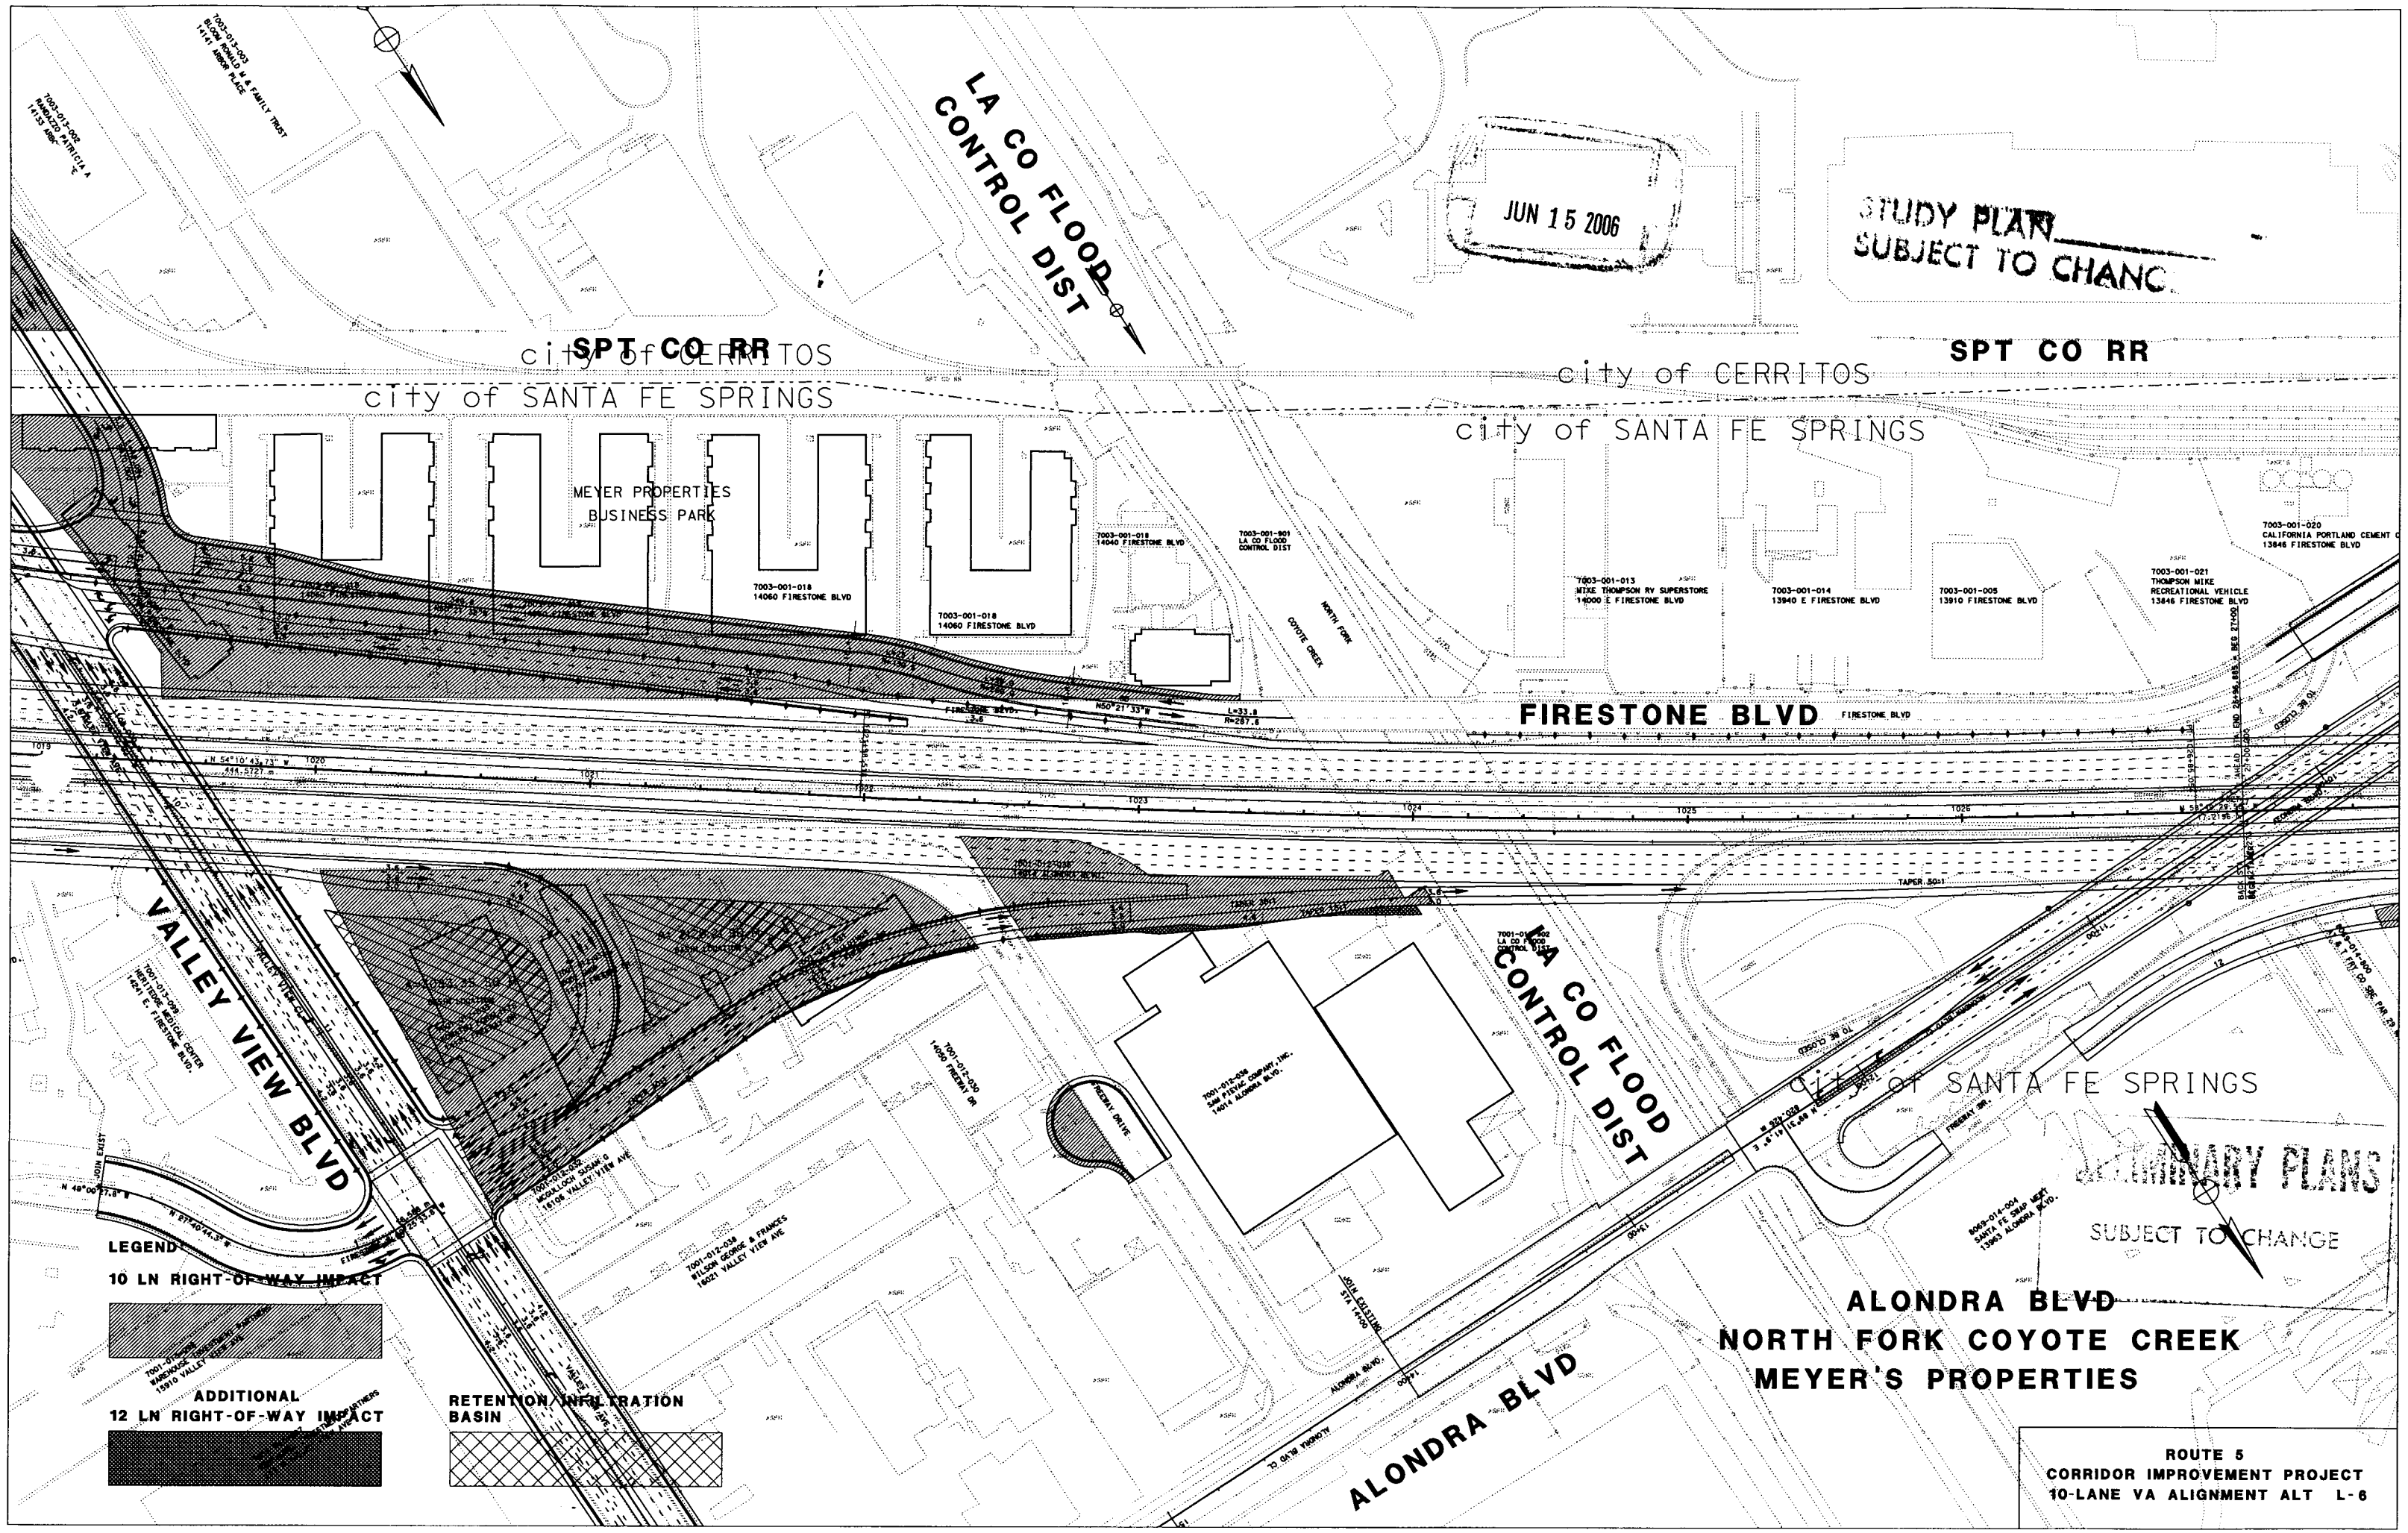

LA CO FLOOD CONTROL DIST
SPT CO RR
city of CERRITOS
city of SANTA FE SPRINGS
MEYER PROPERTIES BUSINESS PARK
7003-001-018 14060 FIRESTONE BLVD
7003-001-018 14040 FIRESTONE BLVD
7003-001-901 LA CO FLOOD CONTROL DIST
NORTH FORK COYOTE CREEK
7003-001-013 MIKE THOMPSON RV SUPERSTORE 14000 E FIRESTONE BLVD
7003-001-014 13940 E FIRESTONE BLVD
7003-001-005 13910 FIRESTONE BLVD
7003-001-021 THOMPSON MIKE RECREATIONAL VEHICLE 13846 FIRESTONE BLVD
7003-001-020 CALIFORNIA PORTLAND CEMENT C 13846 FIRESTONE BLVD
FIRESTONE BLVD
VALLEY VIEW BLVD
7001-012-030 14050 FREEWAY DR
7001-012-036 SAM PIEVAC COMPANY, INC. 14014 ALONDRA BLVD.
FREEWAY DRIVE
7001-012-038 WILSON GEORGE & FRANCES 16021 VALLEY VIEW AVE
7001-012-032 MCCULLOCH SUSAN G 16106 VALLEY VIEW AVE
7001-013-009 HERITEDGE MEDICAL CENTER 14241 E. FIRESTONE BLVD.
7001-013-002 RANDAZZO PATRICIA A 14133 ARBOR PLACE
7003-013-003 BLOOM RONALD M & FAMILY TRUST 14141 ARBOR PLACE
7001-012-002 LA CO FLOOD CONTROL DIST
ALONDRA BLVD
LEGEND
10 LN RIGHT-OF-WAY IMPACT
ADDITIONAL 12 LN RIGHT-OF-WAY IMPACT
RETENTION/INFILTRATION BASIN
JUN 15 2006
STUDY PLAN SUBJECT TO CHANG
SUBJECT TO CHANGE
ALONDRA BLVD
NORTH FORK COYOTE CREEK
MEYER'S PROPERTIES
ROUTE 5
CORRIDOR IMPROVEMENT PROJECT
10-LANE VA ALIGNMENT ALT L-6