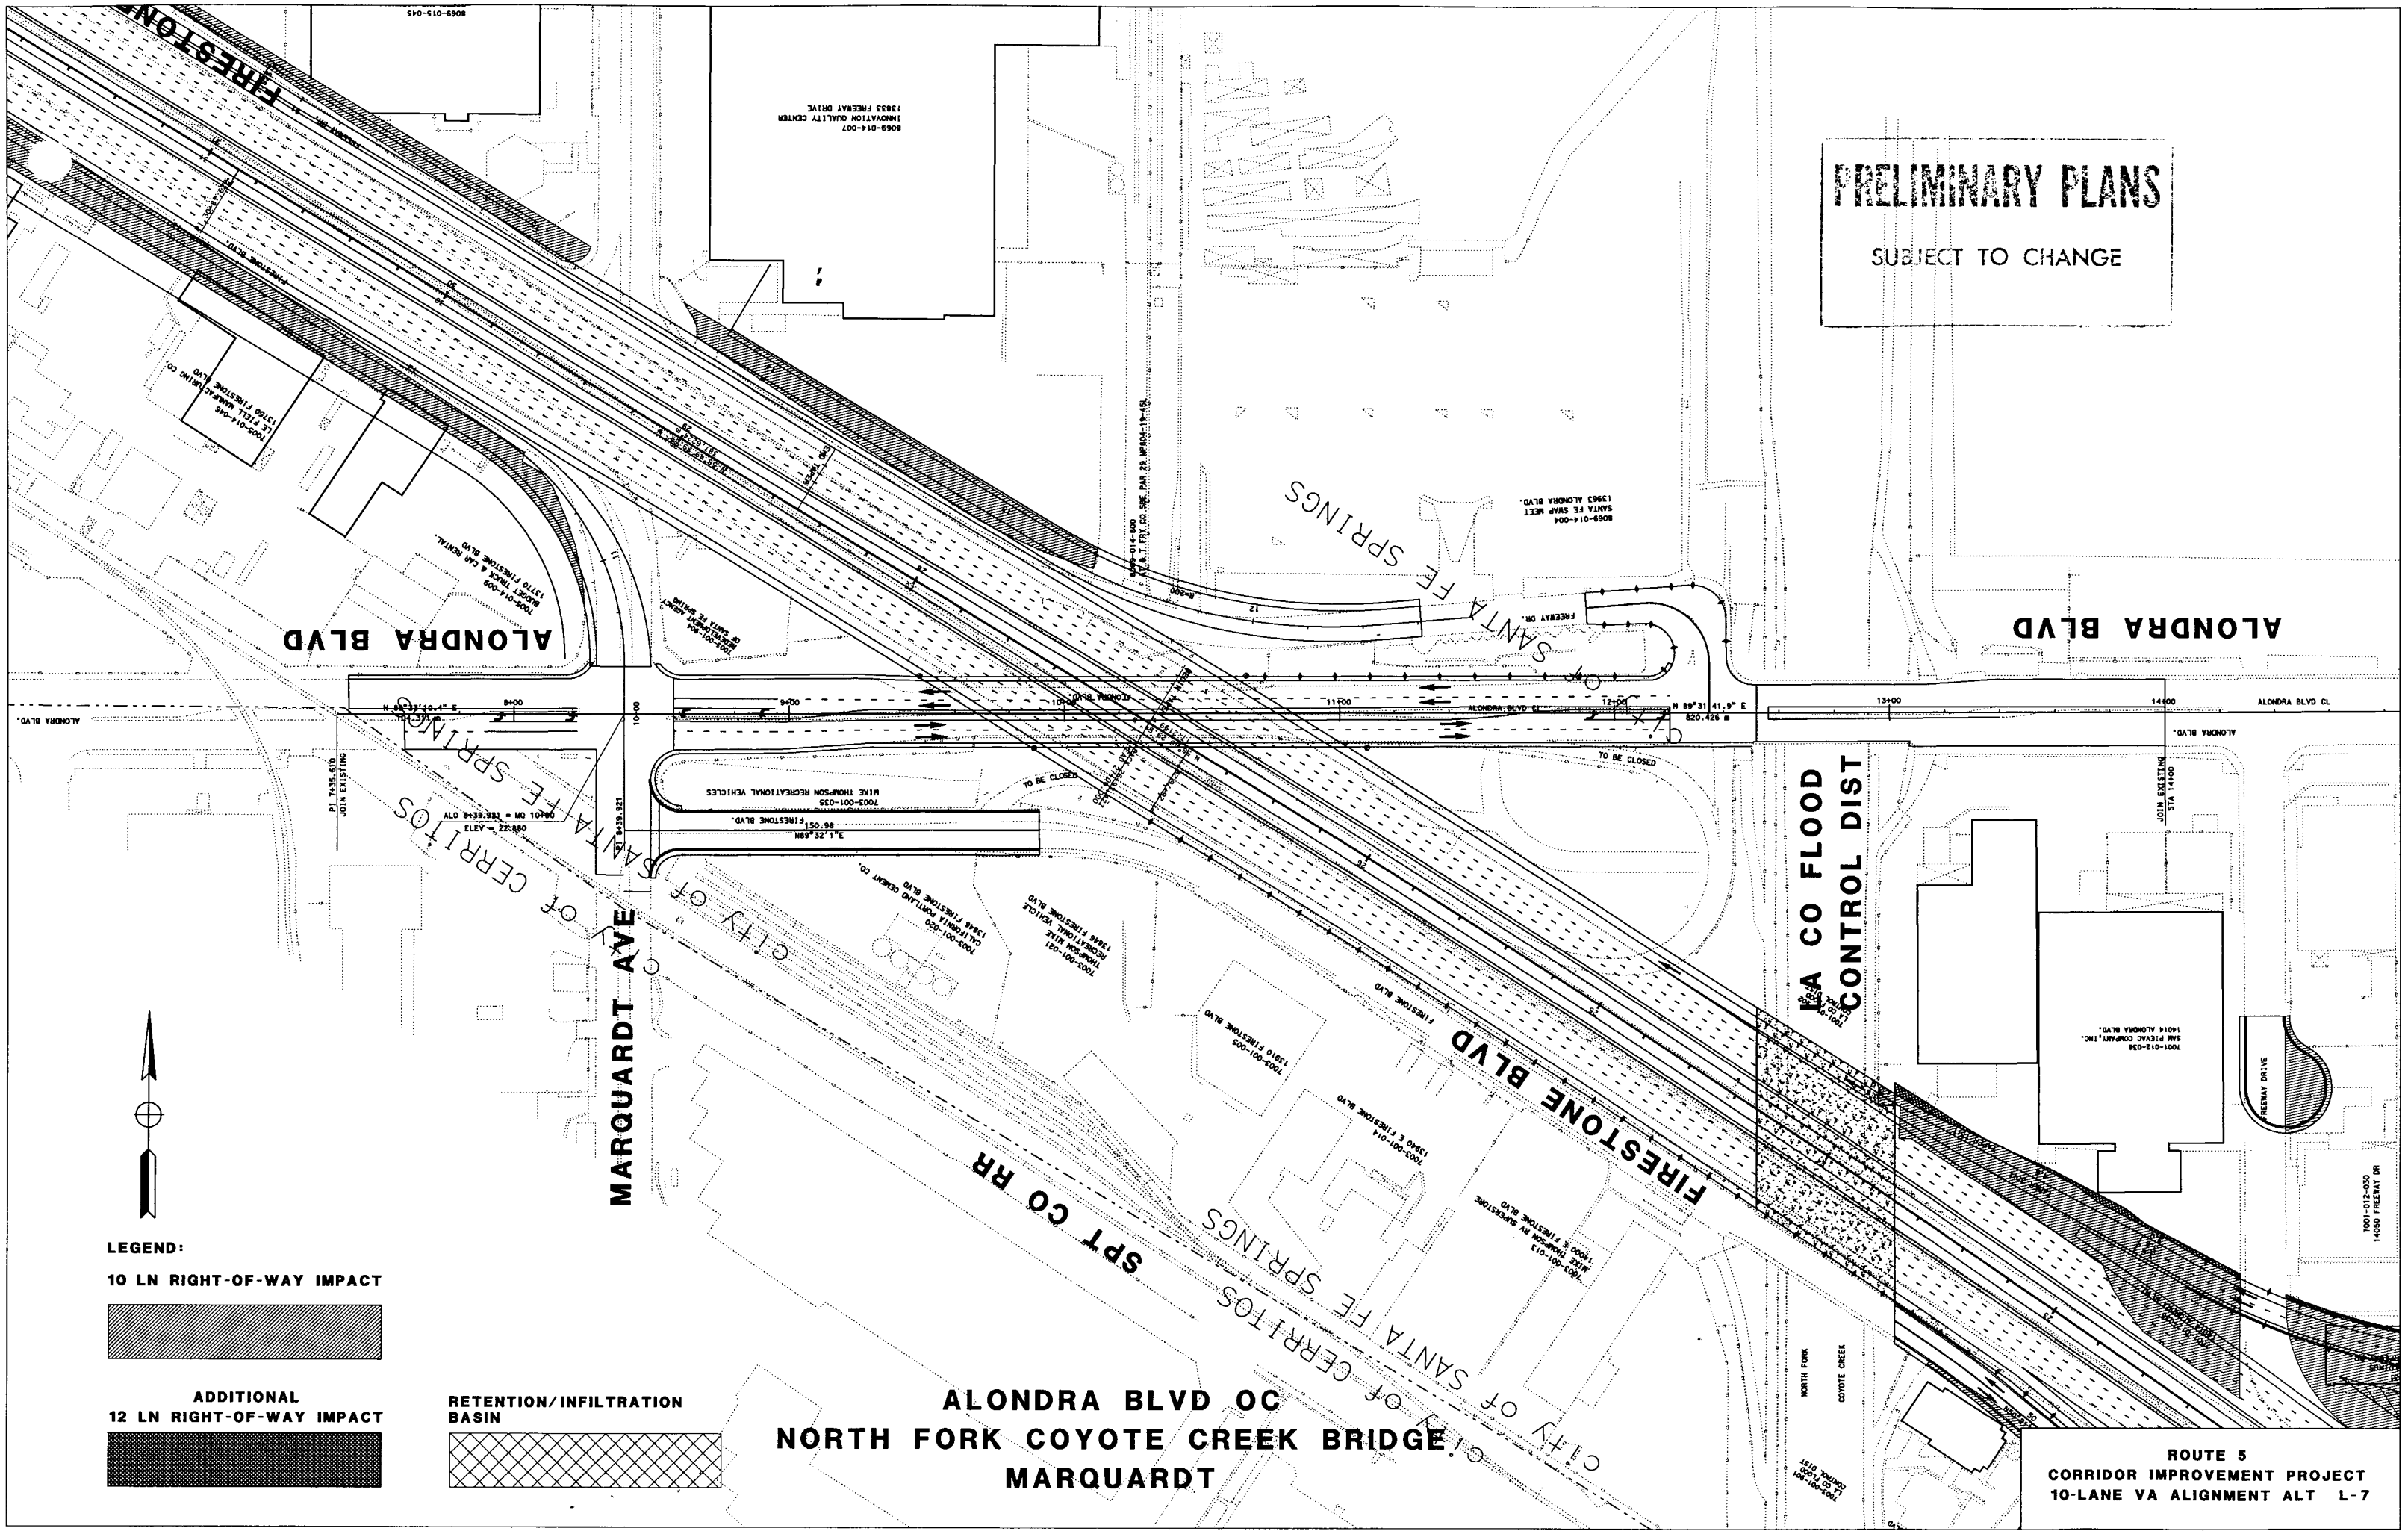
PRELIMINARY PLANS
SUBJECT TO CHANGE
ALONDRA BLVD
ALONDRA BLVD
FIRESTONE BLVD
MARQUARDT AVE
SPT CO RR
LA CO FLOOD CONTROL DIST
NORTH FORK COYOTE CREEK
FREEWAY DRIVE
SANTA FE SPRINGS
CITY OF CERRITOS
CITY OF SANTA FE SPRINGS
LEGEND:
10 LN RIGHT-OF-WAY IMPACT
ADDITIONAL
12 LN RIGHT-OF-WAY IMPACT
RETENTION/INFILTRATION
BASIN
ALONDRA BLVD OC
NORTH FORK COYOTE CREEK BRIDGE
MARQUARDT
ROUTE 5
CORRIDOR IMPROVEMENT PROJECT
10-LANE VA ALIGNMENT ALT L-7