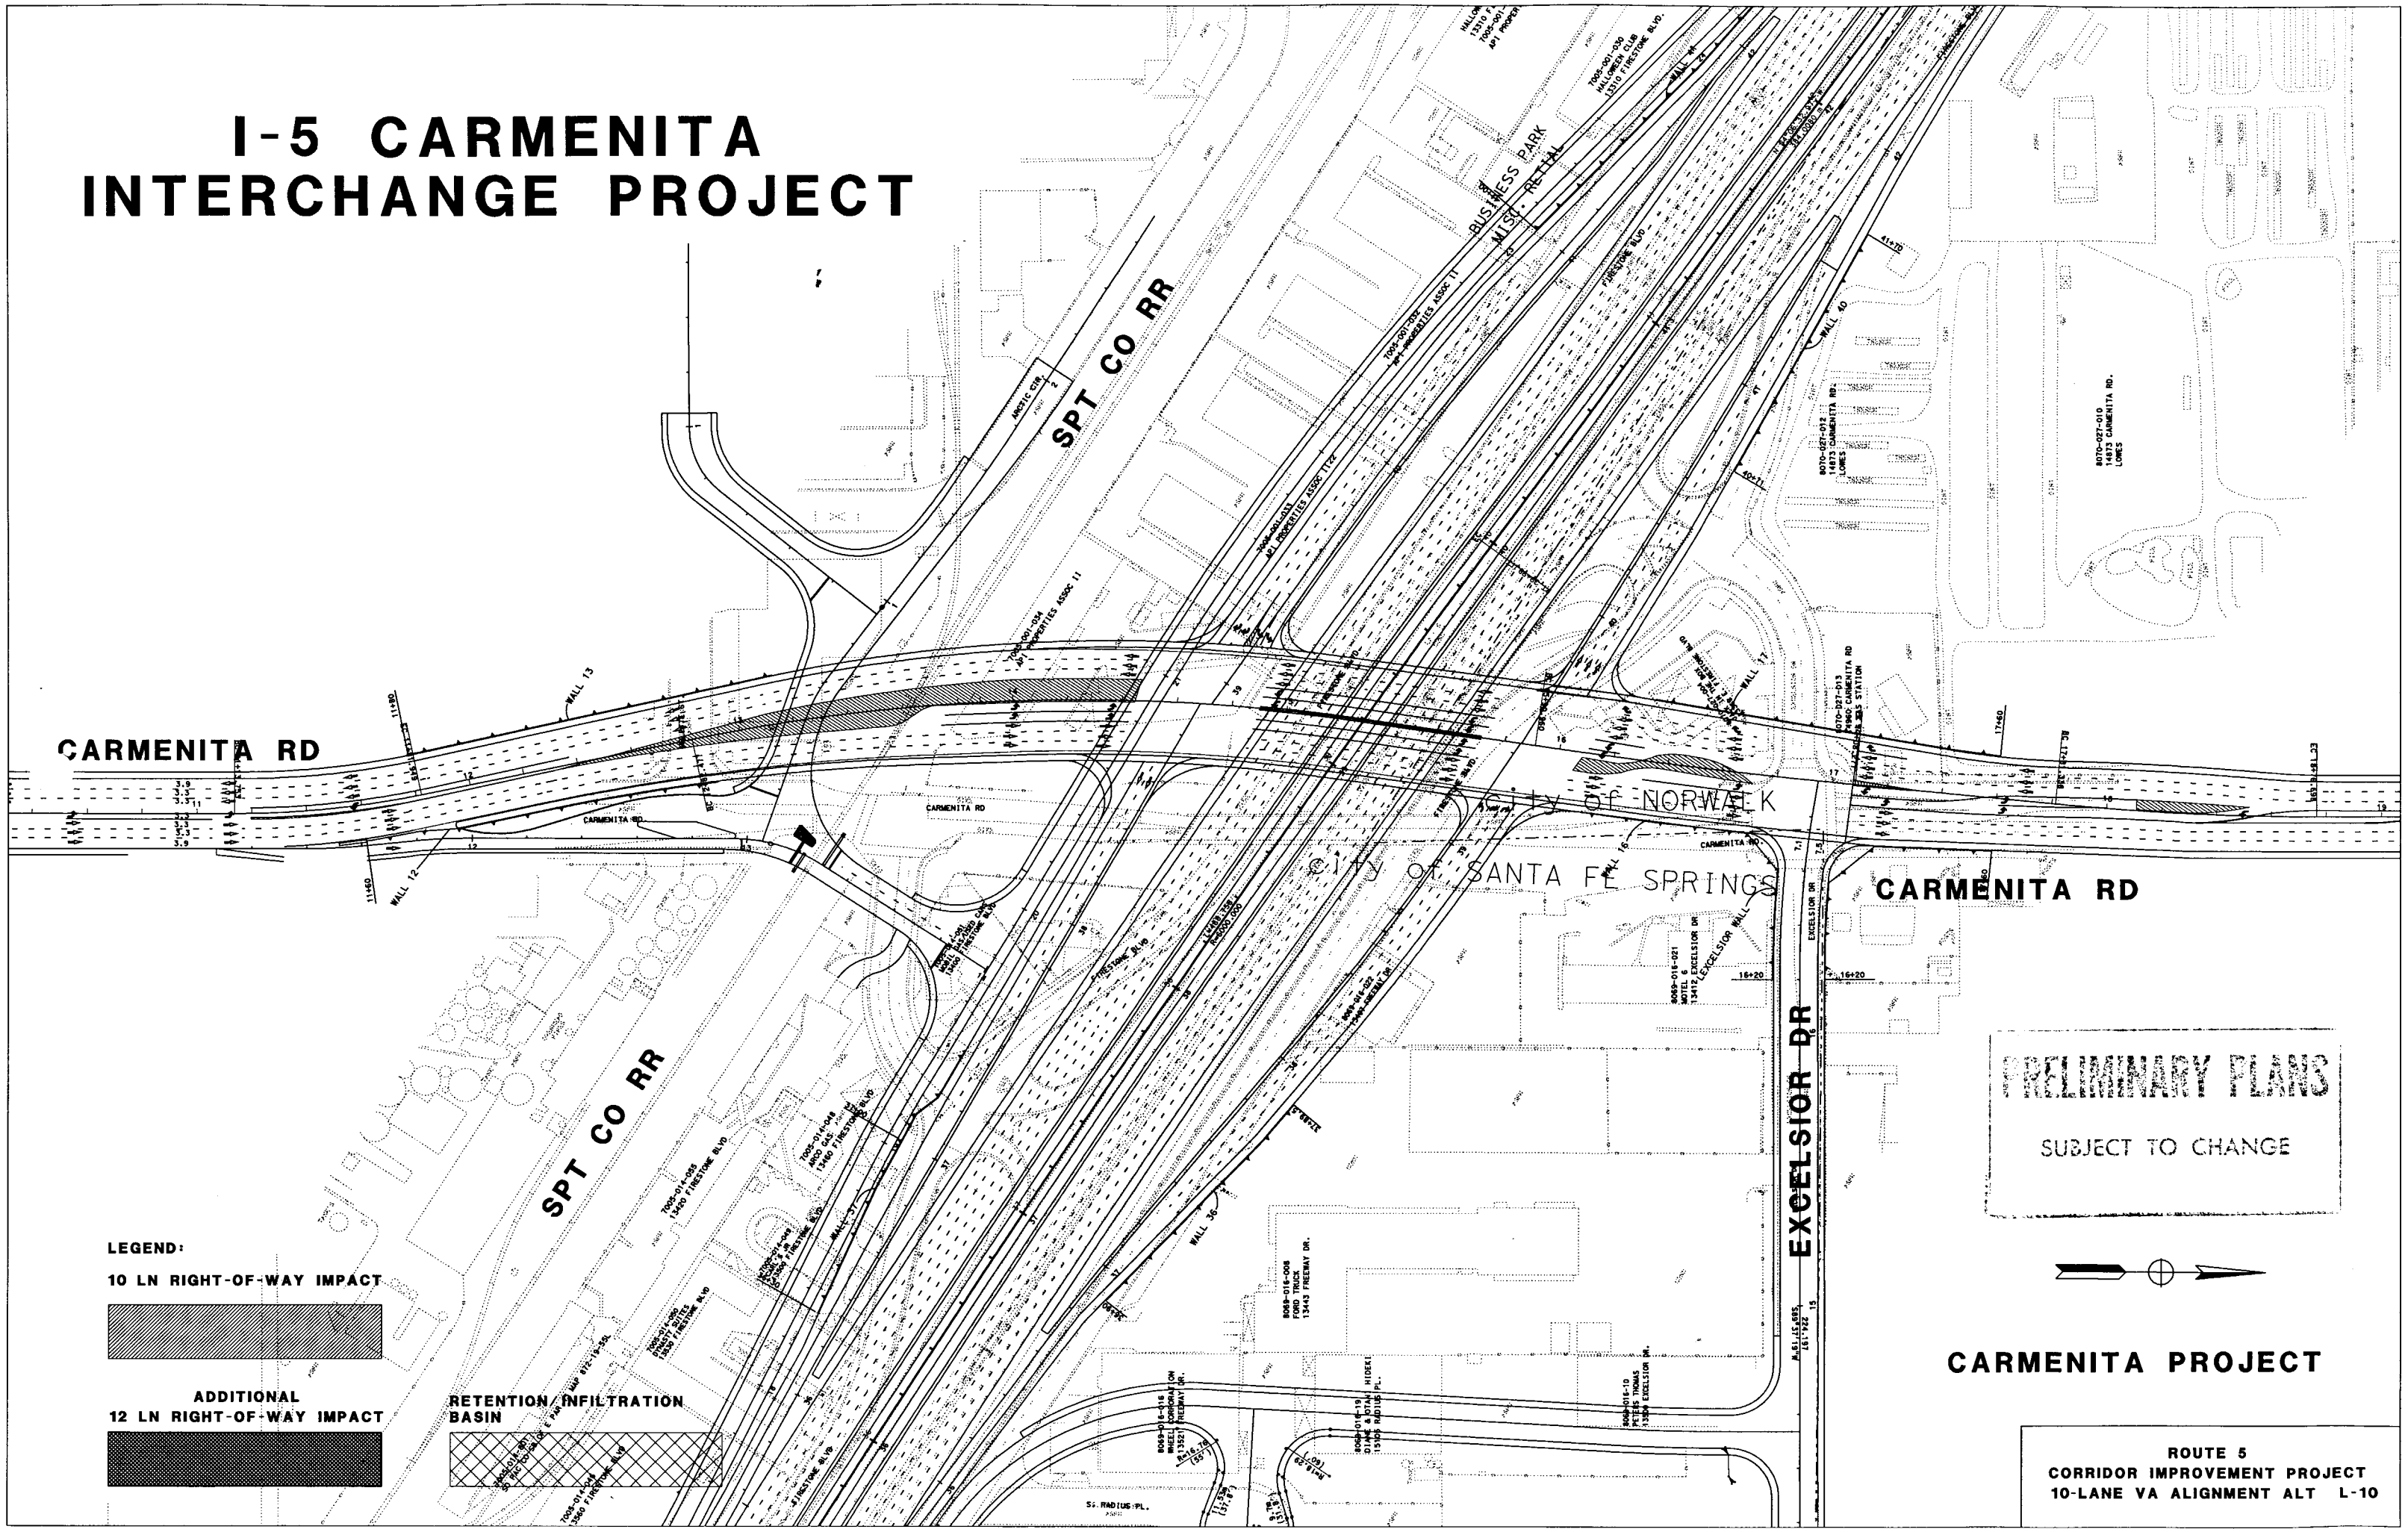I-5 CARMENITA INTERCHANGE PROJECT