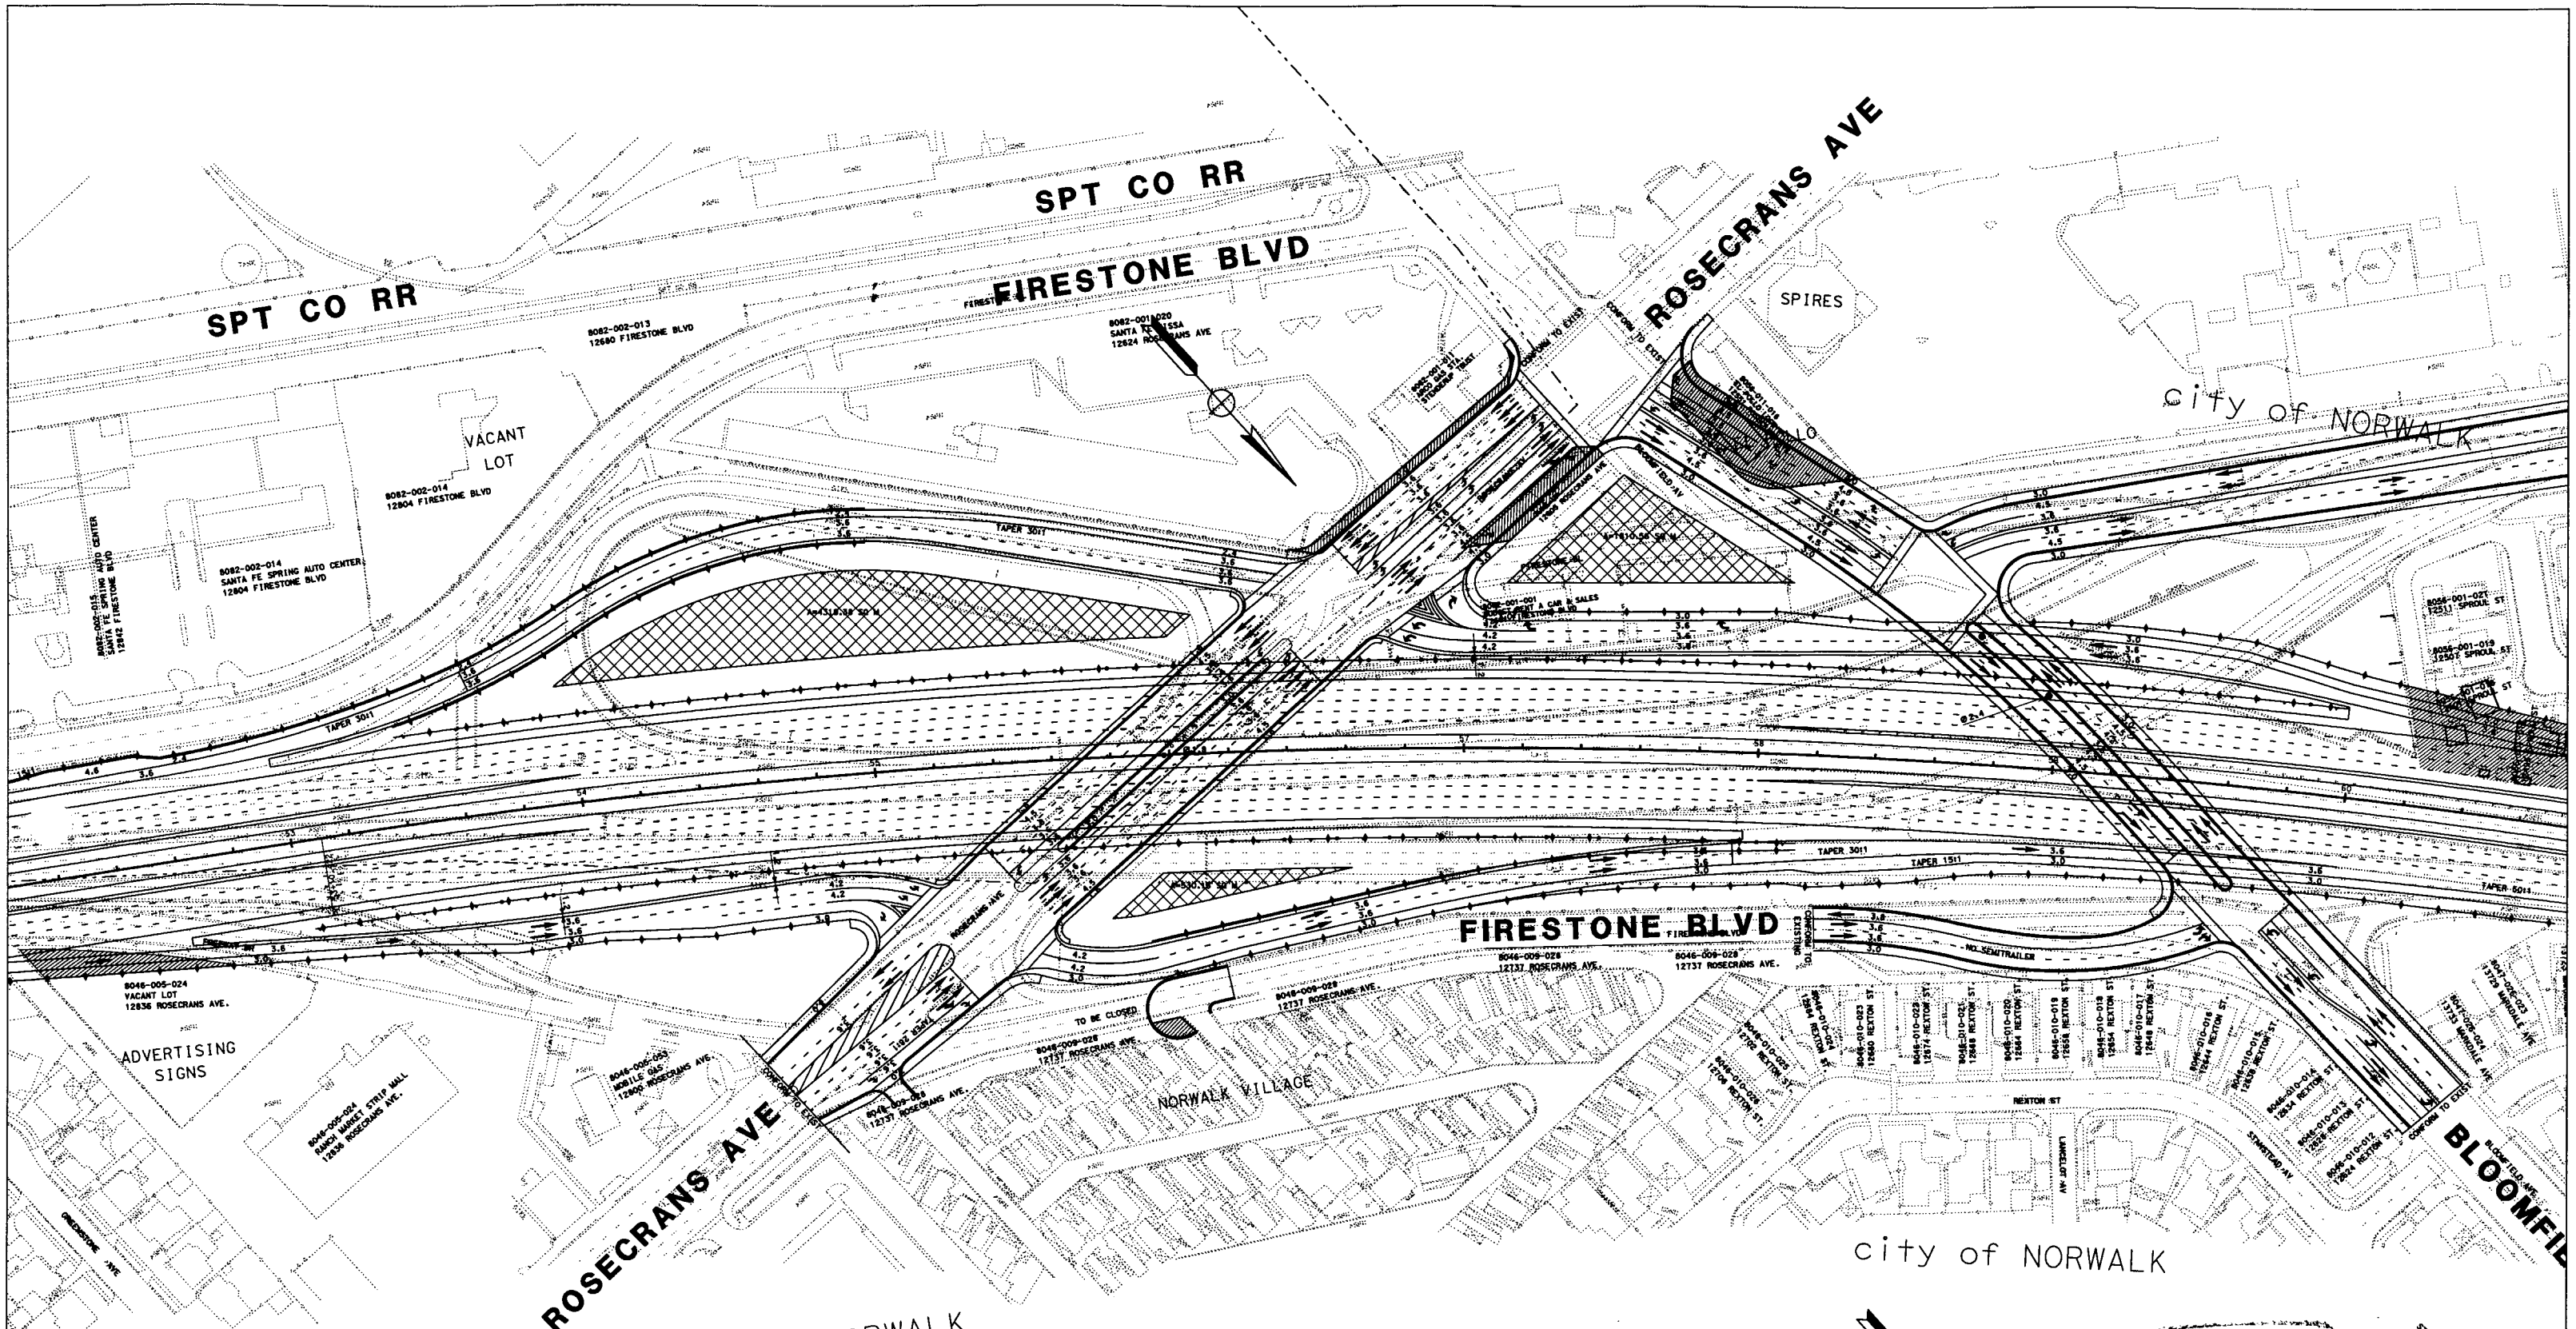

LEGEND:

10 LN RIGHT-OF-WAY IMPACT

ADDITIONAL 12 LN RIGHT-OF-WAY IMPACT

RETENTION/INFILTRATION BASIN

STUDY PLAN
SUBJECT TO CHANG

JUN 15 2006

ROSECRANS AVE INTERCHANGE
BLOOMFIELD AVE UNDERCROSSING

ROUTE 5
CORRIDOR IMPROVEMENT PROJECT
10-LANE VA ALIGNMENT ALT L-13