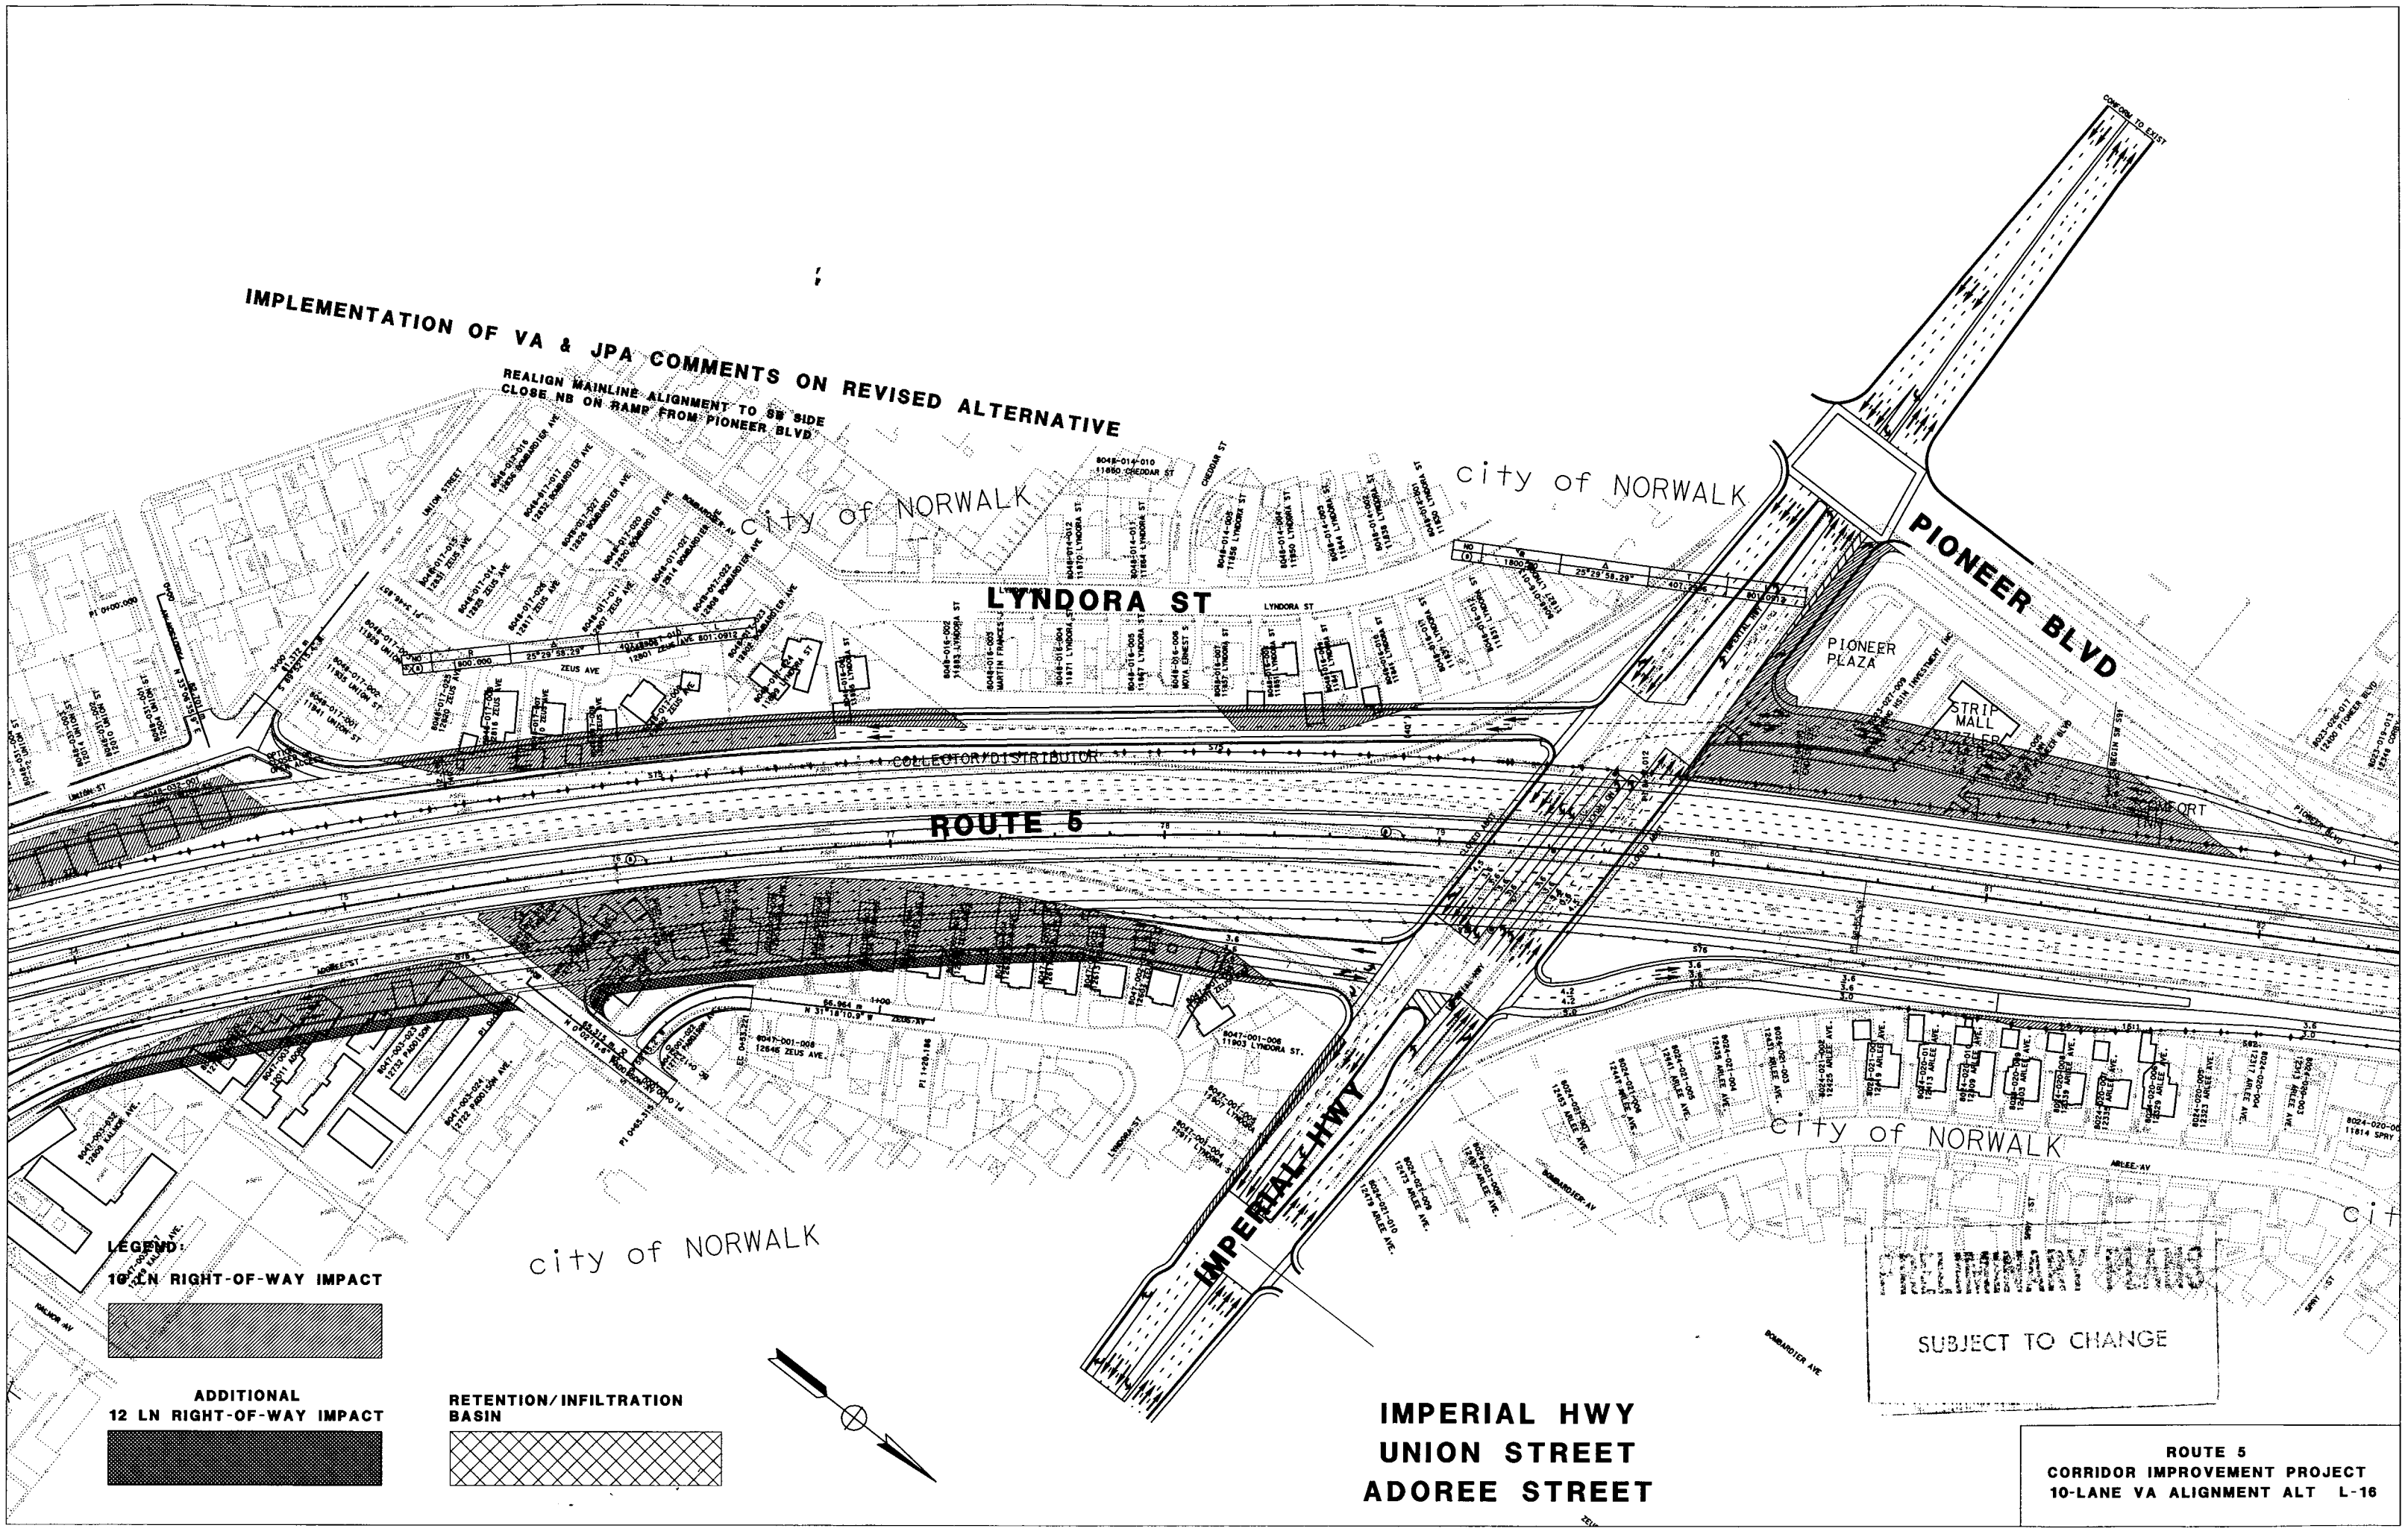
IMPLEMENTATION OF VA & JPA COMMENTS ON REVISED ALTERNATIVE
REALIGN MAINLINE ALIGNMENT TO SW SIDE
CLOSE NB ON RAMP FROM PIONEER BLVD
city of NORWALK
LYNDORA ST
PIONEER BLVD
PIONEER PLAZA
STRIP MALL
ROUTE 5
COLLECTOR/DISTRIBUTOR
IMPERIAL HWY
LEGEND:
10 LN RIGHT-OF-WAY IMPACT
ADDITIONAL
12 LN RIGHT-OF-WAY IMPACT
RETENTION/INFILTRATION
BASIN
PRELIMINARY PLANS
SUBJECT TO CHANGE
IMPERIAL HWY
UNION STREET
ADOREE STREET
ROUTE 5
CORRIDOR IMPROVEMENT PROJECT
10-LANE VA ALIGNMENT ALT L-16