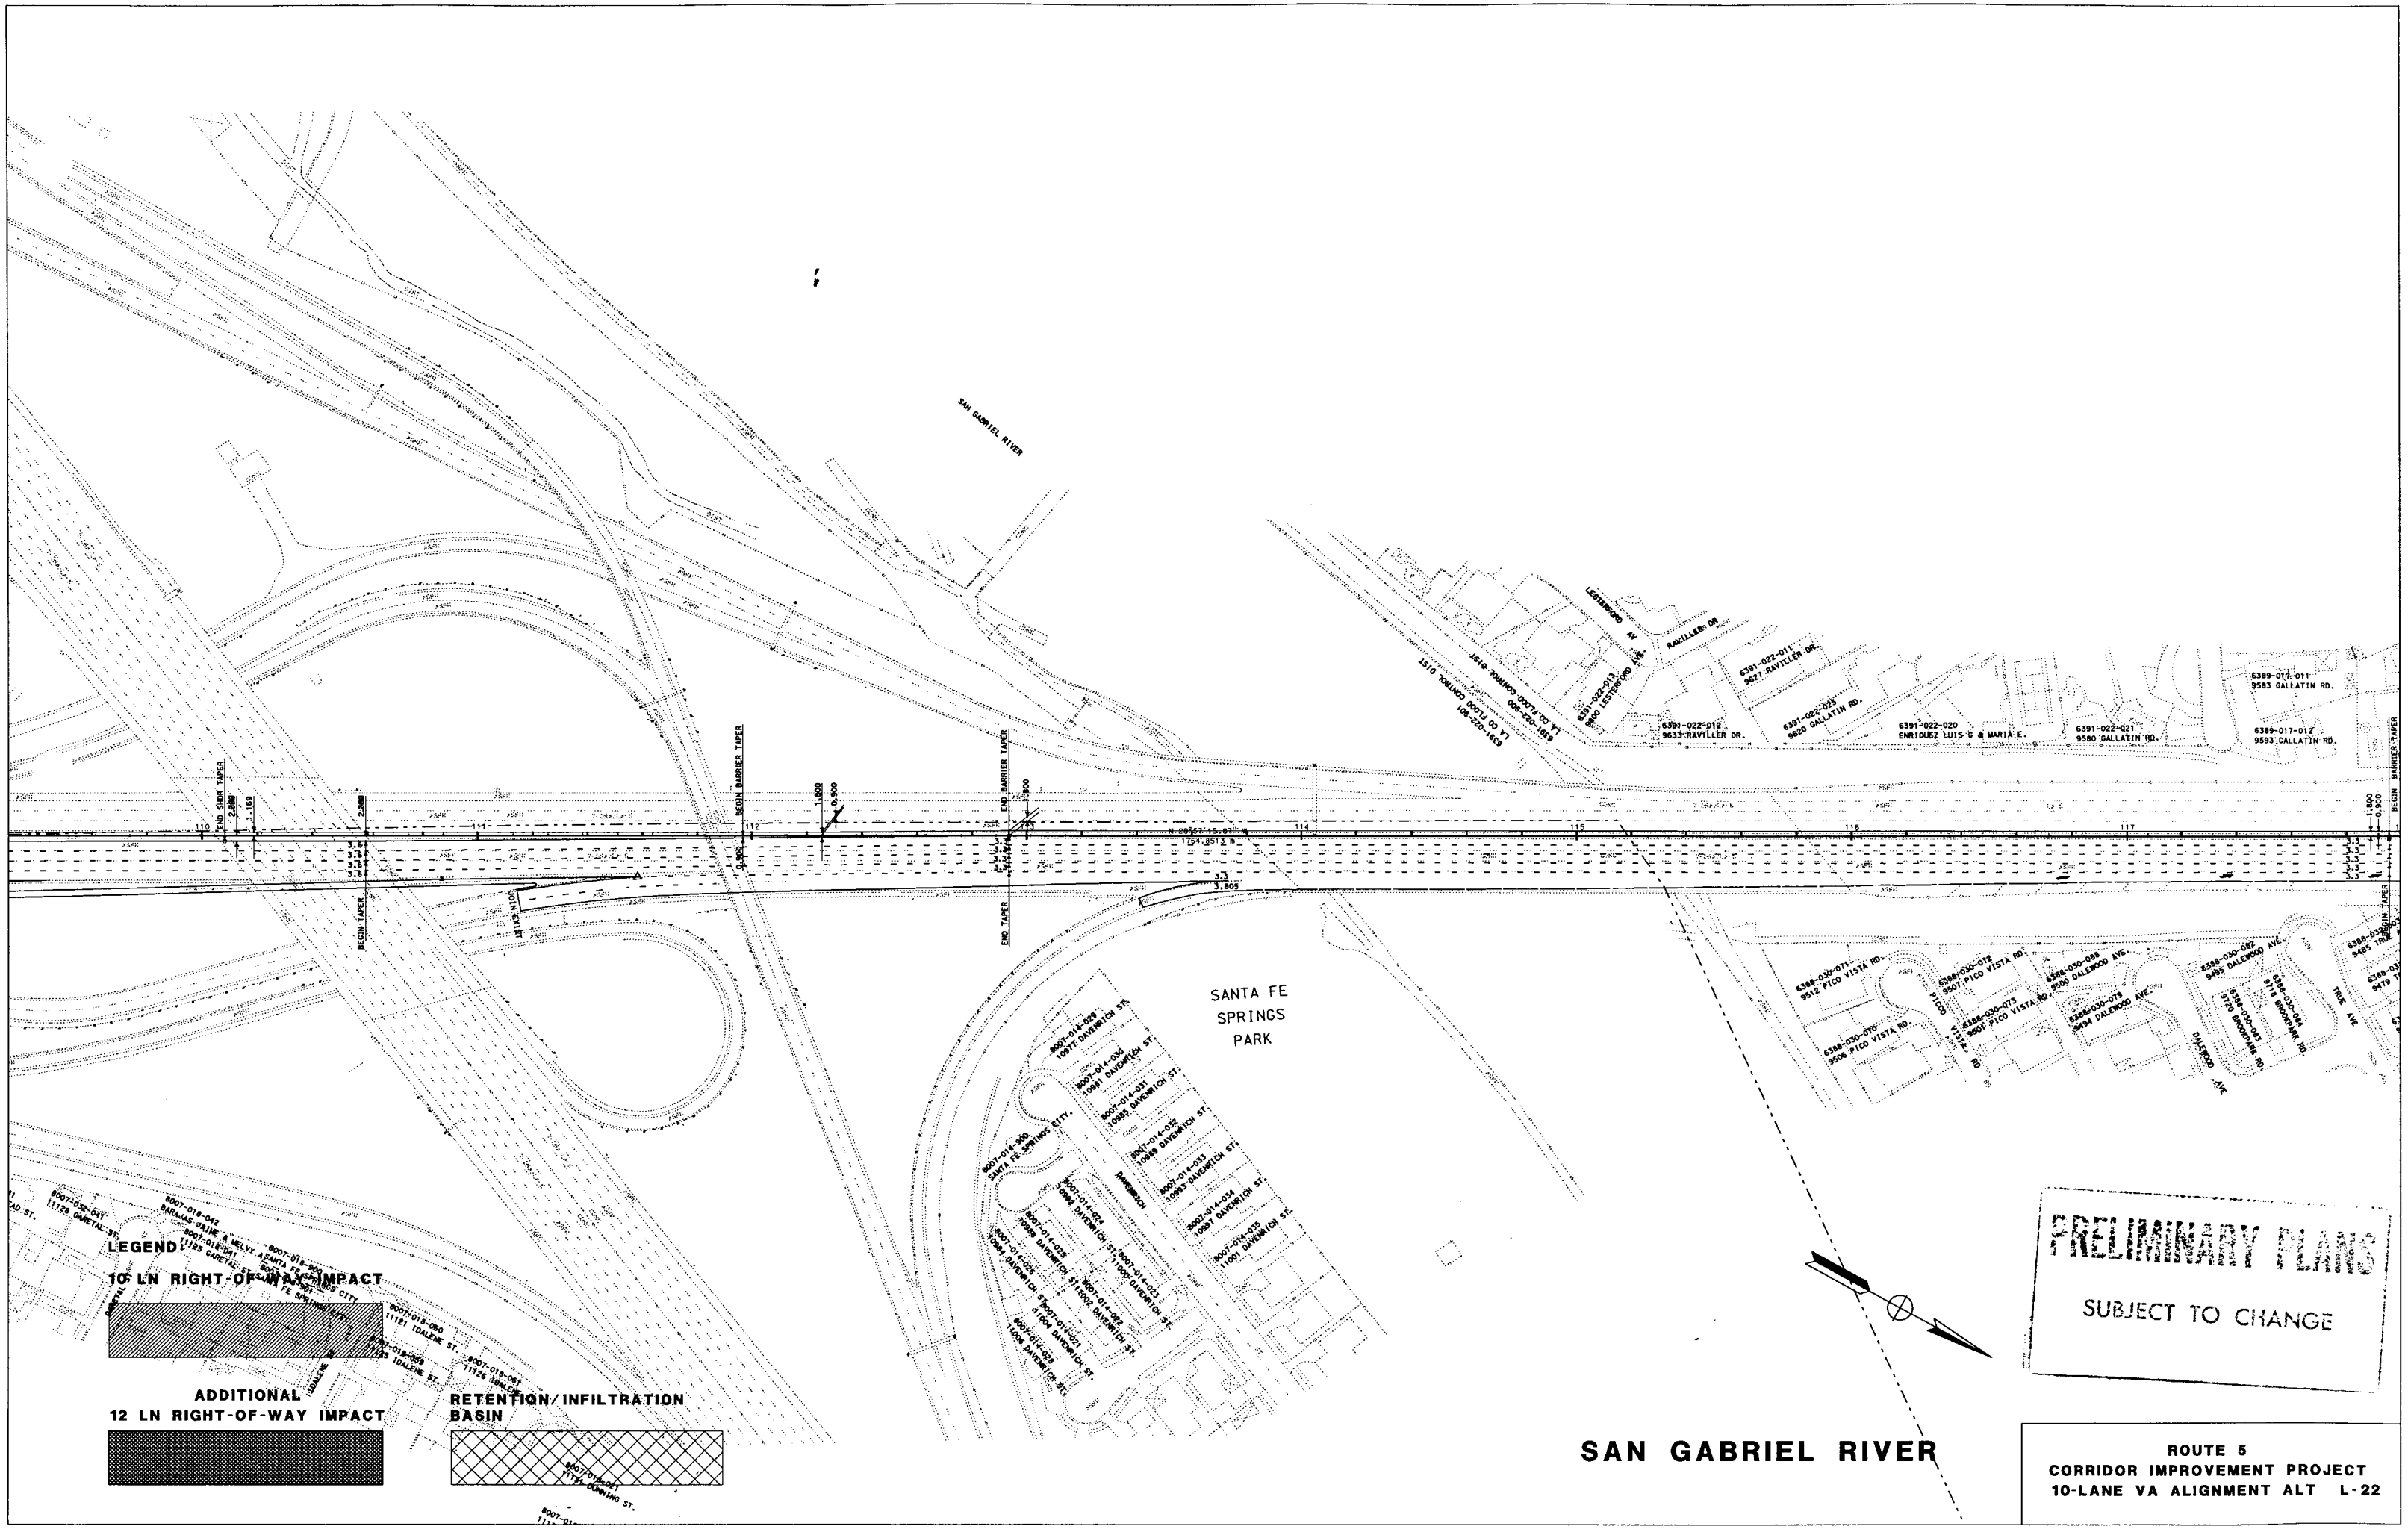
SAN GABRIEL RIVER
SANTA FE SPRINGS PARK
LEGEND
10 LN RIGHT-OF-WAY IMPACT
ADDITIONAL 12 LN RIGHT-OF-WAY IMPACT
RETENTION/INFILTRATION BASIN
SAN GABRIEL RIVER
PRELIMINARY PLANS
SUBJECT TO CHANGE
ROUTE 5
CORRIDOR IMPROVEMENT PROJECT
10-LANE VA ALIGNMENT ALT L-22