T. 2 N., R. 15 E., M.D.M.

SECTION 33

LEGEND:

- Calculated point
- 5/8 inch diameter rebar w/ 2 inch aluminum cap stamped "California DOT, LS 4806" per Record of Survey, Book 43 at Pages 24 through 36, TUOLUMNE COUNTY
- Access Prohibited
- Parcel DD009192-01-01 fee

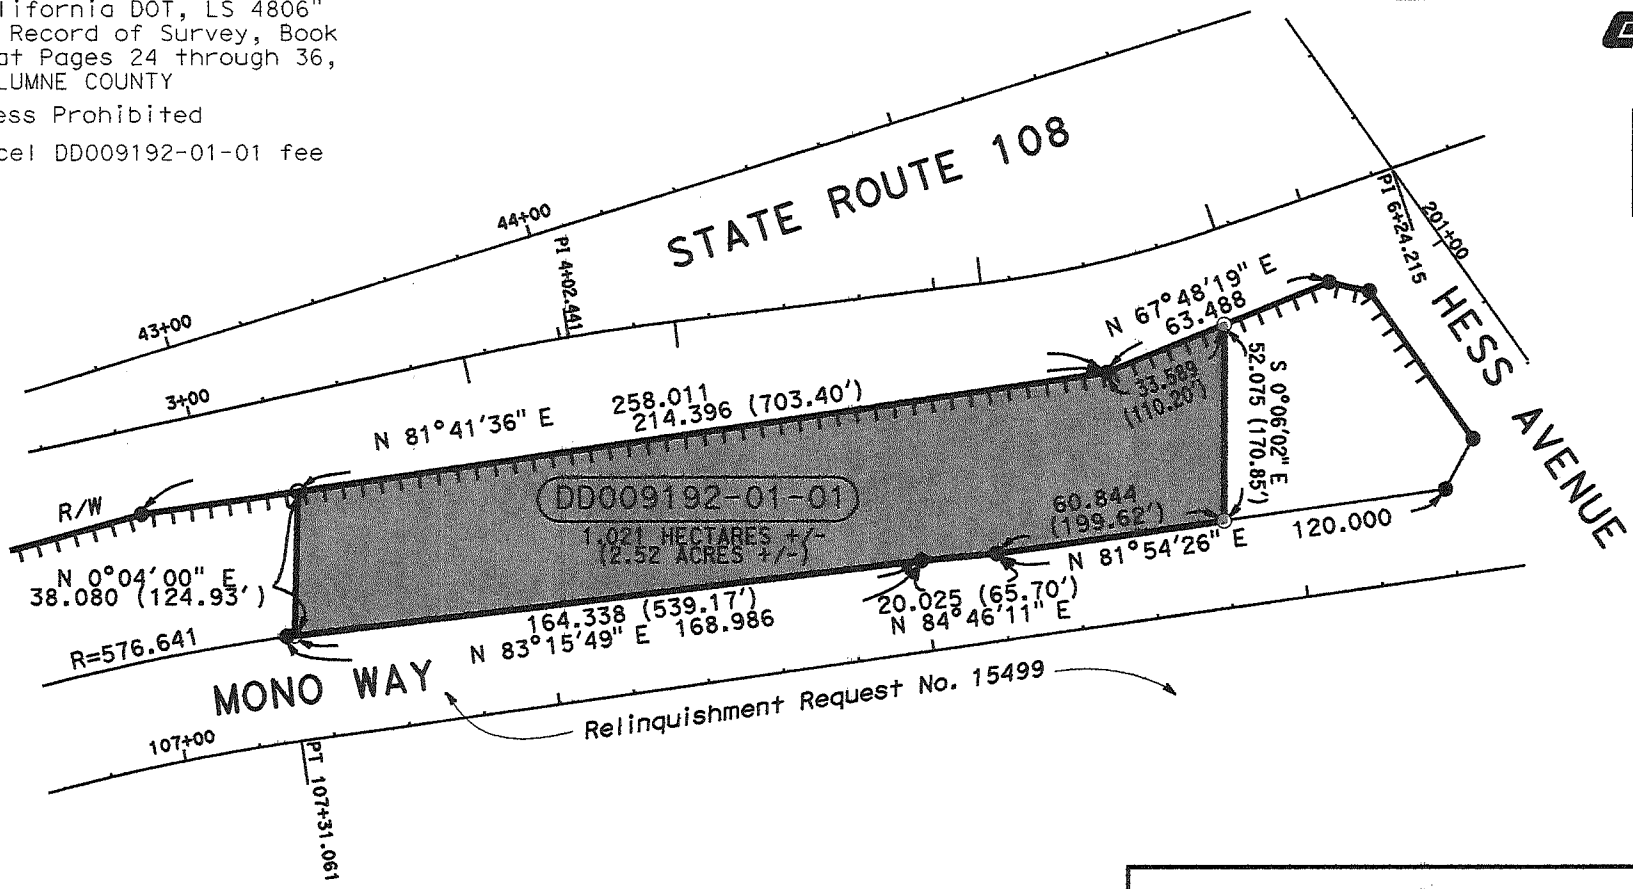

Coordinates, bearings and distances shown are based on the California Coordinate System 1983, Zone 3. DISTANCES ARE IN METERS unless otherwise noted. DISTANCES SHOWN IN ( ) ARE IN U.S. SURVEY FEET. Multiply distances shown by 1.00016223 to obtain ground level distances. To convert meters to the U.S. Survey Foot multiply distances by 3937/1200. To convert square meters to square feet multiply area by 10.7639. To convert hectares to acres multiply by 2.471.

TUOLUMNE COUNTY

0 25 METER 50 75

0 50 100 FEET 150 200 250

SCALE 1:1000

STATE OF CALIFORNIA
BUSINESS, TRANSPORTATION AND HOUSING AGENCY
DEPARTMENT OF TRANSPORTATION

DIRECTOR'S DEED
NO. DD009192-01-01

1.021 HECTARES ±
(2.52 ACRES) ±

10-TUO-108-KP 5.1

SHEET 2 OF 2